



Name of Contract : MAINTENANCE WORKS, REPAINTING AND MASONRY WORKS AT POWER SUB STATION NEAR MAINGATE

Location of Project : Port of Iligan, Iligan City

Reference Number : CW - 011- 2025

QUOTATION (BILL OF QUANTITIES)

Project Name : MAINTENANCE WORKS, REPAINTING AND MASONRY WORKS AT POWER SUB STATION NEAR MAINGATE

Project Location : Port of Iligan, Iligan City

ITEM NO.	DESCRIPTION	UNIT	QUANTITY	UNIT PRICE (Pesos)	AMOUNT (Pesos)
1	Provision of workplace Safety Program				
1.1	Workplace Safety Program	lot	1.00	P	P
(Pesos					
2	Removal of Existing Steel Fence				
2.1	Removed and Replaced Steel fence and disposal	lot	1.00	P	P
(Pesos					
3	Excavation works				
3.1	Excavate and dispose excess materials for column and footing	cu.m.	0.50	P	P
(Pesos					
4	Concrete Works				
4.1	Supply & Place concrete for column & footing	cu.m.	0.60	P	P
(Pesos					
5	Masonry Works				
5.1	Plastering, Finishing of walls and topping	sq.m.	25.00	P	P
(Pesos					
6	Steel Framing Gate, Fence and Accessories				
6.1	Supply and install Steel Framing Gate and Fence	lot	1.00	P	P
(Pesos					
7	Painting works				
7.1	Painting of Steel and Masonry Surfaces	lot	1.00	P	P
(Pesos					
SUB - TOTAL A					P



Name of Contract : MAINTENANCE WORKS, REPAINTING AND MASONRY WORKS AT POWER SUB STATION NEAR MAINGATE

Location of Project : Port of Iligan, Iligan City
Reference Number : CW - 011- 2025

QUOTATION (BILL OF QUANTITIES)

Project Name : MAINTENANCE WORKS, REPAINTING AND MASONRY WORKS AT POWER SUB STATION NEAR MAINGATE

Project Location : Port of Iligan, Iligan City

ITEM NO.	DESCRIPTION	UNIT	QUANTITY	UNIT PRICE (Pesos)	AMOUNT (Pesos)
8	Gravel Bedding				
8.1	Supply and Spread, G1 Gravel Bed	cu.m.	3.50	P	P
(Pesos)					
9	Roofings				
9.1	Supply & Install Steel frame Canopy	lot	1.00	P	P
(Pesos)					
SUB - TOTAL B					P
TOTAL					P

IN WORDS :

CALENDAR DAYS TO COMPLETE : 60 CD

NOTE 1 For Labor, Material and Equipments

2 For details please refer to the Engineering Services Division


SUBMITTED BY :

NAME OF THE REPRESENTATIVE OF THE BIDDER


NAME OF BIDDER

POSITION


DATE

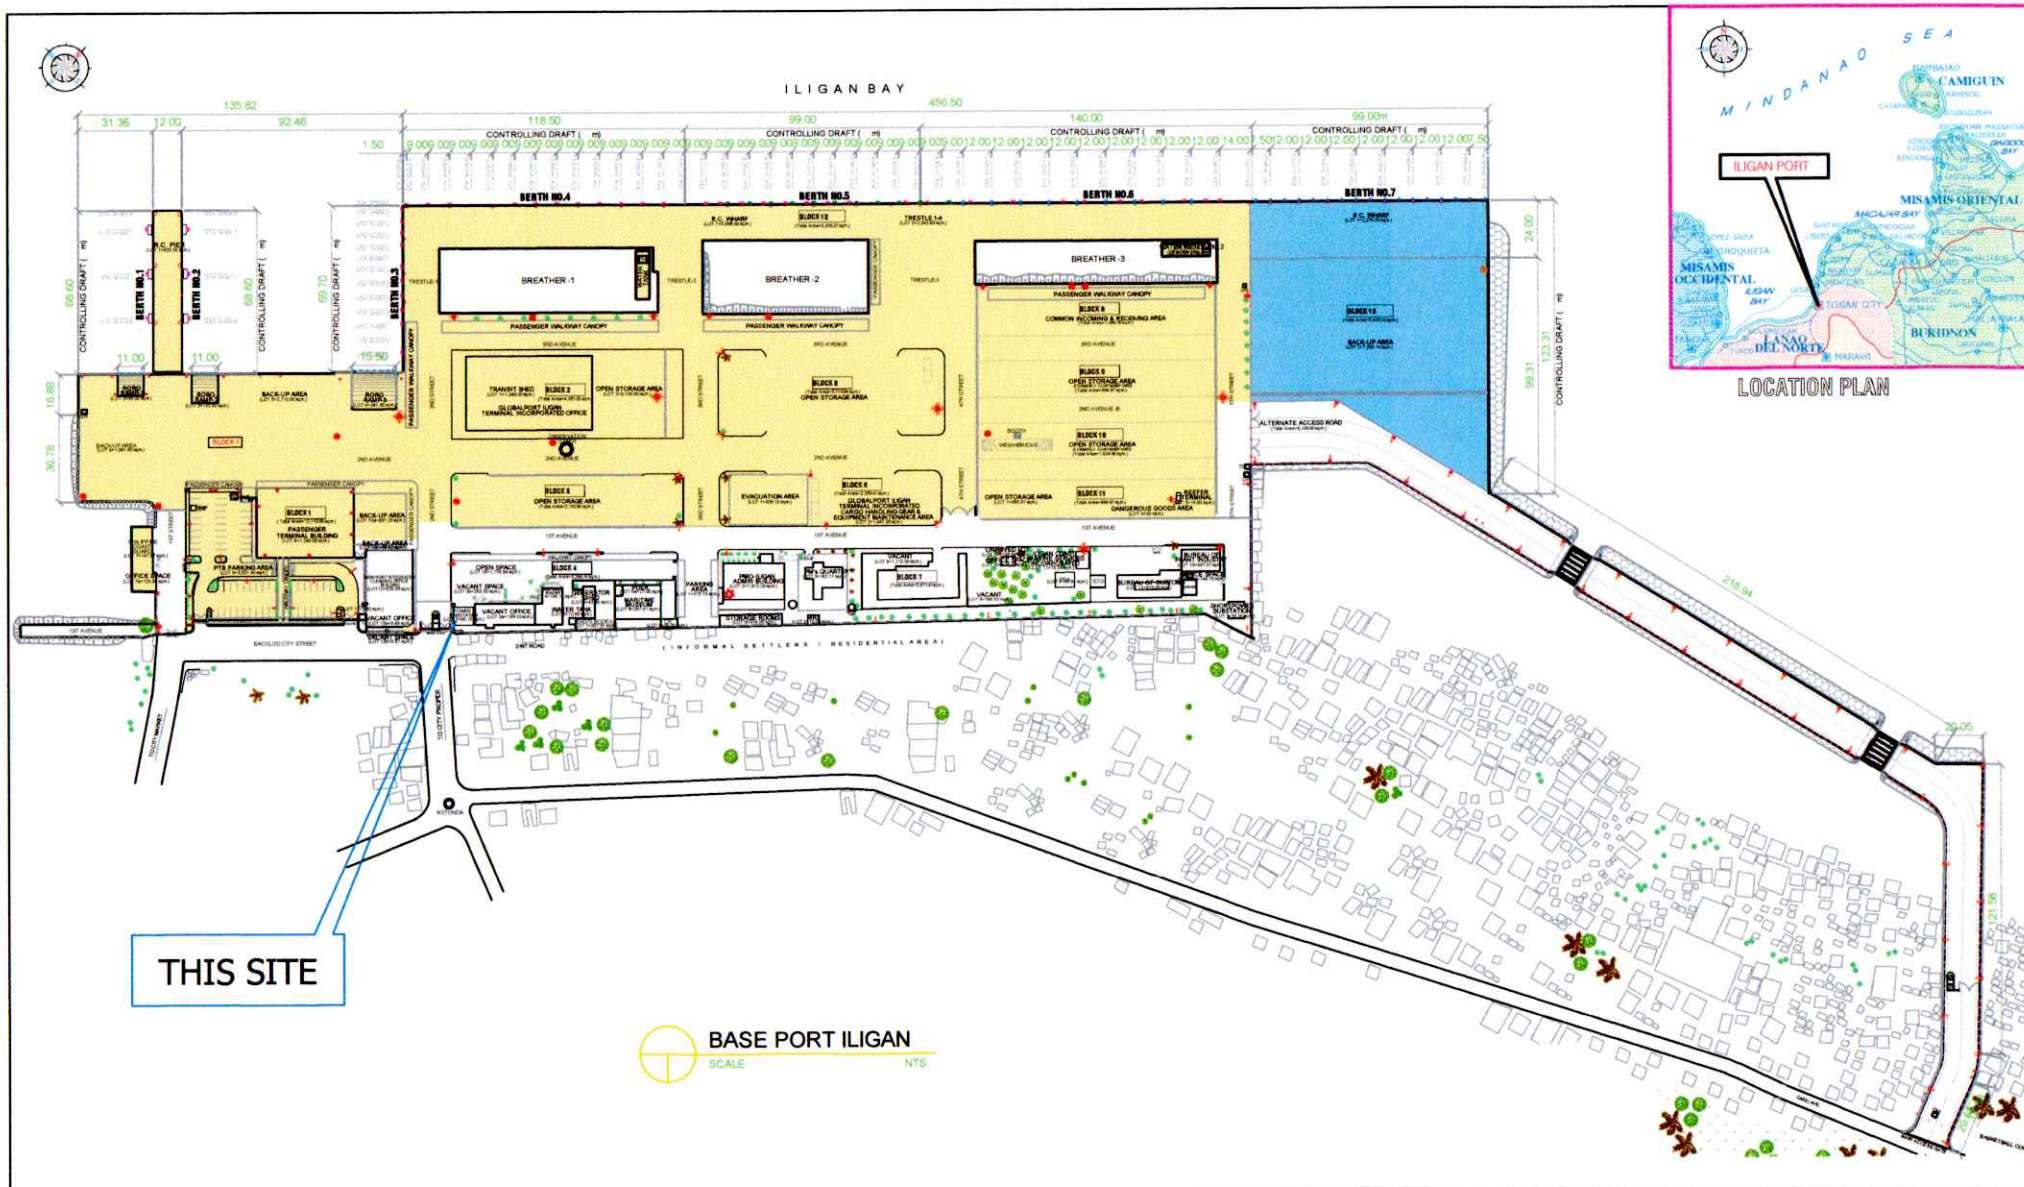

	TITLE:		MAINTENANCE WORKS, REPAINTING, AND MASONRY WORKS AT POWER SUBSTATION NEAR MAINGATE		PORT LAYOUT		SHEET NO. 1 6		
	LOCATION:		PORT OF ILIGAN, ILIGAN CITY		SHEET CONTENTS				
	PREPARED BY:		CHECKED BY:		RECOMMENDED BY:			APPROVED:	
	signed DENNIS S. CAMBAYA Engineering Assistant A		signed ARNEL C. OCLARINO Principal Engineer A		signed JOEL B. ESCALA ESD Manager			signed ARTHUR B. NOGAS Acting Port Manager	
								• LOCATION PLAN	

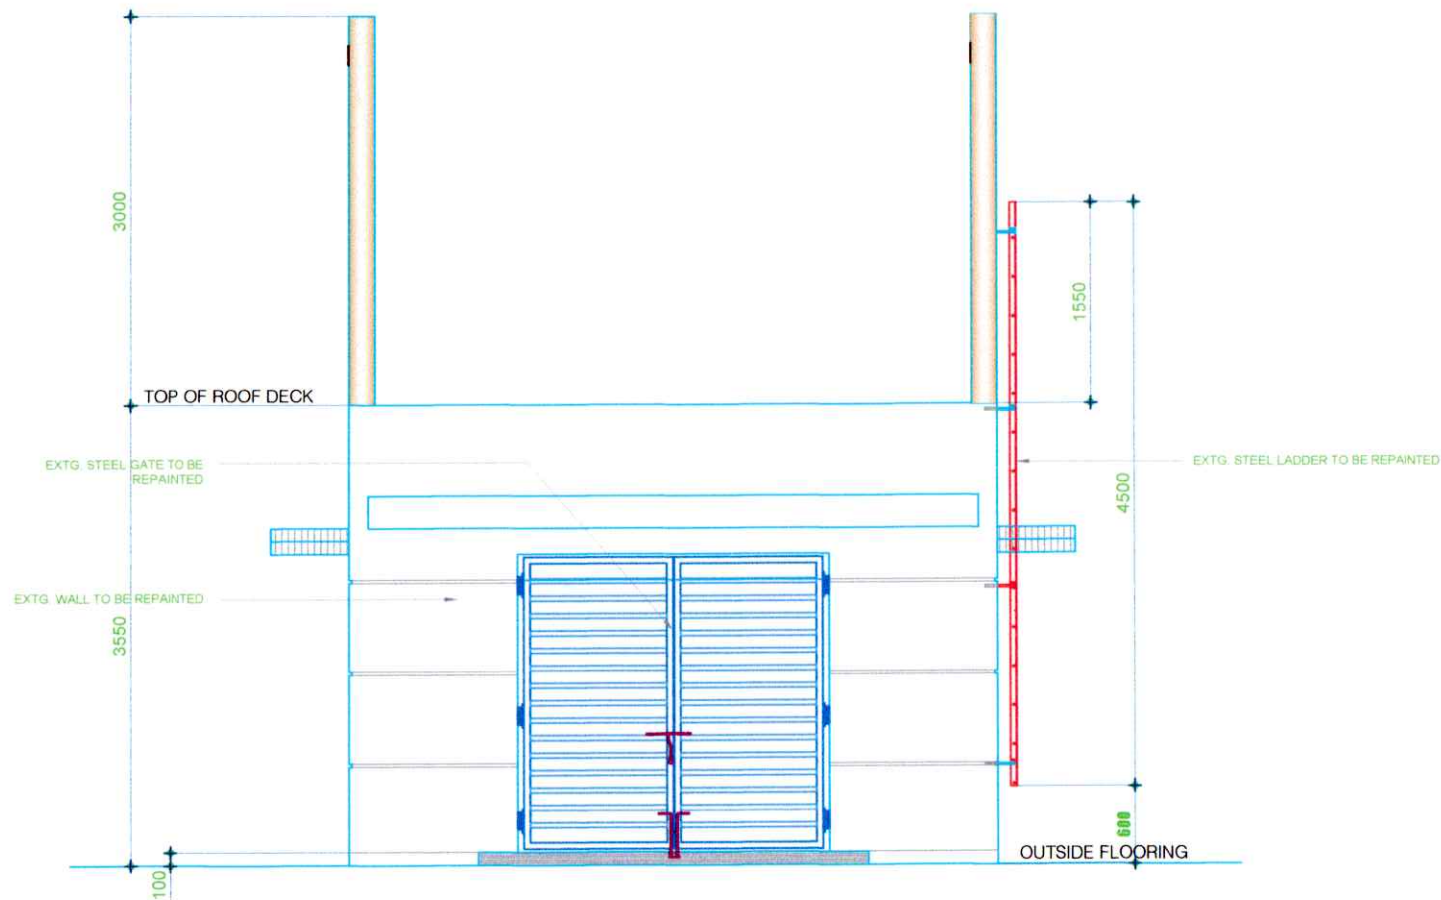


 PHILIPPINE PORTS AUTHORITY PORT MAINTENANCE OFFICE LANAUD DEL NORTE (ILIGAN)	TITLE:		MAINTENANCE WORKS, REPAINTING, AND MASONRY WORKS AT POWER SUBSTATION NEAR MAINGATE		ARCHITECTURAL		SHEET NO.
	LOCATION:		PORT OF ILIGAN, ILIGAN CITY		SHEET CONTENTS		2 6
	PREPARED BY:		CHECKED BY:	RECOMMENDED BY:	APPROVED:	● POWER SUBSTATION	
	signed DENNIS S. CAMBAYA Engineering Assistant A		signed ARNEL C. OCLARINO Principal Engineer A	signed JOEL B. ESCALA ESD Manager	signed ARTHUR B. NOGAS Acting Port Manager		

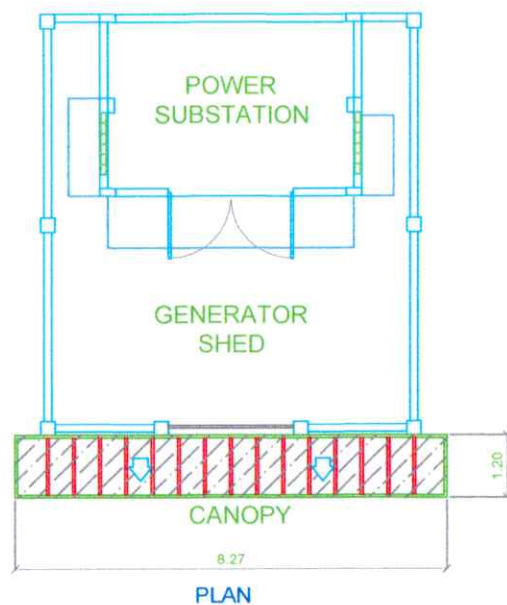

2" X 3" TUBULAR TRELLIS IN
ACRYLIC PAINT FINISH


1-2"X4" TUBULAR STEEL
FRAME IN ACRYLIC PAINT
FINISH

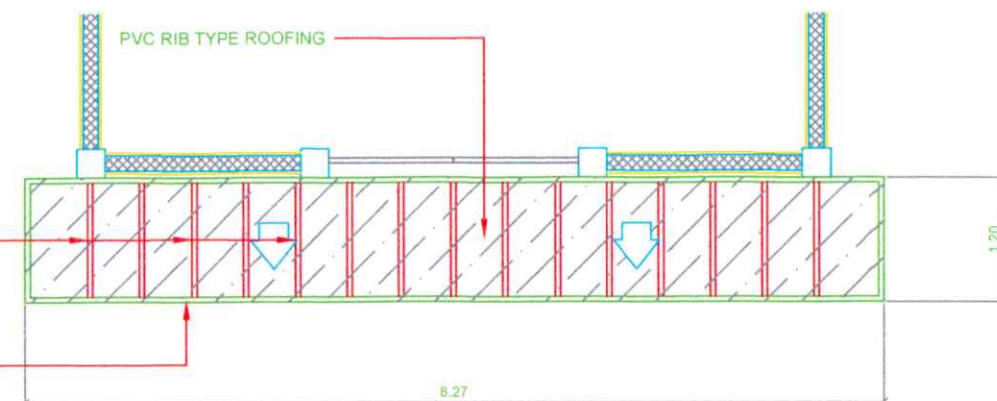

PLAN



TITLE:		MAINTENANCE WORKS, REPAINTING, AND MASONRY WORKS AT POWER SUBSTATION NEAR MAINGATE				ARCHITECTURAL		SHEET NO.			
LOCATION:		PORT OF ILIGAN, ILIGAN CITY				SHEET CONTENTS		3 6			
PREPARED BY:		CHECKED BY:		RECOMMENDED BY:		APPROVED:				• CANOPY DETAIL	
signed DENNIS S. CAMBAYA Engineering Assistant A		signed ARNEL C. OCLARINO Principal Engineer A		signed JOEL B. ESCALA ESD Manager		signed ARTHUR B. NOGAS Acting Port Manager					

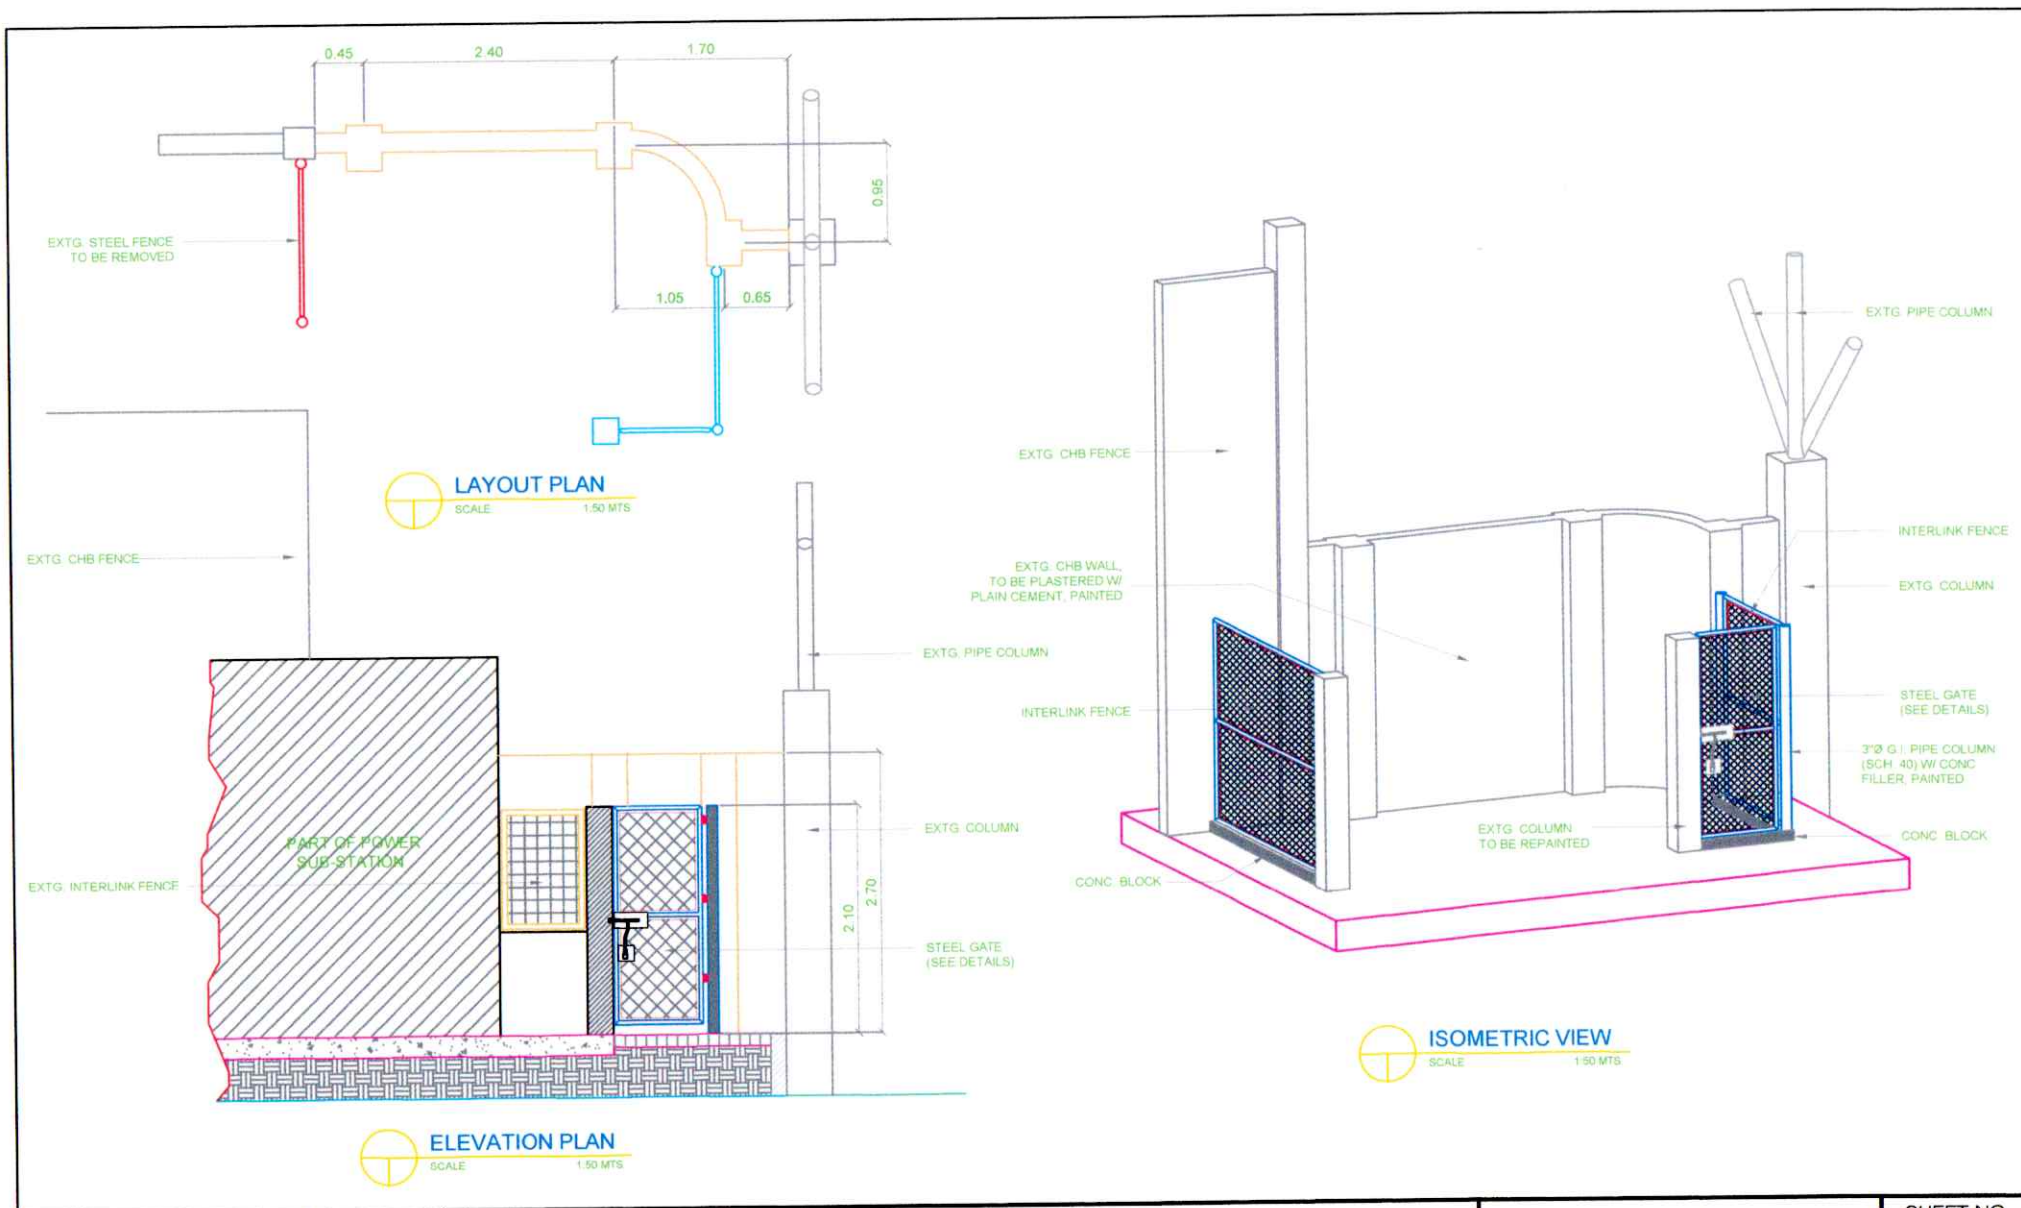

TITLE:

MAINTENANCE WORKS, REPAINTING, AND MASONRY WORKS AT POWER SUBSTATION NEAR MAINGATE

LOCATION:

PORT OF ILIGAN, ILIGAN CITY

PREPARED BY:

signed
DENNIS S. CAMBAYA
Engineering Assistant A

CHECKED BY:

signed
ARNEL C. OCLARINO
Principal Engineer A

RECOMMENDED BY:

signed
JOEL B. ESCALA
ESD Manager

APPROVED:

signed
ARTHUR B. NOGAS
Acting Port Manager


ARCHITECTURAL

SHEET CONTENTS


- LAYOUT PLAN
- ELEVATION PLAN
- ISOMETRIC VIEW

SHEET NO.



4
6

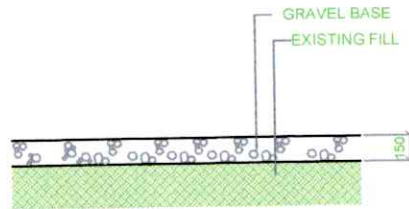


DETAIL OF GRAVEL BEDDING
SCALE 1:30 MTS

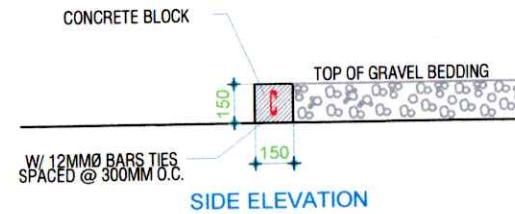

DETAIL OF CONCRETE BLOCK
SCALE 1:30 MTS

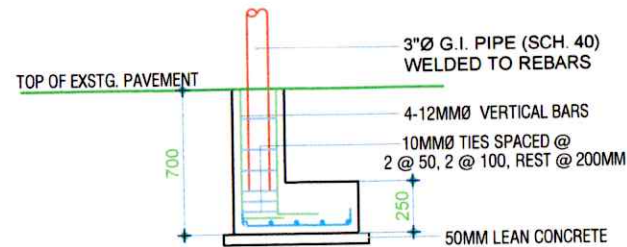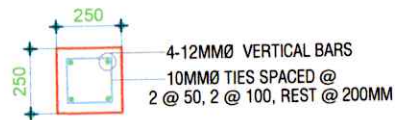

COLUMN DETAIL
SCALE 1:25 MTS

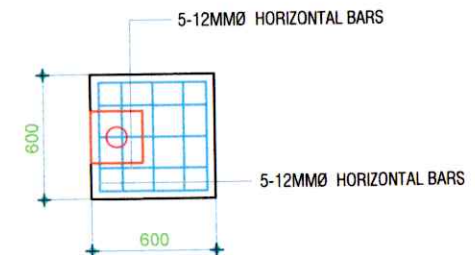


TITLE: MAINTENANCE WORKS, REPAINTING, AND MASONRY WORKS AT POWER SUBSTATION NEAR MAINGATE		ARCHITECTURAL	
LOCATION: PORT OF ILIGAN, ILIGAN CITY		SHEET CONTENTS	
PREPARED BY: signed DENNIS S. CAMBAYA Engineering Assistant A	CHECKED BY: signed ARNEL C. OCLARINO Principal Engineer A	RECOMMENDED BY: signed JOEL B. ESCALA ESD Manager	APPROVED: signed ARTHUR B. NOGAS Acting Port Manager


- COLUMN DETAIL
- GATE ELEVATION

SHEET NO.


5
6

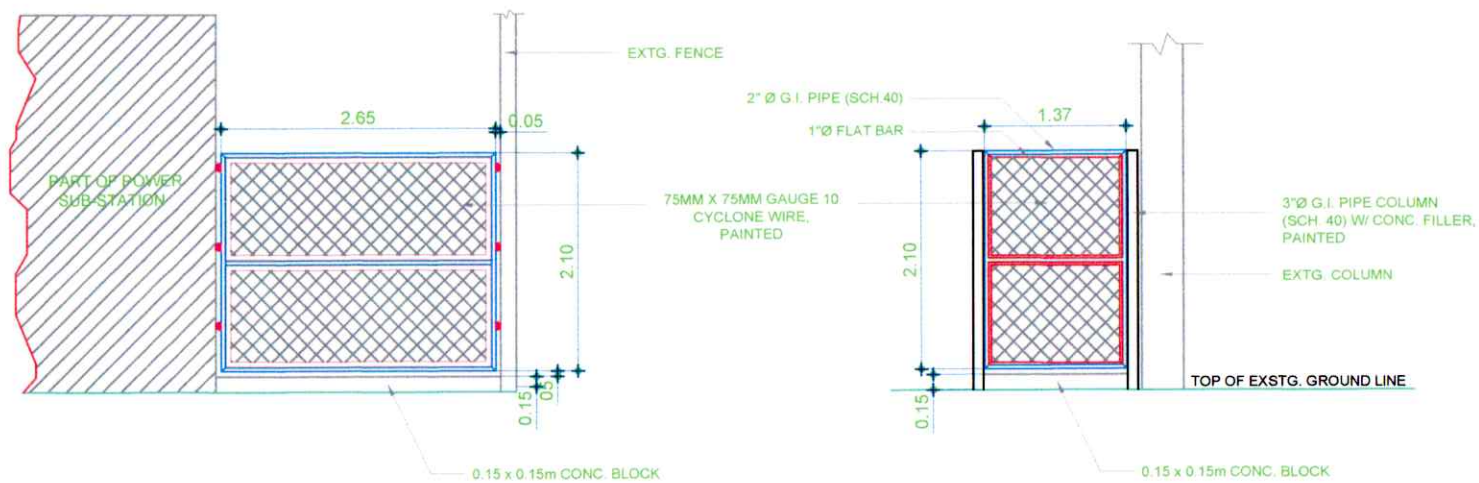

INTERLINK FENCE
SCALE 1:50 MTS

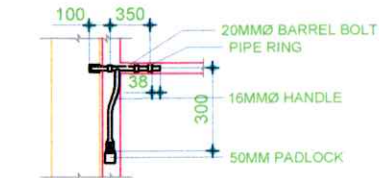

BARREL BOLT DETAIL
SCALE NTS

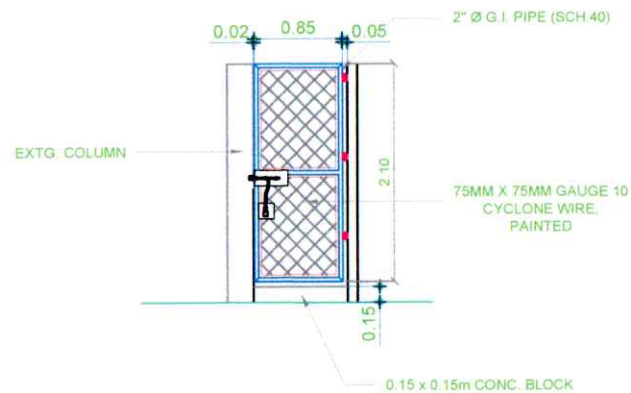

GATE ELEVATION
SCALE 1:50 MTS



TITLE:

MAINTENANCE WORKS, REPAINTING, AND MASONRY WORKS AT POWER SUBSTATION NEAR MAINGATE

LOCATION:

PORT OF ILIGAN, ILIGAN CITY

PREPARED BY:

signed
DENNIS S. CAMBAYA
Engineering Assistant A

CHECKED BY:

signed
ARNEL C. OCLARINO
Principal Engineer A

RECOMMENDED BY:

signed
JOEL B. ESCALA
ESD Manager

APPROVED:

signed
ARTHUR B. NOGAS
Acting Port Manager

ARCHITECTURAL

SHEET CONTENTS

- COLUMN DETAIL
- GATE ELEVATION

SHEET NO.

6
6