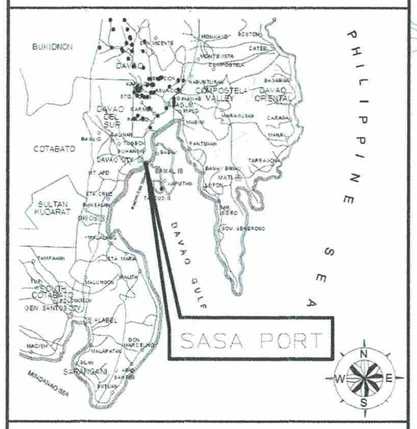

A1.1 **PORT LOCATION MAP**
SCALE 1:NTS METERS

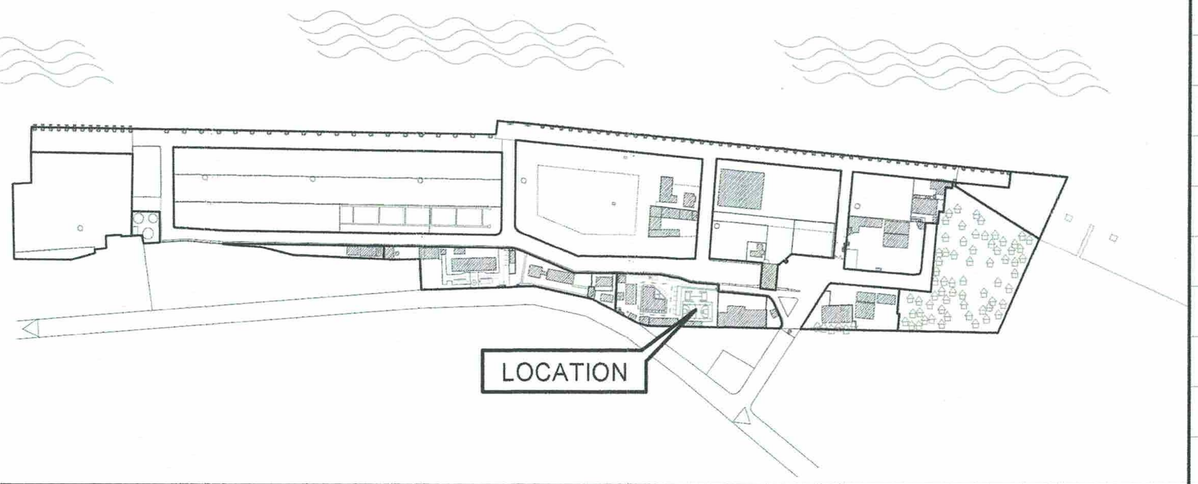

A1.2 **LOCATION PLAN**
SCALE 1: NTS METERS

SHT. NO.	DESCRIPTION
01	PORT LOCATION MAP, LOCATION PLAN, SHEET CONTENTS, SITE DEVELOPMENT PLAN
02	EXISTING FLOOR PLAN OF COVERED COURT, EXISTING FRONT AND REAR ELEVATION OF COVERED COURT, EXISTING LEFT AND RIGHT ELEVATION OF COVERED COURT
03	EXISTING FLOOR CRACKS AND EXISTING CANAL GRATINGS DETAIL
04	BASKETBALL COURT PAINTING DETAILS
05	VOLLEYBALL COURT PAINTING DETAILS
06	EXISTING ROOF FRAMING PLAN (REFERENCE FOR REPAINTING)
07	SECTION THRU A-A (EXISTING STRUCTURE FOR REPAINTING REFERENCE)
08	SECTION THRU B-B (EXISTING STRUCTURE FOR REPAINTING REFERENCE)
09	END BAY SECTION, CHIPPED FLOORING SPOT DETAIL, COA BILLBOARD FRAMING DETAIL

A1.3 **SHEET CONTENTS**
SCALE 1:NTS METERS

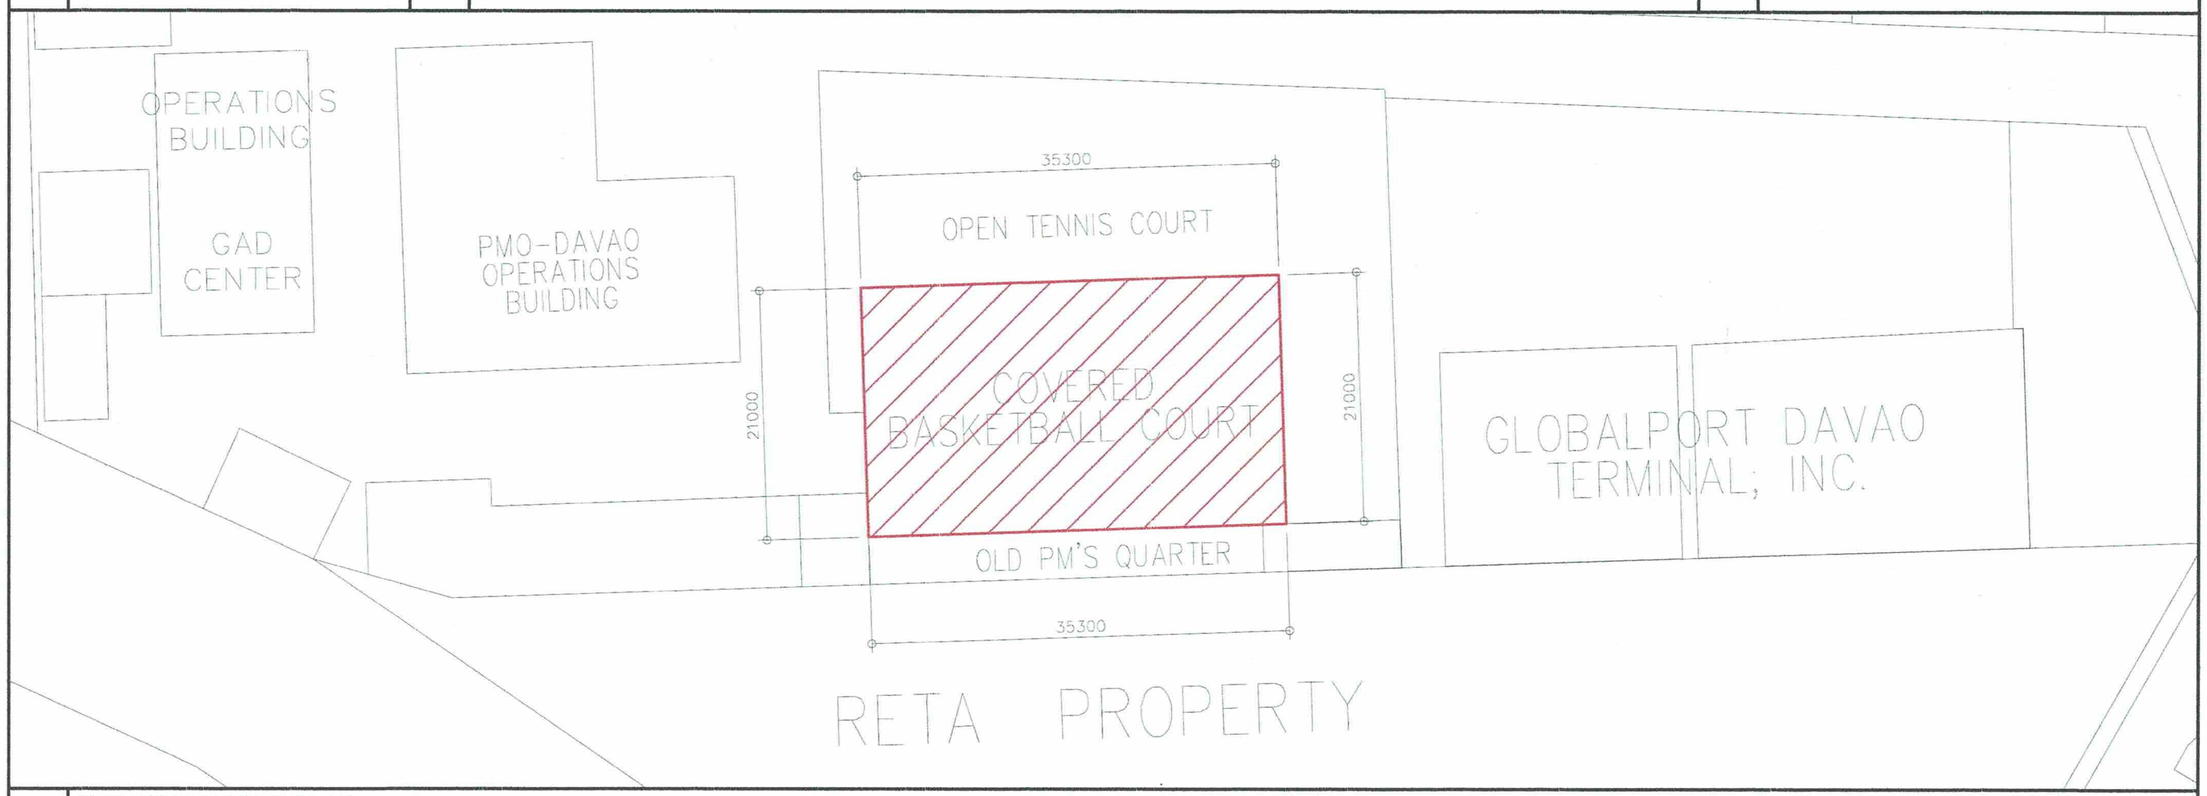

A1.5 **SITE DEVELOPMENT PLAN**
SCALE 1:500 METERS

PHILIPPINE PORTS AUTHORITY
PMO DAVAO

PREPARED BY:	CHECKED AND REVIEWED BY:	RECOMMENDING APPROVAL BY:	APROVED BY:
KENNETH JOHN B. REMOLADOR ARCHITECT II	CARLOU DEMIN U. CAFE SENIOR ENGINEER A	LARA SIMONE L. ABA ACTING ESD MANAGER	ANALEE G. AGUILA PORT MANAGER

OWNER: ANALEE G. AGUILA, PORT MANAGER

SHEET CONTENTS: PORT LOCATION MAP, LOCATION PLAN, SHEET CONTENTS, SITE DEVELOPMENT PLAN

PROJECT TITLE: REPAINTING OF TRUSSES, STEEL FRAMES AND COLUMNS AND FLOORING OF COVERED COURT, SASA, DAVAO CITY

LOCATION: SASA PORT, KM. 10 PORT AREA, DAVAO CITY

REVISIONS	
DATE	REMARKS
ADDENDUM	
NO.	-
PROJECT	-
DATE	-
DRAWN	-

SHEET NO. A1 OF 09

CADD BY KJR
DATE DRAWN 3/19/26
DATE UPDATED MM/DD/YY

DRAWING AND SPECIFICATION DULY SIGNED, STAMPED OR SEALED AS INSTRUMENTS OF SERVICES ARE THE PROPERTY OF THE ARCHITECT, WHETHER THE OBJECTS FOR WHICH THEY ARE MADE IS EXECUTED OR NOT. IT SHALL BE UNLAWFUL FOR ANY PERSON WITHOUT THE WRITTEN CONSENT OF THE ARCHITECT OF THE SAID DOCUMENTS TO DUPLICATE OR TO MAKE COPIES OF THE SAID DOCUMENTS FOR USE IN REPETITION OF AND FOR PROJECTS OR BUILDINGS WHETHER PARTLY OR WHOLELY EXECUTED. R.A.545 SECTION 25(4)

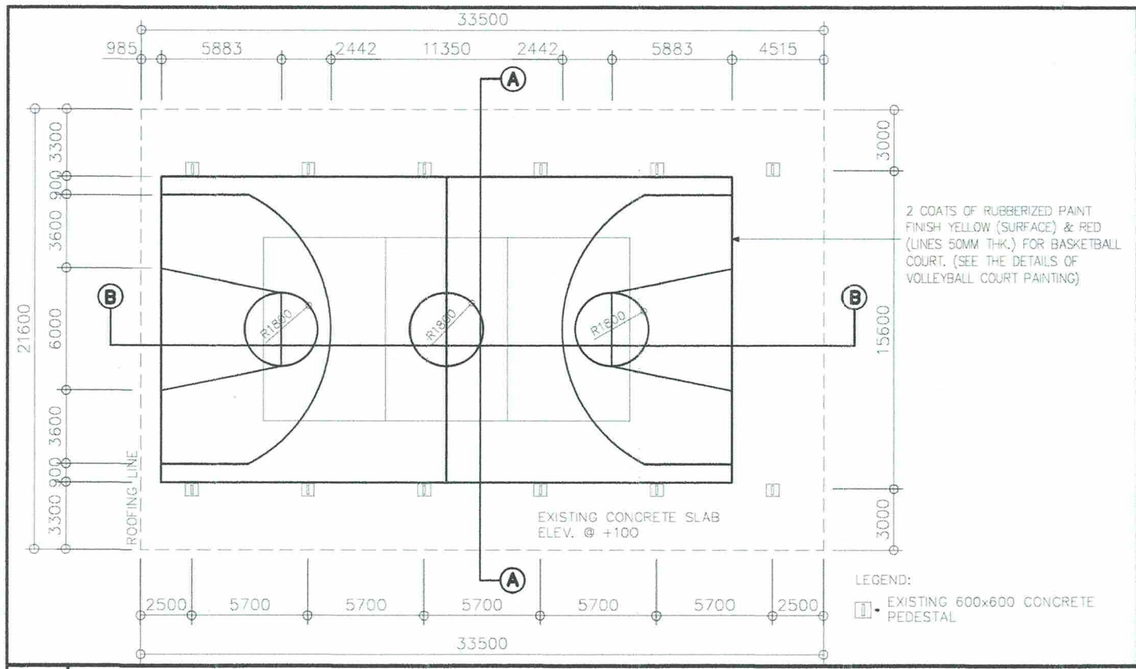

02.1 **KEY PLAN**
SCALE 1:300 METERS

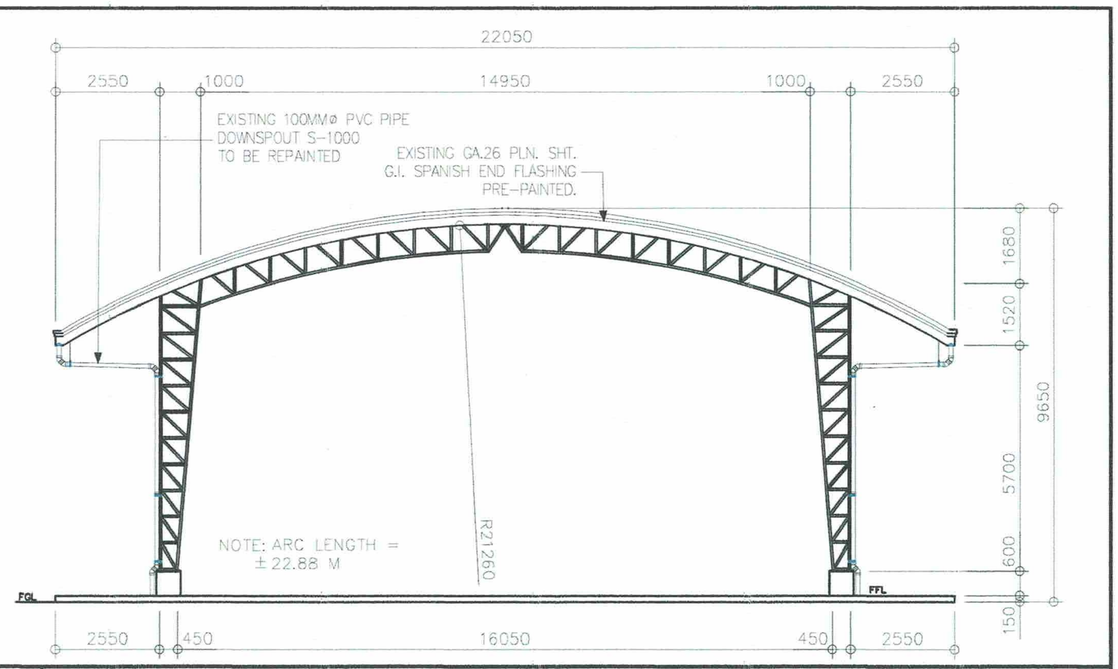

02.2 **EXISTING FRONT AND REAR ELEVATION OF COVERED COURT**
SCALE 1:150 METERS

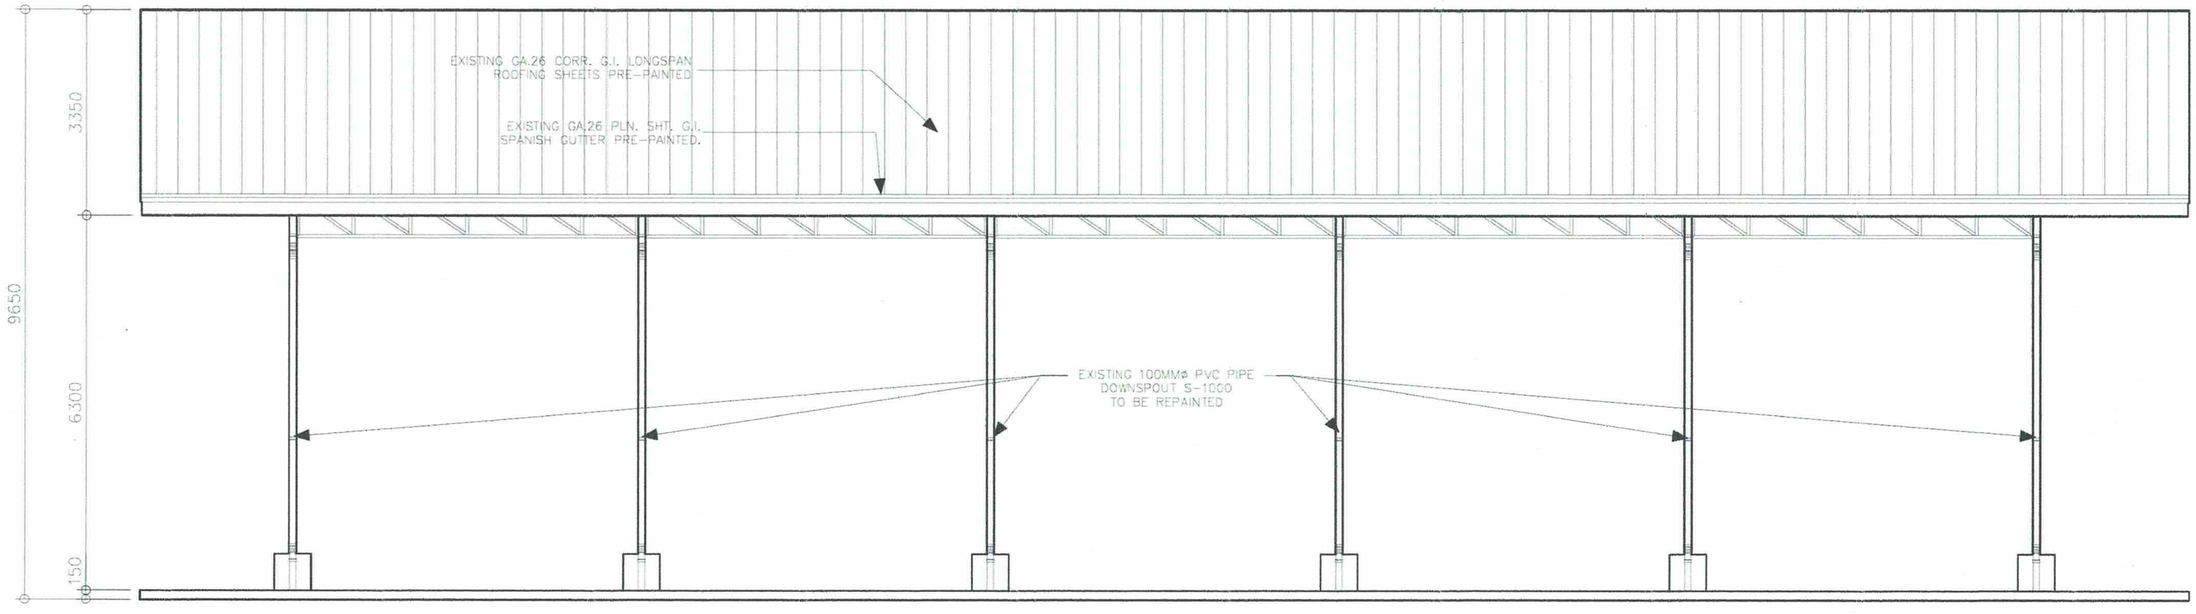

02.3 **EXISTING LEFT AND RIGHT ELEVATION OF COVERED COURT**
SCALE 1:100 METERS

PHILIPPINE PORTS AUTHORITY
PMO DAVAO

PREPARED BY:	CHECKED AND REVIEWED BY:	RECOMMENDING APPROVAL BY:	APROVED BY:
KENNETH JOHN B. REMOLADOR ARCHITECT II	CARLOU DEVIN U. CAFE SENIOR ENGINEER A	LARA SIMONE L. ABA ACTING ESD MANAGER	ANALEE G. AGUILA PORT MANAGER

OWNER: ANALEE G. AGUILA, PORT MANAGER

SHEET CONTENTS: EXISTING FLOOR PLAN OF COVERED COURT, EXISTING FRONT AND REAR ELEVATION OF COVERED COURT, EXISTING LEFT AND RIGHT ELEVATION OF COVERED COURT

PROJECT TITLE: REPAINTING OF TRUSSES, STEEL FRAMES AND COLUMNS AND FLOORING OF COVERED COURT, SASA, DAVAO CITY

LOCATION: SASA PORT, KM. 10 PORT AREA, DAVAO CITY

REVISIONS	
DATE	REMARKS
ADDENDUM	
NO.	–
PROJECT	–
DATE	–
DRAWN	–

SHEET NO. A2 OF 09

CADD BY KJR
DATE DRAWN 3/23/26
DATE UPDATED MM/DD/YY

DRAWING AND SPECIFICATION DULY SIGNED, STAMPED OR SEALED AS INSTRUMENTS OF SERVICES ARE THE PROPERTY OF THE ARCHITECT, WHETHER THE OBJECTS FOR WHICH THEY ARE MADE IS EXECUTED OR NOT. IT SHALL BE UNLAWFUL FOR ANY PERSON WITHOUT THE WRITTEN CONSENT OF THE ARCHITECT OF THE SAID DOCUMENTS TO DUPLICATE OR TO MAKE COPIES OF THE SAID DOCUMENTS FOR USE IN REPETITION OF AND FOR PROJECTS OR BUILDINGS WHETHER PARTLY OR WHOLELY EXECUTED. R.A 545 SECTION 25(4).

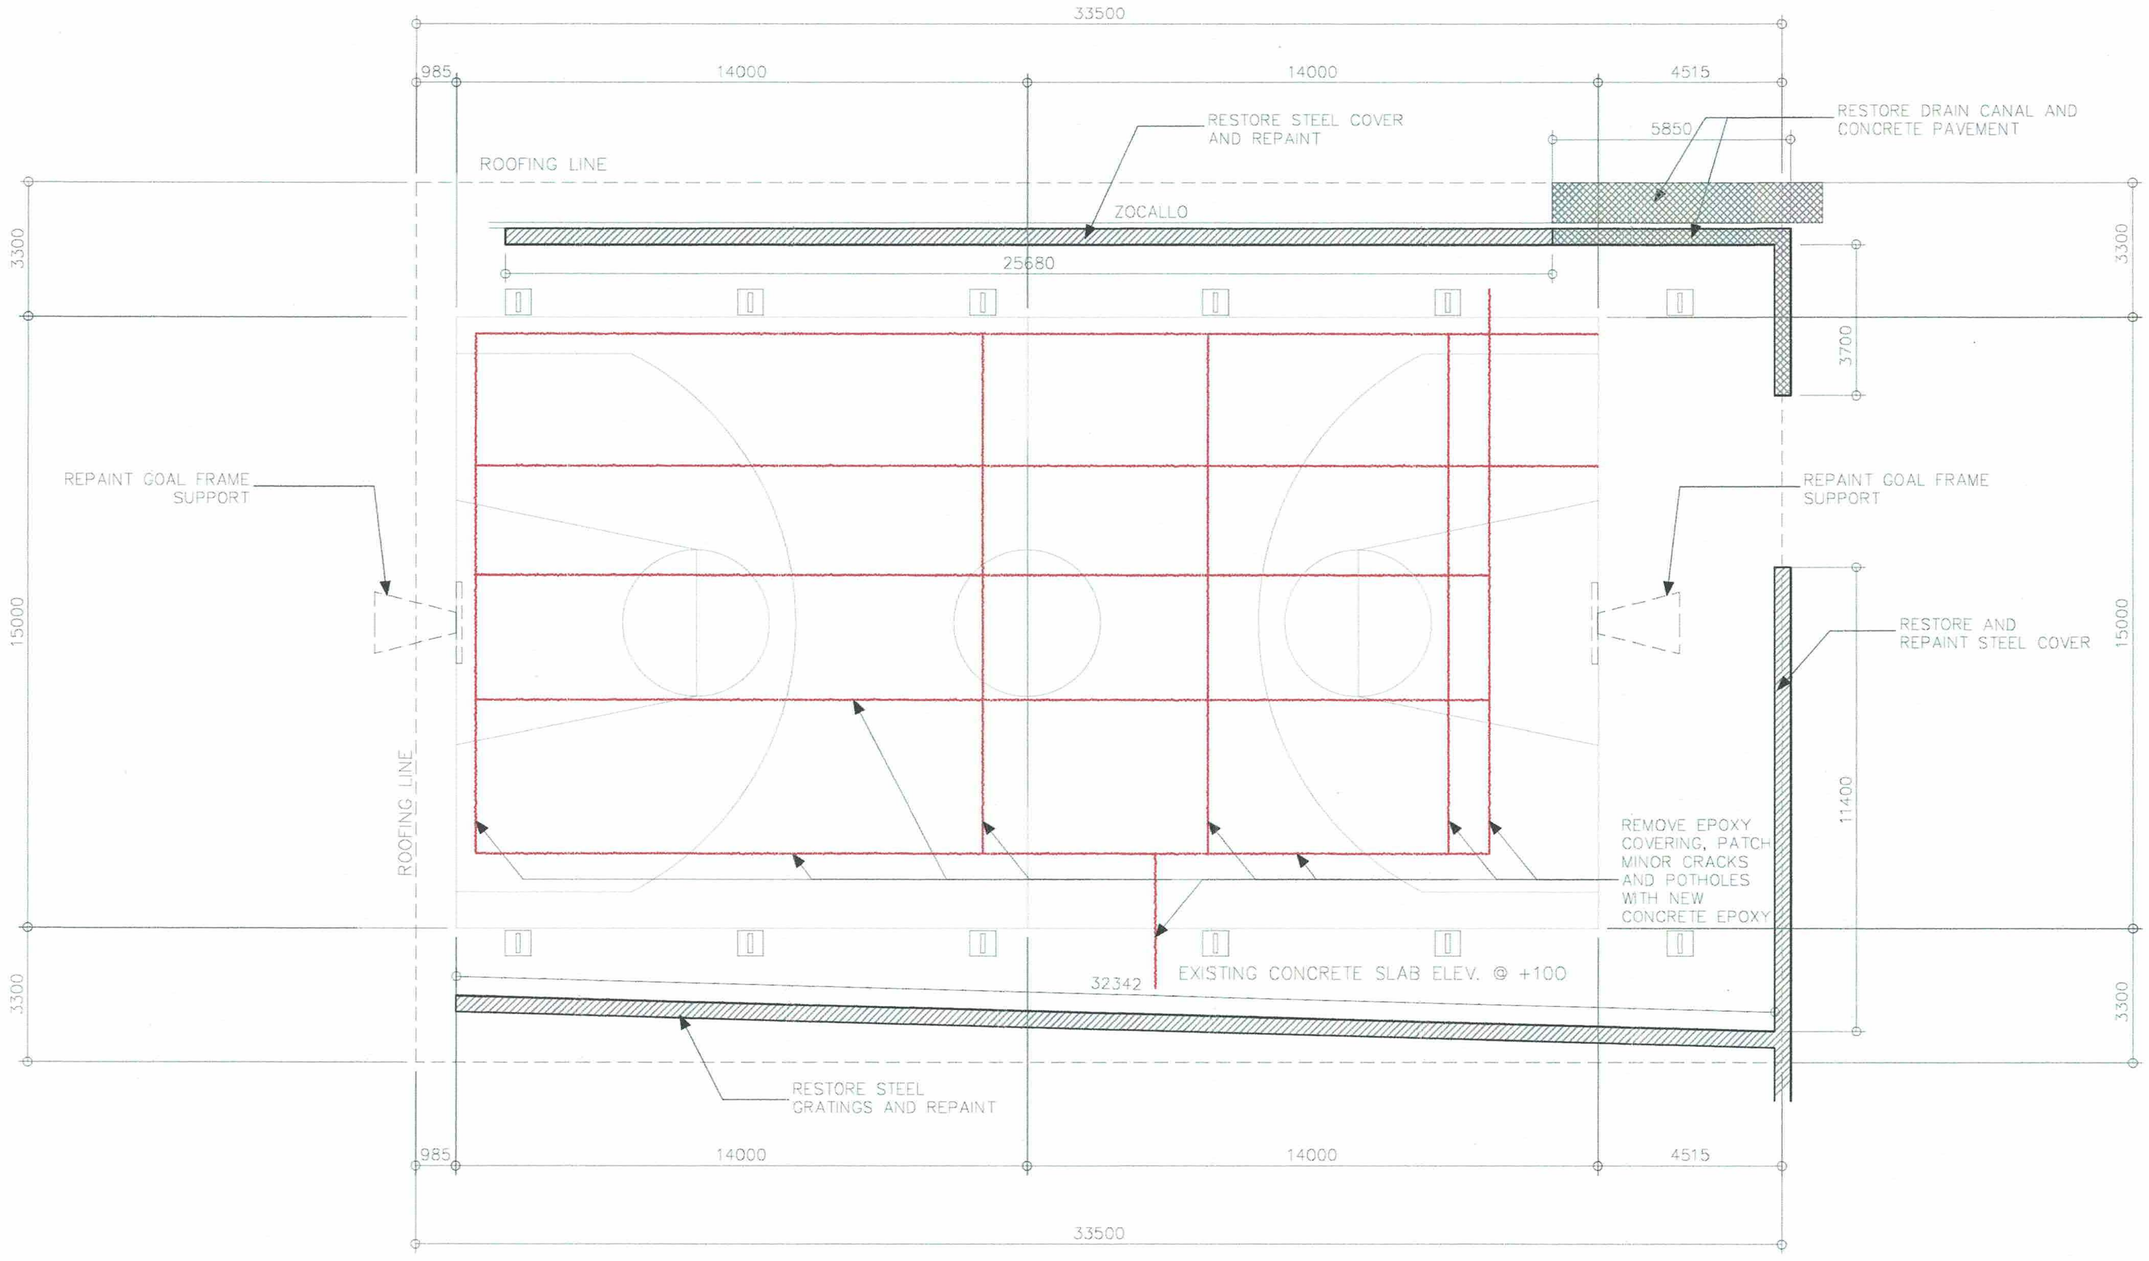

03.1 **EXISTING FLOOR CRACKS AND EXISTING CANAL GRATINGS DETAILS**

SCALE 1:100 METERS

PHILIPPINE PORTS AUTHORITY PMO DAVAO

PREPARED BY:	CHECKED AND REVIEWED BY:	RECOMMENDING APPROVAL BY:	APROVED BY:	OWNER:
KENNETH JOHN B. REMOLADOR ARCHITECT II	CARLOU DEMIN U. CAFE SENIOR ENGINEER A	LARA SIMONE L. ABA ACTING ESD MANAGER	ANALEE G. AGUILA PORT MANAGER	ANALEE G. AGUILA PORT MANAGER

SHEET CONTENTS: EXISTING FLOOR CRACKS AND EXISTING CANAL GRATINGS DETAILS

PROJECT TITLE: REPAINTING OF TRUSSES, STEEL FRAMES AND COLUMNS AND FLOORING OF COVERED COURT, SASA, DAVAO CITY

LOCATION: SASA PORT, KM. 10 PORT AREA, DAVAO CITY

REVISIONS	
DATE	REMARKS
ADDENDUM	
NO.	–
PROJECT	–
DATE	–
DRAWN	–

SHEET NO. A3 OF 09

CADD BY KJR
DATE DRAWN 3/19/26
DATE UPDATED MM/DD/YY

DRAWING AND SPECIFICATION DULY SIGNED, STAMPED OR SEALED AS INSTRUMENTS OF SERVICES ARE THE PROPERTY OF THE ARCHITECT, WHETHER THE OBJECTS FOR WHICH THEY ARE MADE IS EXECUTED OR NOT. IT SHALL BE UNLAWFUL FOR ANY PERSON WITHOUT THE WRITTEN CONSENT OF THE ARCHITECT OF THE SAID DOCUMENTS TO DUPLICATE OR TO MAKE COPIES OF THE SAID DOCUMENTS FOR USE IN REPETITION OF AND FOR PROJECTS OR BUILDINGS WHETHER PARTLY OR WHOLELY EXECUTED. R.A.545 SECTION 25(4).

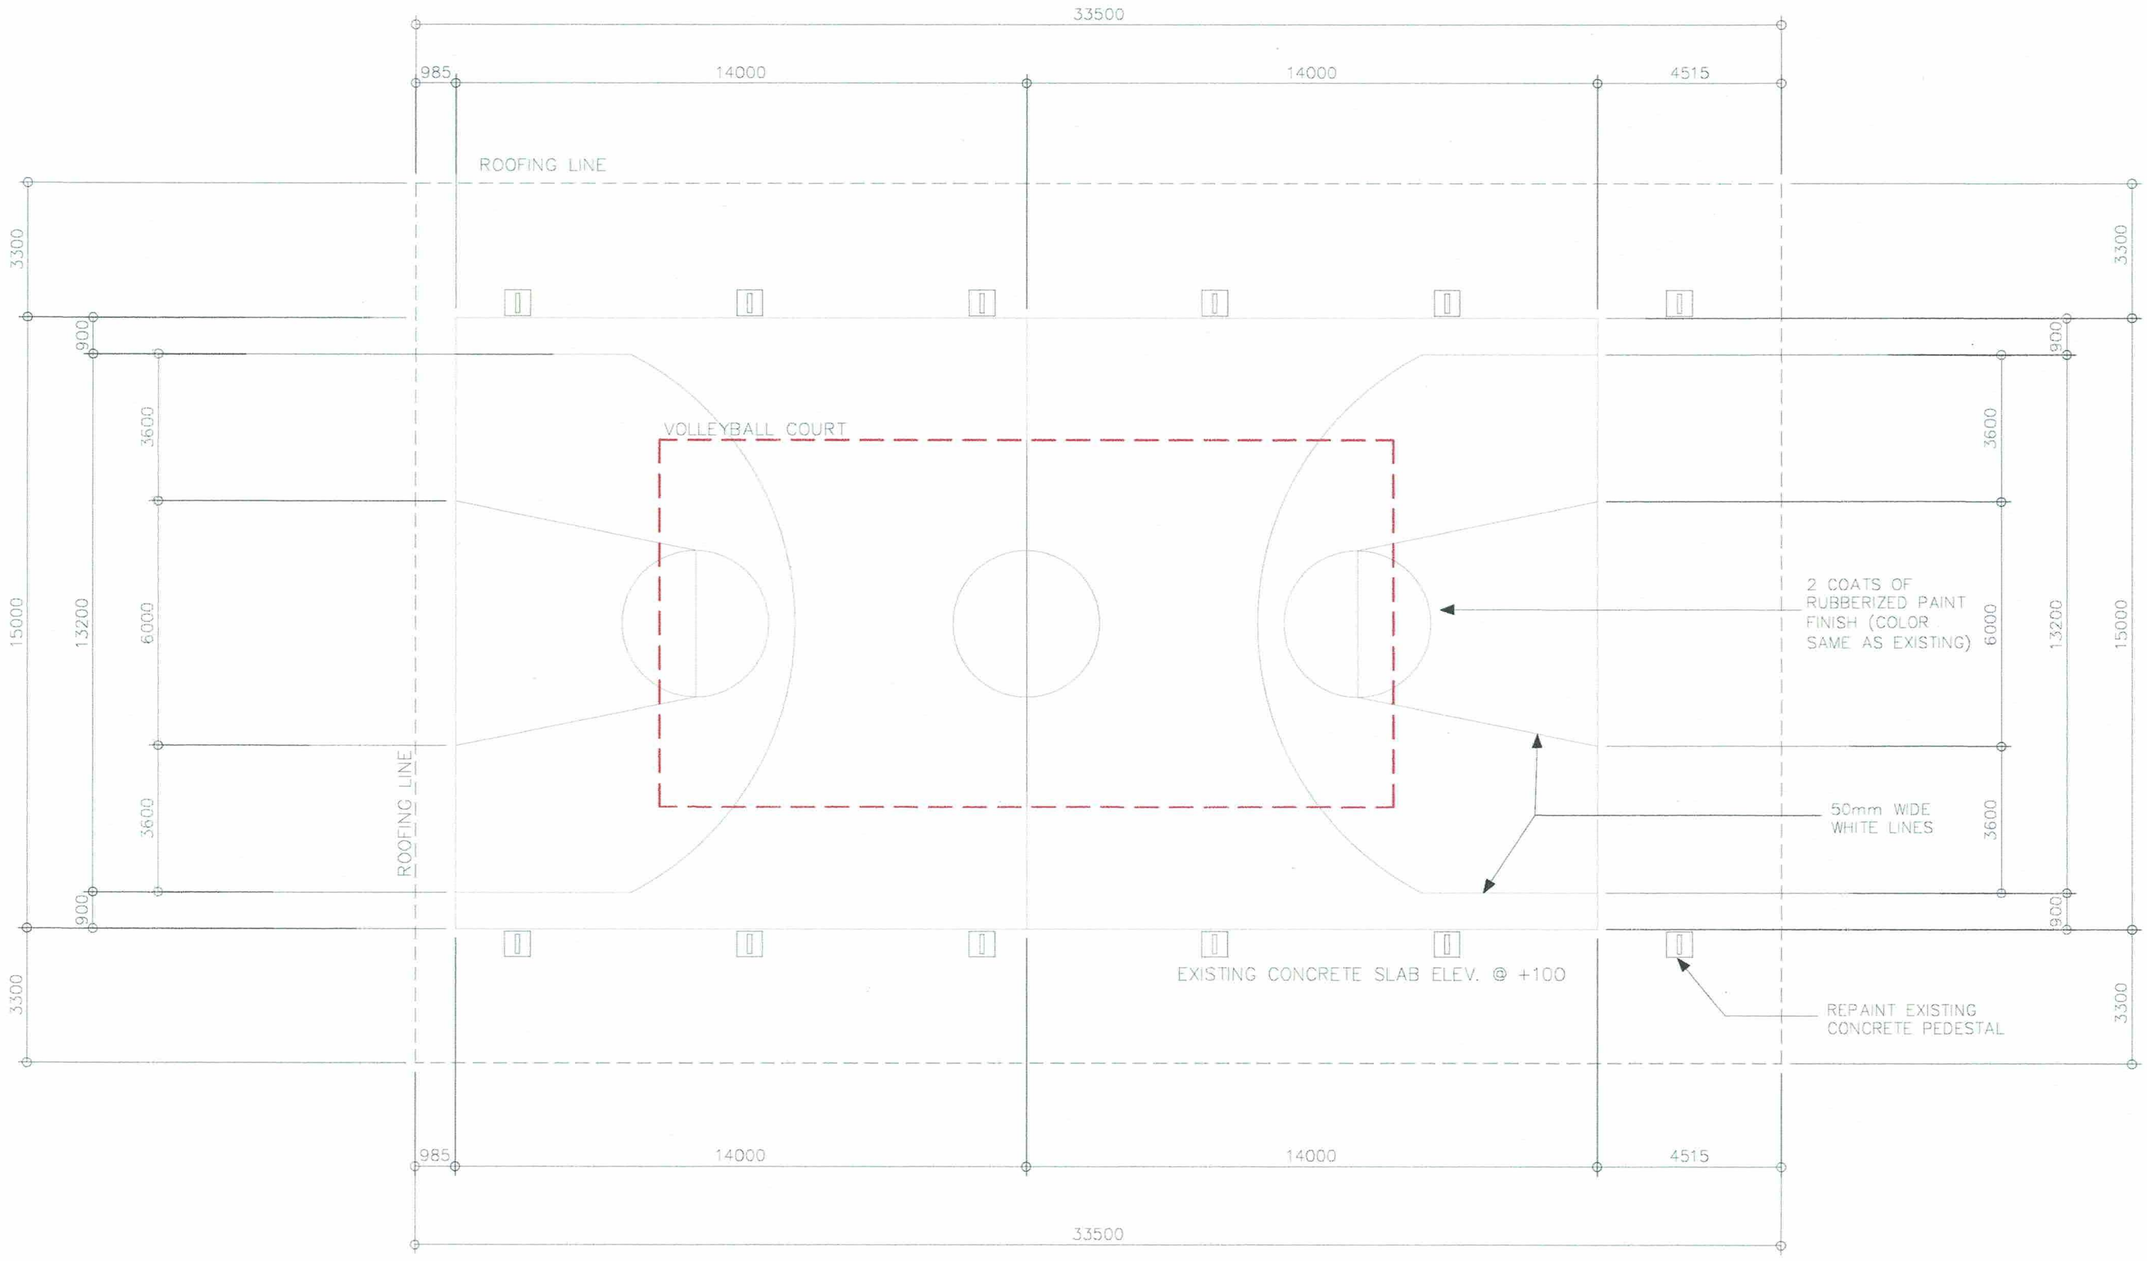

04.1 BASKETBALL COURT PAINTING DETAILS

SCALE 1:100 METERS

PREPARED BY:	CHECKED AND REVIEWED BY:	RECOMMENDING APPROVAL BY:	APPROVED BY:	OWNER:	PROJECT TITLE:	REVISIONS	SHEET NO.	OF
KENNETH JOHN B. REMOLADOR ARCHITECT II	CARLOU DEAN U. CAFE SENIOR ENGINEER A	LARA SIMONE L. ABA ACTING ESD MANAGER	ANALEE G. AGUILA PORT MANAGER	ANALEE G. AGUILA PORT MANAGER SHEET CONTENTS: BASKETBALL COURT PAINTING DETAILS	REPAINTING OF TRUSSES, STEEL FRAMES AND COLUMNS AND FLOORING OF COVERED COURT, SASA, DAVAO CITY LOCATION: SASA PORT, KM. 10 PORT AREA, DAVAO CITY	DATE / REMARKS ADDENDUM NO. – PROJECT – DATE – DRAWN –	A4	09

PHILIPPINE PORTS AUTHORITY PMO DAVAO

CADD BY KJR
DATE DRAWN 3/19/26
DATE UPDATED MM/DD/YY

DRAWING AND SPECIFICATION DULY SIGNED, STAMPED OR SEALED AS INSTRUMENTS OF SERVICES ARE THE PROPERTY OF THE ARCHITECT, WHETHER THE OBJECTS FOR WHICH THEY ARE MADE IS EXECUTED OR NOT. IT SHALL BE UNLAWFUL FOR ANY PERSON WITHOUT THE WRITTEN CONSENT OF THE ARCHITECT OF THE SAID DOCUMENTS TO DUPLICATE OR TO MAKE COPIES OF THE SAID DOCUMENTS FOR USE IN REPETITION OF AND FOR PROJECTS OR BUILDINGS WHETHER PARTLY OR WHOLELY EXECUTED. R.A.545 SECTION 25(4).

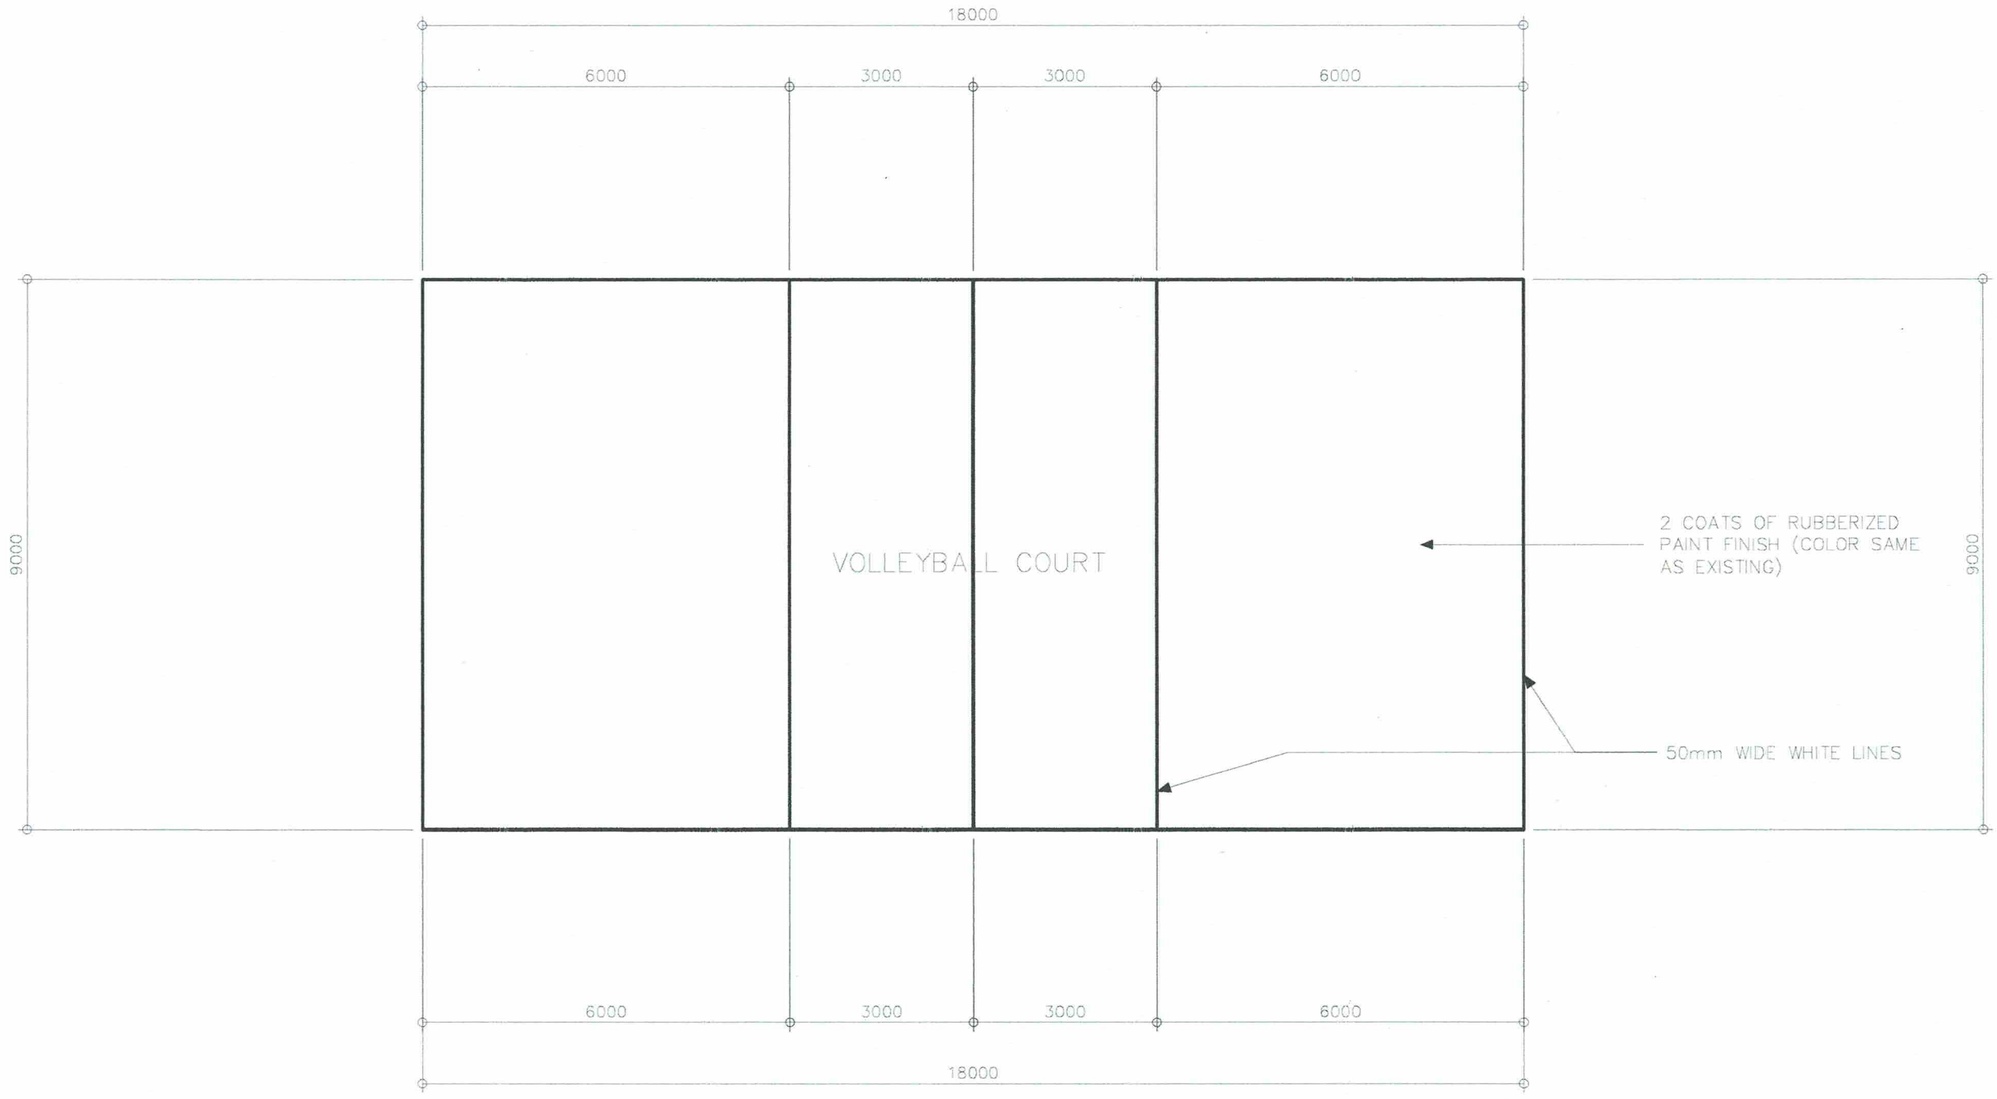

NOTE:

THE CENTER LINE OF BASKETBALL COURT WILL BE THE BASIS OF THE PAINT

05.1 VOLLEYBALL COURT PAINTING DETAILS

SCALE 1:150 METERS

PHILIPPINE PORTS AUTHORITY PMO DAVAO

PREPARED BY:	CHECKED AND REVIEWED BY:	RECOMMENDING APPROVAL BY:	APROVED BY:
KENNETH JOHN B. REMOLADOR ARCHITECT II	CARLOU DEVIN U. CAFE SENIOR ENGINEER A	LARA SIMONE L. ABA ACTING ESD MANAGER	ANALEE G. AGUILA PORT MANAGER

OWNER: ANALEE G. AGUILA, PORT MANAGER

SHEET CONTENTS: TENNIS AND VOLLEYBALL COURT PAINTING DETAILS

PROJECT TITLE: REPAINTING OF TRUSSES, STEEL FRAMES AND COLUMNS AND FLOORING OF COVERED COURT, SASA, DAVAO CITY

LOCATION: SASA PORT, KM. 10 PORT AREA, DAVAO CITY

REVISIONS	
DATE	REMARKS
ADDENDUM	
NO.	–
PROJECT	–
DATE	–
DRAWN	–

SHEET NO. A5 OF 09

CADD BY KJR
DATE DRAWN 3/19/26
DATE UPDATED MM/DD/YY

DRAWING AND SPECIFICATION DULY SIGNED, STAMPED OR SEALED AS INSTRUMENTS OF SERVICES ARE THE PROPERTY OF THE ARCHITECT, WHETHER THE OBJECTS FOR WHICH THEY ARE MADE IS EXECUTED OR NOT. IT SHALL BE UNLAWFUL FOR ANY PERSON WITHOUT THE WRITTEN CONSENT OF THE ARCHITECT OF THE SAID DOCUMENTS TO DUPLICATE OR TO MAKE COPIES OF THE SAID DOCUMENTS FOR USE IN REPETITION OF AND FOR PROJECTS OR BUILDINGS WHETHER PARTLY OR WHOLELY EXECUTED. R.A.545 SECTION 25(4).

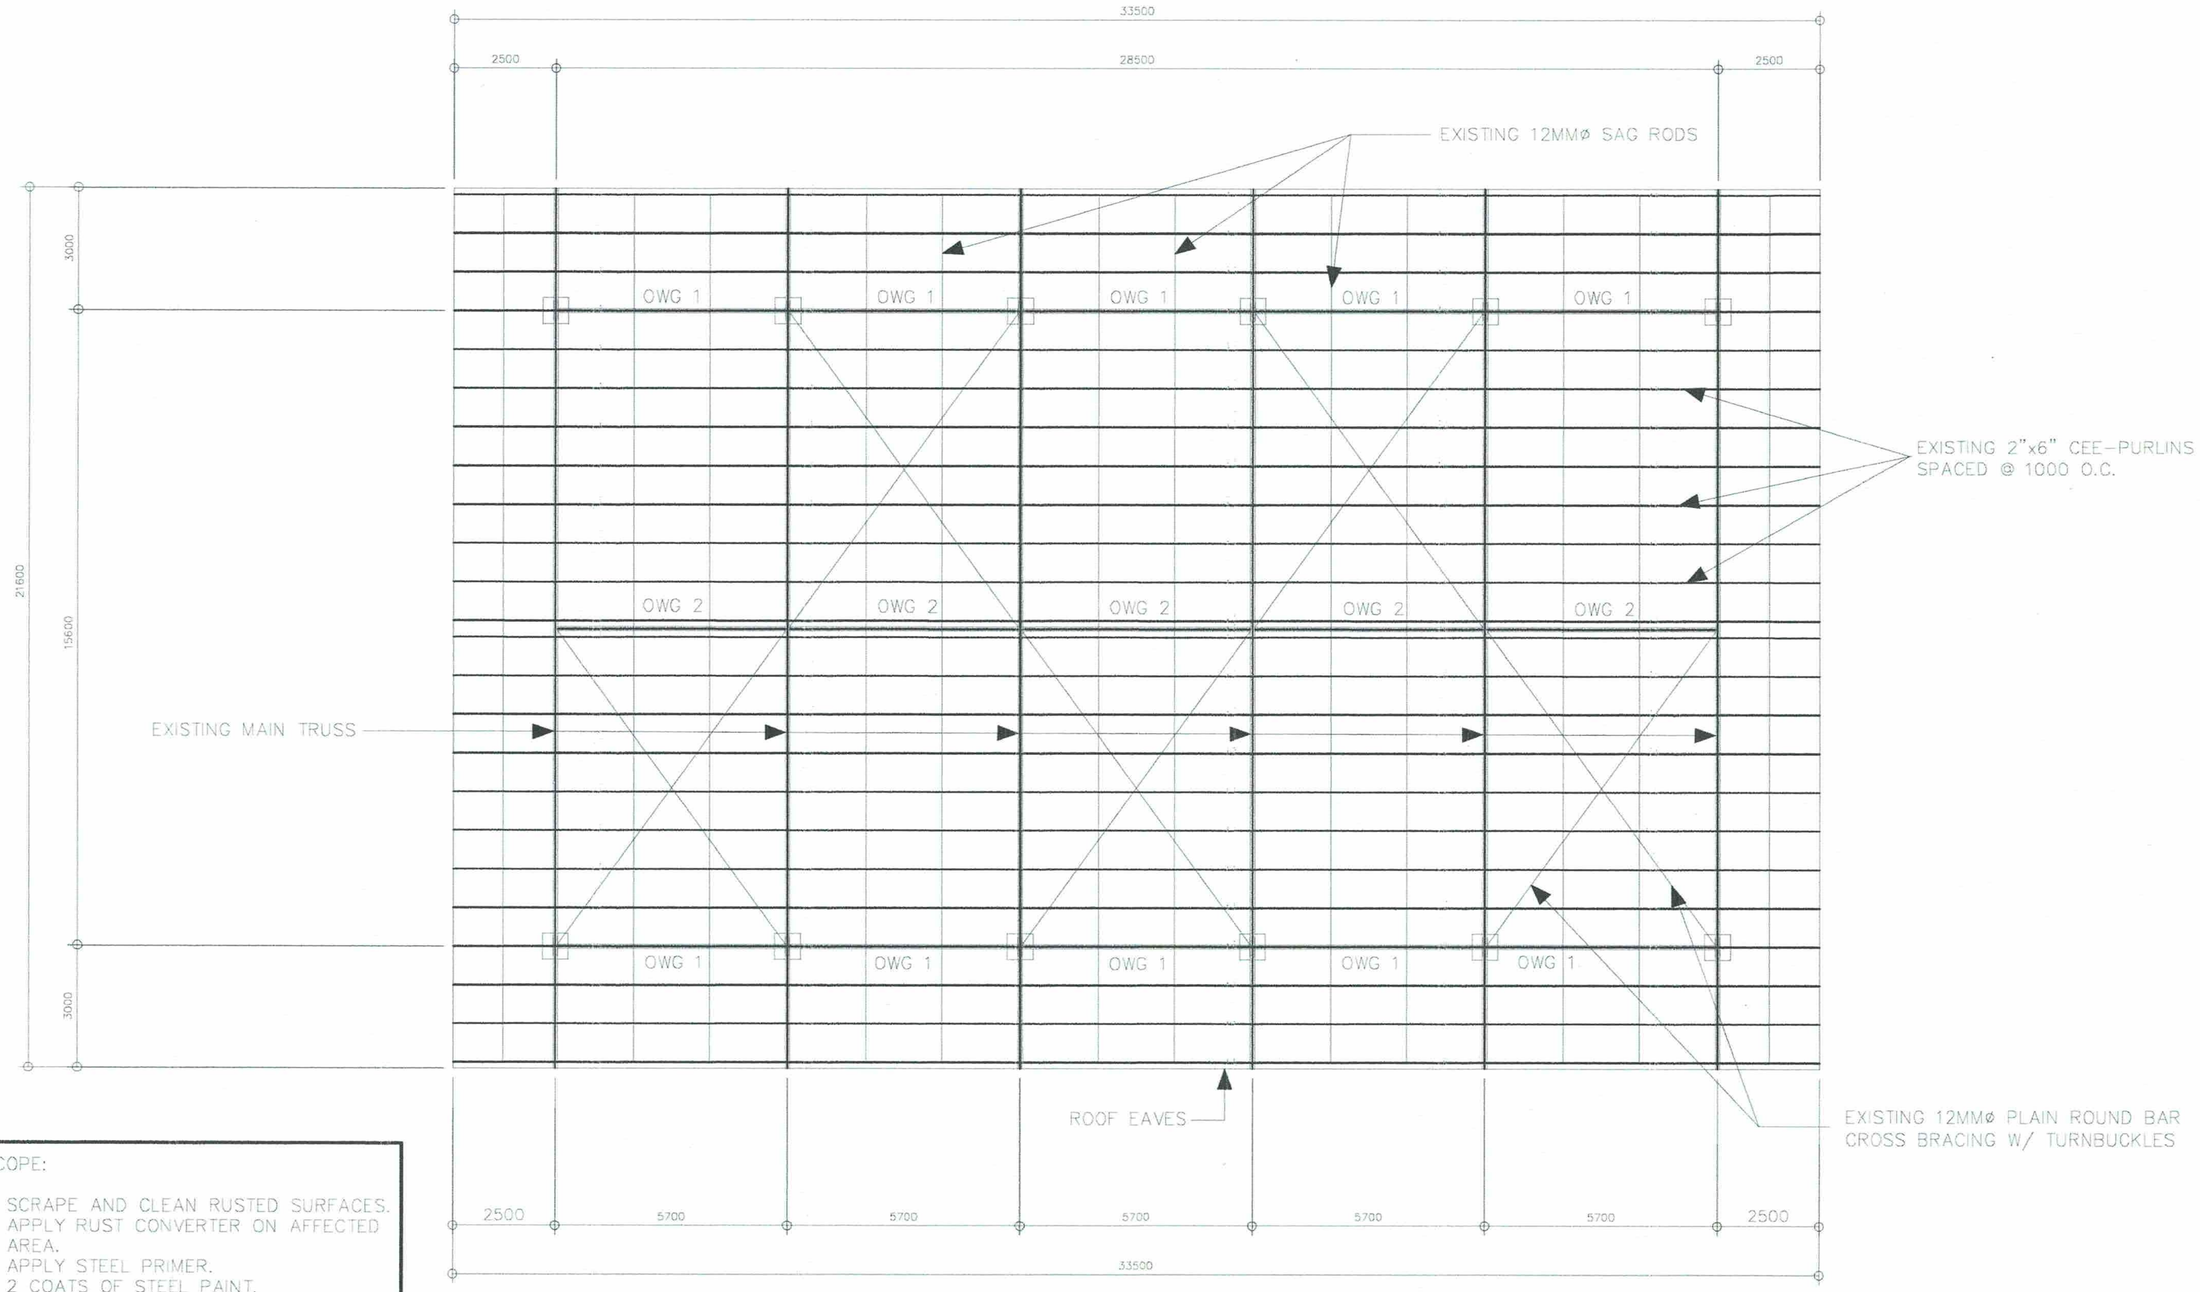

SCOPE:

1. SCRAPE AND CLEAN RUSTED SURFACES.
2. APPLY RUST CONVERTER ON AFFECTED AREA.
3. APPLY STEEL PRIMER.
4. 2 COATS OF STEEL PAINT.
5. COLOR SAME AS EXISTING

06.1 EXISTING ROOF FRAMING PLAN (REFERENCE FOR REPAINTING)

SCALE 1:150 METERS

PHILIPPINE PORTS AUTHORITY PMO DAVAO

PREPARED BY:	CHECKED AND REVIEWED BY:	RECOMMENDING APPROVAL BY:	APROVED BY:
KENNETH JOHN B. REMOLADOR ARCHITECT II	CARLOU DEMIN U. CAFE SENIOR ENGINEER A	LARA SIMONE L. ABA ACTING ESD MANAGER	ANALEE G. AGUILA PORT MANAGER

OWNER: ANALEE G. AGUILA, PORT MANAGER

SHEET CONTENTS: EXISTING ROOF FRAMING PLAN (REFERENCE FOR REPAINTING)

PROJECT TITLE: REPAINTING OF TRUSSES, STEEL FRAMES AND COLUMNS AND FLOORING OF COVERED COURT, SASA, DAVAO CITY

LOCATION: SASA PORT, KM. 10 PORT AREA, DAVAO CITY

REVISIONS	
DATE	REMARKS
ADDENDUM	
NO.	–
PROJECT	–
DATE	–
DRAWN	–

SHEET NO. A6 OF 09

CADD BY KJR
DATE DRAWN 3/19/26
DATE UPDATED MM/DD/YY

DRAWING AND SPECIFICATION DULY SIGNED, STAMPED OR SEALED AS INSTRUMENTS OF SERVICES ARE THE PROPERTY OF THE ARCHITECT, WHETHER THE OBJECTS FOR WHICH THEY ARE MADE IS EXECUTED OR NOT. IT SHALL BE UNLAWFUL FOR ANY PERSON WITHOUT THE WRITTEN CONSENT OF THE ARCHITECT OF THE SAID DOCUMENTS TO DUPLICATE OR TO MAKE COPIES OF THE SAID DOCUMENTS FOR USE IN REPETITION OF AND FOR PROJECTS OR BUILDINGS WHETHER PARTLY OR WHOLELY EXECUTED. R.A.545 SECTION 25(4).

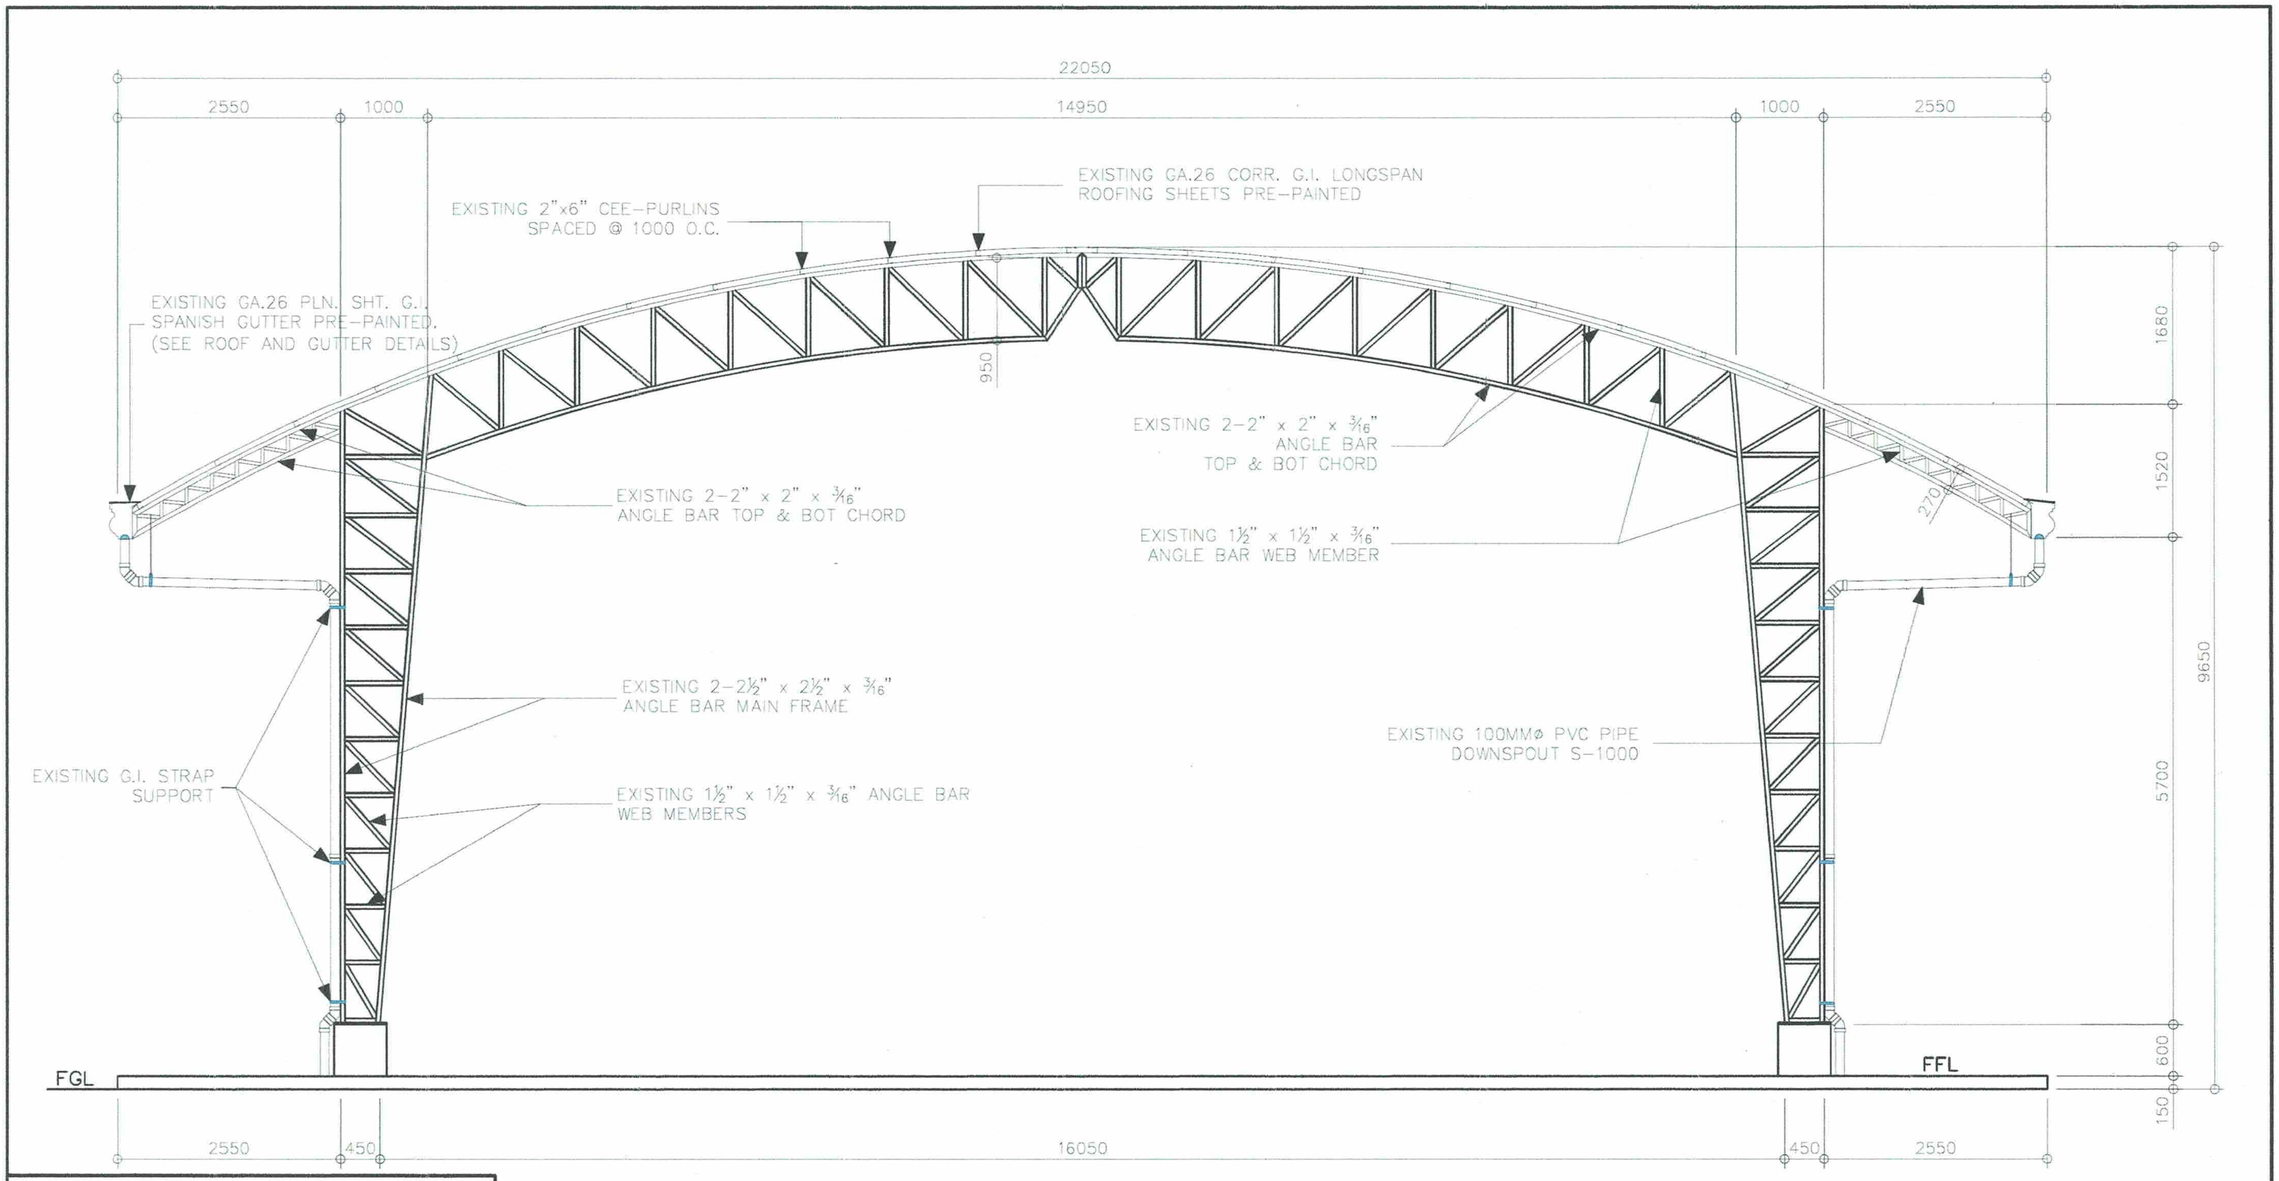

NOTE:
ARC LENGTH = ± 22.88 M
SCOPE:

1. SCRAPE AND CLEAN RUSTED SURFACES.
2. APPLY RUST CONVERTER ON AFFECTED AREA.
3. APPLY STEEL PRIMER.
4. 2 COATS OF STEEL PAINT.
5. COLOR SAME AS EXISTING

07.1 SECTION THRU A-A (EXISTING STRUCTURE FOR REPAINTING REFERENCE)

SCALE 1:70 METERS

PHILIPPINE PORTS AUTHORITY PMO DAVAO

PREPARED BY:	CHECKED AND REVIEWED BY:	RECOMMENDING APPROVAL BY:	APROVED BY:
KENNETH JOHN B. REMOLADOR ARCHITECT II	CARLOU DEVIN U. CAFE SENIOR ENGINEER A	LARA SIMONE L. ABA ACTING ESD MANAGER	ANALEE G. AGUILA PORT MANAGER

OWNER: ANALEE G. AGUILA, PORT MANAGER

SHEET CONTENTS: SECTION THRU A-A (EXISTING STRUCTURE FOR REPAINTING REFERENCE)

PROJECT TITLE: REPAINTING OF TRUSSES, STEEL FRAMES AND COLUMNS AND FLOORING OF COVERED COURT, SASA, DAVAO CITY

LOCATION: SASA PORT, KM. 10 PORT AREA, DAVAO CITY

REVISIONS	
DATE	REMARKS
ADDENDUM	
NO.	–
PROJECT	–
DATE	–
DRAWN	–

SHEET NO. A7 OF 09

CADD BY KJR
DATE DRAWN 3/19/26
DATE UPDATED MM/DD/YY

DRAWING AND SPECIFICATION DULY SIGNED, STAMPED OR SEALED AS INSTRUMENTS OF SERVICES ARE THE PROPERTY OF THE ARCHITECT, WHETHER THE OBJECTS FOR WHICH THEY ARE MADE IS EXECUTED OR NOT. IT SHALL BE UNLAWFUL FOR ANY PERSON WITHOUT THE WRITTEN CONSENT OF THE ARCHITECT OF THE SAID DOCUMENTS TO DUPLICATE OR TO MAKE COPIES OF THE SAID DOCUMENTS FOR USE IN REPETITION OF AND FOR PROJECTS OR BUILDINGS WHETHER PARTLY OR WHOLELY EXECUTED. R.A.545 SECTION 25(4).

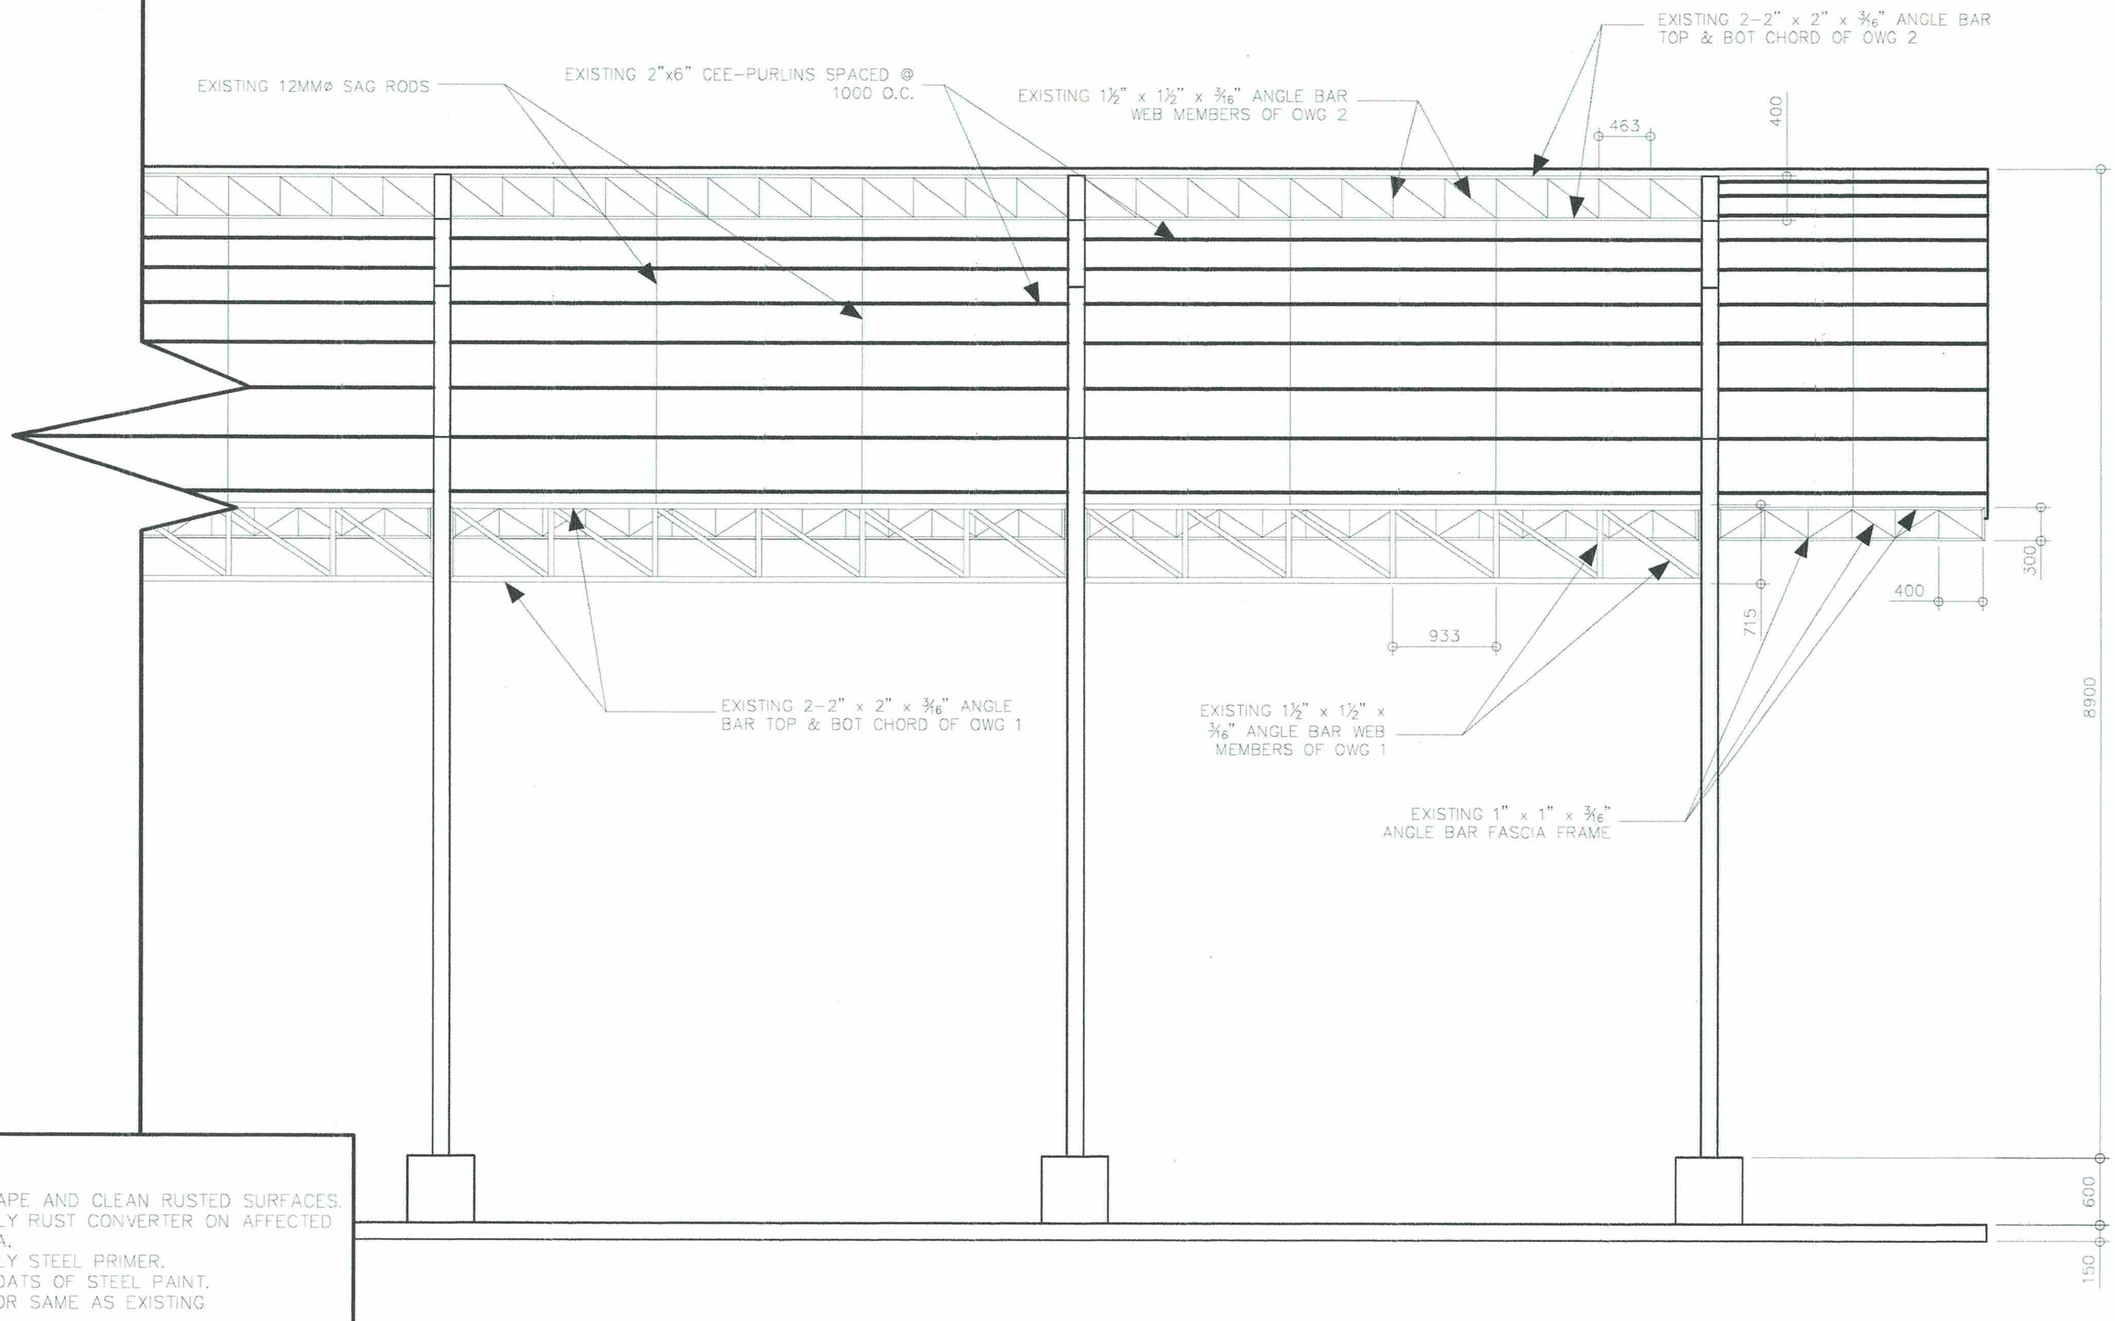

SCOPE:

1. SCRAPE AND CLEAN RUSTED SURFACES.
2. APPLY RUST CONVERTER ON AFFECTED AREA.
3. APPLY STEEL PRIMER.
4. 2 COATS OF STEEL PAINT.
5. COLOR SAME AS EXISTING

08.1 SECTION THRU B-B (EXISTING STRUCTURE FOR REPAINTING REFERENCE)

SCALE 1:55 METERS

PHILIPPINE PORTS AUTHORITY PMO DAVAO

PREPARED BY:	CHECKED AND REVIEWED BY:	RECOMMENDING APPROVAL BY:	APROVED BY:
KENNETH JOHN B. REMOLADOR ARCHITECT II	CARLOU DEVIN U. CAFE SENIOR ENGINEER A	LARA SIMONE L. ABA ACTING ESD MANAGER	ANALEE G. AGUILA PORT MANAGER

OWNER: ANALEE G. AGUILA, PORT MANAGER

SHEET CONTENTS: SECTION THRU B-B (EXISTING STRUCTURE FOR REPAINTING REFERENCE)

PROJECT TITLE: REPAINTING OF TRUSSES, STEEL FRAMES AND COLUMNS AND FLOORING OF COVERED COURT, SASA, DAVAO CITY

LOCATION: SASA PORT, KM. 10 PORT AREA, DAVAO CITY

REVISIONS	
DATE	REMARKS
ADDENDUM	
NO.	–
PROJECT	–
DATE	–
DRAWN	–

SHEET NO. A8 OF 09

CADD BY KJR
DATE DRAWN 3/19/26
DATE UPDATED MM/DD/YY

DRAWING AND SPECIFICATION DULY SIGNED, STAMPED OR SEALED AS INSTRUMENTS OF SERVICES ARE THE PROPERTY OF THE ARCHITECT, WHETHER THE OBJECTS FOR WHICH THEY ARE MADE IS EXECUTED OR NOT. IT SHALL BE UNLAWFUL FOR ANY PERSON WITHOUT THE WRITTEN CONSENT OF THE ARCHITECT OF THE SAID DOCUMENTS TO DUPLICATE OR TO MAKE COPIES OF THE SAID DOCUMENTS FOR USE IN REPETITION OF AND FOR PROJECTS OR BUILDINGS WHETHER PARTLY OR WHOLELY EXECUTED. R.A.545 SECTION 25(4).

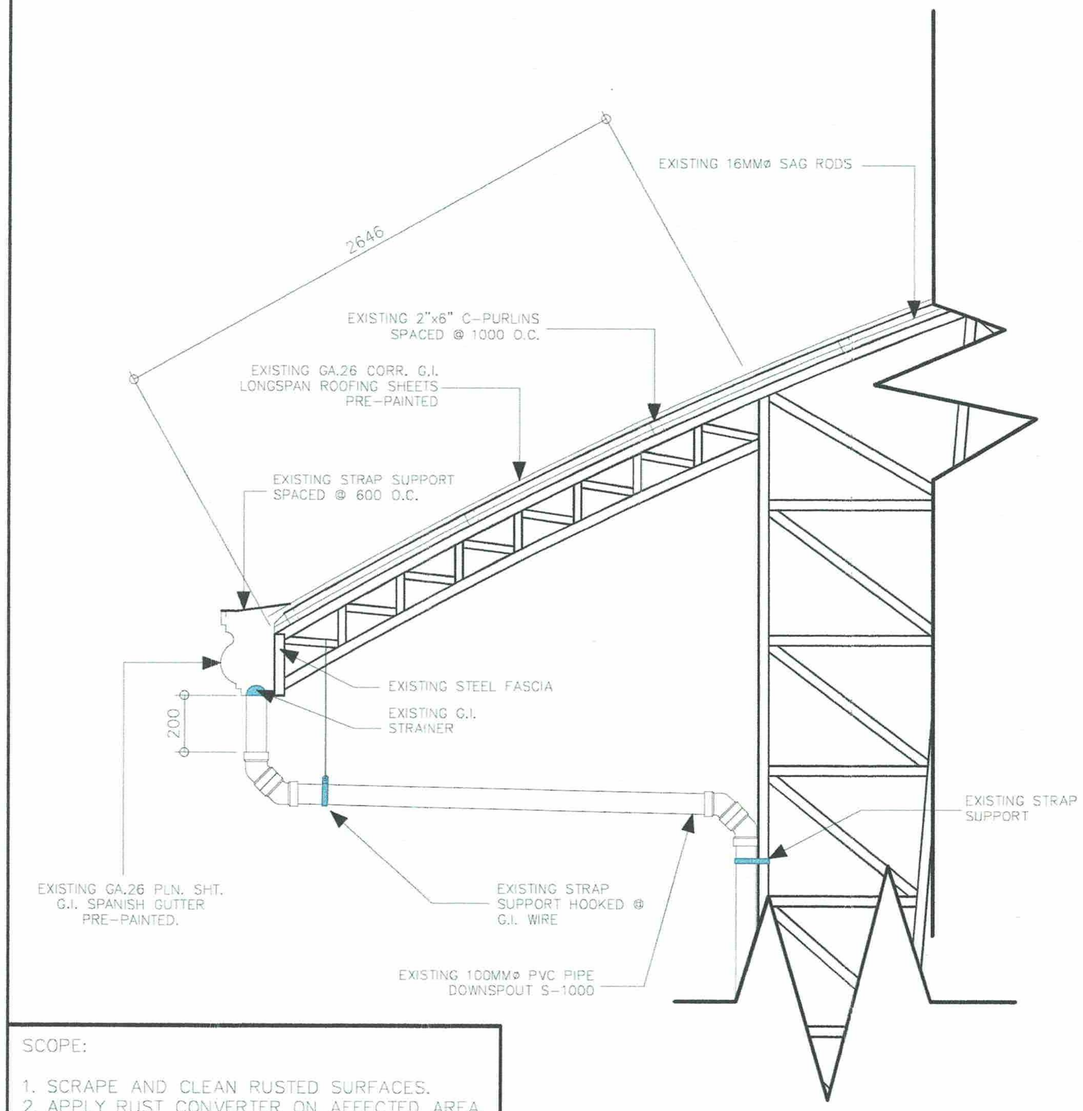

SCOPE:

1. SCRAPE AND CLEAN RUSTED SURFACES.
2. APPLY RUST CONVERTER ON AFFECTED AREA.
3. APPLY STEEL PRIMER.
4. 2 COATS OF STEEL PAINT.
5. COLOR SAME AS EXISTING
6. REPAINT EXISTING DOWNSPOUTS

NOTE:

ROOF AND GUTTER ARE EXCLUDED

09.1 **END BAY SECTION**
SCALE 1:30 METERS

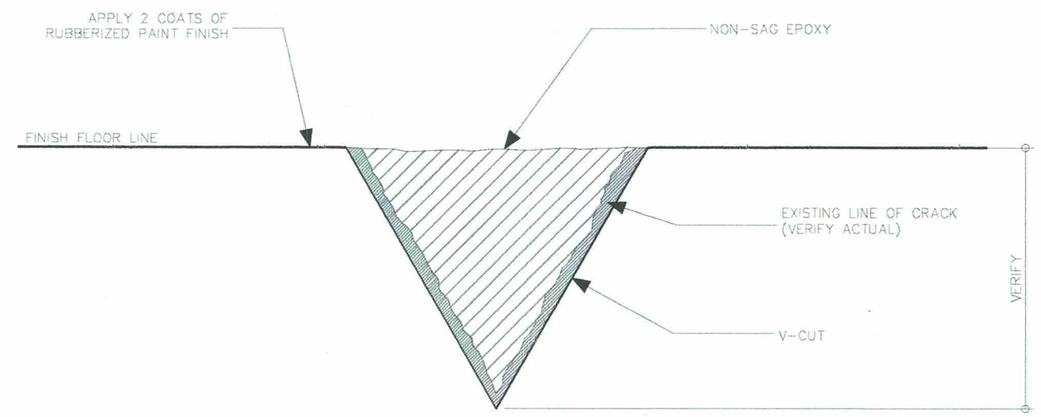

08.2 **CHIPPED FLOORING SPOT DETAIL**
SCALE 1:NTS METERS

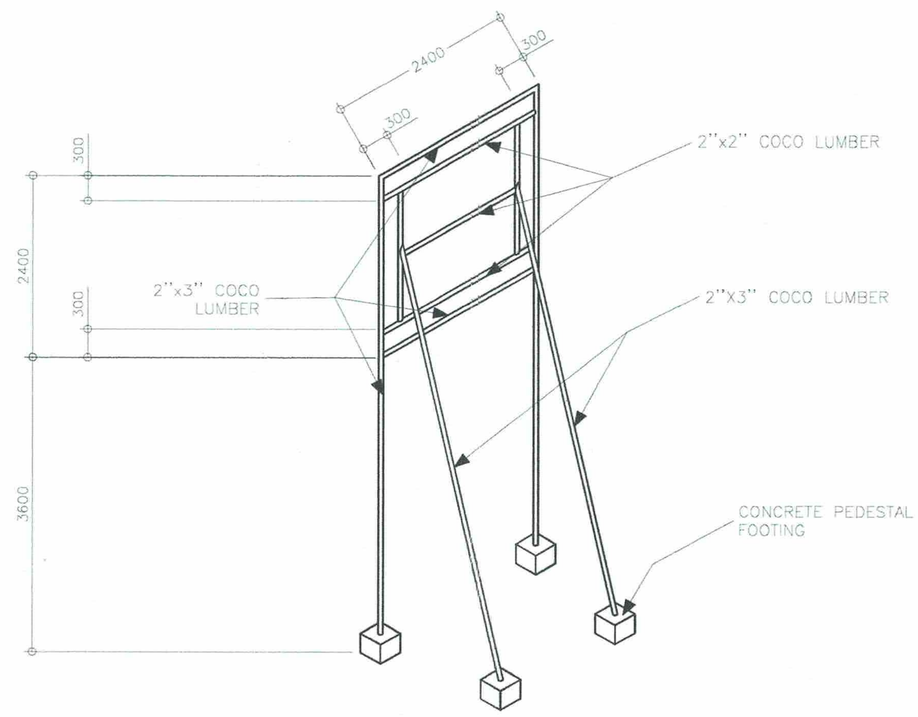

08.3 **COA BILLBOARD FRAMING DETAIL**
SCALE 1:70 METERS

PHILIPPINE PORTS AUTHORITY PMO DAVAO	PREPARED BY:	CHECKED AND REVIEWED BY:	RECOMMENDING APPROVAL BY:	APROVED BY:	OWNER:	PROJECT TITLE:	REVISIONS	SHEET NO.	OF
	KENNETH JOHN B. REMOLADOR ARCHITECT II	CARLOU DEVIN U. CAFE SENIOR ENGINEER A	LARA SIMONE L. ABA ACTING ESD MANAGER	ANALEE G. AGUILA PORT MANAGER	ANALEE G. AGUILA PORT MANAGER SHEET CONTENTS: END BAY SECTION, CHIPPED FLOORING SPOT DETAIL, COA BILLBOARD FRAMING DETAIL	REPAINTING OF TRUSSES, STEEL FRAMES AND COLUMNS AND FLOORING OF COVERED COURT, SASA, DAVAO CITY LOCATION: SASA PORT, KM. 10 PORT AREA, DAVAO CITY	DATE / REMARKS ADDENDUM NO. – PROJECT – DATE – DRAWN –	A9	09
								CADD BY KJR DATE DRAWN 3/19/26 DATE UPDATED MM/DD/YY	

DRAWING AND SPECIFICATION DULY SIGNED, STAMPED OR SEALED AS INSTRUMENTS OF SERVICES ARE THE PROPERTY OF THE ARCHITECT, WHETHER THE OBJECTS FOR WHICH THEY ARE MADE IS EXECUTED OR NOT. IT SHALL BE UNLAWFUL FOR ANY PERSON WITHOUT THE WRITTEN CONSENT OF THE ARCHITECT OF THE SAID DOCUMENTS TO DUPLICATE OR TO MAKE COPIES OF THE SAID DOCUMENTS FOR USE IN REPETITION OF AND FOR PROJECTS OR BUILDINGS WHETHER PARTLY OR WHOLELY EXECUTED. R.A.545 SECTION 25(4).