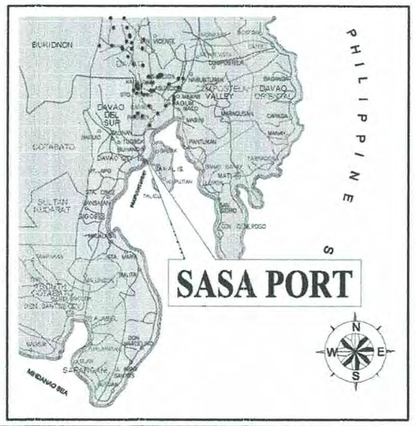

A1.1 **VICINITY MAP**
SCALE 1:NTS METERS

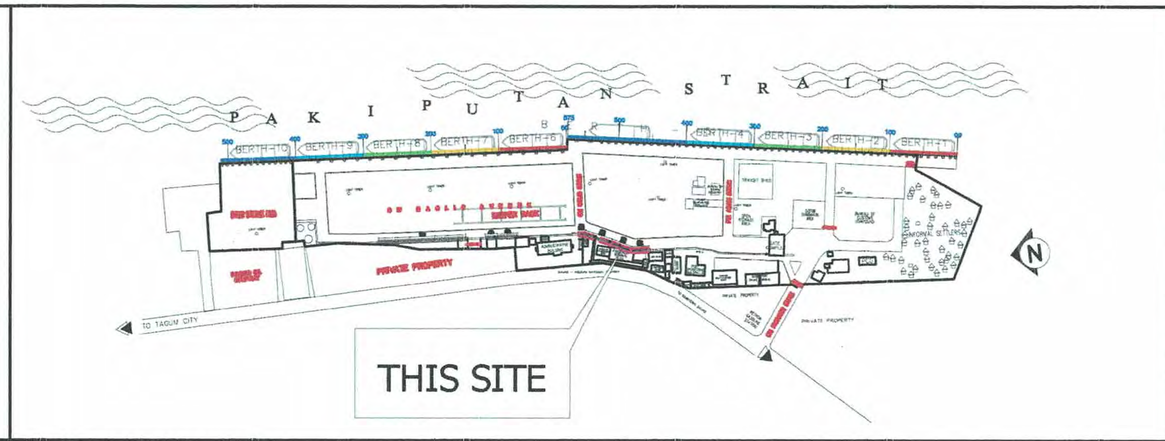

A1.2 **LOCATION PLAN**
SCALE 1:NTS METERS

SHT. NO.	DESCRIPTION
01	VICINITY MAP, LOCATION PLAN, SHEET CONTENTS, SITE DEVELOPMENT PLAN
02	SECTION – 01, ELEVATION – 01, SECTION – 02, ELEVATION – 02
03	CONNECTION DETAIL OF STEEL COLUMN, MAN GATE DETAIL AT SITE J – 2 & 3, MAN GATE DETAIL AT SITE I
04	ROOF FRAMING AT TRUSS – 01, SPOT DETAIL AT TRUSS – 01
05	ROOF FRAMING AT TRUSS – 02, SPOT DETAIL AT TRUSS – 02

A1.3 **SHEET CONTENTS**
SCALE 1:NTS METERS

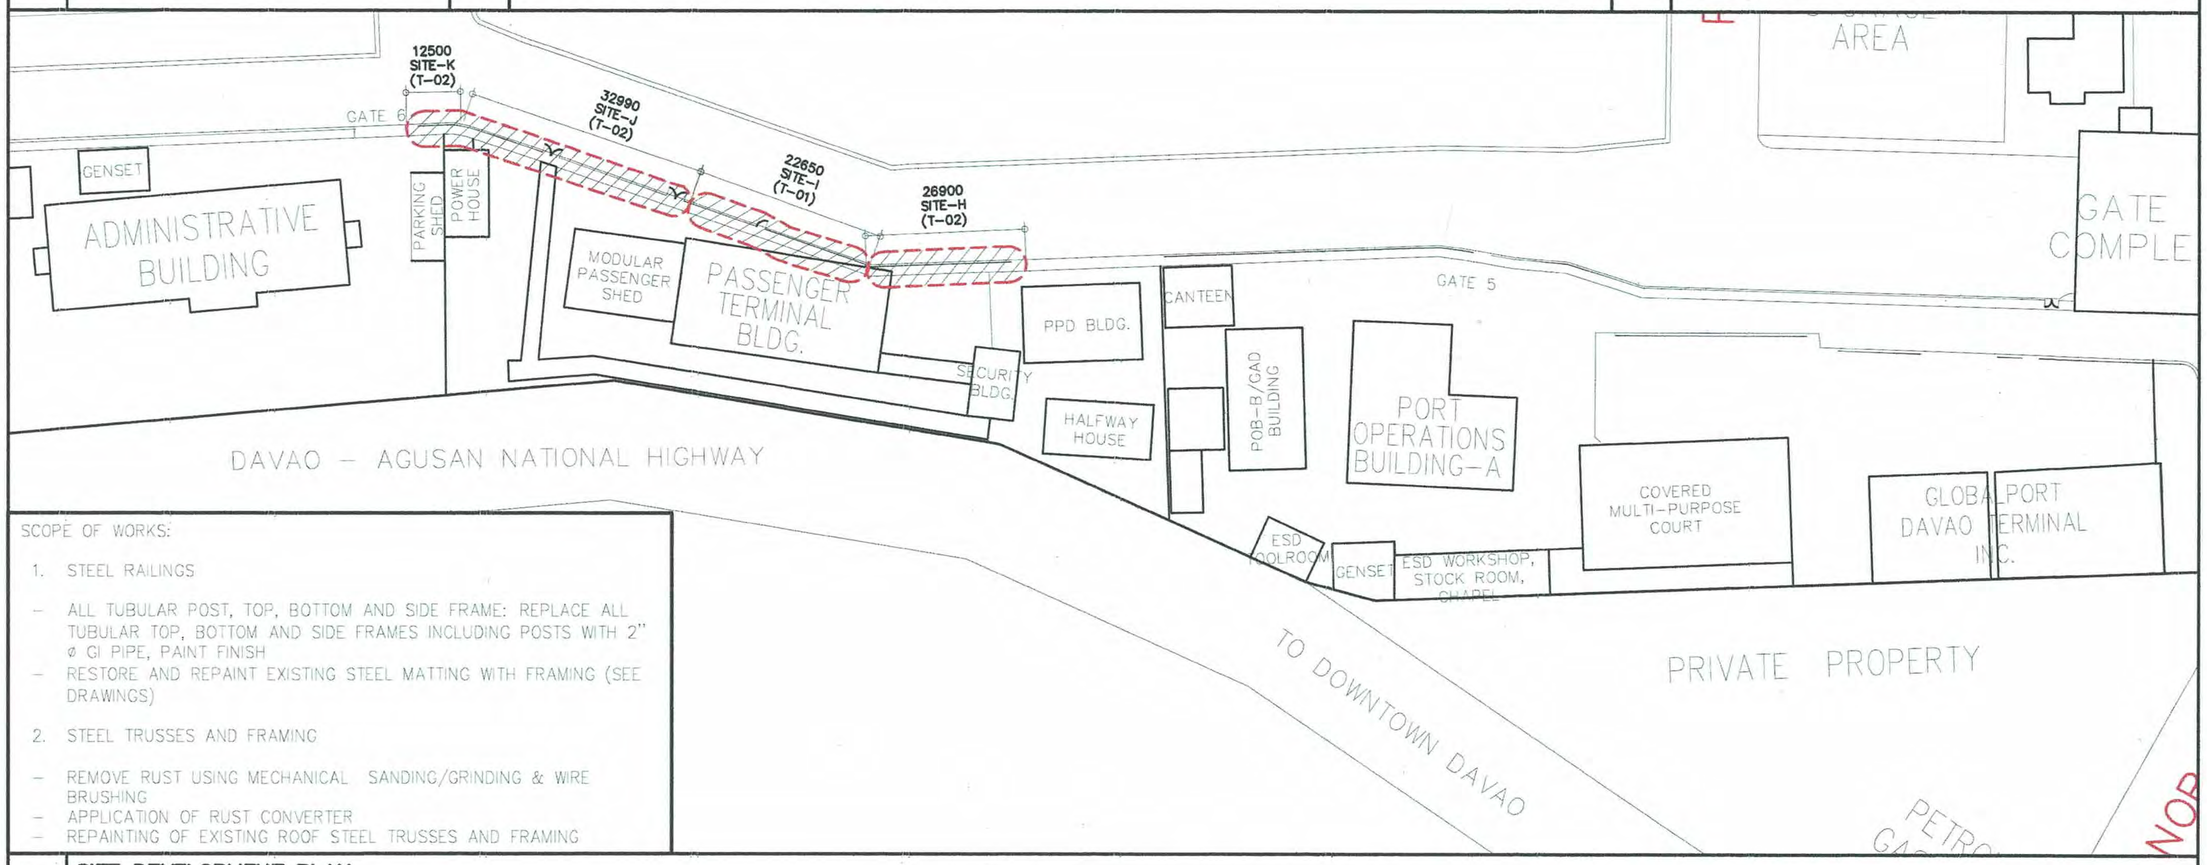

SCOPE OF WORKS:

1. STEEL RAILINGS

- ALL TUBULAR POST, TOP, BOTTOM AND SIDE FRAME: REPLACE ALL TUBULAR TOP, BOTTOM AND SIDE FRAMES INCLUDING POSTS WITH 2" ø GI PIPE, PAINT FINISH
- RESTORE AND REPAINT EXISTING STEEL MATTING WITH FRAMING (SEE DRAWINGS)

2. STEEL TRUSSES AND FRAMING

- REMOVE RUST USING MECHANICAL SANDING/GRINDING & WIRE BRUSHING
- APPLICATION OF RUST CONVERTER
- REPAINTING OF EXISTING ROOF STEEL TRUSSES AND FRAMING

A1.5 **SITE DEVELOPMENT PLAN**
SCALE 1: 1000METERS

PHILIPPINE PORTS AUTHORITY
PMO DAVAO

PREPARED BY:	CHECKED AND REVIEWED BY:	RECOMMENDING APPROVAL BY:	APPROVED BY:
KENNETH JOHN B. REMOLADOR ARCHITECT II	CLYDE A. BANDAYANON SENIOR ENGINEER A	LARA SIMONE L. ABA ACTING ESD MANAGER	ANALEE G. AGUILA PORT MANAGER

OWNER: ANALEE G. AGUILA, PORT MANAGER

SHEET CONTENTS: PORT LOCATION MAP, LOCATION PLAN, SHEET CONTENTS, SITE DEVELOPMENT PLAN

PROJECT TITLE: MAINTENANCE OF 95.04 LN.M. COVERED WALKWAY RAILING ALONG GM BACLIG AVENUE, SASA PORT, DAVAO CITY, DAVAO DEL SUR

LOCATION: SASA PORT, DAVAO CITY, DAVAO DEL SUR

REVISIONS	
DATE	REMARKS
ADDENDUM	
NO.	–
PROJECT	–
DATE	–
DRAWN	–

SHEET NO. A1 OF 05

CADD BY KJR
DATE DRAWN 1/19/26
DATE UPDATED MM./DD./YY.

DRAWING AND SPECIFICATION DULY SIGNED, STAMPED OR SEALED AS INSTRUMENTS OF SERVICES ARE THE PROPERTY OF THE ARCHITECT, WHETHER THE OBJECTS FOR WHICH THEY ARE MADE IS EXECUTED OR NOT. IT SHALL BE UNLAWFUL FOR ANY PERSON WITHOUT THE WRITTEN CONSENT OF THE ARCHITECT OF THE SAID DOCUMENTS TO DUPLICATE OR TO MAKE COPIES OF THE SAID DOCUMENTS FOR USE IN REPETITION OF AND FOR PROJECTS OR BUILDINGS WHETHER PARTLY OR WHOLELY EXECUTED. R.A.545 SECTION 25(4).

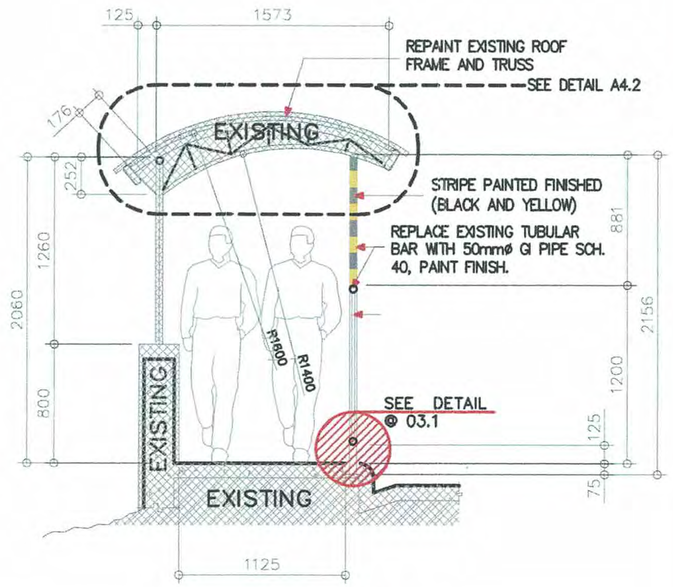

SITE–D,E,F,G&I

A2.1 **SECTION – 01**
SCALE 1: 40 METERS

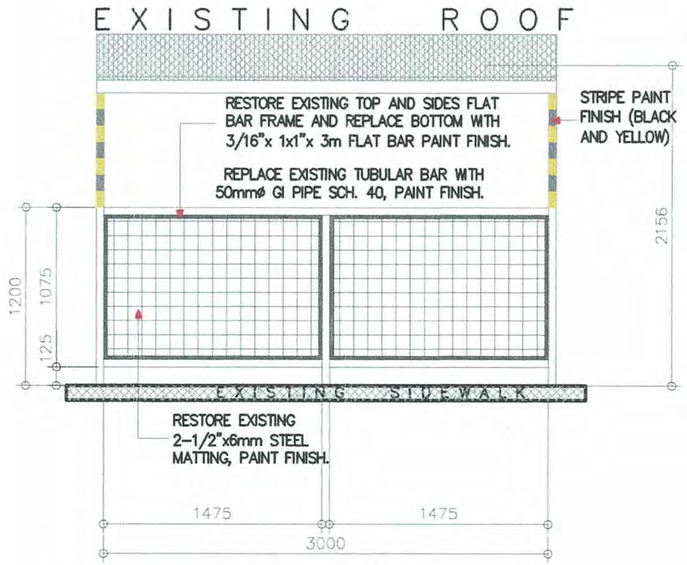

SITE–D,E,F,G&I

A2.2 **ELEVATION – 01**
SCALE 1: 40 METERS

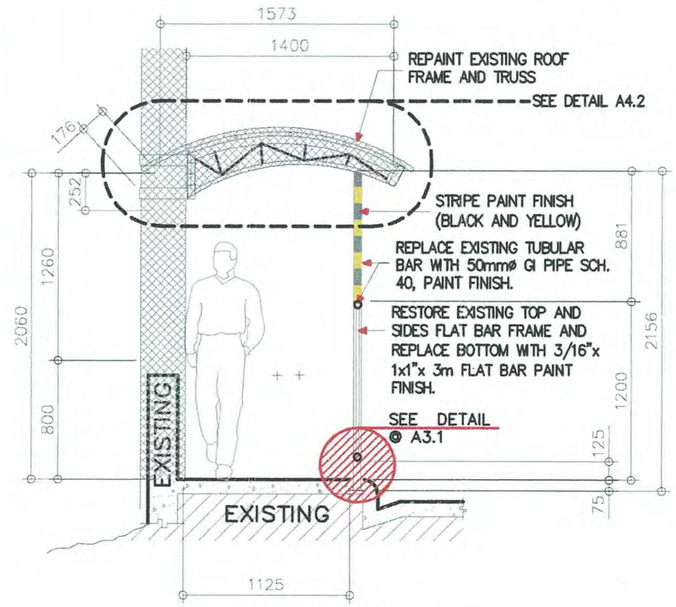

SITE– H,J,K&L

A2.3 **SECTION – 02**
SCALE 1: 40 METERS

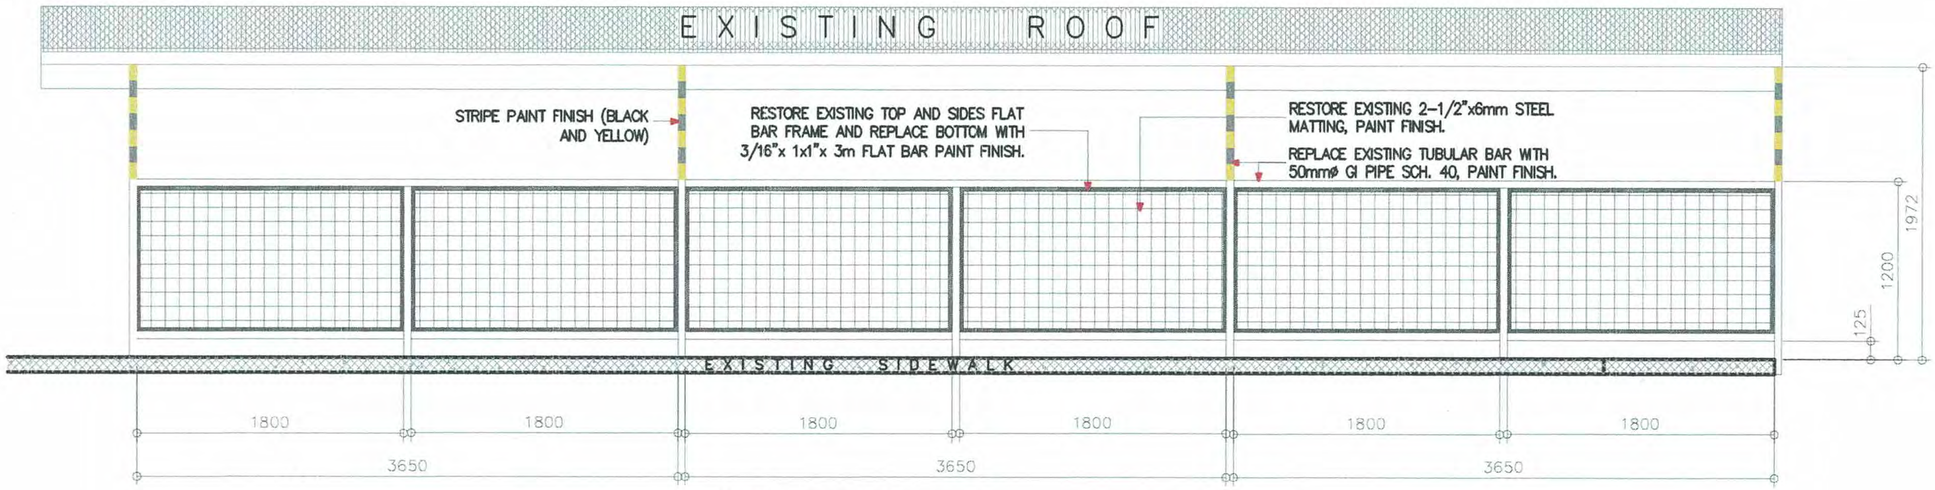

SITE– H,I,J,K&L

A2.4 **ELEVATION – 02**
SCALE 1: 40 METERS

PHILIPPINE PORTS AUTHORITY
PMO DAVAO

PREPARED BY:	CHECKED AND REVIEWED BY:	RECOMMENDING APPROVAL BY:	APPROVED BY:
KENNETH JOHN B. REMOLADOR ARCHITECT II	CLYDE A. BANDAYANON SENIOR ENGINEER A	LARA SIMONE L. ABA ACTING ESD MANAGER	ANALEE G. AGUILA PORT MANAGER

OWNER: ANALEE G. AGUILA, PORT MANAGER

SHEET CONTENTS: SECTION – 01, ELEVATION – 01, SECTION – 02, ELEVATION – 02

PROJECT TITLE: MAINTENANCE OF 95.04 LN.M. COVERED WALKWAY RAILING ALONG GM BACLIG AVENUE, SASA PORT, DAVAO CITY, DAVAO DEL SUR

LOCATION: SASA PORT, DAVAO CITY, DAVAO DEL SUR

REVISIONS	
DATE	REMARKS
ADDENDUM	
NO.	–
PROJECT	–
DATE	–
DRAWN	–

SHEET NO. A2 OF 05

CADD BY KJR
DATE DRAWN 1/19/26
DATE UPDATED MM/DD/YY

DRAWING AND SPECIFICATION DULY SIGNED, STAMPED OR SEALED AS INSTRUMENTS OF SERVICES ARE THE PROPERTY OF THE ARCHITECT, WHETHER THE OBJECTS FOR WHICH THEY ARE MADE IS EXECUTED OR NOT. IT SHALL BE UNLAWFUL FOR ANY PERSON WITHOUT THE WRITTEN CONSENT OF THE ARCHITECT OF THE SAID DOCUMENTS TO DUPLICATE OR TO MAKE COPIES OF THE SAID DOCUMENTS FOR USE IN REPETITION OF AND FOR PROJECTS OR BUILDINGS WHETHER PARTLY OR WHOLELY EXECUTED. R.A.545 SECTION 25(4)

LENGTH (m)	QUANTITY		DESIGNATION
	LOCATION	NO. OF TRUSS	
81,970 mm	SITE–D,E,F,G	54	SECTION–01
95,040 mm	SITE–H,I,J,K	35	SECTION–02

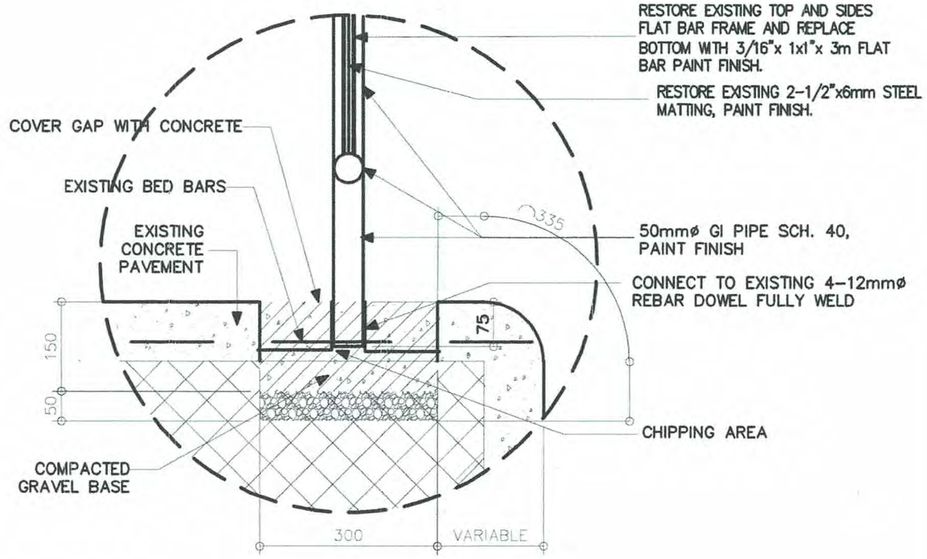

A3.1 **CONNECTION DETAIL OF STEEL COLUMN**
SCALE 1: 10 METERS

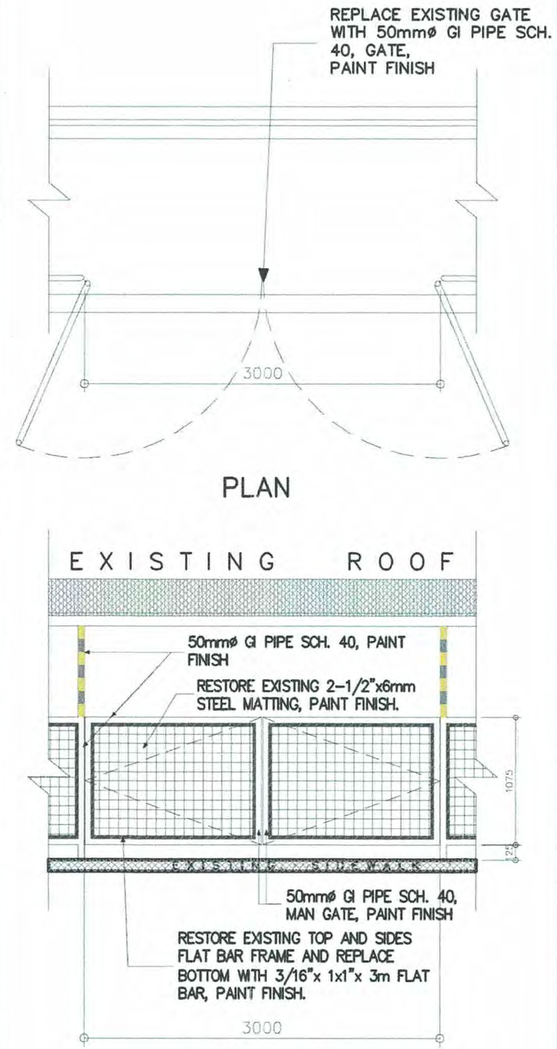

NOTE:
PROVIDE CYLINDRICAL HEAVY DUTY HINGES AND FABRICATE BARREL BOLT, PAINT FINISH

LOCATED AT SITE J – 2 & 3

A3.2 **MAN GATE DETAIL AT SITE J – 2 & 3**
SCALE 1: 50 METERS

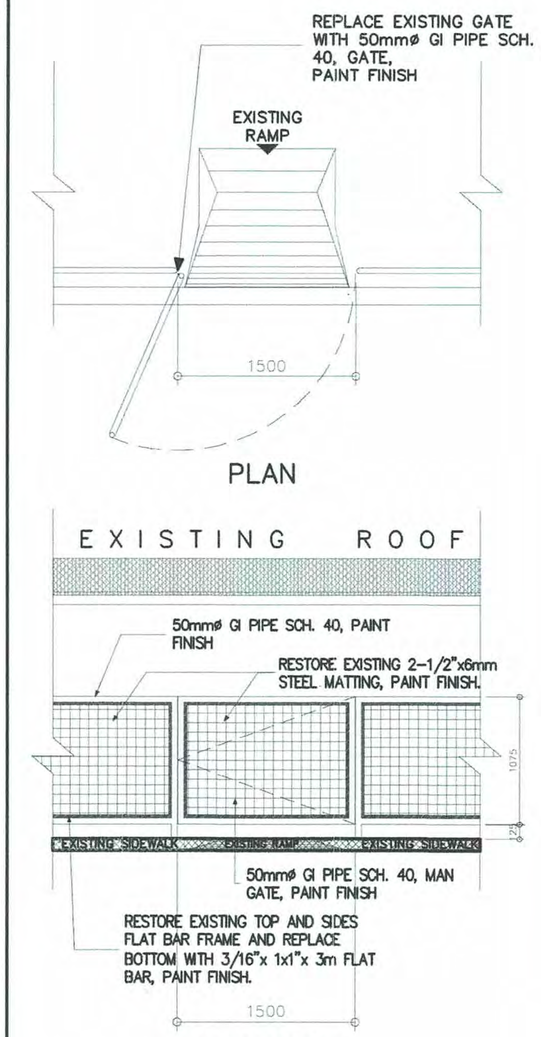

NOTE:
PROVIDE CYCLINDRICAL HEAVY DUTY HINGES AND FABRICATE BARREL BOLT, PAINT FINISH

LOCATED AT SITE I – 1

A3.3 **MAN GATE DETAIL AT SITE I**
SCALE 1: 50 METERS

PHILIPPINE PORTS AUTHORITY PMO DAVAO

PREPARED BY:	CHECKED AND REVIEWED BY:	RECOMMENDING APPROVAL BY:	APPROVED BY:
KENNETH JOHN B. REMOLADOR, ARCHITECT II	CLYDE A. BANDAYANON, SENIOR ENGINEER A	LARA SIMONE L. ABA, ACTING ESD MANAGER	ANALEE G. AGUILA, PORT MANAGER

OWNER: ANALEE G. AGUILA, PORT MANAGER

SHEET CONTENTS: CONNECTION DETAIL OF STEEL COLUMN, MAN GATE DETAIL AT SITE J – 2 & 3, MAN GATE DETAIL AT SITE I

PROJECT TITLE: MAINTENANCE OF 95.04 LN.M. COVERED WALKWAY RAILING ALONG GM BACLIG AVENUE, SASA PORT, DAVAO CITY, DAVAO DEL SUR

LOCATION: SASA PORT, DAVAO CITY, DAVAO DEL SUR

REVISIONS	
DATE	REMARKS
ADDENDUM	
NO.	–
PROJECT	–
DATE	–
DRAWN	–

SHEET NO. A3 OF 05

CADD BY: KJR
DATE DRAWN: 1/19/26
DATE UPDATED: MM/DD/YY

DRAWING AND SPECIFICATION DULY SIGNED, STAMPED OR SEALED AS INSTRUMENTS OF SERVICES ARE THE PROPERTY OF THE ARCHITECT, WHETHER THE OBJECTS FOR WHICH THEY ARE MADE IS EXECUTED OR NOT. IT SHALL BE UNLAWFUL FOR ANY PERSON WITHOUT THE WRITTEN CONSENT OF THE ARCHITECT OF THE SAID DOCUMENTS TO DUPLICATE OR TO MAKE COPIES OF THE SAID DOCUMENTS FOR USE IN REPETITION OF AND FOR PROJECTS OR BUILDINGS WHETHER PARTLY OR WHOLELY EXECUTED. R.A.545 SECTION 25(4).

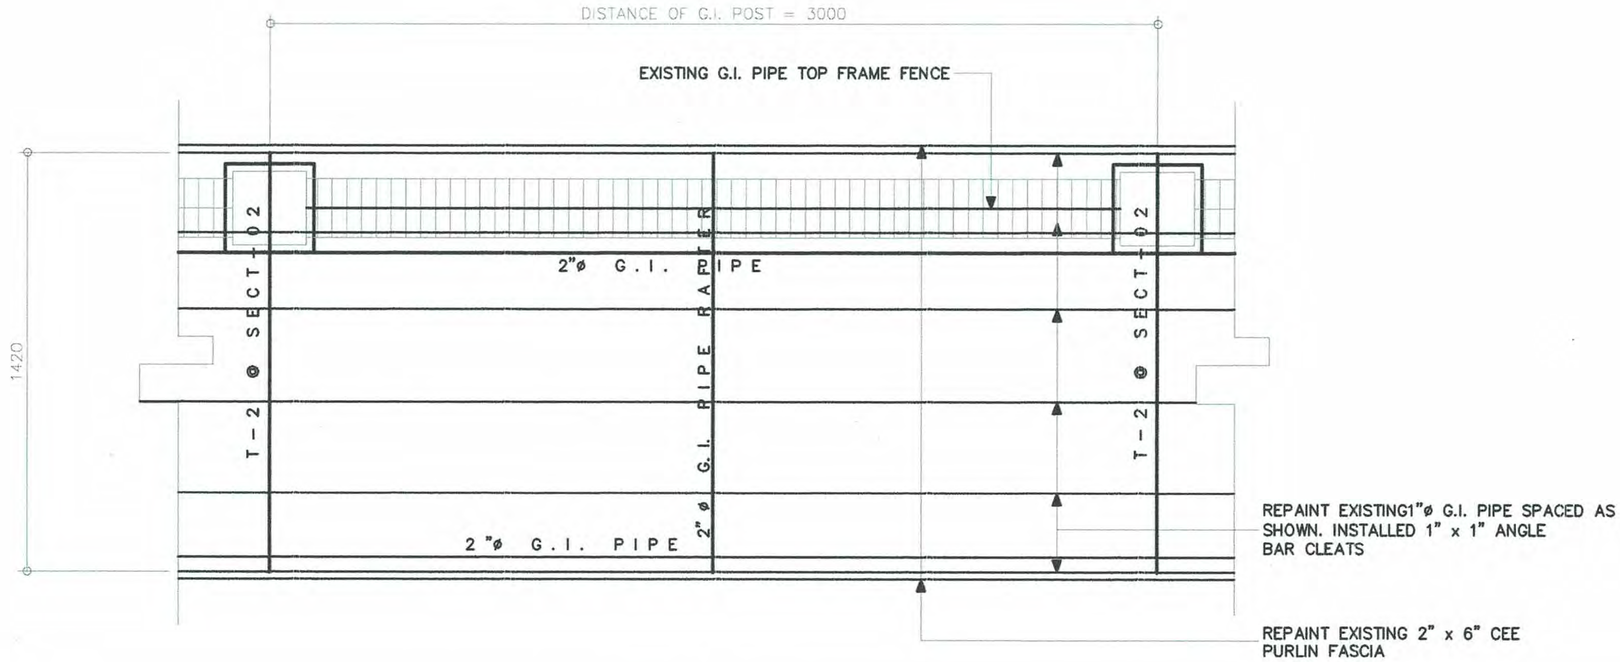

A4.1 ROOF FRAMING AT TRUSS – 01

SCALE 1: 20 METERS

NOTE: REPLACE ALL HEAVILY RUSTED AND DEFORMED PURLINS WITH 2"x 6" CEE PURLINS, PAINT FINISH

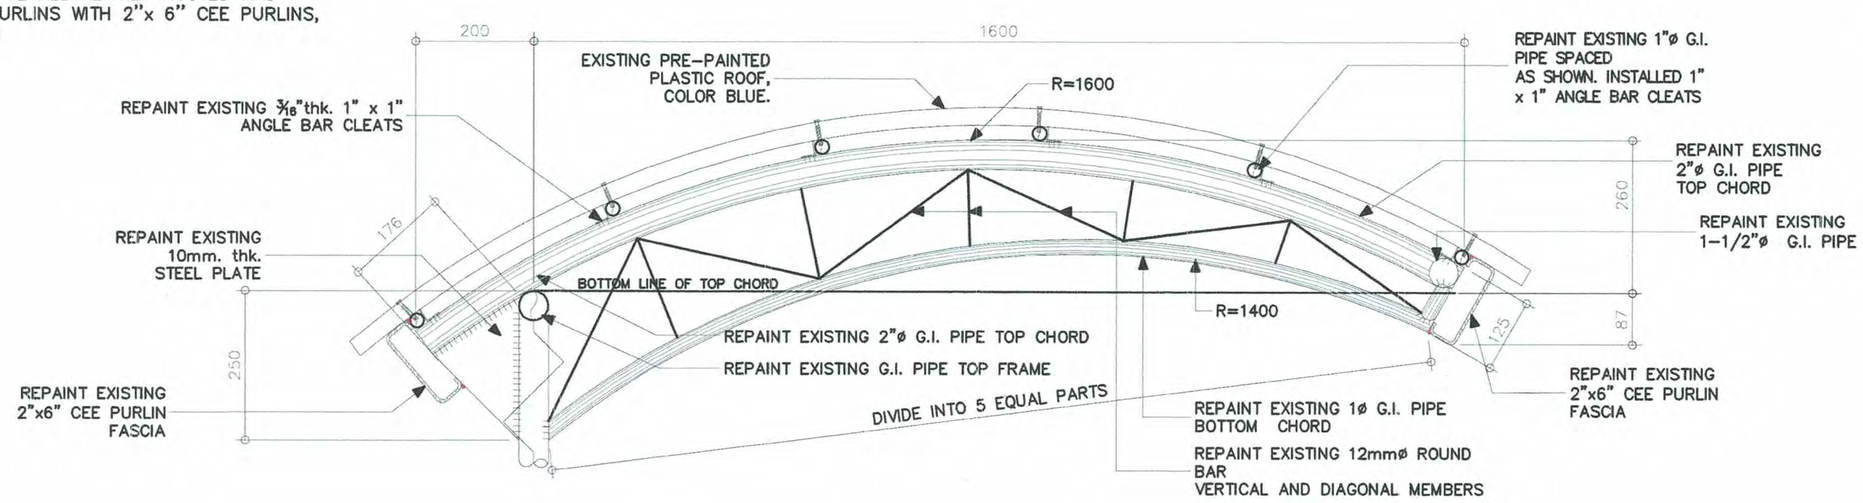

A4.2 SPOT DETAIL AT TRUSS – 01

SCALE 1: 10 METERS

PHILIPPINE PORTS AUTHORITY PMO DAVAO	PREPARED BY:	CHECKED AND REVIEWED BY:	RECOMMENDING APPROVAL BY:	APPROVED BY:	OWNER:	PROJECT TITLE:	REVISIONS	SHEET NO.	OF
	KENNETH JOHN B. REMOLADOR ARCHITECT II	CLYDE A. BANDAYANON SENIOR ENGINEER A	LARA SIMONE L. ABA ACTING ESD MANAGER	ANALEE G. AGUILA PORT MANAGER	ANALEE G. AGUILA PORT MANAGER SHEET CONTENTS: ROOF FRAMING AT TRUSS – 01, SPOT DETAIL AT TRUSS – 01	MAINTENANCE OF 95.04 LN.M. COVERED WALKWAY RAILING ALONG GM BACLIG AVENUE, SASA PORT, DAVAO CITY, DAVAO DEL SUR LOCATION: SASA PORT, DAVAO CITY, DAVAO DEL SUR	DATE / REMARKS ADDENDUM NO. – PROJECT – DATE – DRAWN –	A4	05
								CADD BY KJR DATE DRAWN 1/19/26 DATE UPDATED MM/DD/YY	

DRAWING AND SPECIFICATION DULY SIGNED, STAMPED OR SEALED AS INSTRUMENTS OF SERVICES ARE THE PROPERTY OF THE ARCHITECT, WHETHER THE OBJECTS FOR WHICH THEY ARE MADE IS EXECUTED OR NOT. IT SHALL BE UNLAWFUL FOR ANY PERSON WITHOUT THE WRITTEN CONSENT OF THE ARCHITECT OF THE SAID DOCUMENTS TO DUPLICATE OR TO MAKE COPIES OF THE SAID DOCUMENTS FOR USE IN REPETITION OF AND FOR PROJECTS OR BUILDINGS WHETHER PARTLY OR WHOLELY EXECUTED. R.A.545 SECTION 25(4).

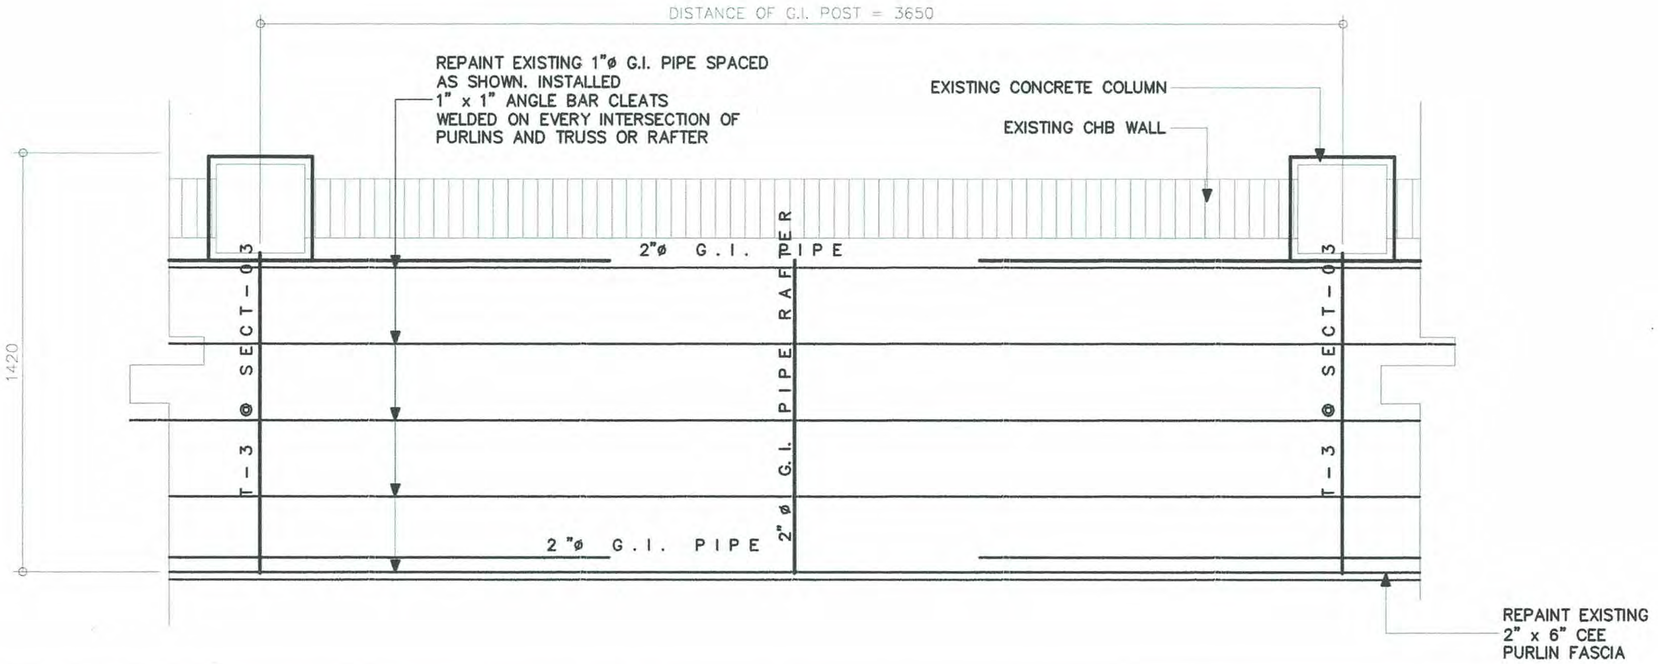

A5.1 ROOF FRAMING AT TRUSS – 02

SCALE 1: 20 METERS

NOTE: REPLACE ALL HEAVILY RUSTED AND DEFORMED PURLINS WITH 2"x 6" CEE PURLINS, PAINT FINISH

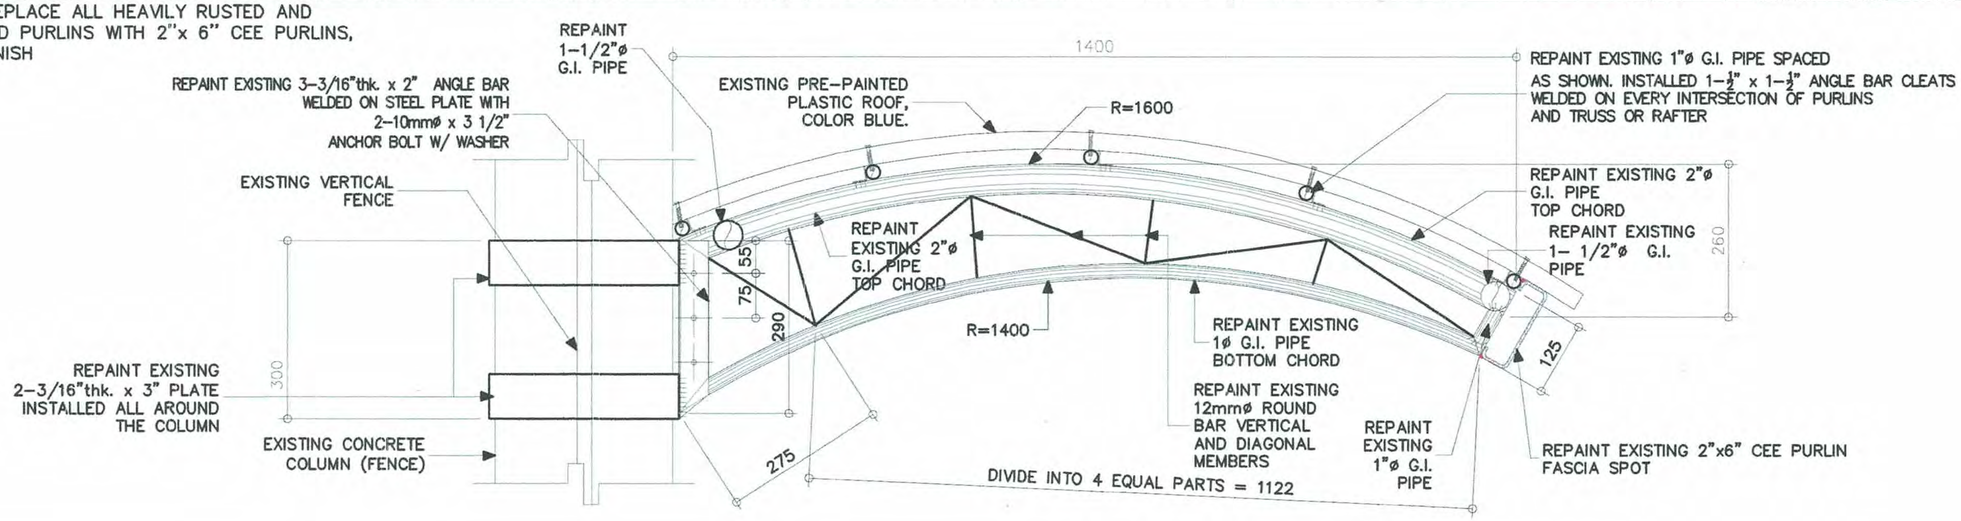

A5.2 SPOT DETAIL AT TRUSS – 02

SCALE 1: 10 METERS

PHILIPPINE PORTS AUTHORITY PMO DAVAO

PREPARED BY:	CHECKED AND REVIEWED BY:	RECOMMENDING APPROVAL BY:	APPROVED BY:
KENNETH JOHN B. REMOLADOR ARCHITECT II	CLYDE A. BANDAYANON SENIOR ENGINEER A	LARA SIMONE L. ABA ACTING ESD MANAGER	ANALEE G. AGUILA PORT MANAGER

OWNER: ANALEE G. AGUILA, PORT MANAGER

SHEET CONTENTS: ROOF FRAMING AT TRUSS – 02, SPOT DETAIL AT TRUSS – 02

PROJECT TITLE: MAINTENANCE OF 95.04 LN.M. COVERED WALKWAY RAILING ALONG GM BACLIG AVENUE, SASA PORT, DAVAO CITY, DAVAO DEL SUR

LOCATION: SASA PORT, DAVAO CITY, DAVAO DEL SUR

REVISIONS	
DATE	REMARKS
ADDENDUM	
NO.	–
PROJECT	–
DATE	–
DRAWN	–

SHEET NO. A5 OF 05

CADD BY KJR
DATE DRAWN 1/19/26
DATE UPDATED MM/DD/YY

DRAWING AND SPECIFICATION DULY SIGNED, STAMPED OR SEALED AS INSTRUMENTS OF SERVICES ARE THE PROPERTY OF THE ARCHITECT, WHETHER THE OBJECTS FOR WHICH THEY ARE MADE IS EXECUTED OR NOT. IT SHALL BE UNLAWFUL FOR ANY PERSON WITHOUT THE WRITTEN CONSENT OF THE ARCHITECT OF THE SAID DOCUMENTS TO DUPLICATE OR TO MAKE COPIES OF THE SAID DOCUMENTS FOR USE IN REPETITION OF AND FOR PROJECTS OR BUILDINGS WHETHER PARTLY OR WHOLELY EXECUTED. R.A.545 SECTION 25(4).