




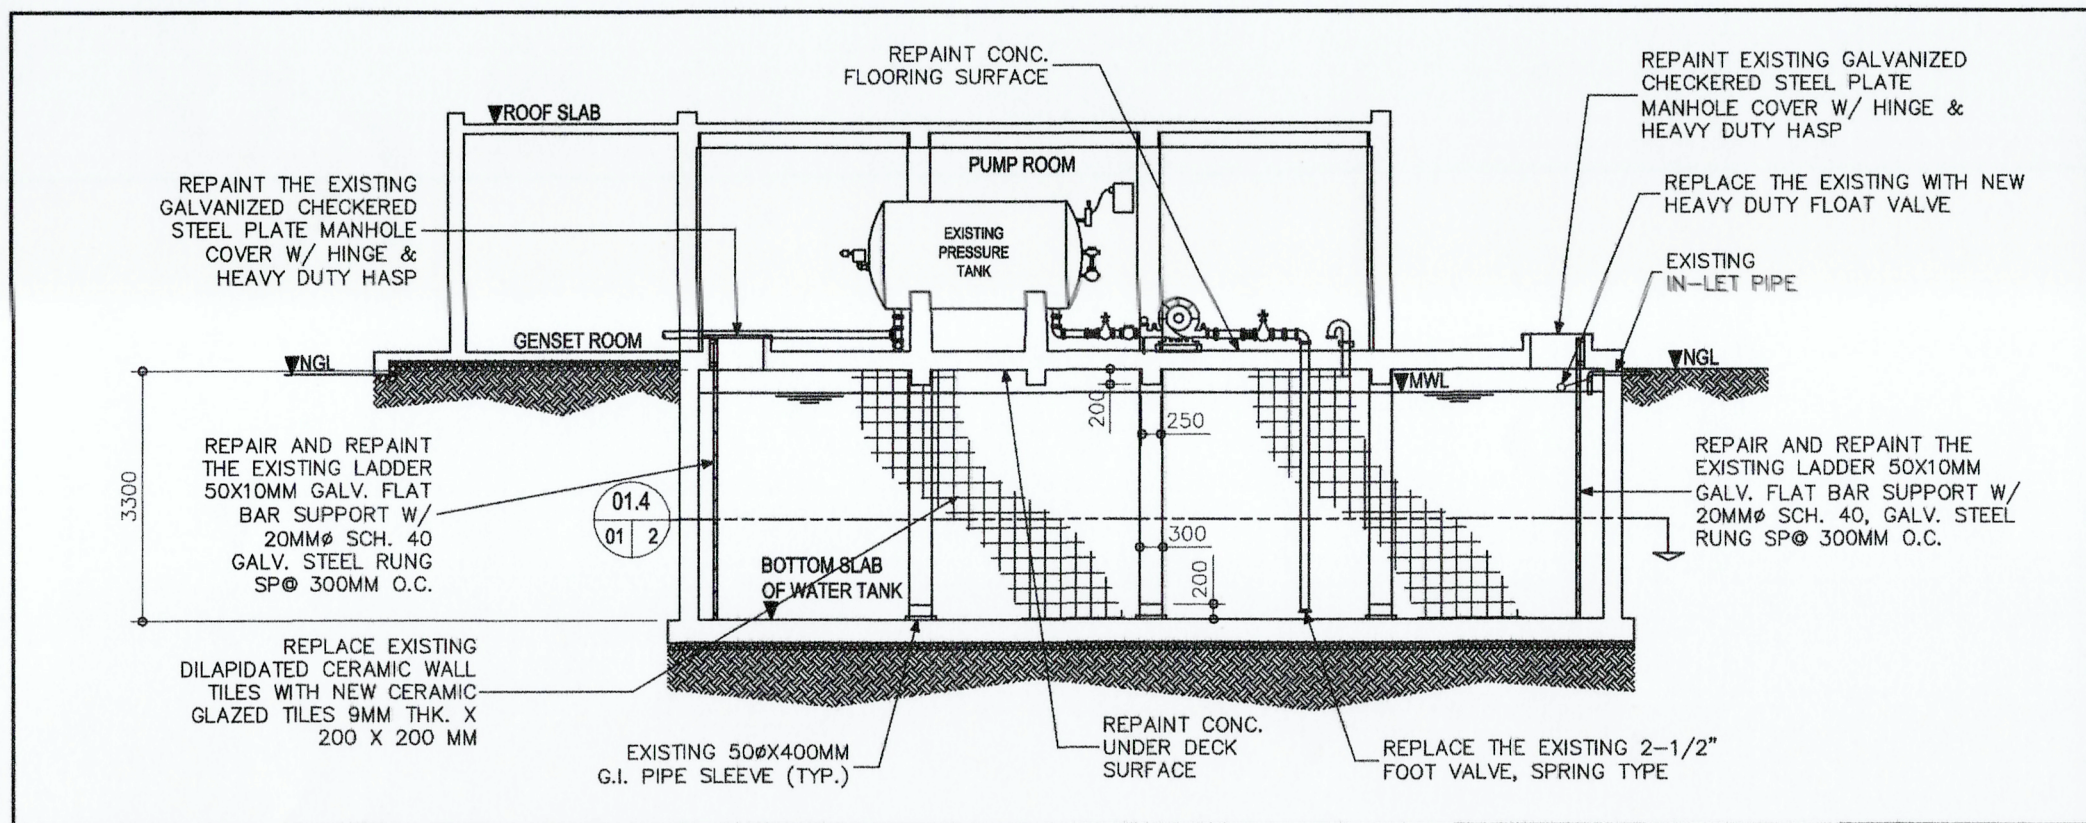


02.1 UNDERGROUND WATER TANK LONGITUDINAL SECTION
SCALE 1:100 METERS

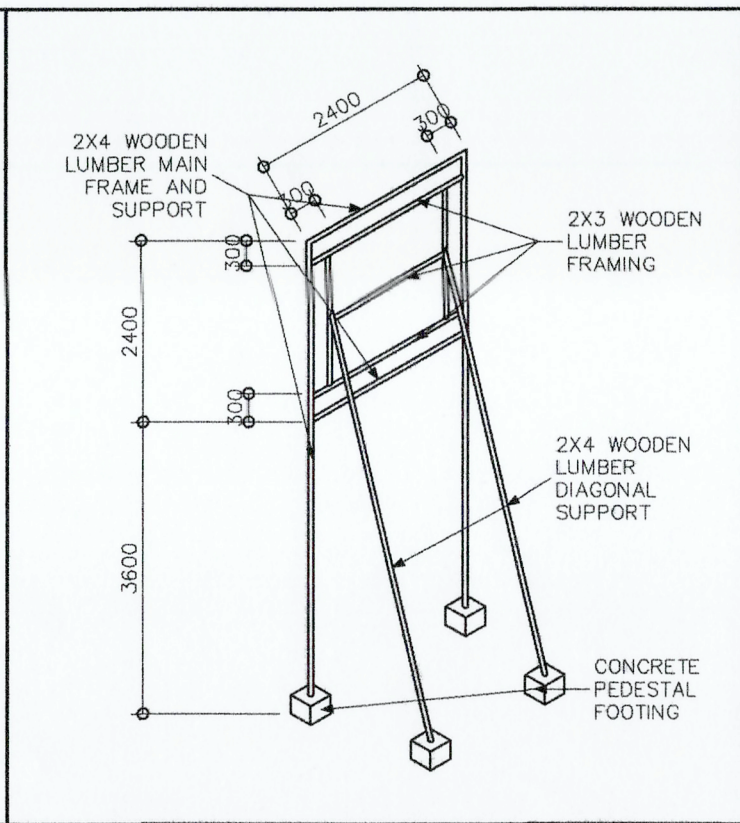

02.2 COA BILLBOARD WOODEN FRAME DETAIL
SCALE 1:100 METERS

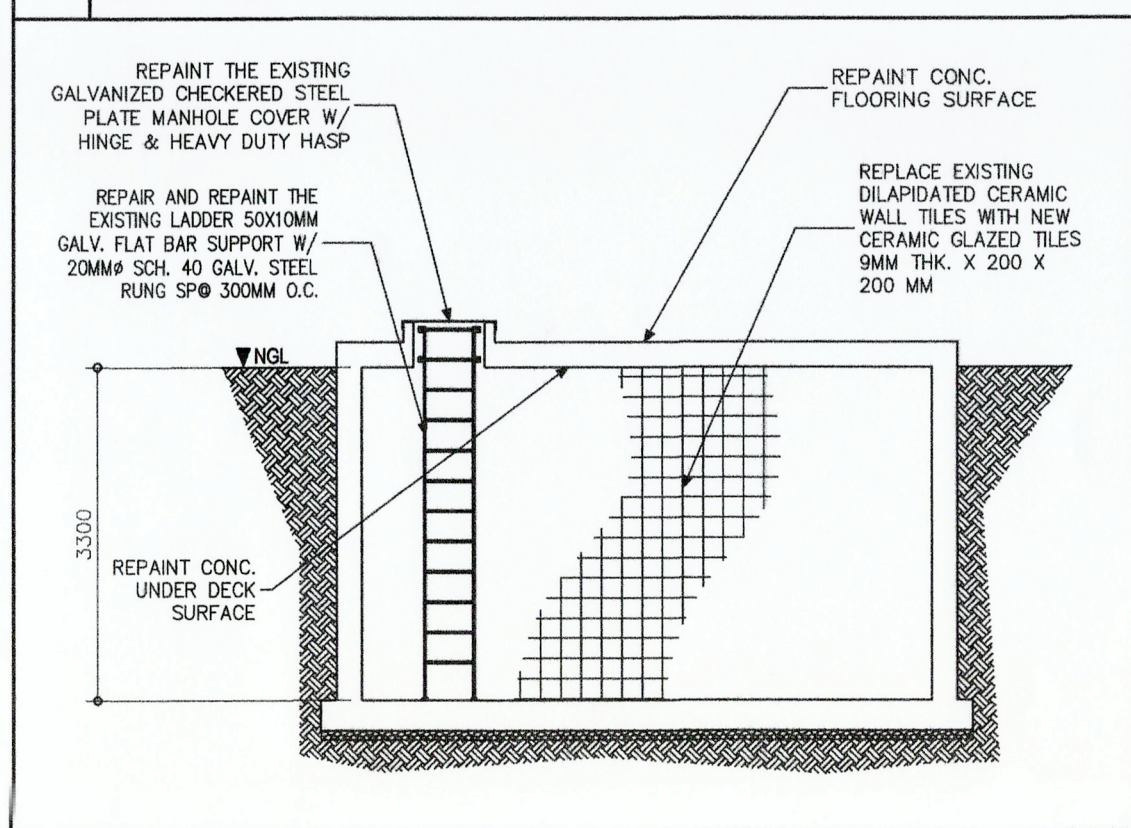

02.3 CROSS SECTION
SCALE 1:75 METERS




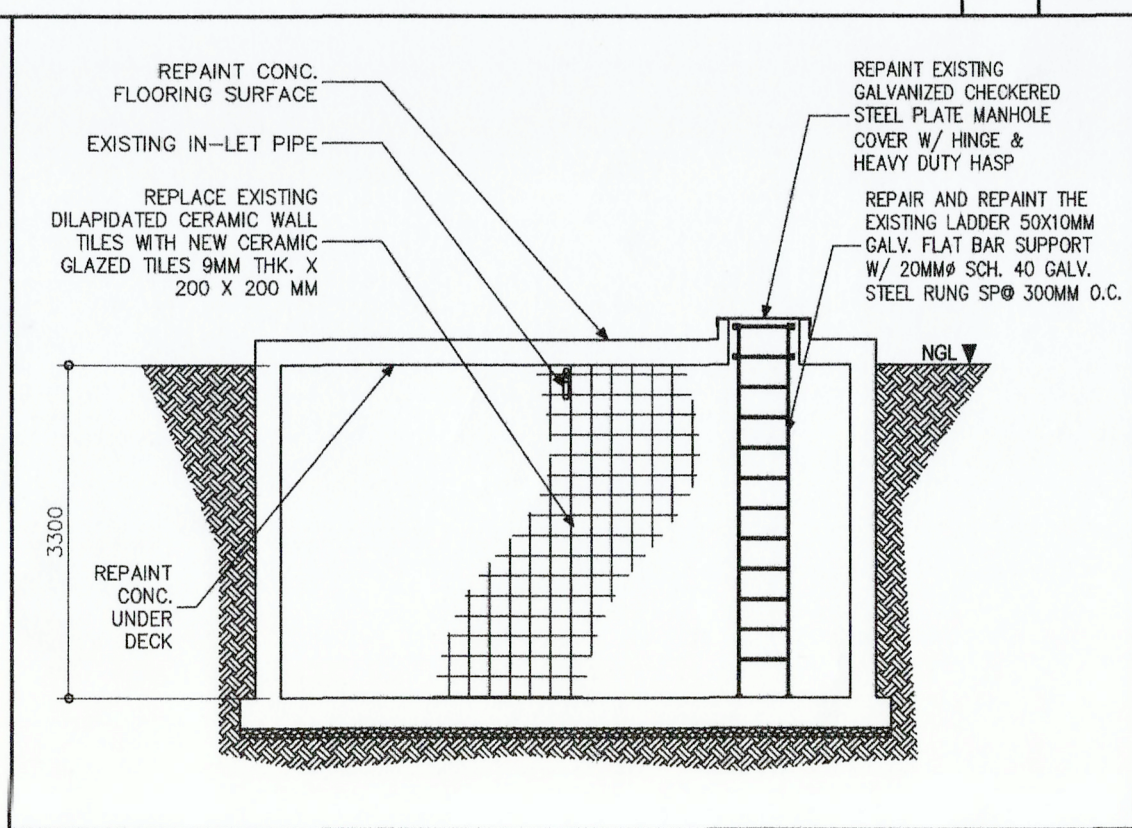


02.4 CROSS SECTION
SCALE 1:75 METERS

NOTE:

- ALL EXISTING PIPES WILL BE REPAINTED WITH RUST PROOF PAINTS.
- ANY HEAVILY DAMAGED PIPES OTHER THAN SPECIFIED IN THE PLAN SHALL BE REPLACED.

02.5 IMPORTANT NOTES
SCALE 1: NTS METERS

     PHILIPPINE PORTS AUTHORITY PMO DAVAO	PREPARED BY:	CHECKED AND REVIEWED BY:	RECOMMENDING APPROVAL BY:	APPROVED BY:	OWNER:	PROJECT TITLE:	REVISIONS		SHEET NO.	OF	
	 VICTOR A. JASPE ENGINEERING ASSISTANT-A	 EDELPETER L. DE LA ROSA SUPERVISING ENGINEER A	 LARA SIMONE L. ABA ACTING ESD MANAGER	 ANALEE G. AGUILA PORT MANAGER	ANALEE G. AGUILA PORT MANAGER	MAINTENANCE OF UNDERGROUND WATER TANK AT ADMINISTRATIVE BUILDING	LOCATION: KM.10, PORT AREA, SASA, DAVAO CITY	DATE	REMARKS	02	2
								ADDENDUM			
SHEET CONTENTS: UNDERGROUND WATER TANK LONGITUDINAL SECTION, COA BILLBOARD WOODEN FRAME DETAIL, AND CROSS SECTIONS, AND IMPORTANT NOTES	NO.	PROJECT	CADD BY	VAJ							
	DATE	DATE	DATE DRAIN	7/6/2023							
	DRAWN	DRAWN	DATE UPDATED	1/30/2025							