



SHT. NO.		DESCRIPTION
01		PORT LOCATION MAP, LOCATION MAP, SHEET CONTENTS, GROUND FLOOR TILE PLAN
02		PORT LOCATION MAP, LOCATION MAP, SHEET CONTENTS, GROUND FLOOR TILE PLAN, PROPOSED TILE DESIGN
03		XXX
04		XXX
05		XXX
01.1	PORT LOCATION MAP SCALE 1:NTS METERS	
01.2	LOCATION PLAN SCALE 1:NTS METERS	
01.3	SHEET CONTENTS SCALE 1:NTS METERS	

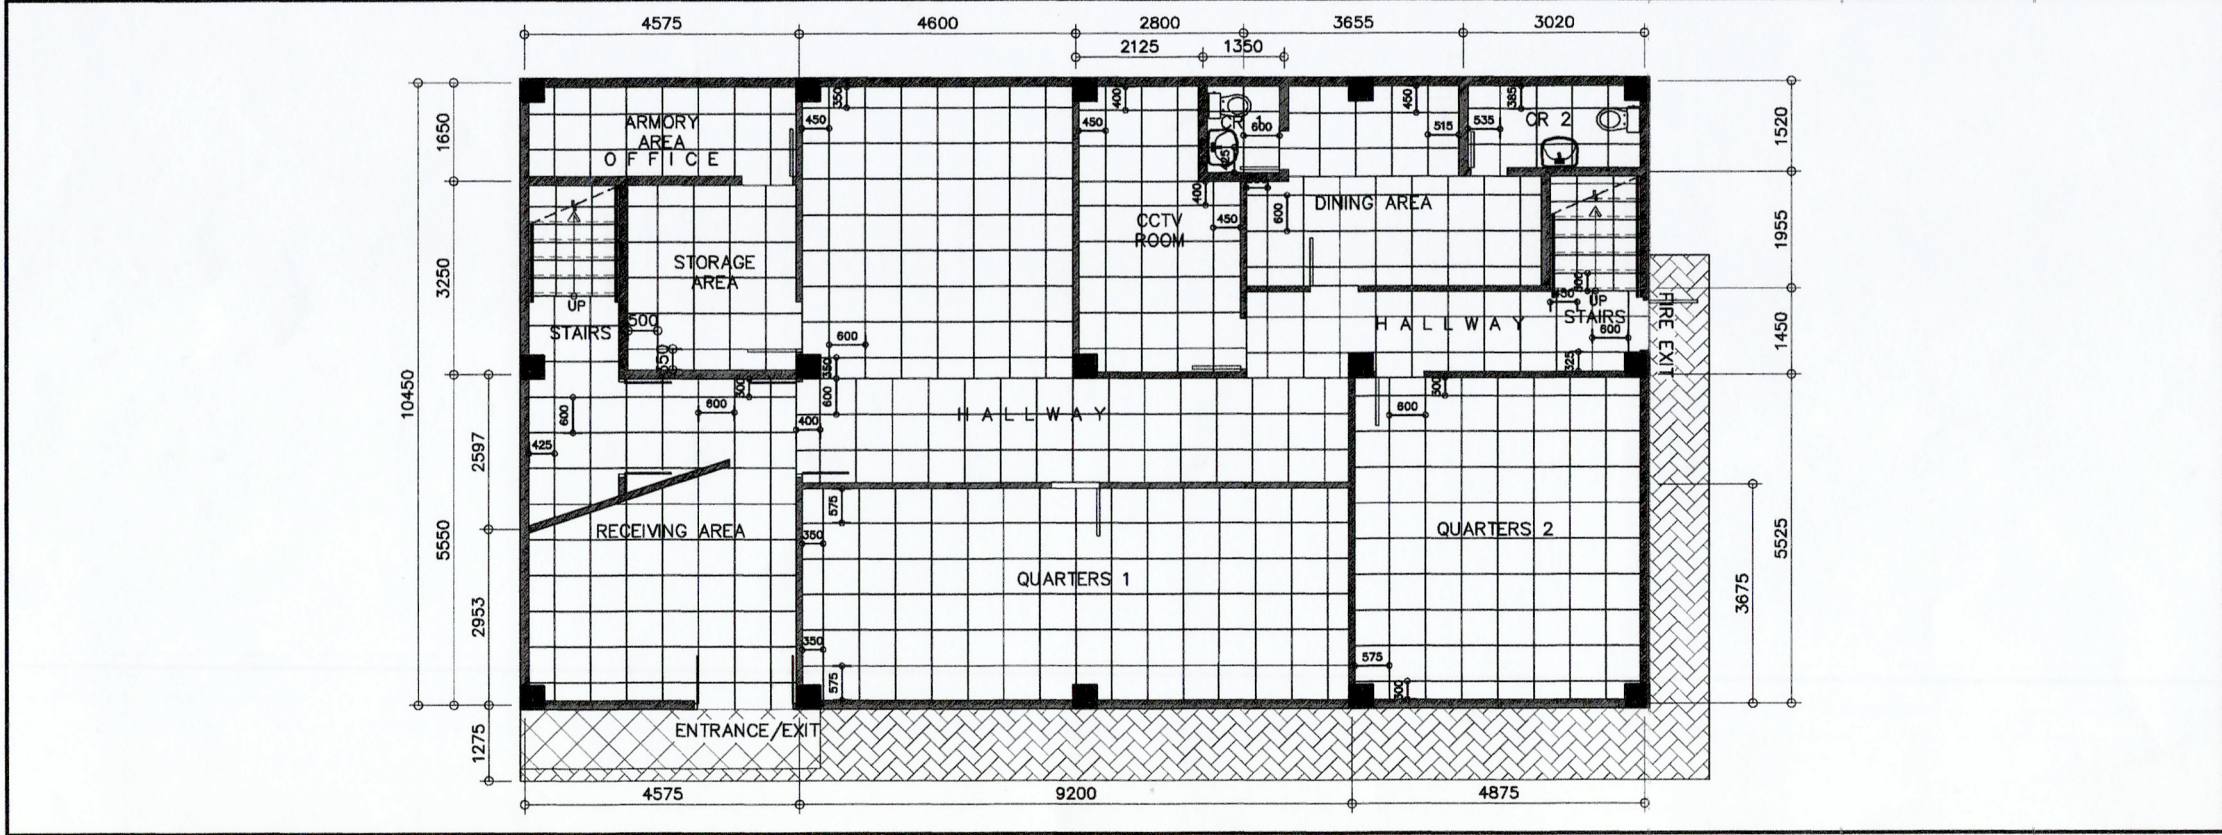

01.4 GROUND FLOOR TILE PLAN
SCALE 1:100 METERS

	PREPARED BY:	CHECKED AND REVIEWED BY:	RECOMMENDING APPROVAL BY:	CONCURRED BY:	APPROVED BY:	OWNER:	PROJECT TITLE:	REVISIONS		SHEET NO.	OF
	MICOR A. JASPE ENGINEERING ASSISTANT-A	EDELPETER L. DE LA ROSA SUPERVISING ENGINEER A	LARA SIMONE L. ABA ACTING ESD MANAGER	REYNALDO V. GALICHA JR. PPD MANAGER	ANALEE G. AGUILA PORT MANAGER	ANALEE G. AGUILA PORT MANAGER	RETILING OF 464 SQ.M. FLOORING AT PORT POLICE DIVISION BUILDING, SASA, DAVAO CITY	DATE	REMARKS	01	2
							LOCATION:	ADDENDUM			
							KM.10 SASA, SASA PORT, DAVAO CITY DAVAO DEL SUR	NO.	DATE		

CAD FILE: C:\Users\ARTHUR\Desktop\PPA\Retiling of PPD\PPD tile.dwg
LAST PLOTTED: 10/18/2024 11:21:06 AM
PLOT STYLE: monochrome.ctb

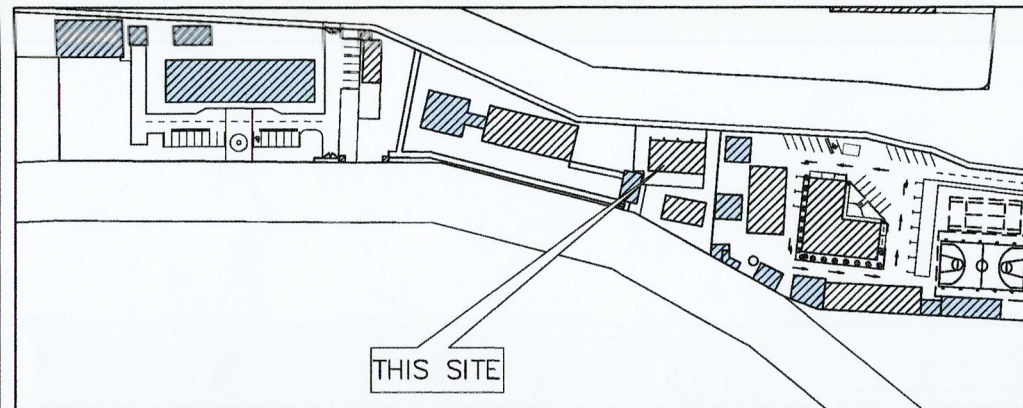

02.3	SHEET CONTENTS SCALE 1: NTS METERS
------	---

02.4 SECOND FLOOR TILE PLAN
SCALE 1:100 METERS

CAD FILE: C:\Users\ARTHUR\Desktop\PPAReTiling of PPD\PPD file.dwg
LAST PLOTTED: 10/18/2024 11:21:36 AM
PLOTSTYLE: monochrome.ctb