



A1.1 VICINITY MAP
SCALE 1:10,000 METERS

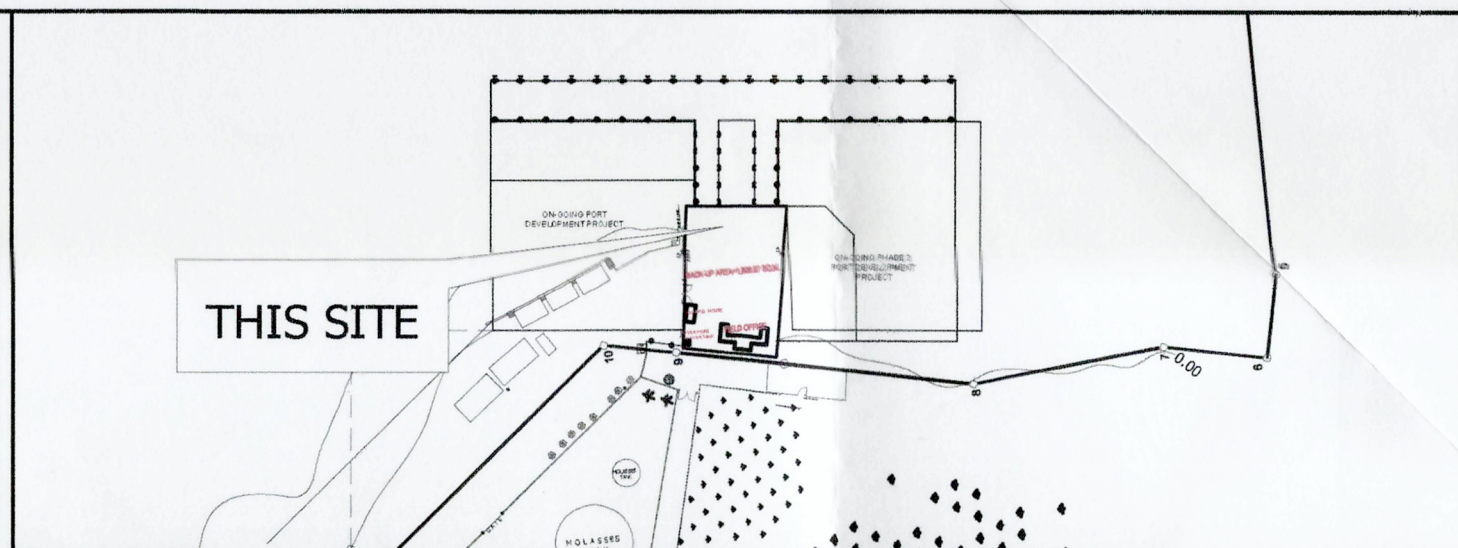

A1.2 LOCATION PLAN
SCALE 1:10,000 METERS


SHT. NO.	DESCRIPTION
01	VICINITY MAP, LOCATION PLAN, SHEET CONTENTS, SITE DEVELOPMENT PLAN
02	ROAD MARKINGS PLAN
03	DETAIL OF EXISTING 50-TONS MOORING DOLPHIN BOLLARD, DETAIL PLAN OF EXISTING V-TYPE RUBBER DOCK FENDER, DETAIL SECTION OF EXISTING V-TYPE RUBBER DOCK FENDER
04	ELEVATION OF EXISTING V-TYPE RUBBER DOCK FENDER, DETAIL OF ACCESSORIES OF EXISTING V-TYPE RUBBER DOCK FENDER, DETAIL OF EXISTING SLOTTED CURB
05	DETAIL OF EXISTING PERIMETER FENCE-1, DETAIL OF EXISTING PERIMETER FENCE-2, DETAIL OF EXISTING GATE-1, DETAIL OF EXISTING GATE-2, DETAIL OF EXISTING GATE-3

A1.3 SHEET CONTENTS
SCALE 1:10,000 METERS

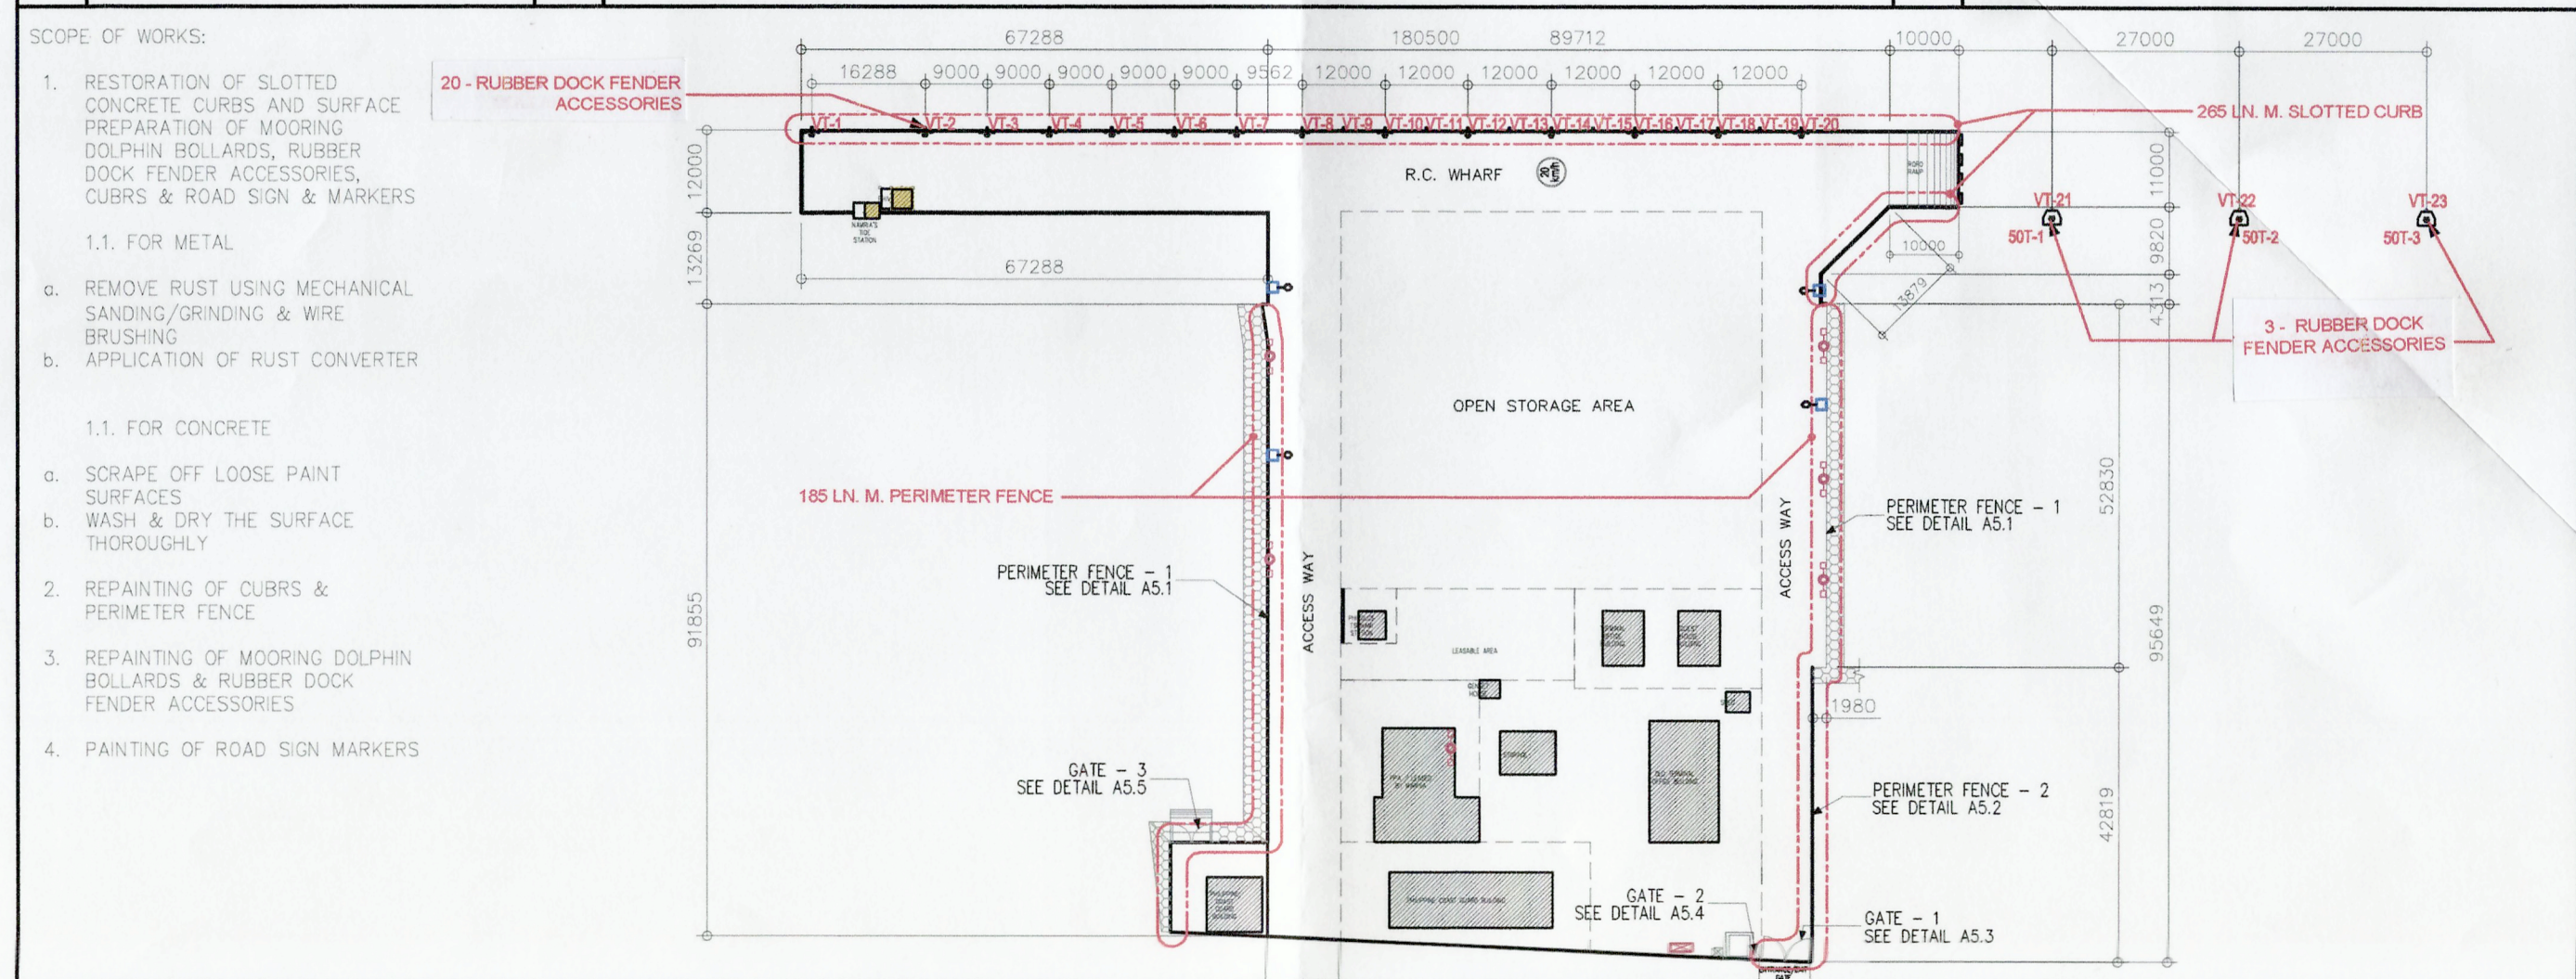

A1.5 SITE DEVELOPMENT PLAN
SCALE 1:1000 METERS

	PREPARED BY: KENNETH JOHN B. REMOLADOR ARCHITECT II	CHECKED AND REVIEWED BY: CLYDE A. BANDAYANON SENIOR ENGINEER A	RECOMMENDING APPROVAL BY: LARA SIMONE L. ABA ACTING ESD MANAGER	APPROVED BY: ANALEE G. AGUILA PORT MANAGER	OWNER: ANALEE G. AGUILA PORT MANAGER	PROJECT TITLE: REPAINTING OF TWENTY THREE (23) RUBBER DOCK FENDER ACCESSORIES, THREE (3) MOORING DOLPHINS, 265 LN.M. CURBS, ROAD SIGNS, MARKERS, AND 186 LN.M. PERIMETER FENCE AT MATI PORT, MATI CITY, DAVAO ORIENTAL	REVISIONS DATE REMARKS ADDENDUM NO. DATE PROJECT DATE LOCATION: MATI PORT, MATI CITY, DAVAO ORIENTAL	SHEET NO. OF A1 05 GADD BY: KJR DATE DRAWN: 5/18/26 DATE UPDATING: 7/26/26
--	--	---	--	---	---	---	---	---

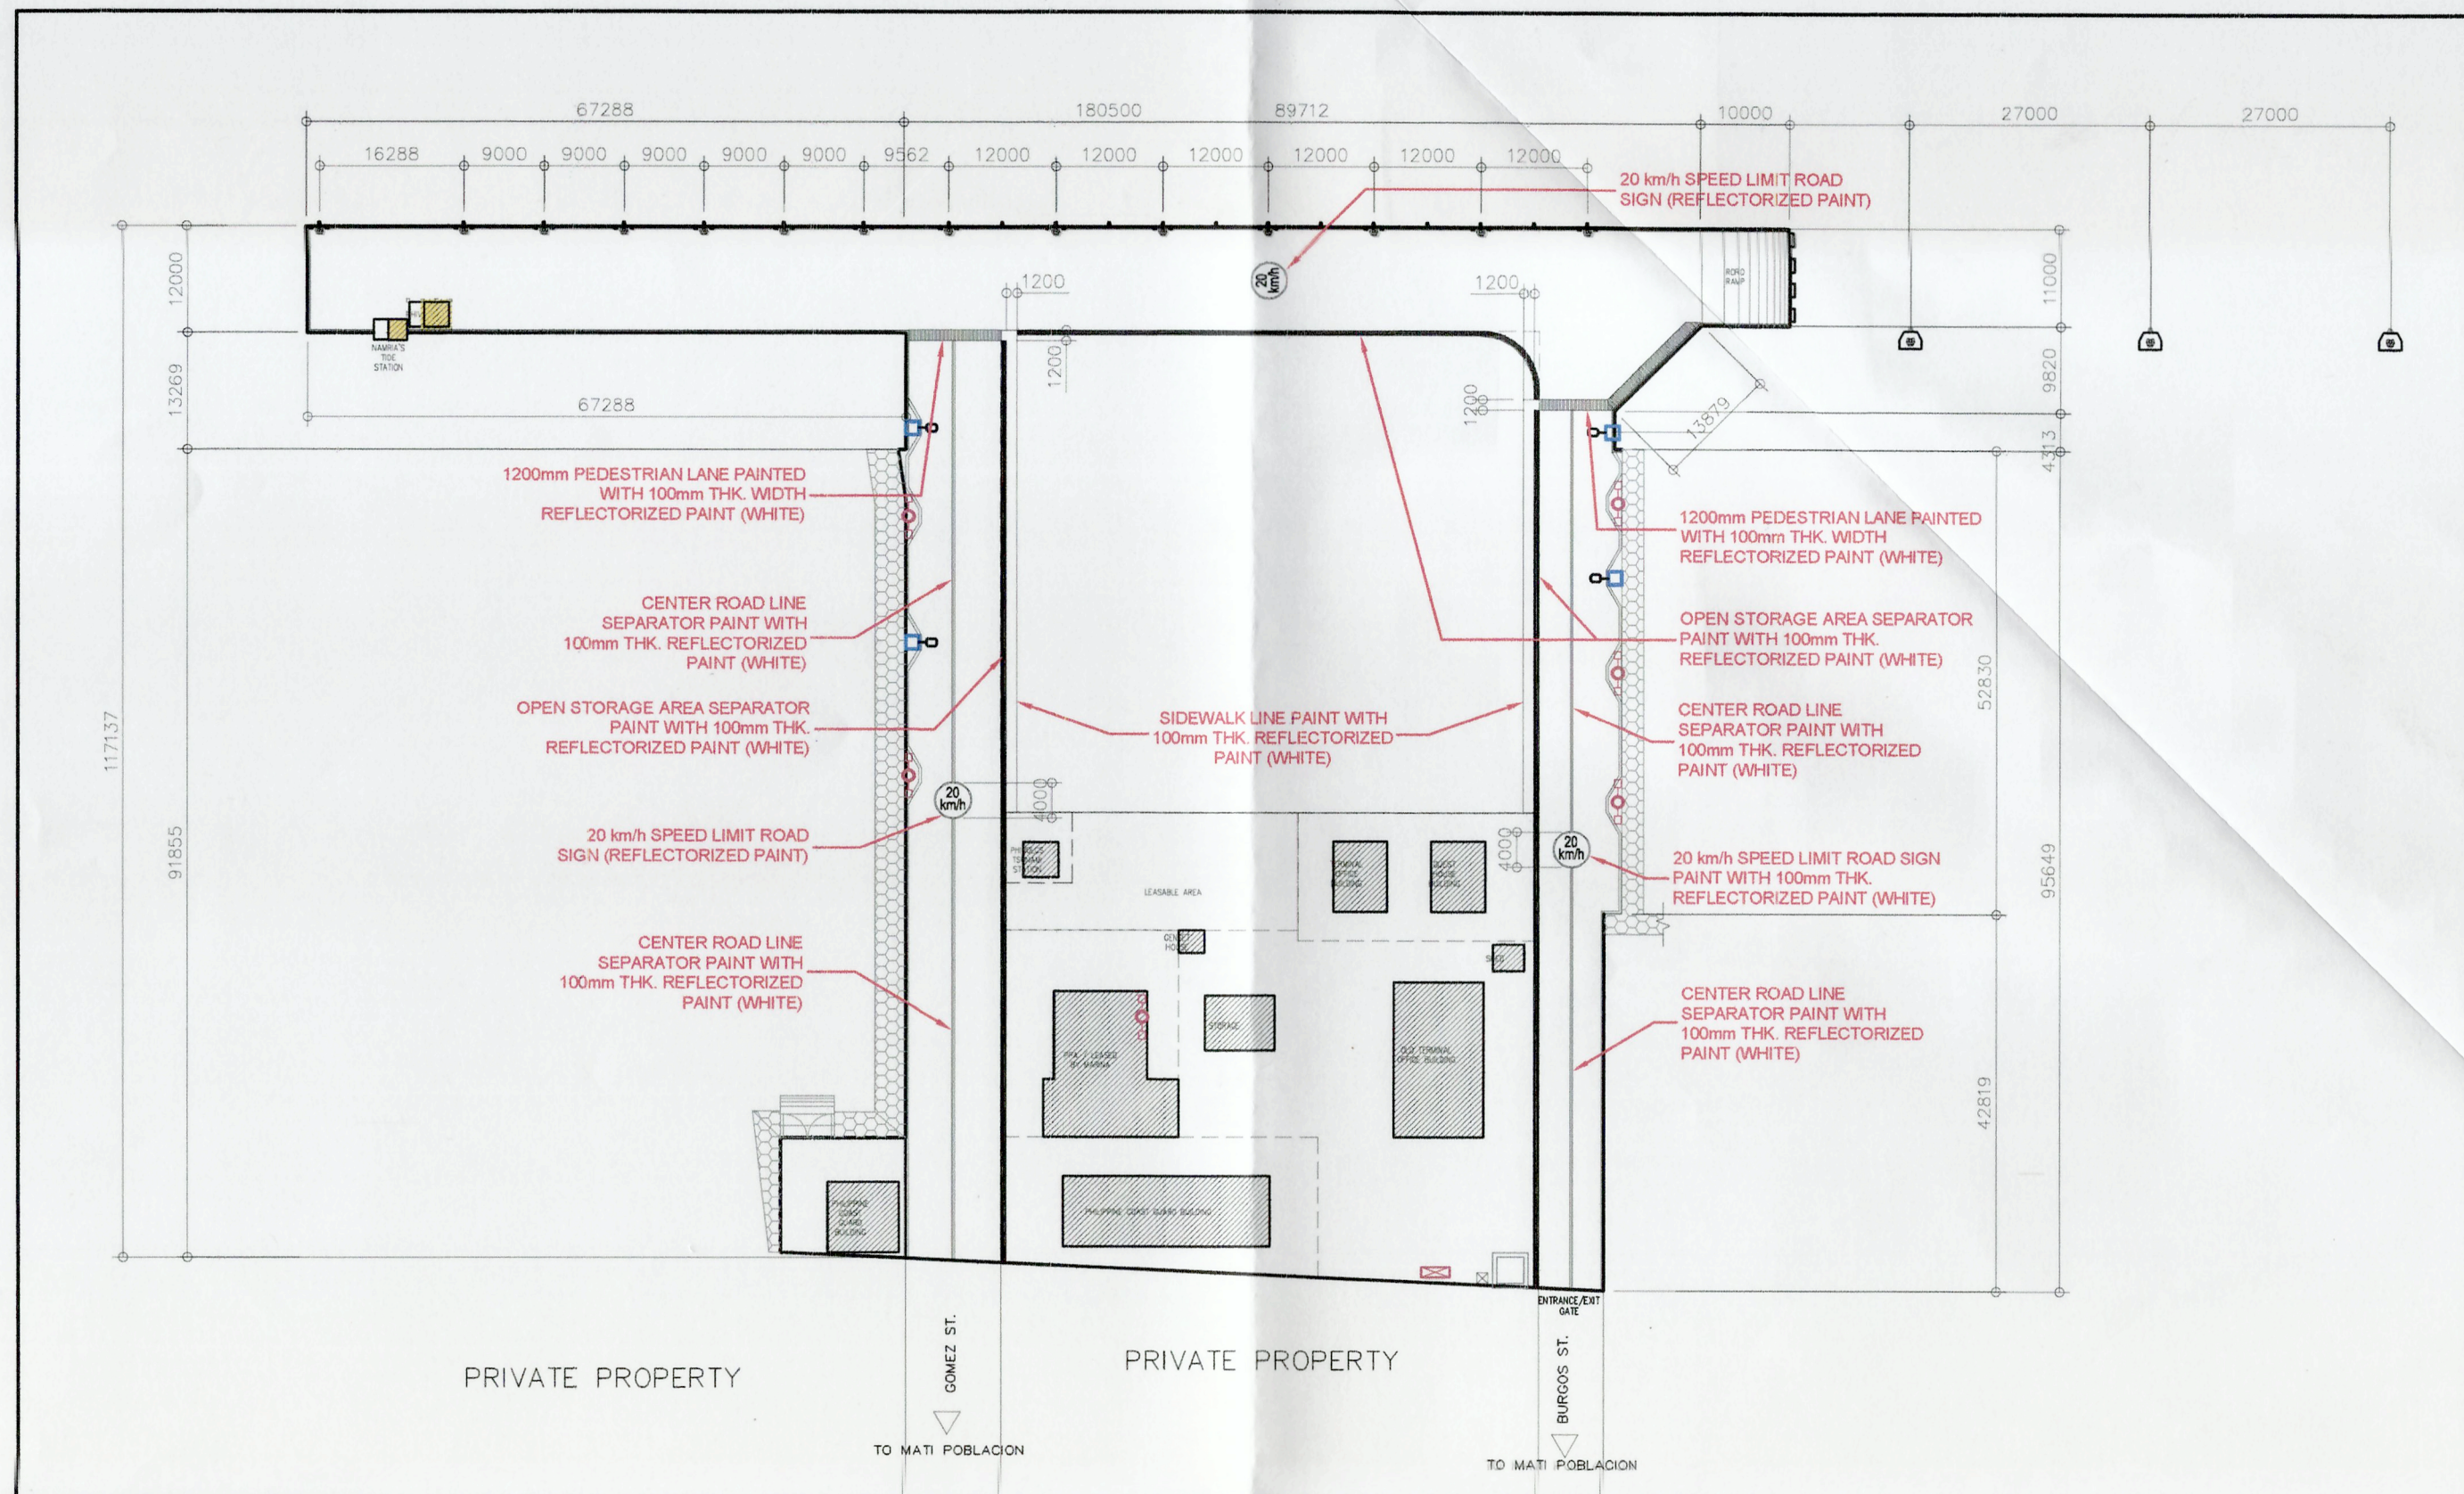

A2.1 ROAD MARKINGS PLAN

SCALE 1: 750 METERS



PREPARED BY:
KENNETH JOHN B. REMOLADOR
 ARCHITECT II

CHECKED AND REVIEWED BY:
CLYDE A. BANDAYANON
 SENIOR ENGINEER A

RECOMMENDING APPROVAL BY:
LARA SIMONE L. ABA
 ACTING ESD MANAGER

APPROVED BY:
ANALEE G. AGUILA
 PORT MANAGER

OWNER:
ANALEE G. AGUILA
 PORT MANAGER


SHEET CONTENTS:
 ROAD MARKINGS PLAN

PROJECT TITLE:
 REPAINTING OF TWENTY THREE (23) RUBBER DOCK
 FENDER ACCESSORIES, THREE (3) MOORING
 DOLPHINS, 265 L.N.M. CURBS, ROAD SIGNS,
 MARKERS, AND 186 L.N.M. PERIMETER FENCE AT
 MATI PORT, MATI CITY, DAVAO ORIENTAL


LOCATION:
MATI PORT, MATI CITY, DAVAO ORIENTAL

REVISIONS
 DATE REMARKS
 ADDENDUM
 NO. DATE DATE DRAWN DATE UPD/REV

SHEET NO. OF
A2 05
 CADD BY: KJR
 DATE DRAWN: 5/14/26
 DATE UPD/REV: 00/00/YY

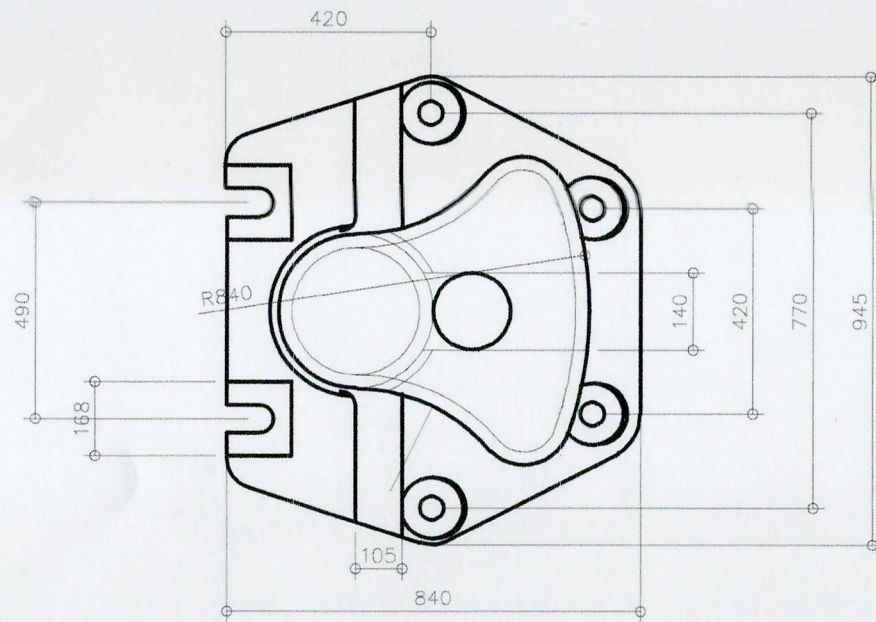


PLAN

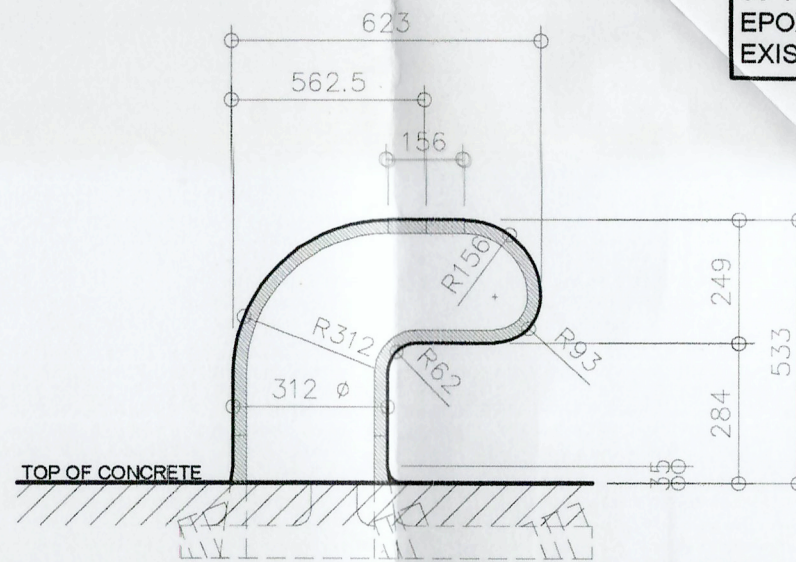


SECTION

NOTE:
DRAWINGS ARE REFERENCE OF FOR PAINTING OF EXISTING THREE (3) 50-TONS CAPACITY MOORING DOLPHINS PAINT WITH ZINC-RICH PRIMER, EPOXY MID-COAT, AND A POLYURETHANE TOP COAT. (SAME COLOR AS EXISTING)


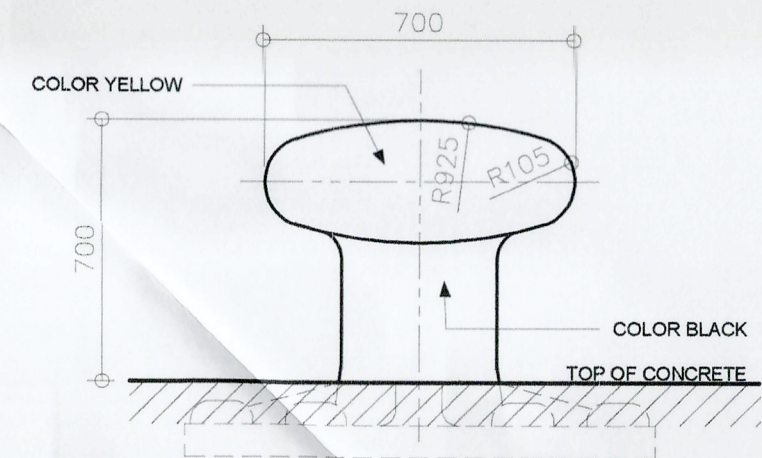


ELEVATION

A3.1 DETAIL OF EXISTING 50-TONS MOORING DOLPHIN BOLLARDS

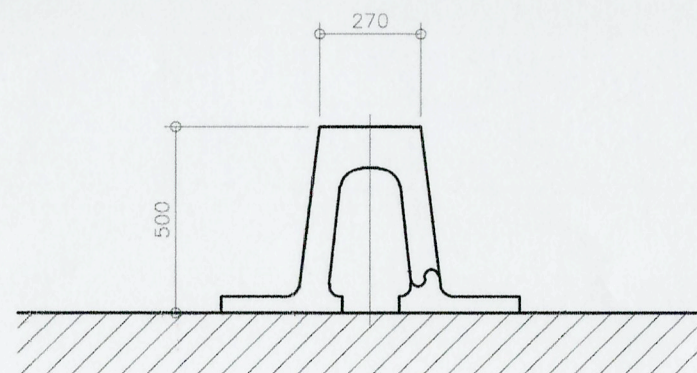

NOTE:
DRAWINGS ARE REFERENCE FOR THE PAINTING OF EXISTING TWENTY-THREE (23) V-TYPE RUBBER DOCK FENDER ACCESSORIES PAINT WITH ANTI-RUST PAINT/PRIMER AND COMMERCIAL-GRADE MARINE PAINT.

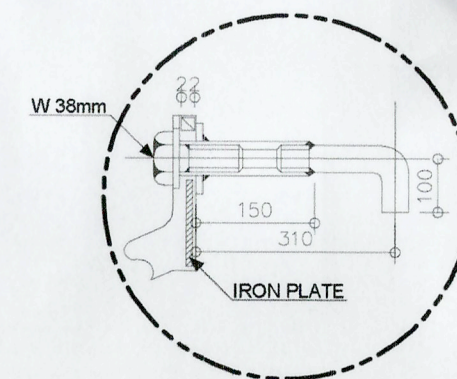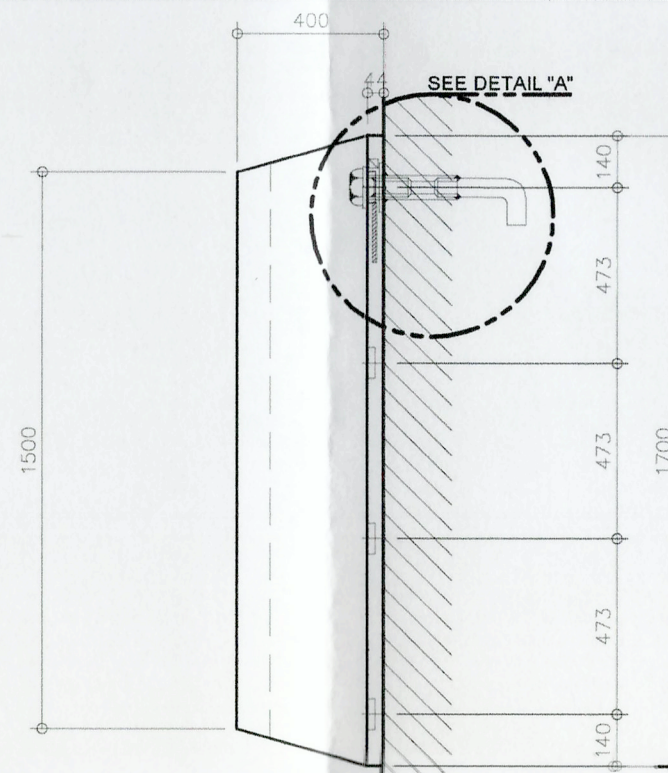

DETAILS OF PART "A"

PERFORMANCE CHARACTERISTIC

DEFLECTION	45%	
LENGTH	REACTION FORCE	ENERGY ABSORPTION
MM	TON	TON-M
2000	68.4	9.12

A3.2 DETAIL PLAN OF EXISTING V-TYPE RUBBER DOCK FENDER

A3.3 DETAIL SECTION OF EXISTING V-TYPE RUBBER DOCK FENDER



PREPARED BY:
KENNETH JOHN B. REMOLADOR
ARCHITECT II

CHECKED AND REVIEWED BY:
CLYDE A. BANDAYANON
SENIOR ENGINEER A

RECOMMENDING APPROVAL BY:
LARA SIMONE L. ABA
ACTING ESD MANAGER



APPROVED BY:
ANALEE G. AGUILA
PORT MANAGER

OWNER:
ANALEE G. AGUILA
PORT MANAGER

PROJECT TITLE:
REPAINTING OF TWENTY THREE (23) RUBBER DOCK FENDER ACCESSORIES, THREE (3) MOORING DOLPHINS, 265 L.N.M. CURBS, ROAD SIGNS, MARKERS, AND 186 L.N.M. PERIMETER FENCE AT MATI PORT, MATI CITY, DAVAO ORIENTAL

REVISIONS
DATE REMARKS
ADDENDUM

SHEET NO. OF
A3 05
CADD BY: KJR
DATE DRAWN: 6/14/26
DATE UPDATED: MM/DD/YY

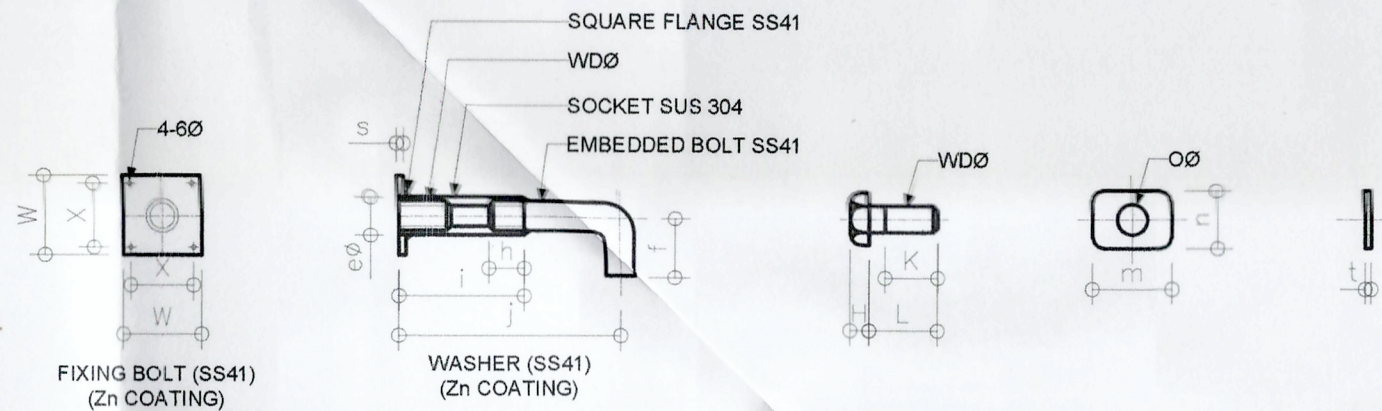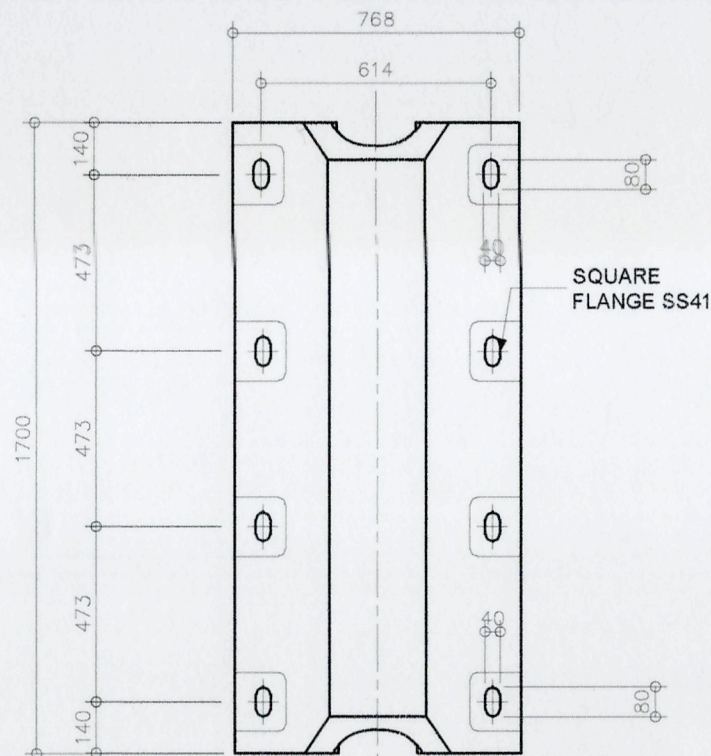




DIMENSIONAL TABLE

PARTS	ANCHOR SOCKET					BOLT			FLANGE			WASHER				FENDER MODEL	WEIGHT (KG)
WDØ	e	f	h	i	j	K	L	H	S	W	X	m	n	o	t		
38mm	48	100	40	150	310	70	95	27	6	100	80	100	75	42	6	500H	6.4

ACCESSORIES

A4.1 ELEVATION OF EXISTING V-TYPE RUBBER DOCK FENDER
SCALE 1: 20 METERS

A4.2 DETAIL OF ACCESSORIES OF EXISTING V-TYPE RUBBER DOCK FENDER
SCALE 1: 15 METERS

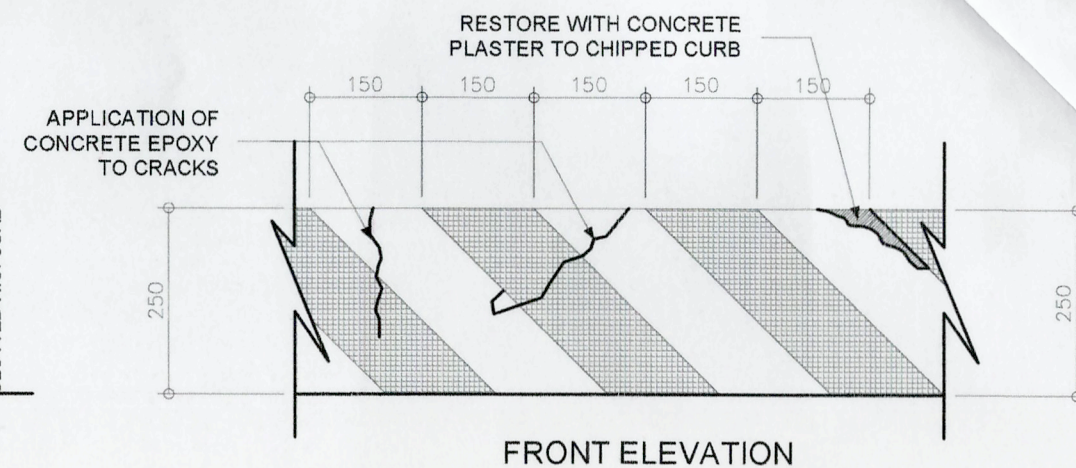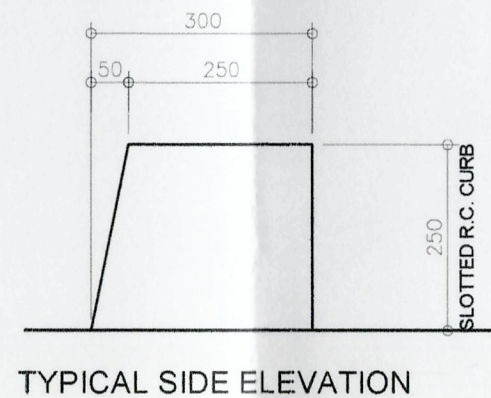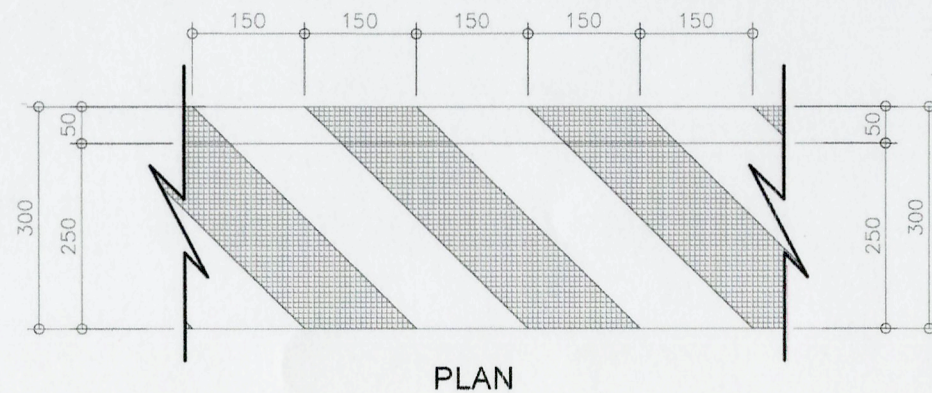


NOTE:
DRAWINGS ARE REFERENCE FOR THE PAINTING OF EXISTING 265 LN. M.
SLOTTED CURB PAINT WITH HEAVY DUTY EPOXY PRIMER AND
REFLECTORIZED TRAFFIC PAINT (SAME COLOR AS EXISTING)

A4.3 DETAIL OF EXISTING SLOTTED CURB
SCALE 1: 10 METERS

	PREPARED BY:	CHECKED AND REVIEWED BY:	RECOMMENDING APPROVAL BY:	APPROVED BY:	OWNER:	PROJECT TITLE:	REVISIONS	SHEET NO.
	 KENNETH JOHN B. REMOLADOR ARCHITECT II	 CLYDE A. BANDAYANON SENIOR ENGINEER A	 LARA SIMONE L. ABA ACTING ESD MANAGER	 ANALEE G. AGUILA PORT MANAGER	 ANALEE G. AGUILA PORT MANAGER	ANALEE G. AGUILA PORT MANAGER	REPAINTING OF TWENTY THREE (23) RUBBER DOCK FENDER ACCESSORIES, THREE (3) MOORING DOLPHINS, 265 LN.M. CURBS, ROAD SIGNS, MARKERS, AND 186 LN.M. PERIMETER FENCE AT MATI PORT, MATI CITY, DAVAO ORIENTAL	DATE REMARKS ADDENDUM
						LOCATION: MATI PORT, MATI CITY, DAVAO ORIENTAL	NO. PROJECT DATE DRAWN	CADD BY KJR DATE DRAWN 5/14/26 DATE UPDATION 00/00/XX

NOTE:


DRAWINGS ARE REFERENCE FOR THE PAINTING OF EXISTING 186 LN. M. PERIMETER FENCE PAINT, CHB WALL PAINT WITH ACRYLIC PRIMER AND LATEX SEMI-GLOSS TOP COAT (SAME COLOR AS EXISTING) AND FOR G.I. PIPES, CYCLONE WIRE, BARBED WIRE PAINT WITH ZINC RICH PRIMER AND EPOXY PAINT.

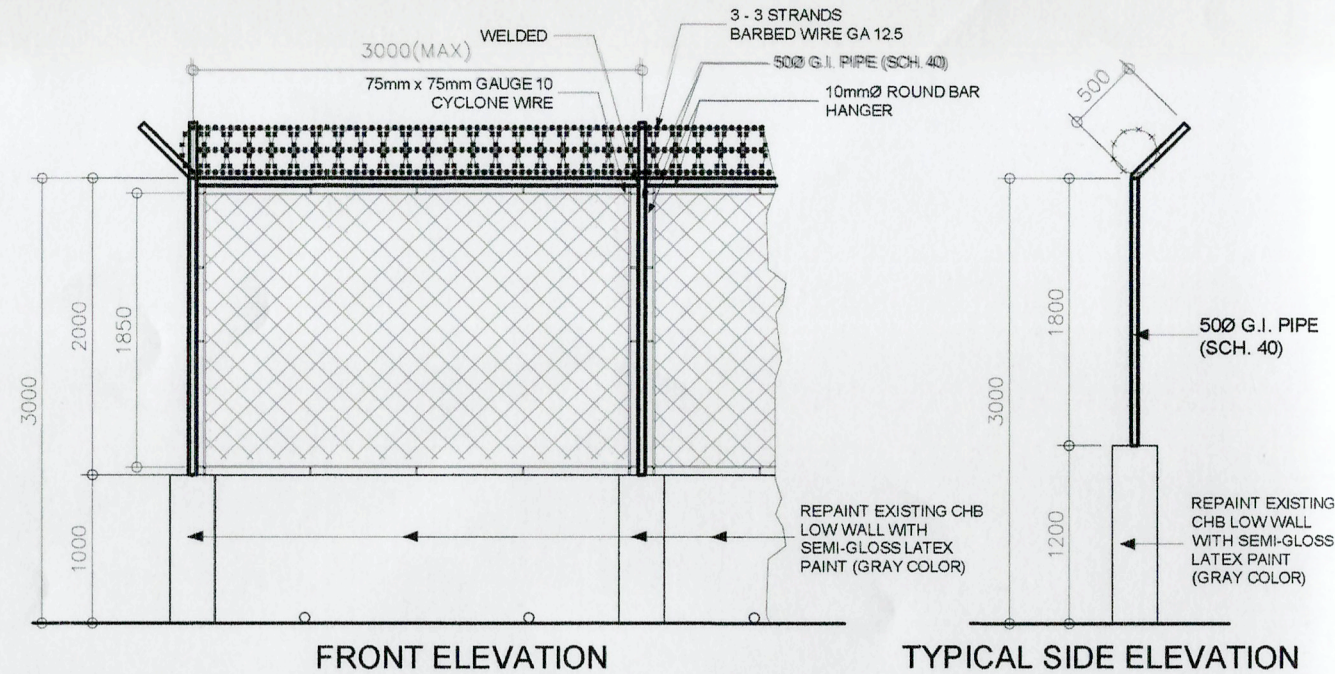

A5.1 DETAIL OF EXISTING PERIMETER FENCE - 1
SCALE 1: 50 METERS


NOTE:

DRAWINGS ARE REFERENCE FOR THE PAINTING OF EXISTING PEDESTRIAN/VEHICLE GATES PAINT WITH HIGH GLOSS OIL-BASED ALKYD ENAMEL WITH PROPER SURFACE PREPARATION. (SCRAPE, SAND, WASH, AND SPOT PRIME BEFORE TOP COAT)

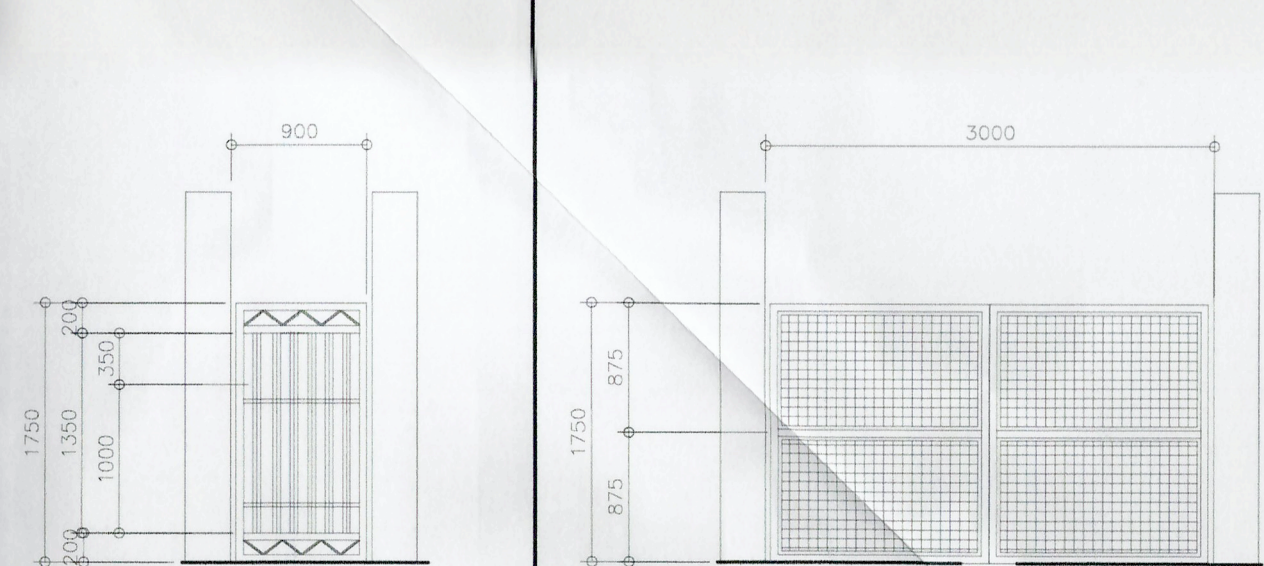


A5.4 DETAIL OF EXISTING GATE - 2
SCALE 1: 50 METERS

A5.5 DETAIL OF EXISTING GATE - 3
SCALE 1: 50 METERS

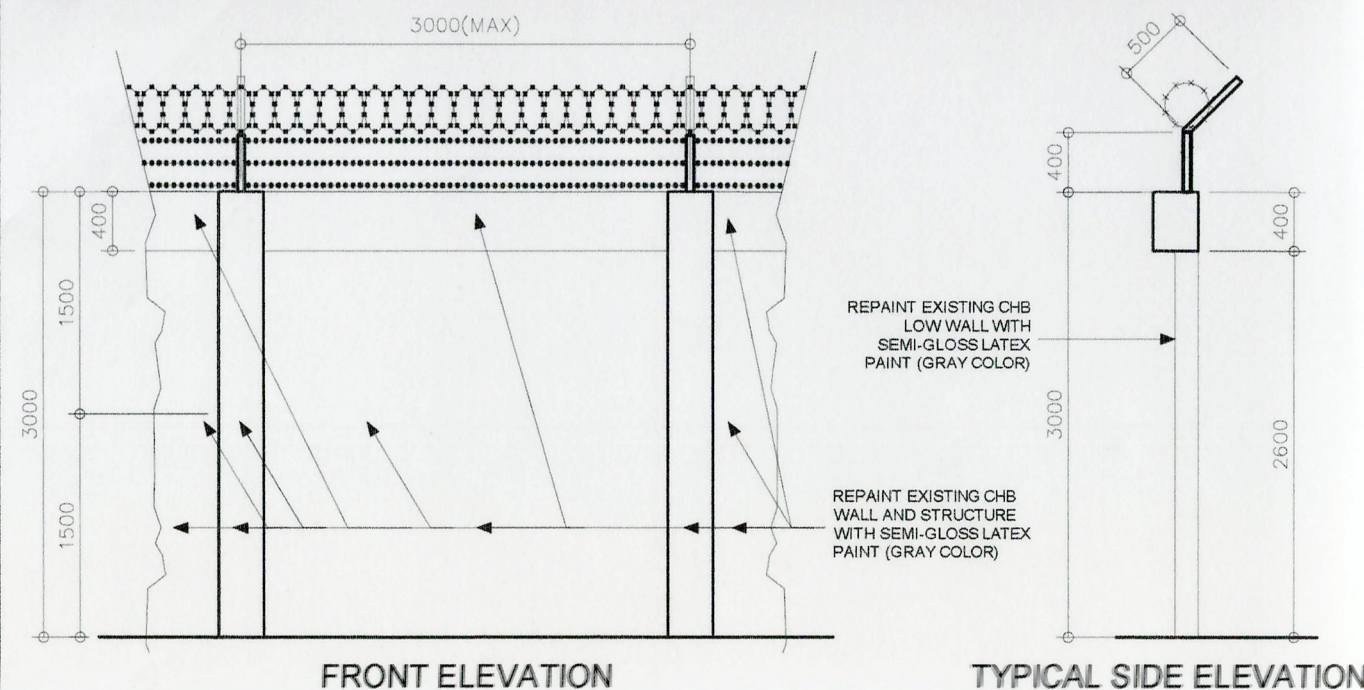

A5.2 DETAIL OF EXISTING PERIMETER FENCE - 2
SCALE 1: 50 METERS

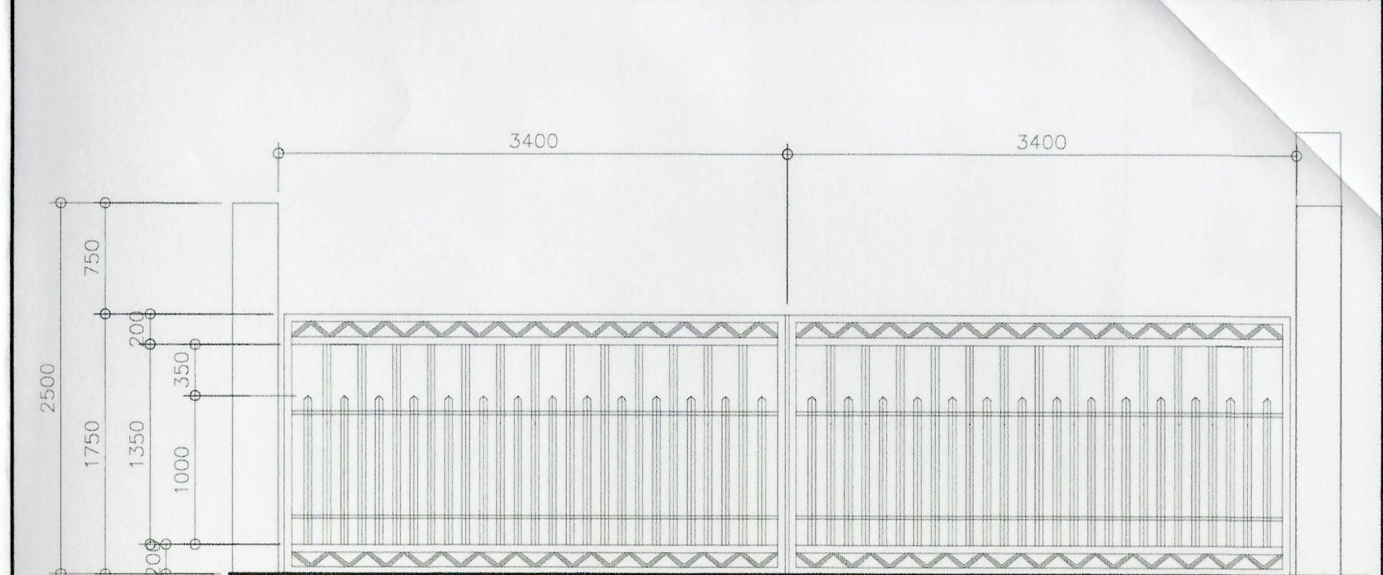

A5.3 DETAIL OF EXISTING GATE - 1
SCALE 1: 50 METERS

PHILIPPINE PORTS AUTHORITY PMO DAVAO	PREPARED BY:	CHECKED AND REVIEWED BY:	RECOMMENDING APPROVAL BY:	APPROVED BY:	OWNER:	PROJECT TITLE:	REVISIONS	SHEET NO.
	KENNETH JOHN B. REMOLADOR ARCHITECT II	CLYDE A. BANDAYANON SENIOR ENGINEER A	LARA SIMONE L. ABA ACTING ESD MANAGER	ANALEE G. AGUILA PORT MANAGER	ANALEE G. AGUILA PORT MANAGER	REPAINTING OF TWENTY THREE (23) RUBBER DOCK FENDER ACCESSORIES, THREE (3) MOORING DOLPHINS, 265 LN.M. CURBS, ROAD SIGNS, MARKERS, AND 186 LN.M. PERIMETER FENCE AT MATI PORT, MATI CITY, DAVAO ORIENTAL	DATE	REMARKS
							NO.	ADDENDUM
							PROJECT	DATE
DRAWING AND SPECIFICATION DULY SIGNED, STAMPED OR SEALED AS INSTRUMENTS OF SERVICES ARE THE PROPERTY OF THE ARCHITECT, WHETHER THE OBJECTS FOR WHICH THEY ARE MADE IS EXECUTED OR NOT. IT SHALL BE UNLAWFUL FOR ANY PERSON WITHOUT THE WRITTEN CONSENT OF THE ARCHITECT OF THE SAID DOCUMENTS TO DUPLICATE OR TO MAKE COPIES OF THE SAID DOCUMENTS FOR USE IN REPETITION OF AND FOR PROJECTS OR BUILDINGS WHETHER PARTLY OR WHOLLY EXECUTED. R.A.545 SECTION 25(4).						CADD BY KJR DATE DRAWN 5/18/26 DATE UPDATED MM/DD/YY		A5 05