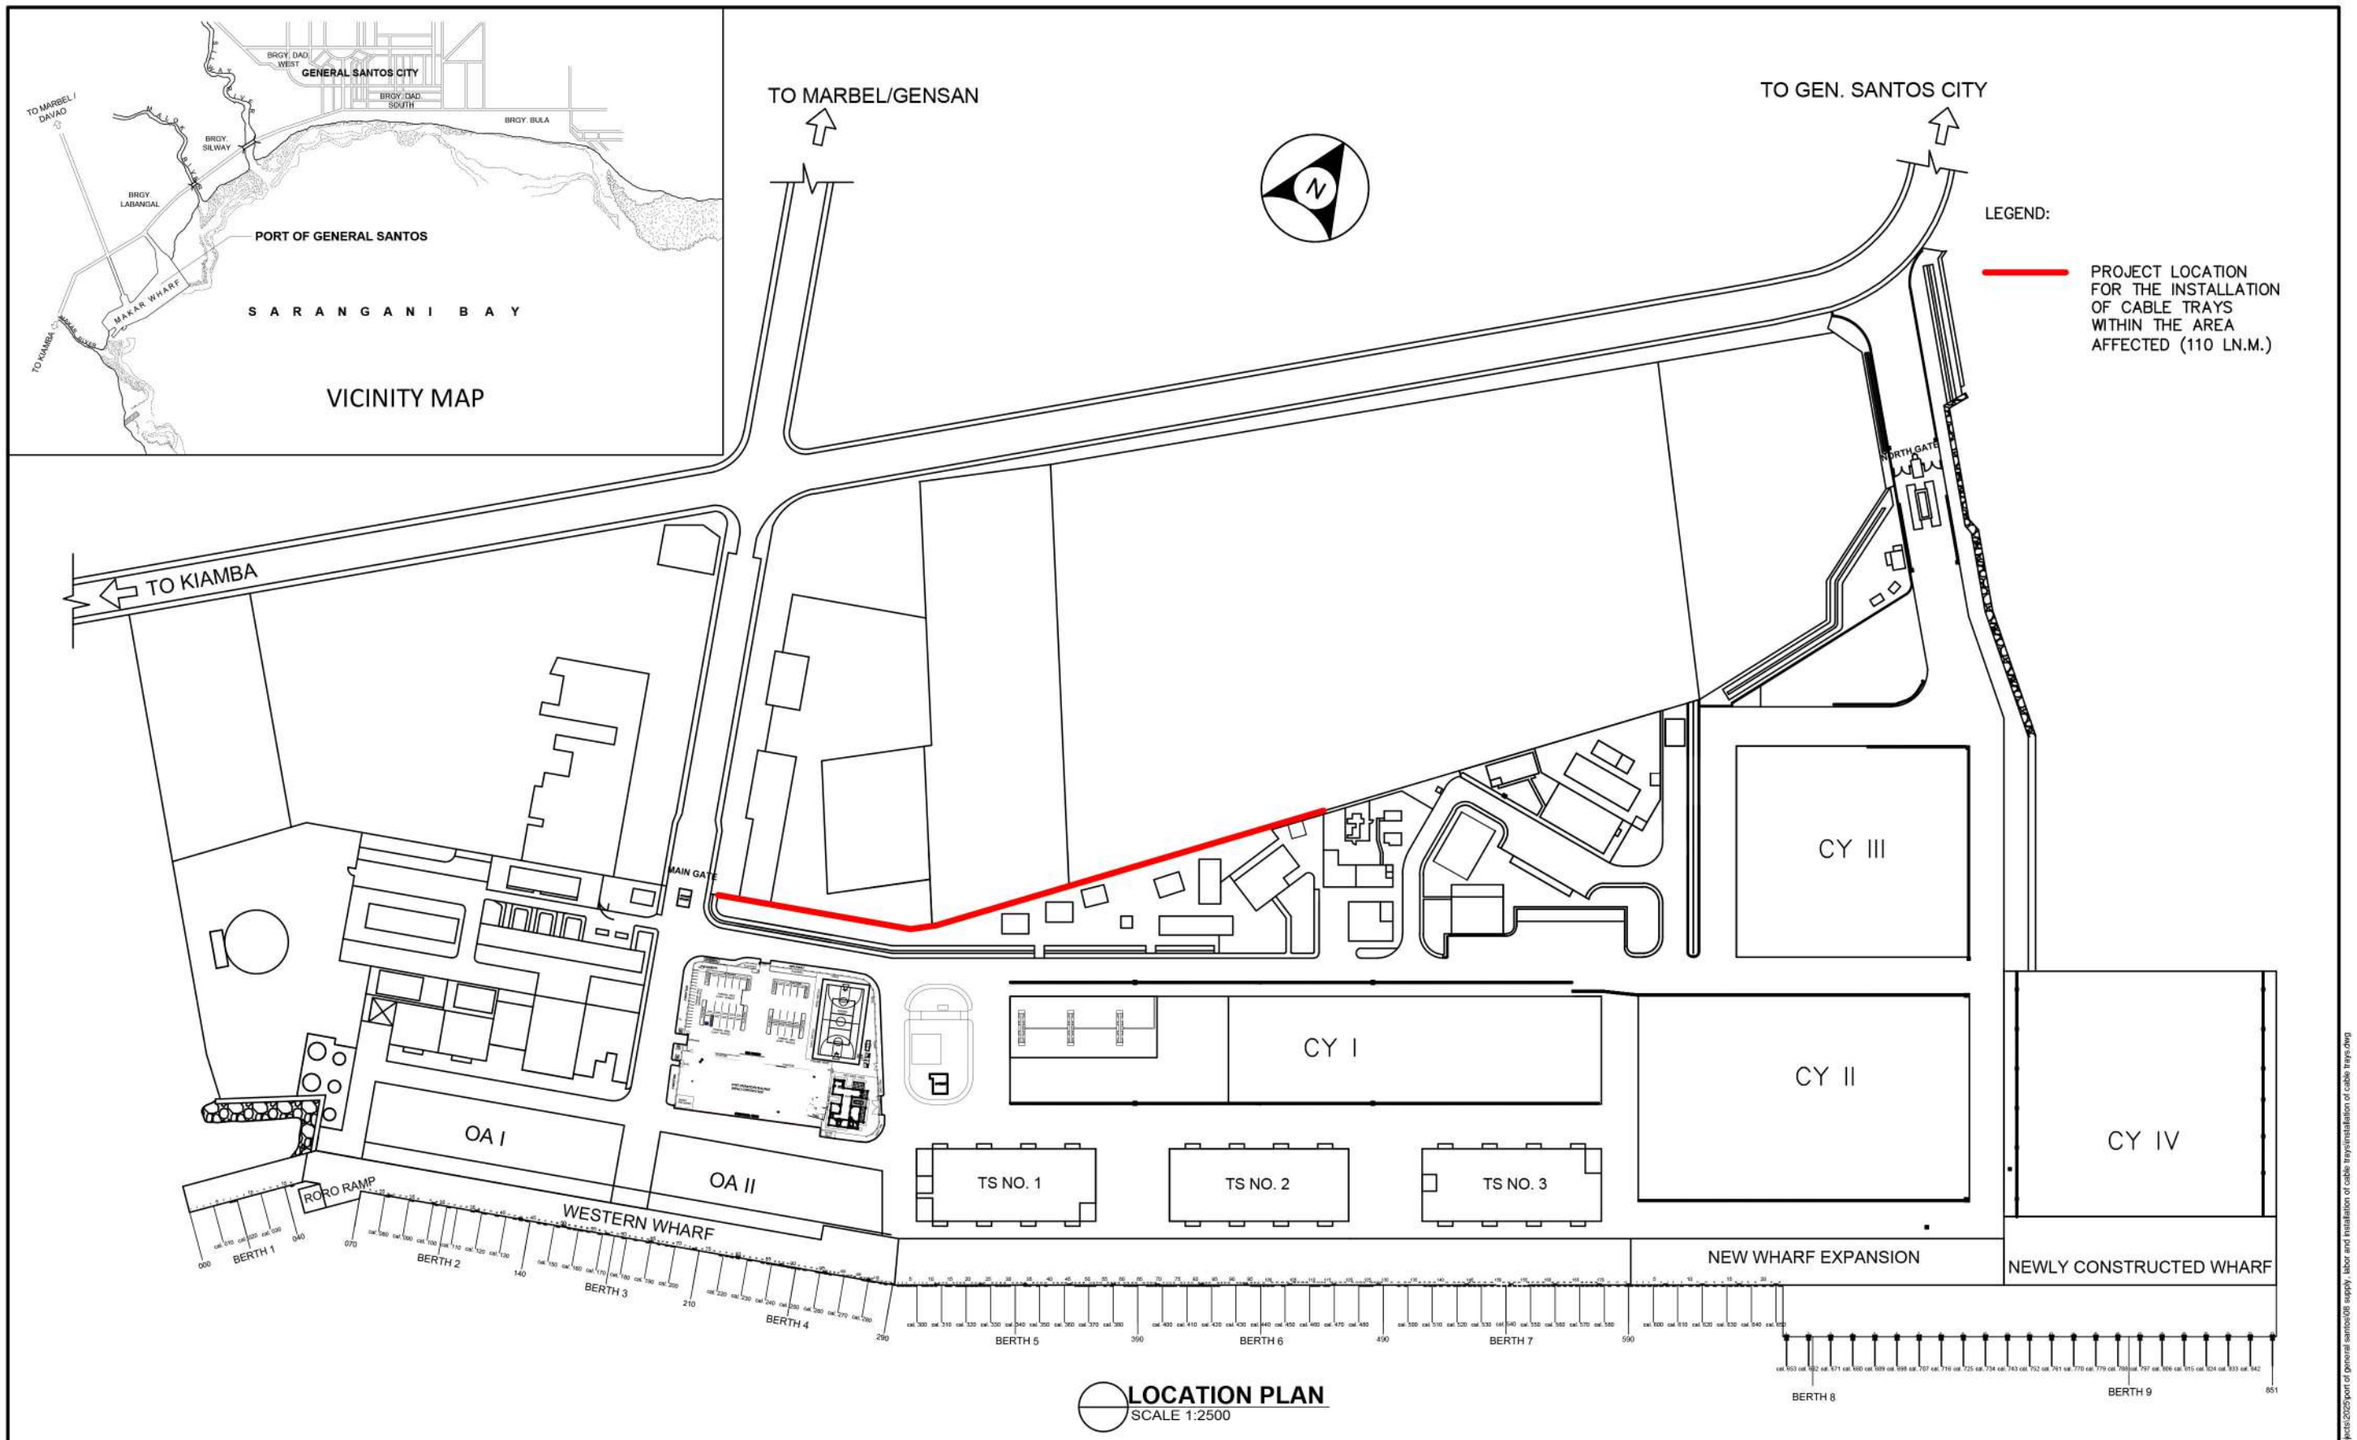

LOCATION PLAN
SCALE 1:2500

PHILIPPINE PORTS AUTHORITY	PROJECT TITLE	PREPARED BY:	CHECKED BY:	REVIEWED BY:	RECOMMENDING APPROVAL:	APPROVED BY:	SHEET CONTENT:	DATE: 10/21/2025
	MAINTENANCE OF CABLE TRAYS FROM MAIN GATE TO POWERHOUSE 1 PERIMETER FENCE AND PORT LIGHTING SYSTEM	KEEN PATRICK L. LAUD ENGINEERING ASSISTANT A	Norjan K. Laba 2025.10.23 11:45:18 +08'00' NORJAN K. LABA SUPERVISING ENGINEER A	Digitally signed by Ma. Vivien M. Tanco Date: 2025.10.23 13:18:37 +08'00' MARIA VIVIEN M. TANCO PRINCIPAL ENGINEER A	Digitally signed by Lee Jameson Lodevice Date: 2025.10.23 13:21:02 +08'00' JAMESON L. LEE ESD MANAGER	ATTY. CESAR M. DATAYA PORT MANAGER	1. LOCATION PLAN	1/3
	LOCATION PORT OF GENERAL SANTOS, MAKAR WHARF, GENERAL SANTOS CITY							

Copy to make of original is strictly prohibited and subject to civil and criminal penalties under applicable laws.

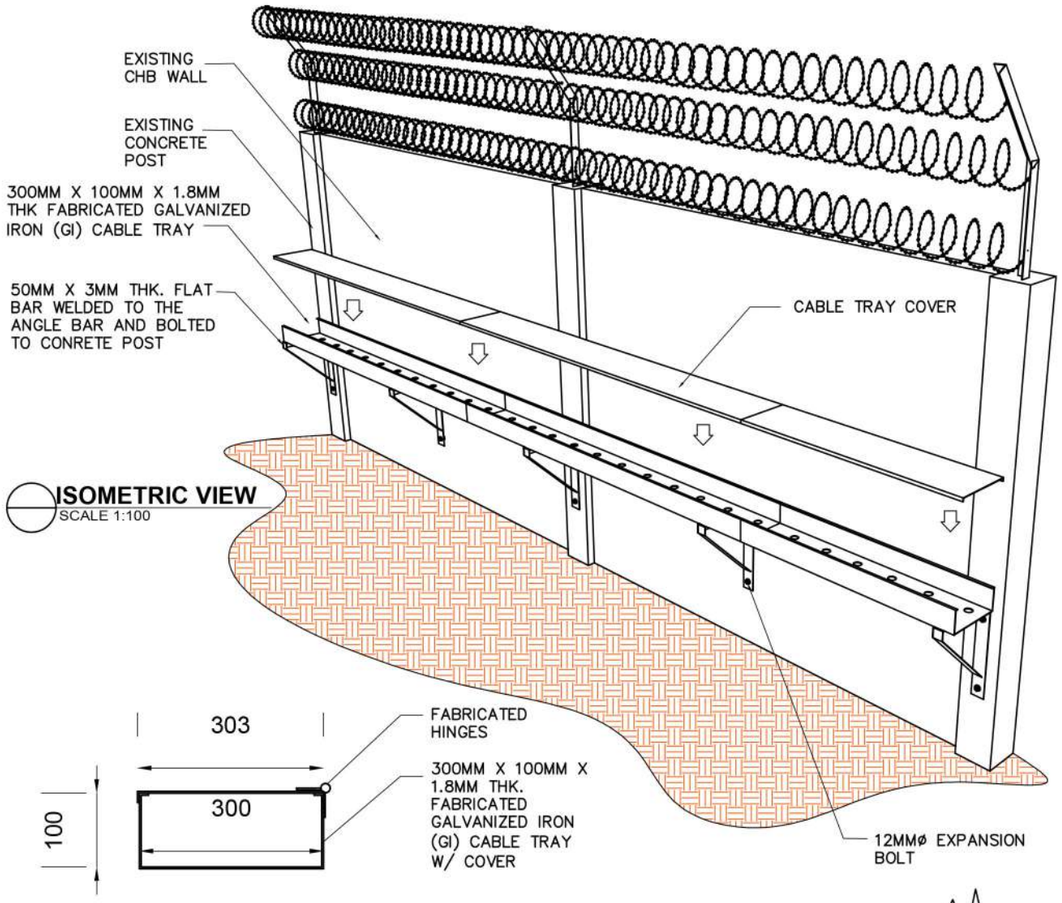

ISOMETRIC VIEW
SCALE 1:100

CABLE TRAY DETAILS
SCALE 1:10

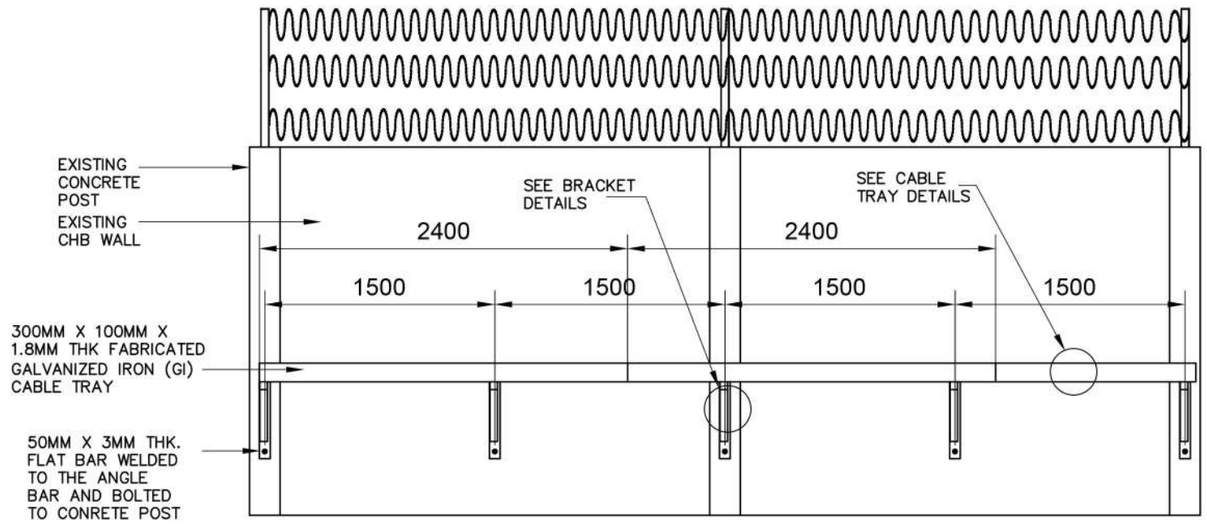

FRONT VIEW
SCALE 1:40

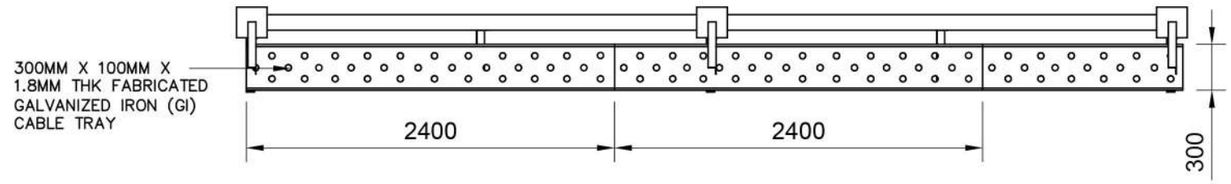

TOP VIEW
SCALE 1:40

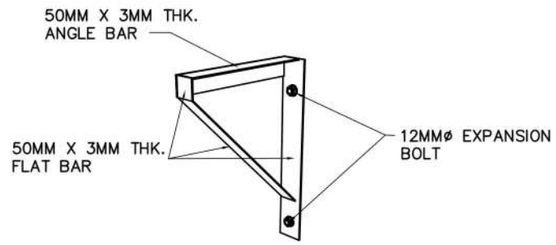

BRACKET DETAILS (23 units)
SCALE 1:100

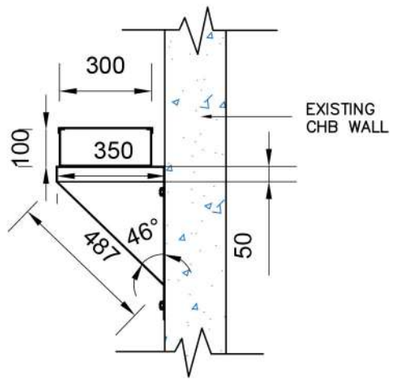

SIDE VIEW
SCALE 1:20

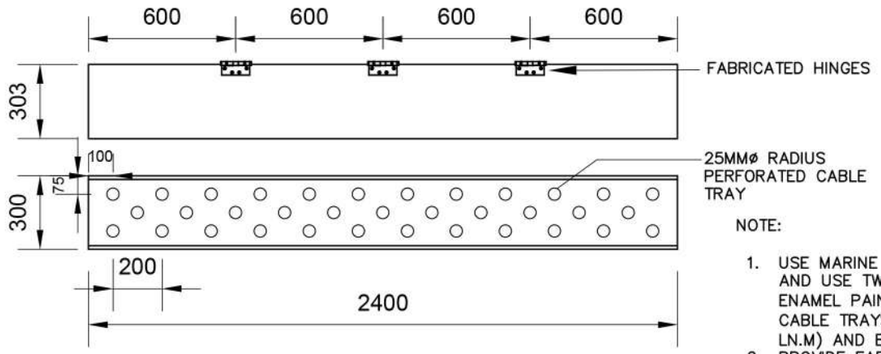

CABLE TRAY DETAILS
SCALE 1:25

NOTE:

1. USE MARINE EPOXY PRIMER (GRAY) AND USE TWO COATS MARINE EPOXY ENAMEL PAINT (ALUMINUM) TO ALL CABLE TRAYS (AFFECTED AREAS 110 LN.M) AND BRACKETS (23 UNITS).
2. PROVIDE FABRICATED HINGES FOR ALL CABLE TRAYS TO BE INSTALLED (SEE DETAILS)

PHILIPPINE PORTS AUTHORITY	PROJECT TITLE	PREPARED BY:	CHECKED BY:	REVIEWED BY:	RECOMMENDING APPROVAL:	APPROVED BY:	SHEET CONTENT:	DATE: 10/21/2025
	MAINTENANCE OF CABLE TRAYS FROM MAIN GATE TO POWERHOUSE 1 PERIMETER FENCE AND PORT LIGHTING SYSTEM LOCATION PORT OF GENERAL SANTOS, MAKAR WHARF, GENERAL SANTOS CITY	KEEN PATRICK L. LAUD ENGINEERING ASSISTANT A	Norjan K. Laba 2025.10.23 11:50:57 +08'00' NORJAN K. LABA SUPERVISING ENGINEER A	Digitally signed by Ma. Vivien M. Tanco Date: 2025.10.23 13:19:03 +08'00' MARIA VIVIEN M. TANCO PRINCIPAL ENGINEER A	Digitally signed by Lee Jameson Lodevice Date: 2025.10.23 13:21:26 +08'00' JAMESON L. LEE ESD MANAGER	ATTY. CESAR M. DATAYA PORT MANAGER	1. CABLE TRAY AND BRACKET DETAILS	2/3

d:\depot\dd\desktop\engineering projects\2025\port of general santos\25 supply, labor and installation of cable trays\cable tray.dwg

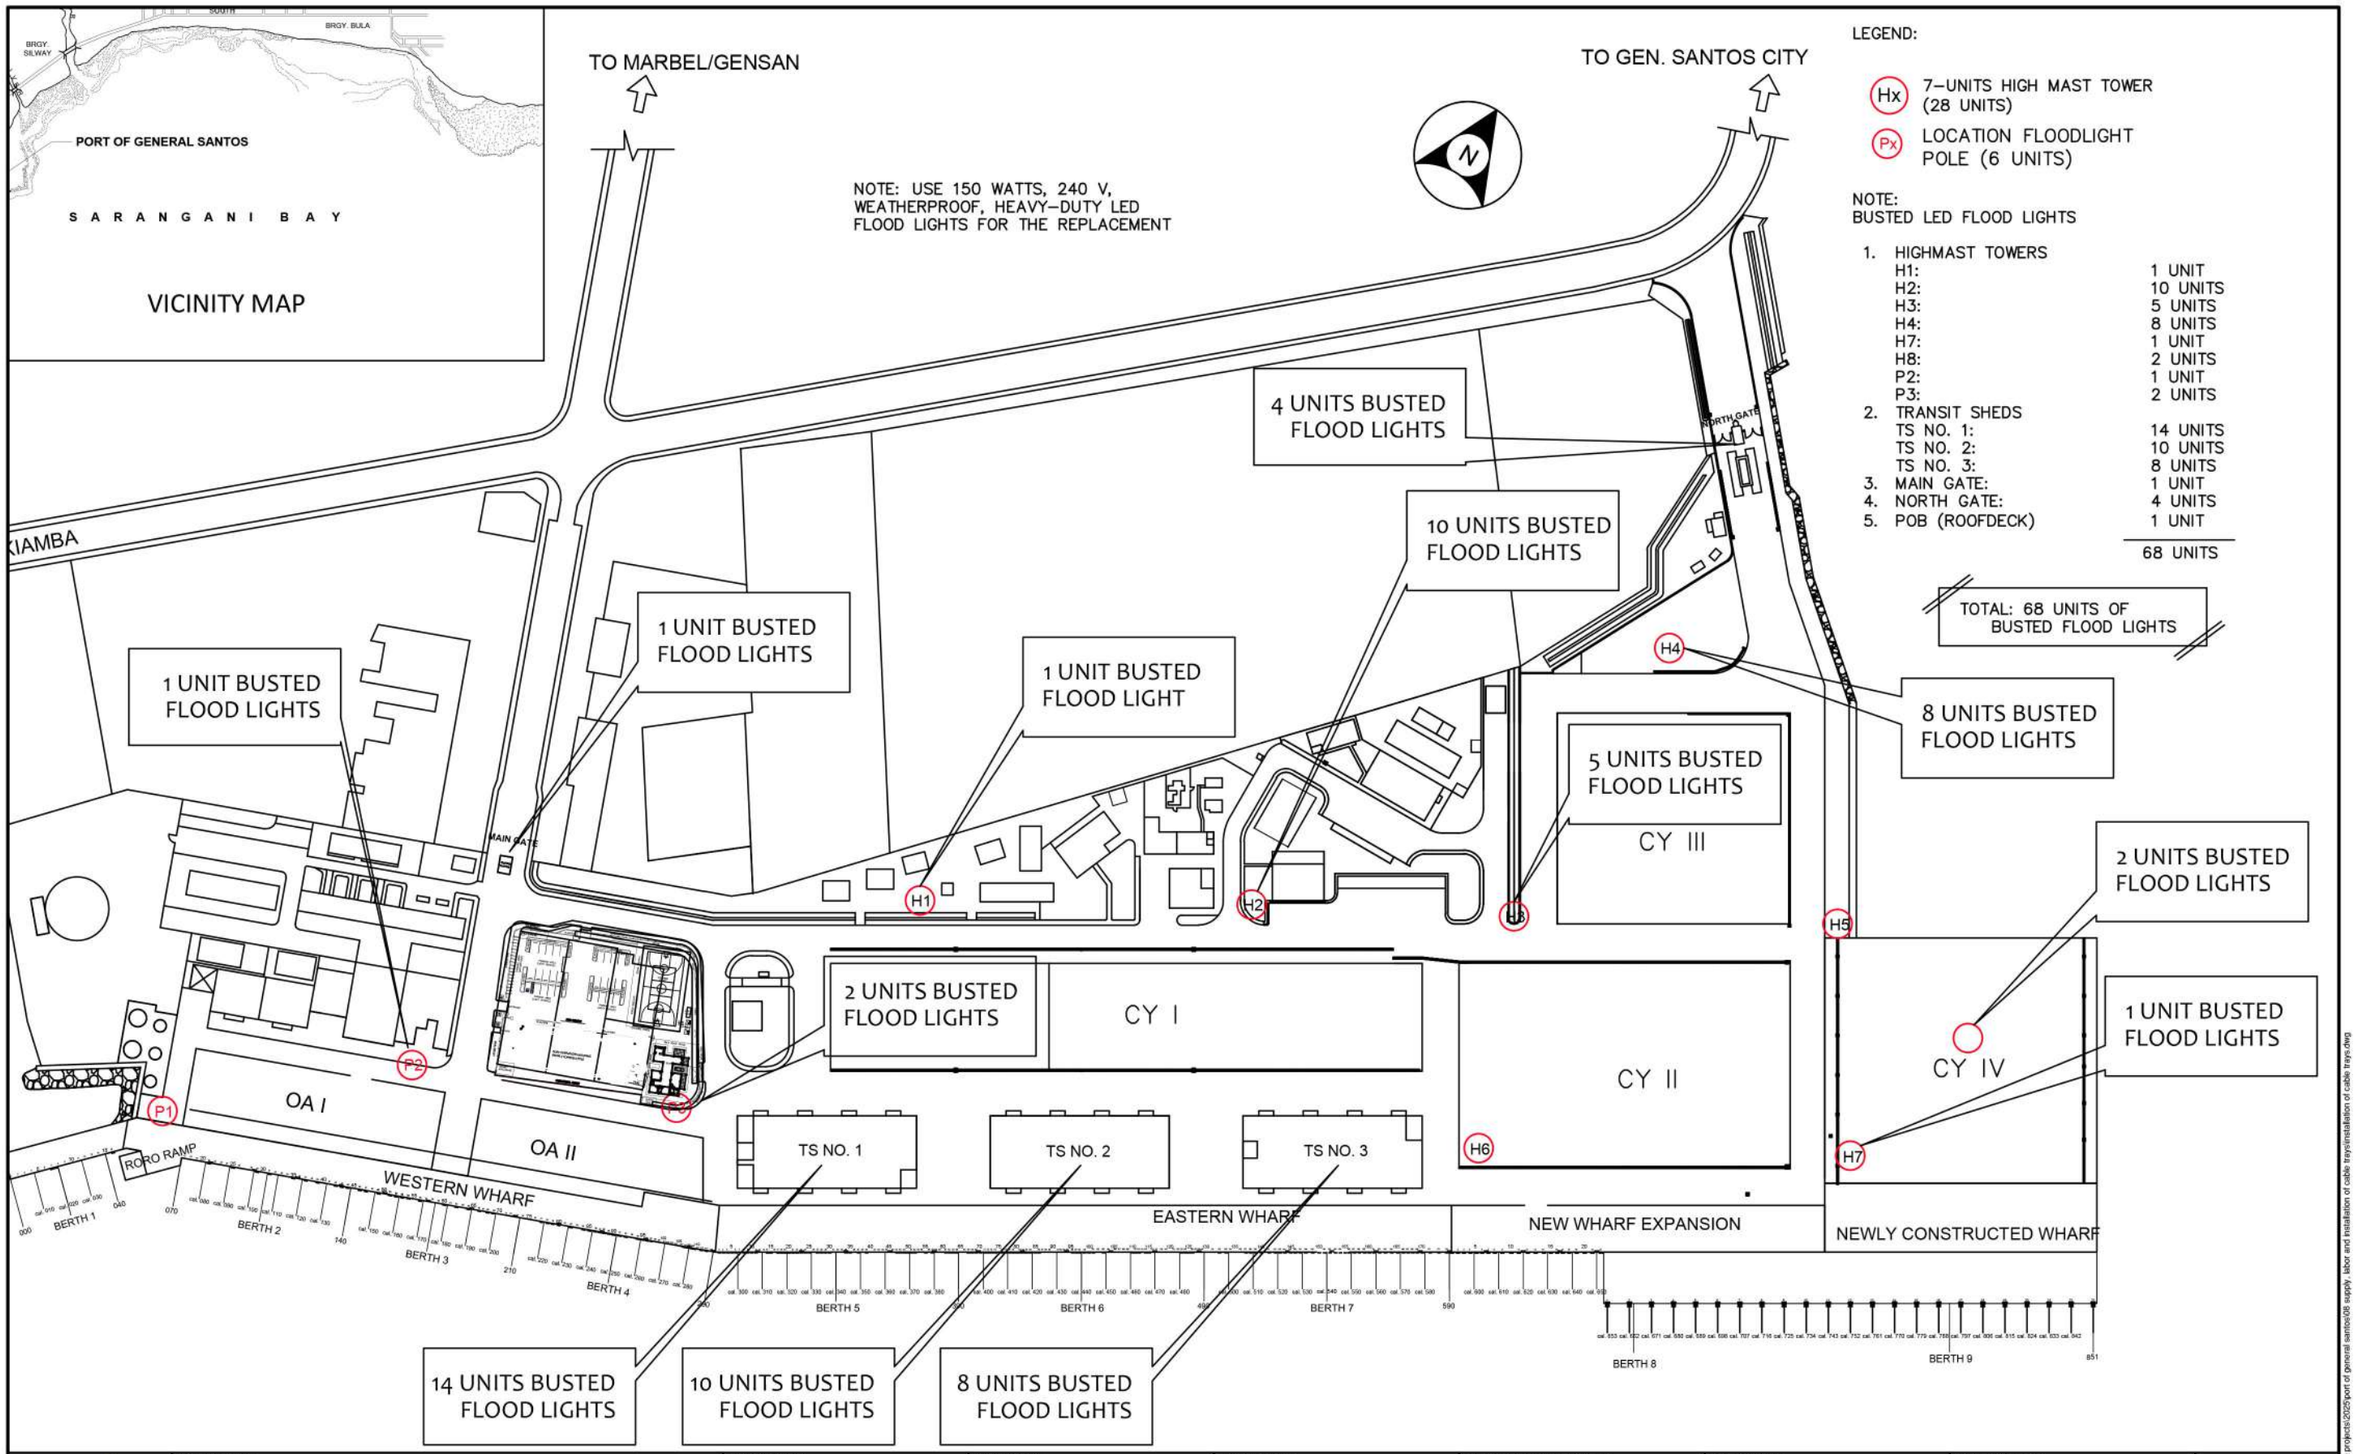

PHILIPPINE PORTS AUTHORITY	PROJECT TITLE	PREPARED BY:	CHECKED BY:	REVIEWED BY:	RECOMMENDING APPROVAL:	APPROVED BY:	SHEET CONTENT:	DATE: 10/21/2025
	MAINTENANCE OF CABLE TRAYS FROM MAIN GATE TO POWERHOUSE 1 PERIMETER FENCE AND PORT LIGHTING SYSTEM LOCATION PORT OF GENERAL SANTOS, MAKAR WHARF, GENERAL SANTOS CITY	KEEN PATRICK L. LAUD ENGINEERING ASSISTANT A	Norjan K. Laba 2025.10.23 11:56:59 +08'00' NORJAN K. LABA SUPERVISING ENGINEER A	Digitally signed by Ma. Vivien M. Tanco Date: 2025.10.23 13:19:58 +08'00' MARIA VIVIEN M. TANCO PRINCIPAL ENGINEER A	Digitally signed by Lee Jameson Lodevice Date: 2025.10.23 13:22:00 +08'00' JAMESON L. LEE ESD MANAGER	ATTY. CESAR W. DATAYA PORT MANAGER	1. LOCATION OF BUSTED FLOODLIGHTS	3/3

Copy to make or distribute at your own risk. Kindly discuss around or port authority technical group