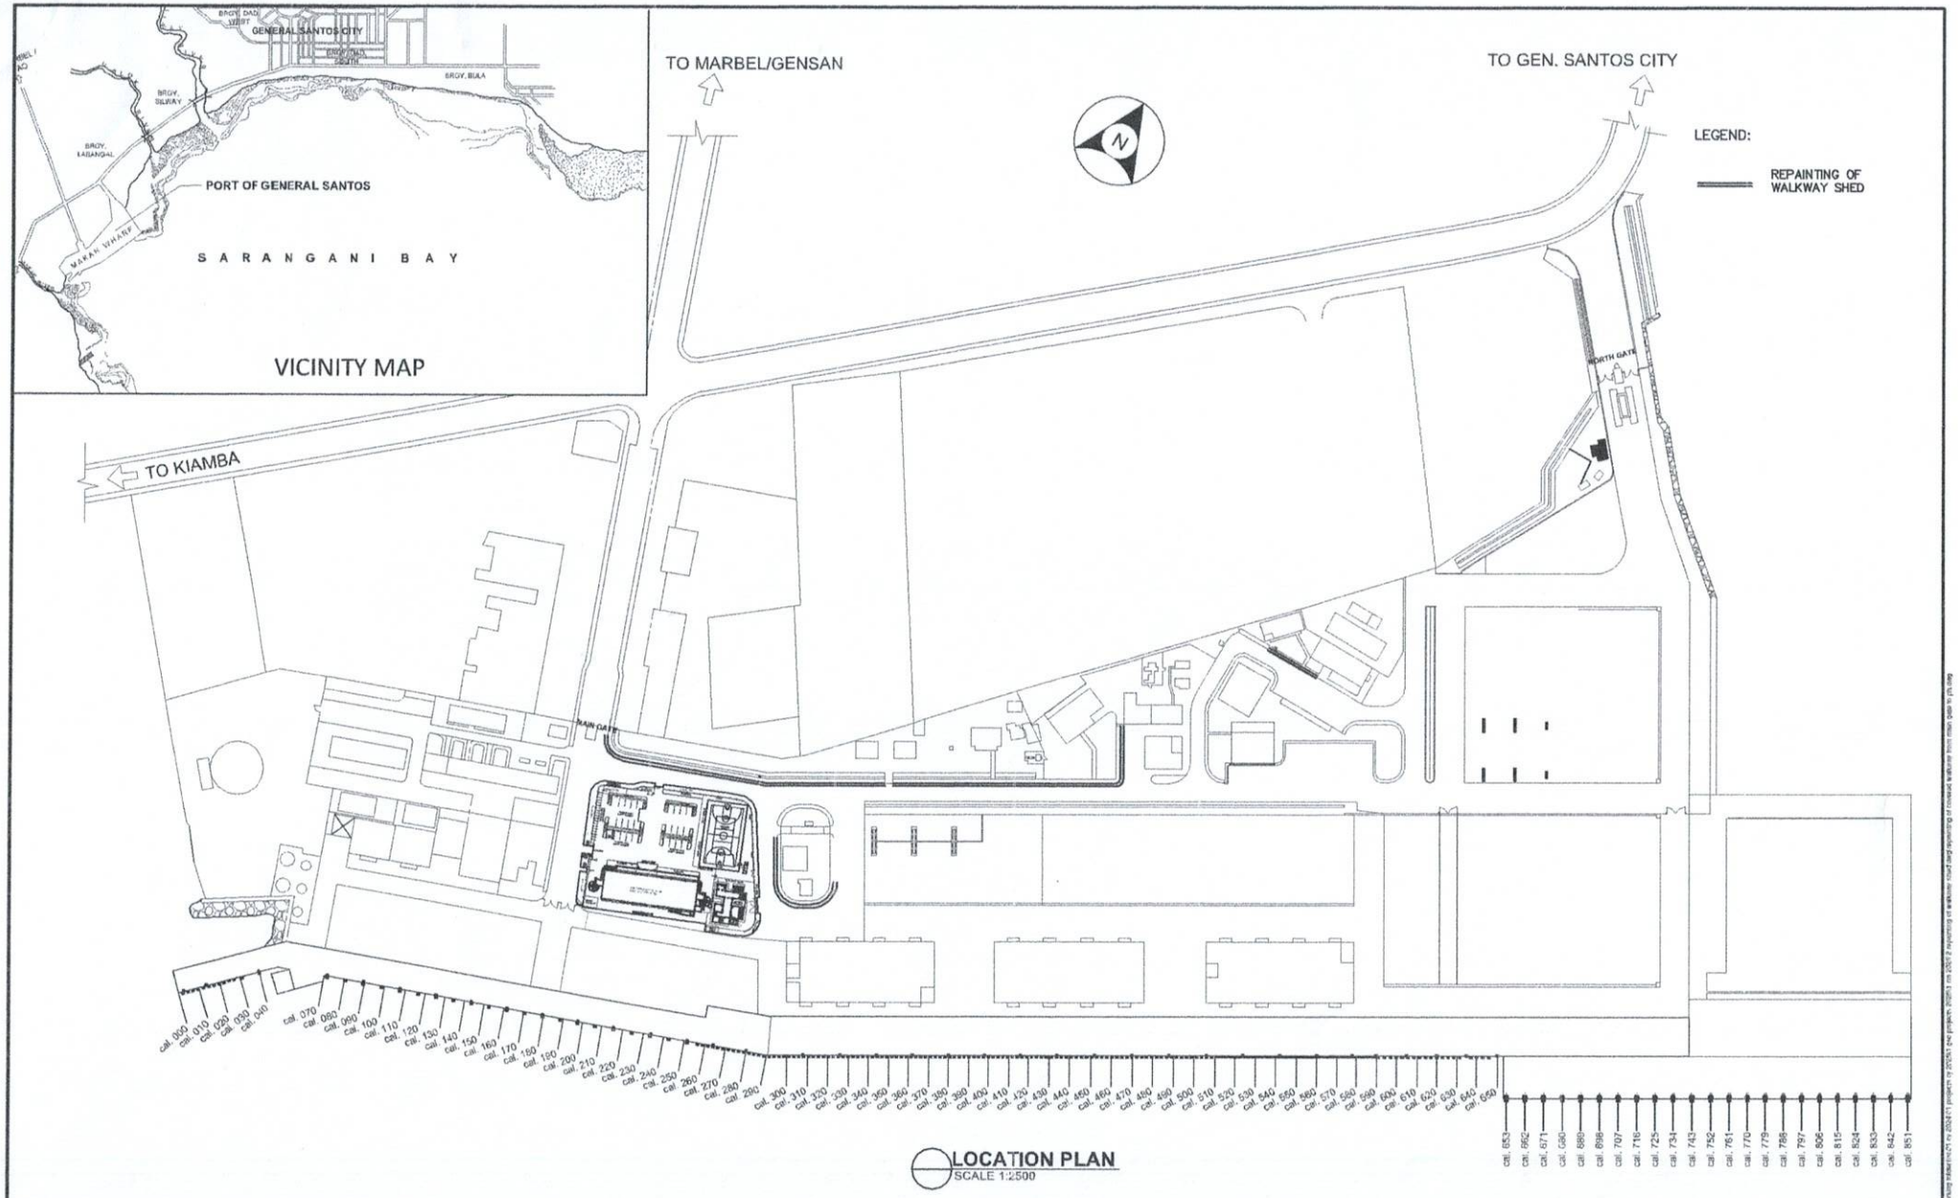

LOCATION PLAN
SCALE 1:2500

PHILIPPINE PORTS AUTHORITY

PROJECT TITLE	PREPARED BY:	CHECKED BY:	REVIEWED BY:	RECOMMENDING APPROVAL:	APPROVED BY:	SHEET CONTENT:	DATE:
REPAINTING OF COVERED WALKWAY FROM MAIN GATE TO POWERHOUSE, INFRONT OF ADMIN BUILDING AND GSO AREA	Digitally signed by Soriano Joecarlo Buga Date: 2025.02.05 15:39:31 +08'00'	Digitally signed by Ryan L. Badajos Date: 2025.02.05 16:27:21 +08'00'	Digitally signed by Tanco Maria Vivien Manuelo Date: 2025.02.05 12:48:15 +08'00'	Digitally signed by Lee Jameson Ludovice Date: 2025.02.06 14:40:17 +08'00'		1. LOCATION PLAN	1/2
LOCATION: PORT OF GENERAL SANTOS, MAKAR WHARF, GENERAL SANTOS CITY	JOECARLO I. SORIANO ENGINEERING ASSISTANT A	RYAN L. BADAJOS SENIOR ENGINEER A	MARIA VIVIEN M. TANCO PRINCIPAL ENGINEER A	JAMESON L. LEE EDD MANAGER	ATTY. CESAR L. DATAYA PORT MANAGER		

PEDESTRIAN GATE SCHEDULE

MARK	L	L/2	H	QUANTITY	LOCATION
PG-1	2950	675	1350	1	NEAR MAIN GATE
PG-2	3000	700	1350	1	FRONTING POB
PG-3	2600	500	1350	1	FRONTING GSO
PG-4	2875	635	1350	1	PM's QUARTER
PG-5	2950	675	1350	1	PM's QUARTER
PG-6	3000	700	1350	1	PM's QUARTER

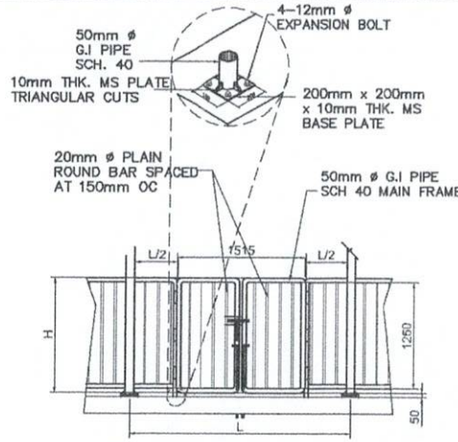

PEDESTRIAN GATE DETAIL (REPAINTING)
SCALE 1:60

VEHICLE GATE SCHEDULE

MARK	L	L/2	W	QUANTITY
G-1	4800	2365	1350	1
G-2	3750	1840	1350	1

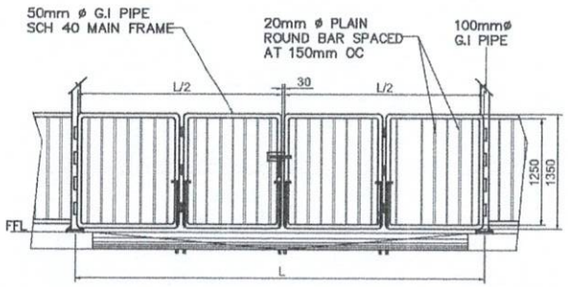

VEHICLE GATE DETAIL (REPAINTING)
SCALE 1:60

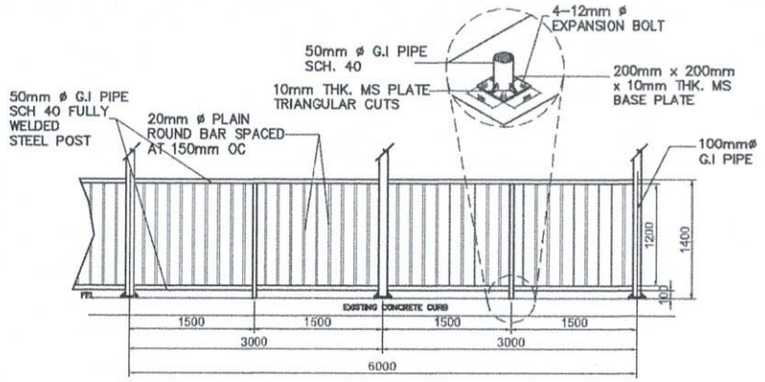

PART ELEVATION OF GUARDRAIL (TYPICAL, REPAINTING)
SCALE 1:60

NOTE:

1. USE WATER-BASED ACRYLIC EPOXY PAINT ONE COAT TO ALL STEEL STRUCTURES INCLUDING SURFACE PREPARATION PRIOR TO REPAINTING/PAINTING UNLESS SPECIFIED.
2. 325 PCS 1200MMX20mmø PLAIN ROUND BAR TO BE REPLACED AND TO BE PAINTED WITH ONE COAT PRIMER AND WATER-BASED ACRYLIC EPOXY PAINT TWO COATS INCLUDING SURFACE PREPARATION AND APPLICATION OF RUST CONVERTER PRIOR TO PAINTING (HARBOR AREA ONLY).
3. PAINTING RATE NOT MORE THAN 20 SQ.M/GALLON.

GUARDRAIL SCHEDULE

LOCATION	LENGTH (METERS) INNER/OUTER
INFRONT OF ADMIN BUILDING	9.00/0.00
GSO AREA	36.55/40.46
MAIN GATE TO GUEST HOUSE	211.61/245.78
TOTAL	257.16/286.24

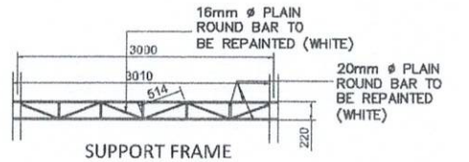

SUPPORT FRAME

WALK SHED LOCATION

LOCATION	LENGTH (METERS)
INFRONT OF ADMIN BUILDING	19.00
GSO AREA	54.82
MAIN GATE TO GUEST HOUSE	268.70
TOTAL	342.52

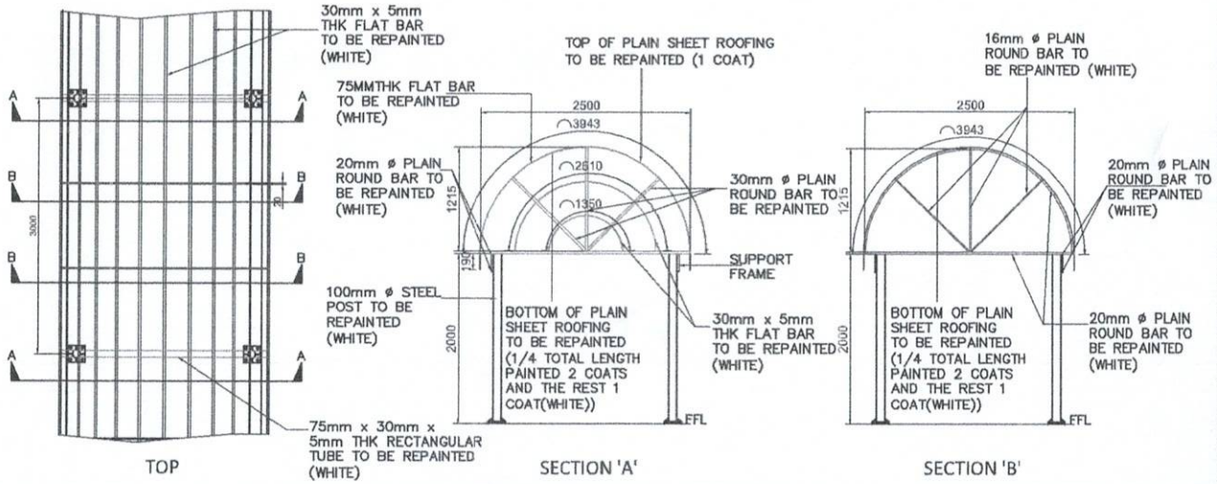

WALK SHED DETAIL (REPAINTING)
SCALE 1:60

PHILIPPINE PORTS AUTHORITY

PROJECT TITLE: REPAINTING OF COVERED WALKWAY FROM MAIN GATE TO POWERHOUSE, INFRONT OF ADMIN BUILDING AND GSO AREA

LOCATION: PORT OF GENERAL SANTOS, MAKAR WHARF, GENERAL SANTOS CITY

PREPARED BY: Digitally signed by Soriano Joecarlo Bega Date: 2025.02.05 15:40:57 +08'00' — JOECARLO I. SORIANO, ENGINEERING ASSISTANT A

CHECKED BY: Digitally signed by Ryan L. Badajos Date: 2025.02.05 16:16:57 +08'00' — RYAN L. BADAJOS, SENIOR ENGINEER A

REVIEWED BY: Digitally signed by Tanco Maria Vivien Manuzeta Date: 2025.02.06 12:48:3 +08'00' — MARIA VIVIEN M. TANCO, PRINCIPAL ENGINEER A

RECOMMENDING APPROVAL: Digitally signed by Lee Jamesson Lodevice Date: 2025.02.06 [illegible] +08'00' — JAMESSON L. LEE, ESD MANAGER

APPROVED BY: ATTY. CESARIO DATAYA, PORT MANAGER

SHEET CONTENT: 1. WALK SHED DETAIL

DATE:

2/2