


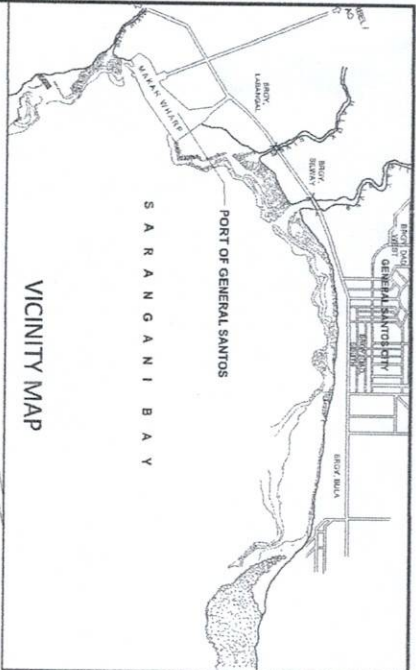

TO MARBEL/GENSAN

TO GEN. SANTOS CITY




LEGEND:

PROJECT LOCATION

NOTES:

1. USE 1 COAT ACRYLIC WATER-BASED ELASTOMERIC PAINT. COLOR SUBJECT FOR PAINT APPLICATOR. ALL CONCRETE STRUCTURES INCLUDING SURFACE PREPARATION PRIOR TO REPAINTING/PAINING.
2. USE WATER-BASED ACRYLIC EPOXY PAINT OR COAT TO ALL STEEL STRUCTURES INCLUDING SURFACE PREPARATION PRIOR TO REPAINTING/PAINING.
3. USE WATER-BASED ACRYLIC METAL PRIMER ONE COAT AND WATER-BASED ACRYLIC EPOXY PAINT OR COAT TO ALL STEEL STRUCTURES INCLUDING SURFACE PREPARATION PRIOR TO REPAINTING/PAINING.

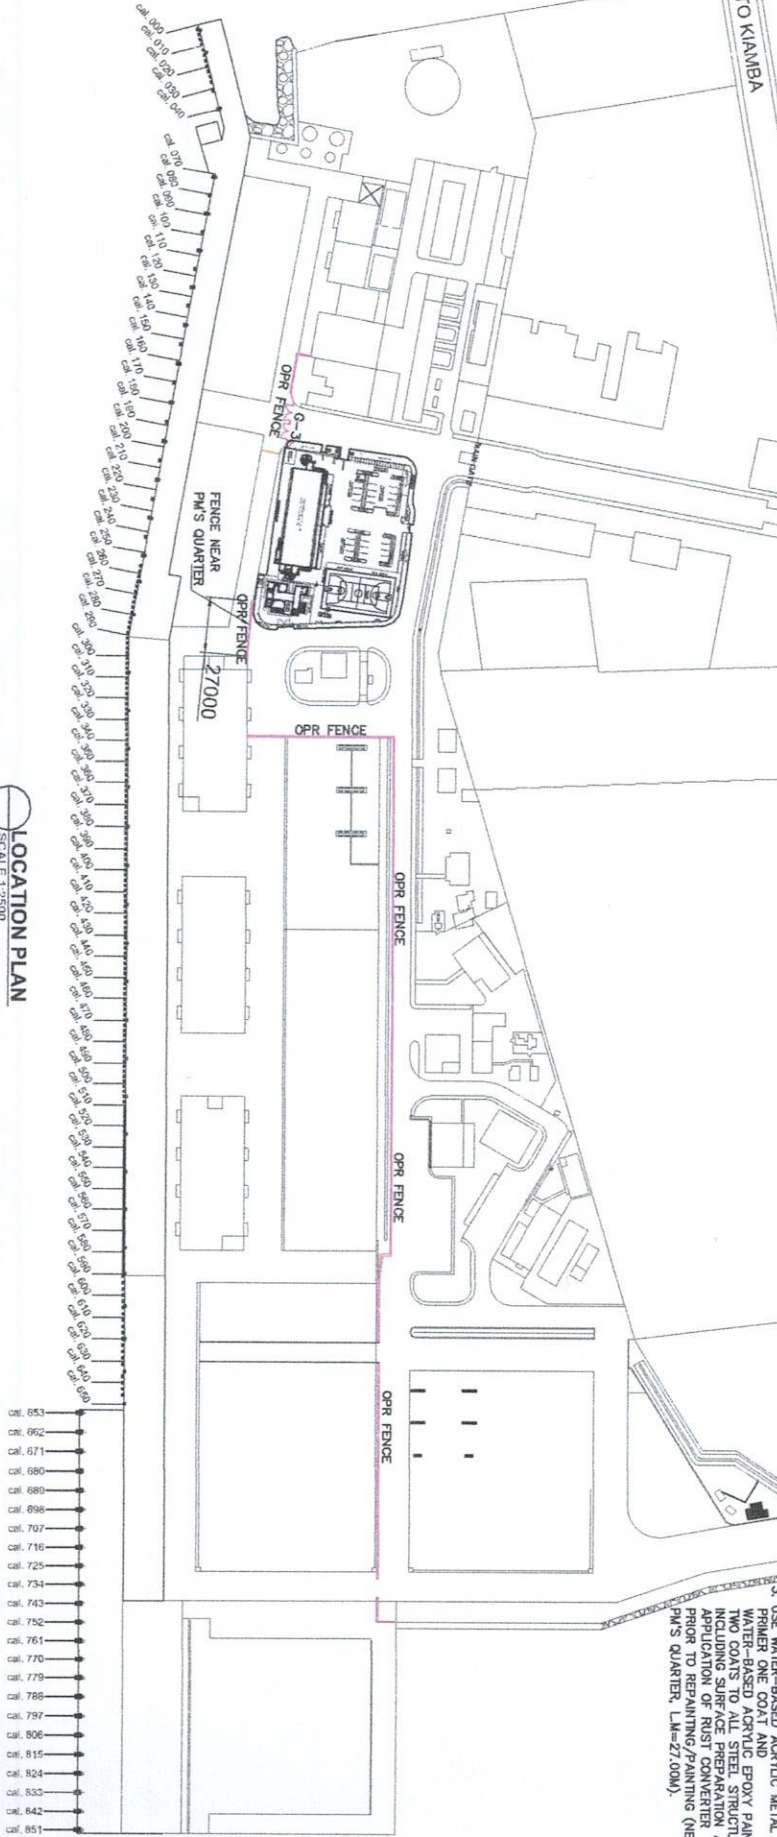

LOCATION PLAN
SCALE 1:2500

PROJECT TITLE

REPAINTING OF CRUSTEL FENCE AT THE OPERATIONAL AREA AND GATE 3

LOCATION

PORT OF GENERAL SANTOS, MAKAR WHARF,
GENERAL SANTOS CITY

PREPARED BY:

Digitally signed by
JOECARLO I. SORIANO
DN: cn=JOECARLO I. SORIANO,
o=PORT OF GENERAL SANTOS,
ou=PORT OF GENERAL SANTOS,
c=PHILIPPINES

CHECKED BY:

Digitally signed by
RYAN L. BADIOS
DN: cn=RYAN L. BADIOS,
o=PORT OF GENERAL SANTOS,
ou=PORT OF GENERAL SANTOS,
c=PHILIPPINES

RECOMMENDED BY:

Digitally signed by
MARIA VIVIER M. TANCO
DN: cn=MARIA VIVIER M. TANCO,
o=PORT OF GENERAL SANTOS,
ou=PORT OF GENERAL SANTOS,
c=PHILIPPINES

RECOMMENDING APPROVAL:

Digitally signed by
JAMESON L. LEE
DN: cn=JAMESON L. LEE,
o=PORT OF GENERAL SANTOS,
ou=PORT OF GENERAL SANTOS,
c=PHILIPPINES

APPROVED BY:


Digitally signed by
ATTY. CESAR M. DATAYA
DN: cn=ATTY. CESAR M. DATAYA,
o=PORT OF GENERAL SANTOS,
ou=PORT OF GENERAL SANTOS,
c=PHILIPPINES

1. LOCATION PLAN


DATE

1/3

- NOTE:
1. USE WATER-BASED ACRYLIC EPOXY PAINT ONE COAT TO ALL STEEL STRUCTURES INCLUDING SURFACE PREPARATION PRIOR TO REPAINTING/PAINTING.
 2. USE 1 COAT ACRYLIC WATER-BASED ELASTOMERIC PAINT, COLOR SUBJECT FOR PPA's APPROVAL TO ALL CONCRETE STRUCTURES INCLUDING SURFACE PREPARATION PRIOR TO REPAINTING/PAINTING.

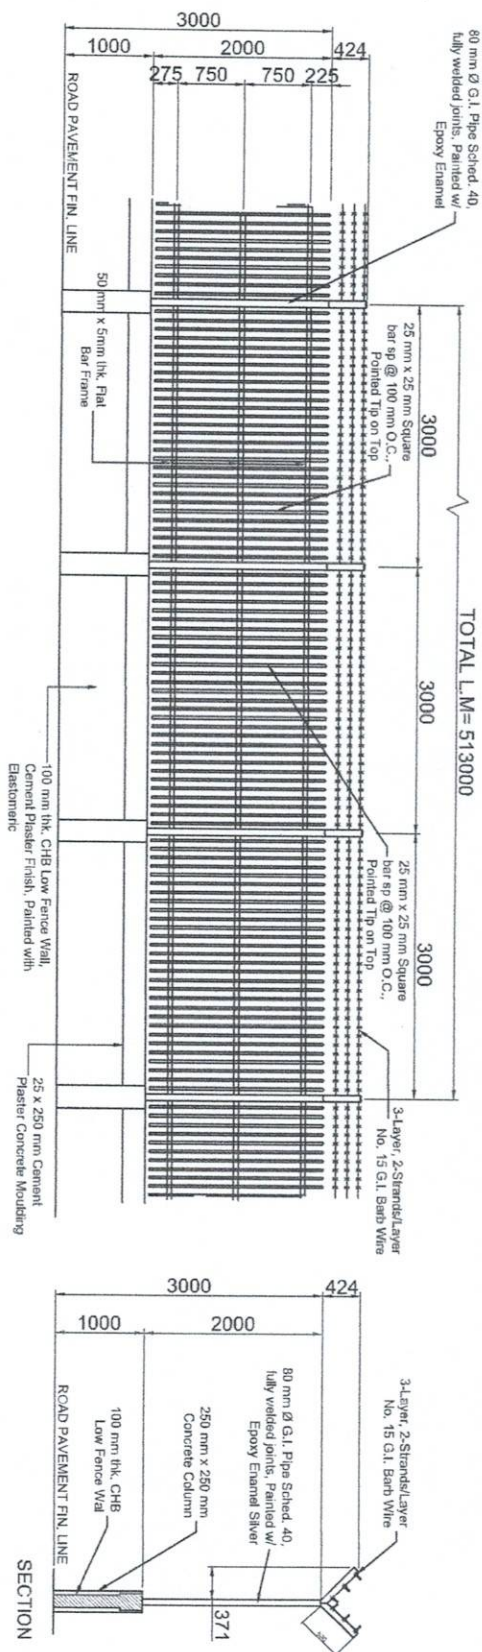

- NOTE:
1. USE WATER-BASED ACRYLIC METAL PRIMER ONE COAT AND WATER-BASED ACRYLIC EPOXY PAINT TWO COATS TO ALL STEEL STRUCTURES INCLUDING SURFACE PREPARATION AND APPLICATION OF RUST CONVERTER PRIOR TO REPAINTING/PAINTING (NEAR P.M.'S QUARTER, L.M.=27,00M).
 2. USE 1 COAT ACRYLIC WATER-BASED ELASTOMERIC PAINT, COLOR SUBJECT FOR PPA's APPROVAL TO ALL CONCRETE STRUCTURES INCLUDING SURFACE PREPARATION PRIOR TO REPAINTING/PAINTING.

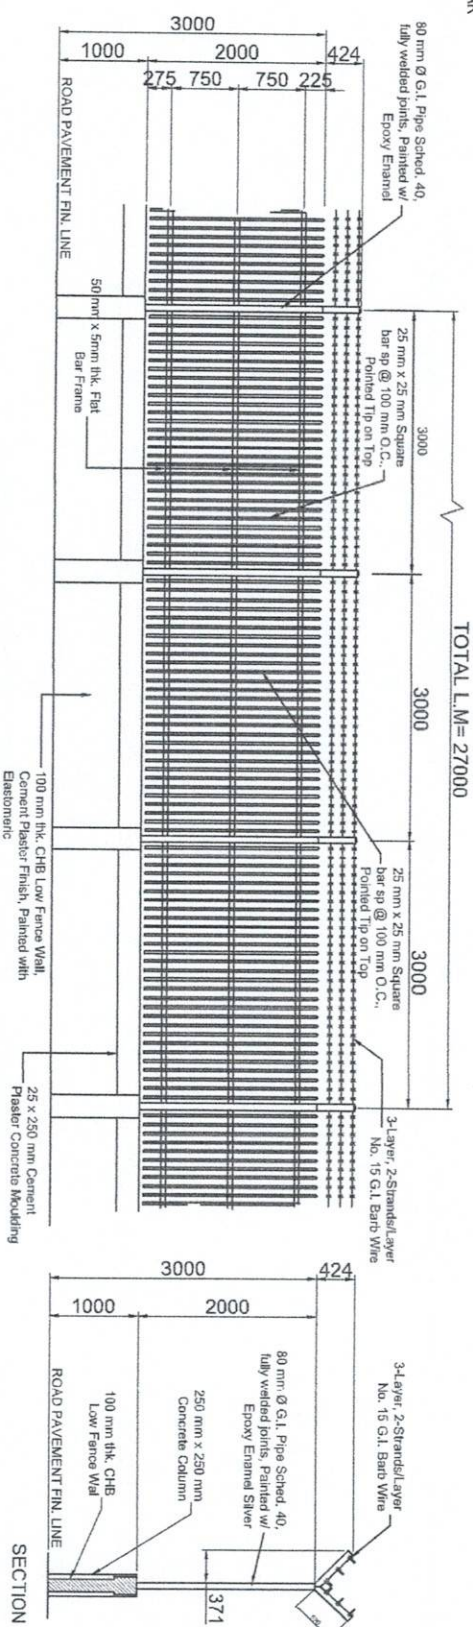

SCALE 1:60

PART ELEVATION OF OPERATIONAL FENCE NEAR P.M.'S QUARTER



PROJECT TITLE

REPAINTING OF CRISTEEL FENCE AT THE OPERATIONAL AREA AND GATE 3

PREPARED BY

JOSECARLO I. SORIANO
ENGINEERING ASSISTANT A

CHECKED BY

RYAN L. BADOLOS
SENIOR ENGINEER A

REVIEWED BY

MARIA VIVIAN M. TANCO
PRINCIPAL ENGINEER A

RECOMMENDING APPROVAL

JAMESON L. LEE
E.O. MANAGER

APPROVED BY

ATTY. CECILIA V. SANTANA
PORT MANAGER

SHEET CONTENT

1. GATE ELEVATION DETAIL
2. FENCE DETAIL

DATE

2/3


NOTE:

1. USE WATER-BASED ACRYLIC METAL PRIMER ONE COAT AND WATER-BASED ACRYLIC EPOXY PAINT TWO COATS TO ALL STEEL STRUCTURES INCLUDING SURFACE PREPARATION AND APPLICATION OF RUST CONVERTER PRIOR TO REPAINTING/PAINING (NEAR P.M.'S QUARTER, L.M.=27.00M).
2. USE 1 COAT ACRYLIC ELASTOMERIC PAINT, COLOR SUBJECT FOR PPA'S APPROVAL TO ALL CONCRETE STRUCTURES INCLUDING SURFACE PREPARATION PRIOR TO REPAINTING/PAINING.

2. USE 1 COAT ACRYLIC WATER-BASED ELASTOMERIC PAINT, COLOR SUBJECT FOR PPA's APPROVAL TO ALL CONCRETE STRUCTURES INCLUDING SURFACE PREPARATION PRIOR TO REPAINTING/PAINTING.

LEGEND:

DENOTES AS TO BE REPLACED AND TO BE PAINTED

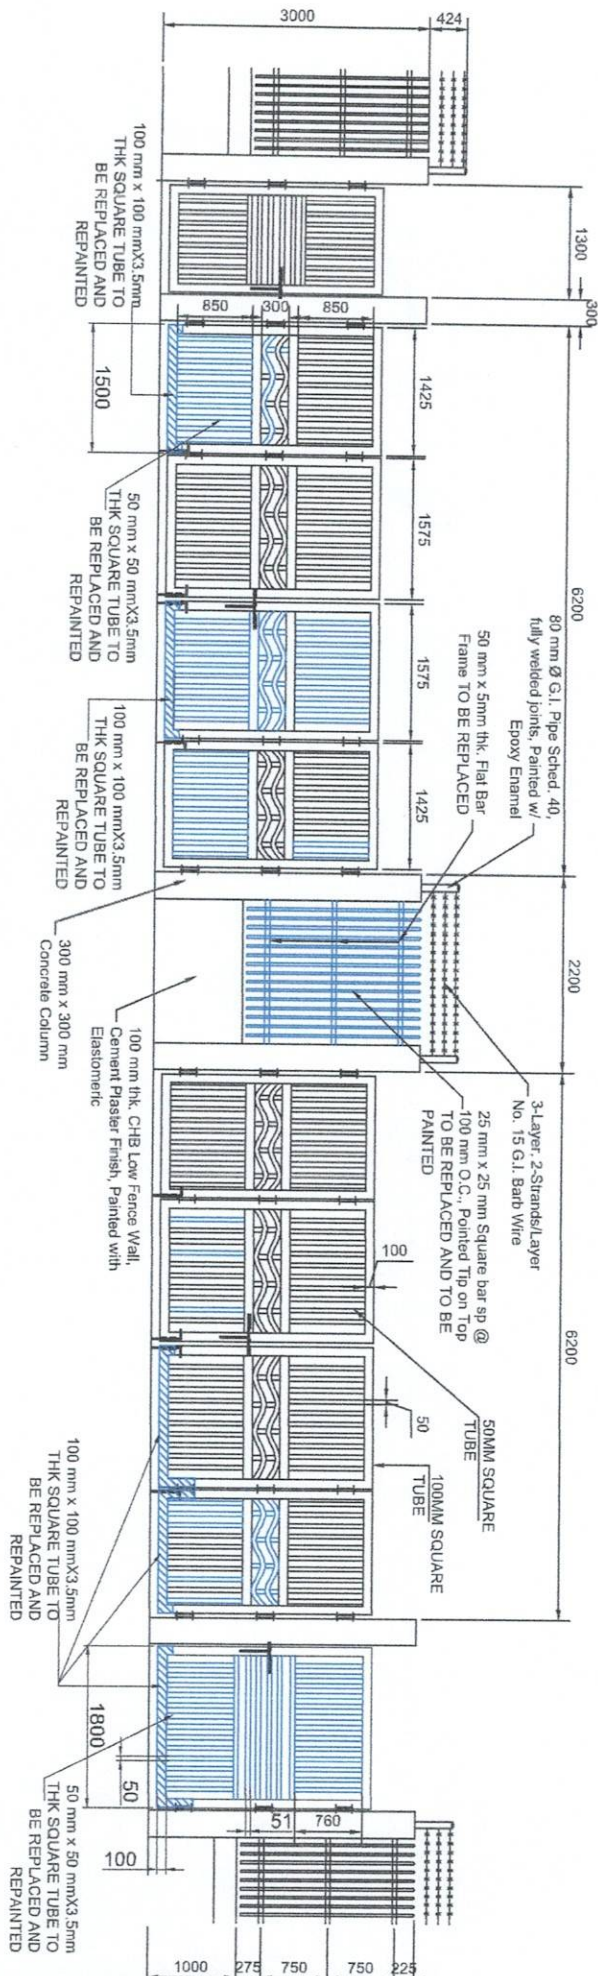

GATE 1 ELEVATION (G-1)
SCALE 1:60

 PHILIPPINE AUTHORITY	PROJECT TITLE	PREPARED BY	CHECKED BY	REVIEWED BY	RECOMMENDED APPROVAL	APPROVED BY	SHEET CONTENT	DATE
	REPAIRING OF CHRISTIEEL FENCE AT THE OPERATIONAL AREA AND GATE 3 LOCATION PORT OF GENERAL SANTOS, MAKAR WHARF, GENERAL SANTOS CITY	<i>[Signature]</i> Digitally signed by JOECARLO L. SORIANO DN: cn=JOECARLO SORIANO, o=PSA, ou=PSA, email=joecarlo.soriano@psa.com.ph, c=PH	<i>[Signature]</i> Digitally signed by RYAN L. BADIOS DN: cn=RYAN L. BADIOS, o=PSA, ou=PSA, email=ryan.badios@psa.com.ph, c=PH	<i>[Signature]</i> Digitally signed by MARIA WIVEN M. TANCO DN: cn=MARIA WIVEN M. TANCO, o=PSA, ou=PSA, email=maria.tanco@psa.com.ph, c=PH	<i>[Signature]</i> Digitally signed by JAMESON L. LEE DN: cn=JAMESON L. LEE, o=PSA, ou=PSA, email=jameson.lee@psa.com.ph, c=PH	<i>[Signature]</i> Digitally signed by ATTY. CESAR MADATAYA DN: cn=ATTY. CESAR MADATAYA, o=PSA, ou=PSA, email=cesar.madataya@psa.com.ph, c=PH	1. GATE ELEVATION DETAIL 2. FENCE DETAIL	3/3