

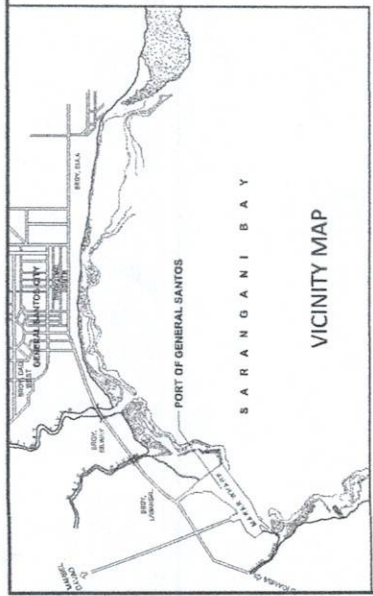


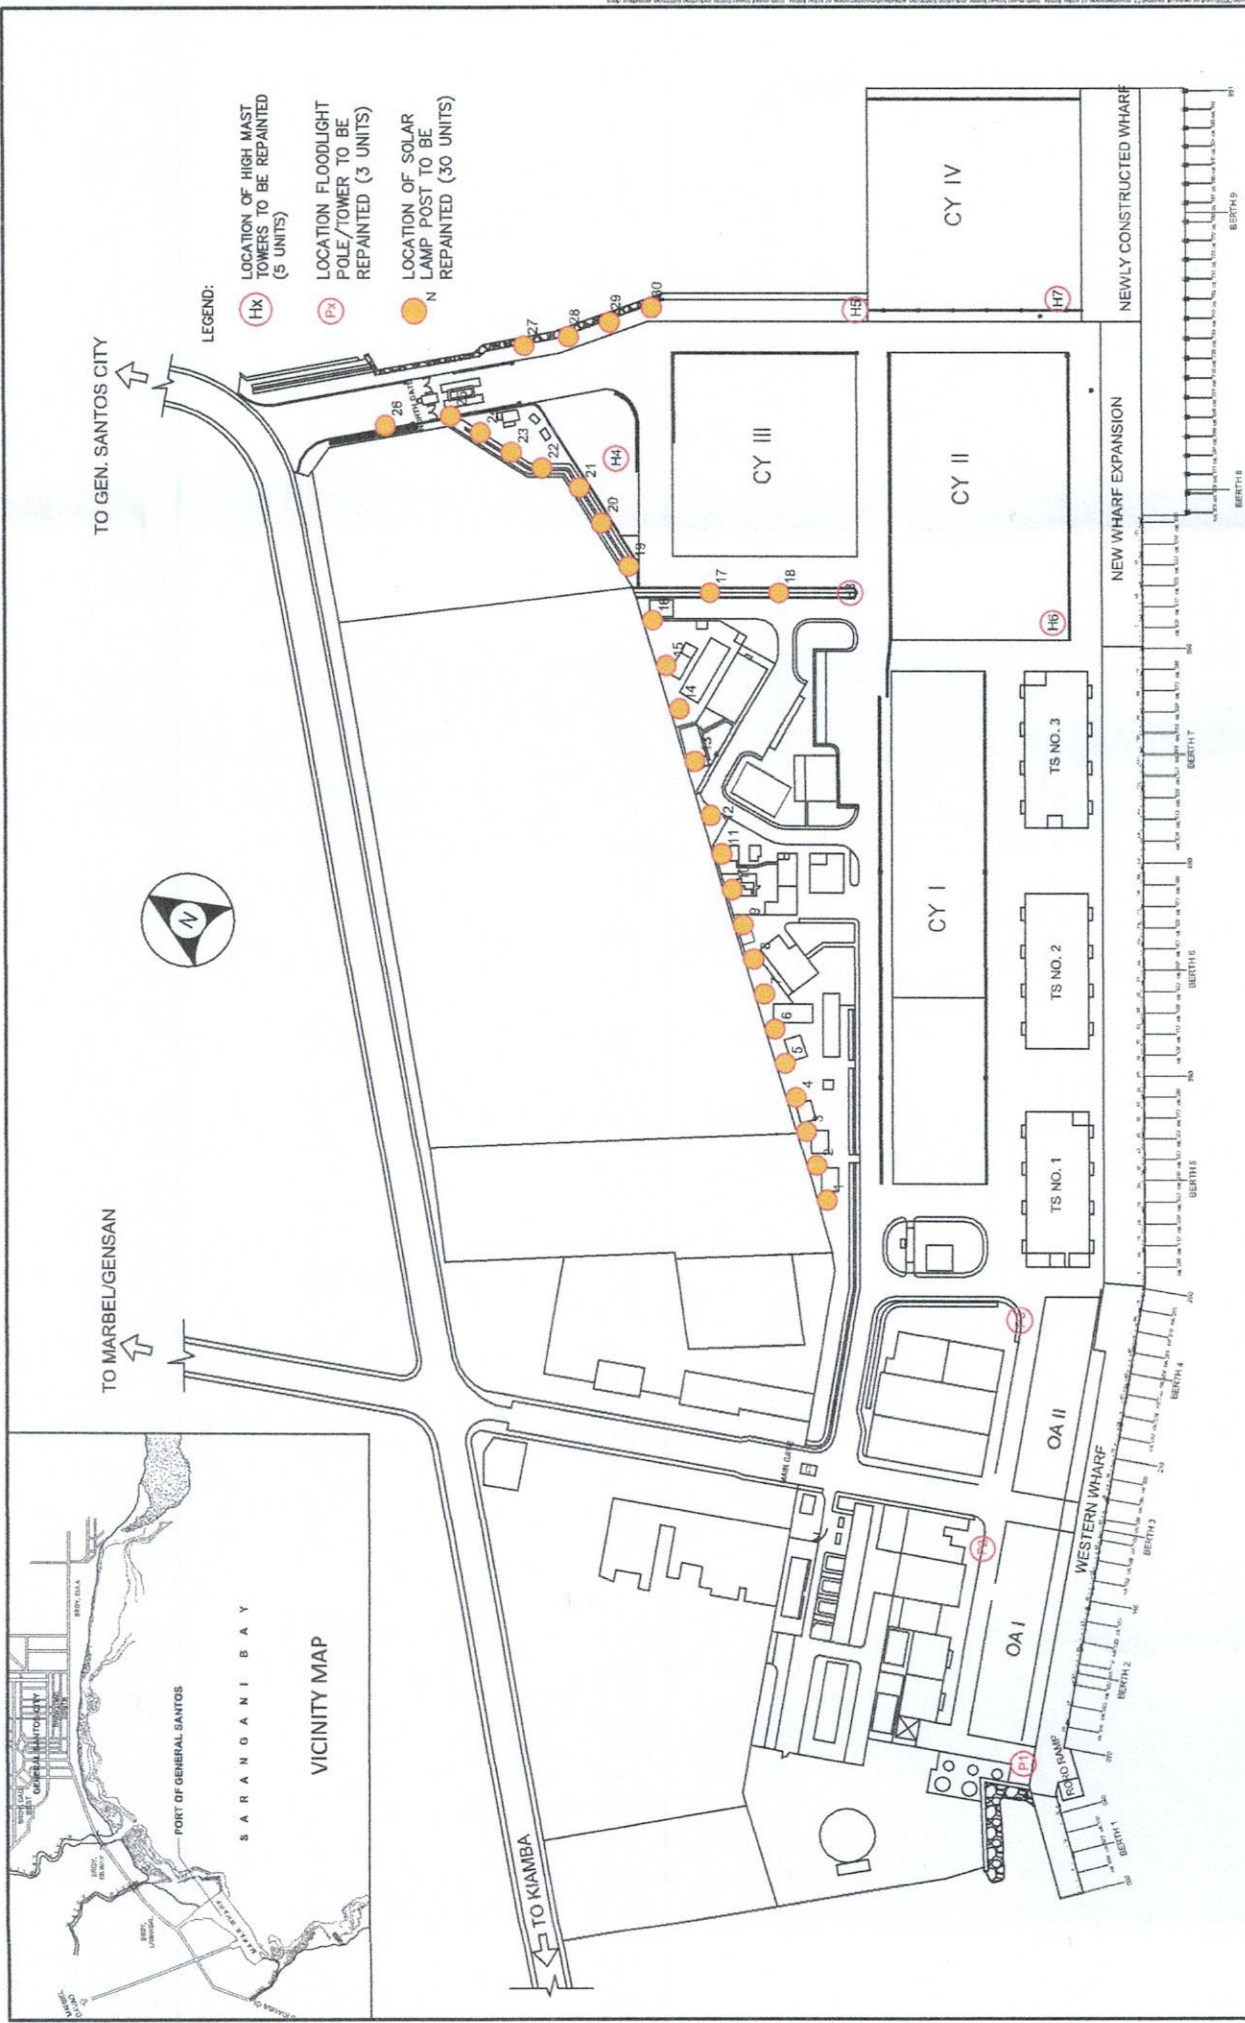

	PROJECT TITLE REPAINTING OF SOLAR LIGHTS, FLOODLIGHT POLES AND HIGH MAST TOWERS LOCATION PORT OF GENERAL SANTOS, MAKAR WHARF, GENERAL SANTOS CITY	PREPARED BY: KEEN PATRICK L. LAUD ENGINEERING ASSISTANT A	CHECKED BY: RYAN L. BADAÑOS SENIOR ENGINEER A	REVIEWED BY: MARIA VIVIEN TANCUNG PRINCIPAL ENGINEER A	RECOMMENDING OFFICIAL: JAMESON L. LEE CEO-MANAGER	APPROVED BY: ATTY. CESAR M. KATAYA PORT MANAGER	SHEET CONTENTS: 1. LOCATION PLAN (BASEPORT) DATE: 2/16/2025 1/3
--	--	--	--	---	--	--	---

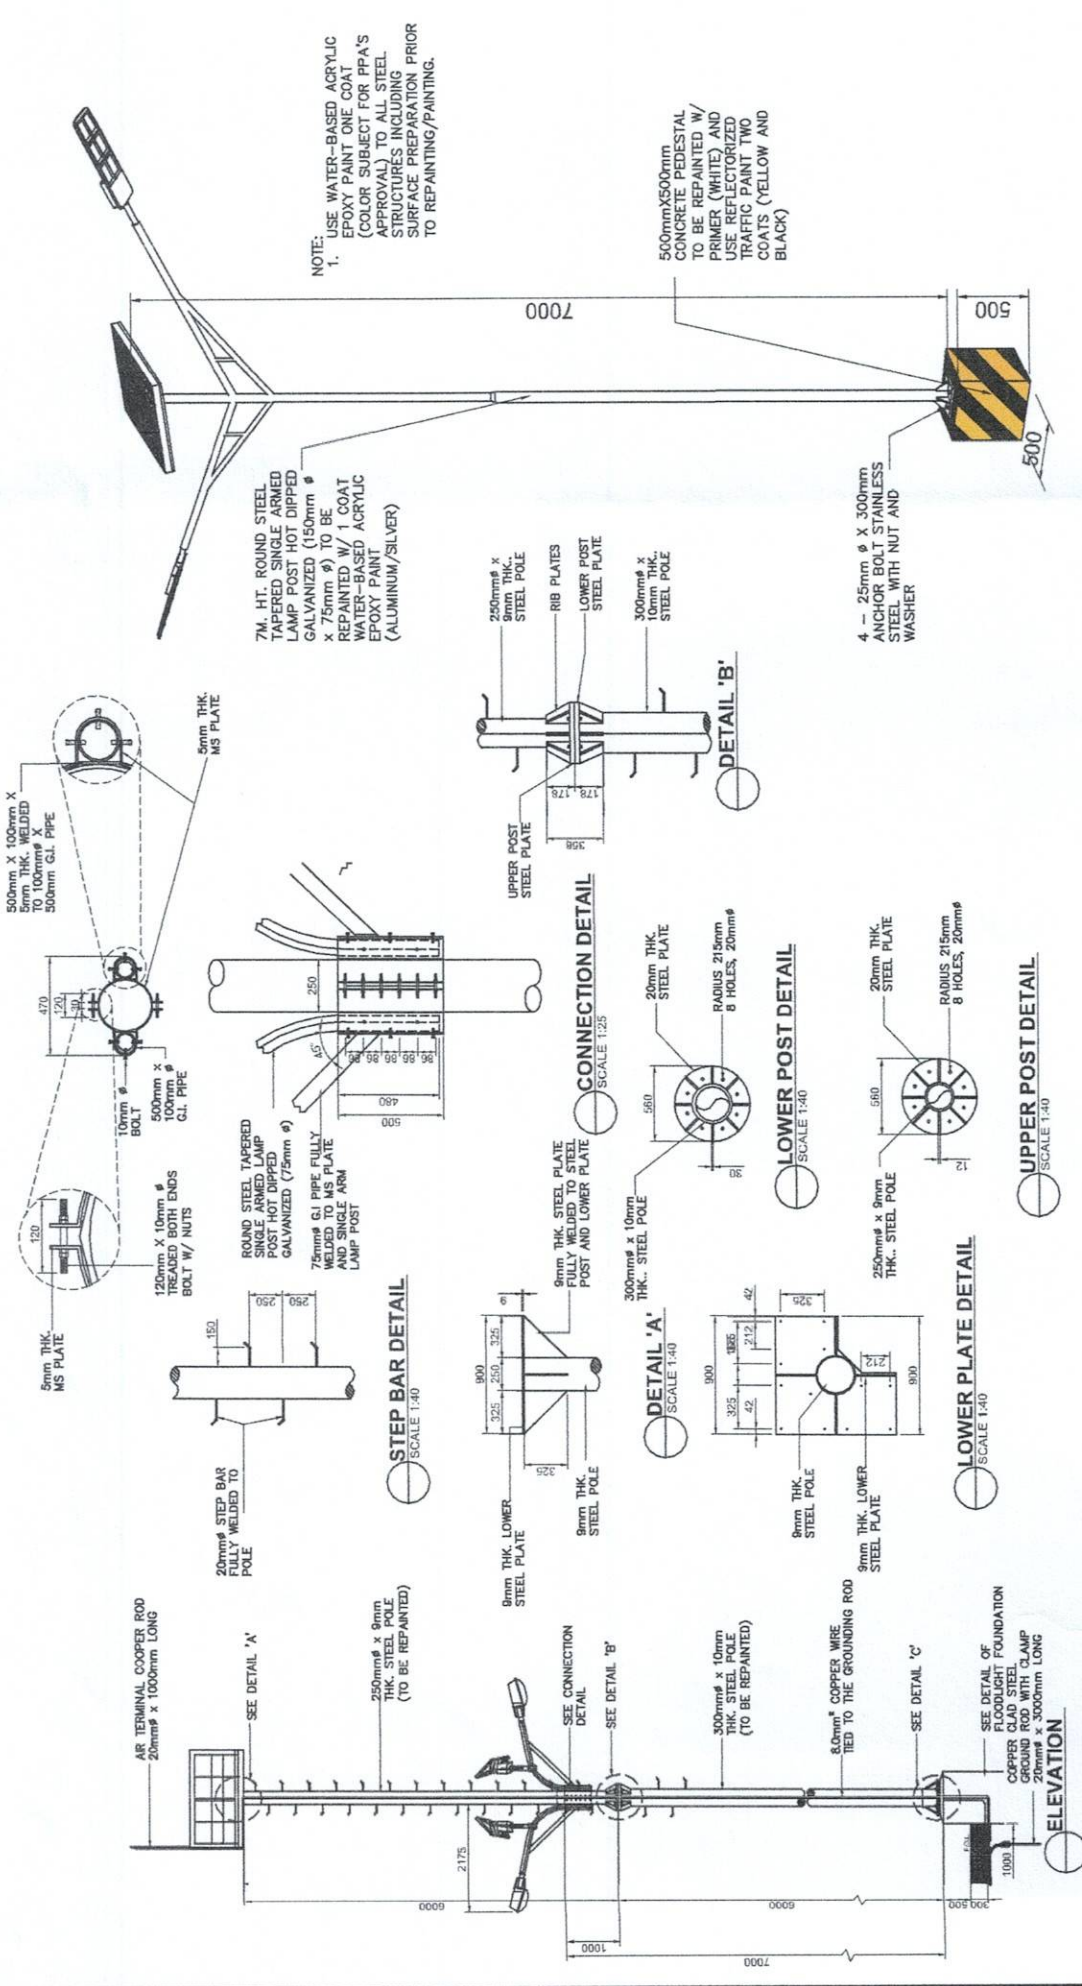

NOTE:
1. USE WATER-BASED ACRYLIC EPOXY PAINT ONE COAT (COLOR SUBJECT FOR PPA'S APPROVAL) TO ALL STEEL STRUCTURES INCLUDING SURFACE PREPARATION PRIOR TO REPAINTING/PAINTING.

SOLAR LIGHTING POST DETAIL (30 UNITS, REPAINTING)
SCALE 1:80

FLOODLIGHT POLE DETAIL (3 UNITS, REPAINTING)
SCALE 1:40

	PROJECT TITLE REPAINTING OF SOLAR LIGHTS, FLOODLIGHT POLES AND HIGH MAST TOWERS LOCATION PORT OF GENERAL SANTOS, MAKAR WHARF, GENERAL SANTOS CITY	PREPARED BY: KEEN PATRICK L. LAUD ENGINEERING ASSISTANT A	CHECKED BY: RYAN L. BADA JOS SENIOR ENGINEER A	REVIEWED BY: MARIA VIVIEN TANCO PRINCIPAL ENGINEER A	RECOMMENDING APPROVAL: JAMESON L. UBALDE SENIOR ENGINEER	APPROVED BY: ATTY. CESAR P. DATAYA LEGAL COUNSEL	SHEET CONTENT: 1. FLOODLIGHT POLE DETAILS 2. SOLAR LIGHTING POST DETAILS	DATE: 2/8/2025 3/3
--	---	---	--	--	--	--	---	-------------------------------