


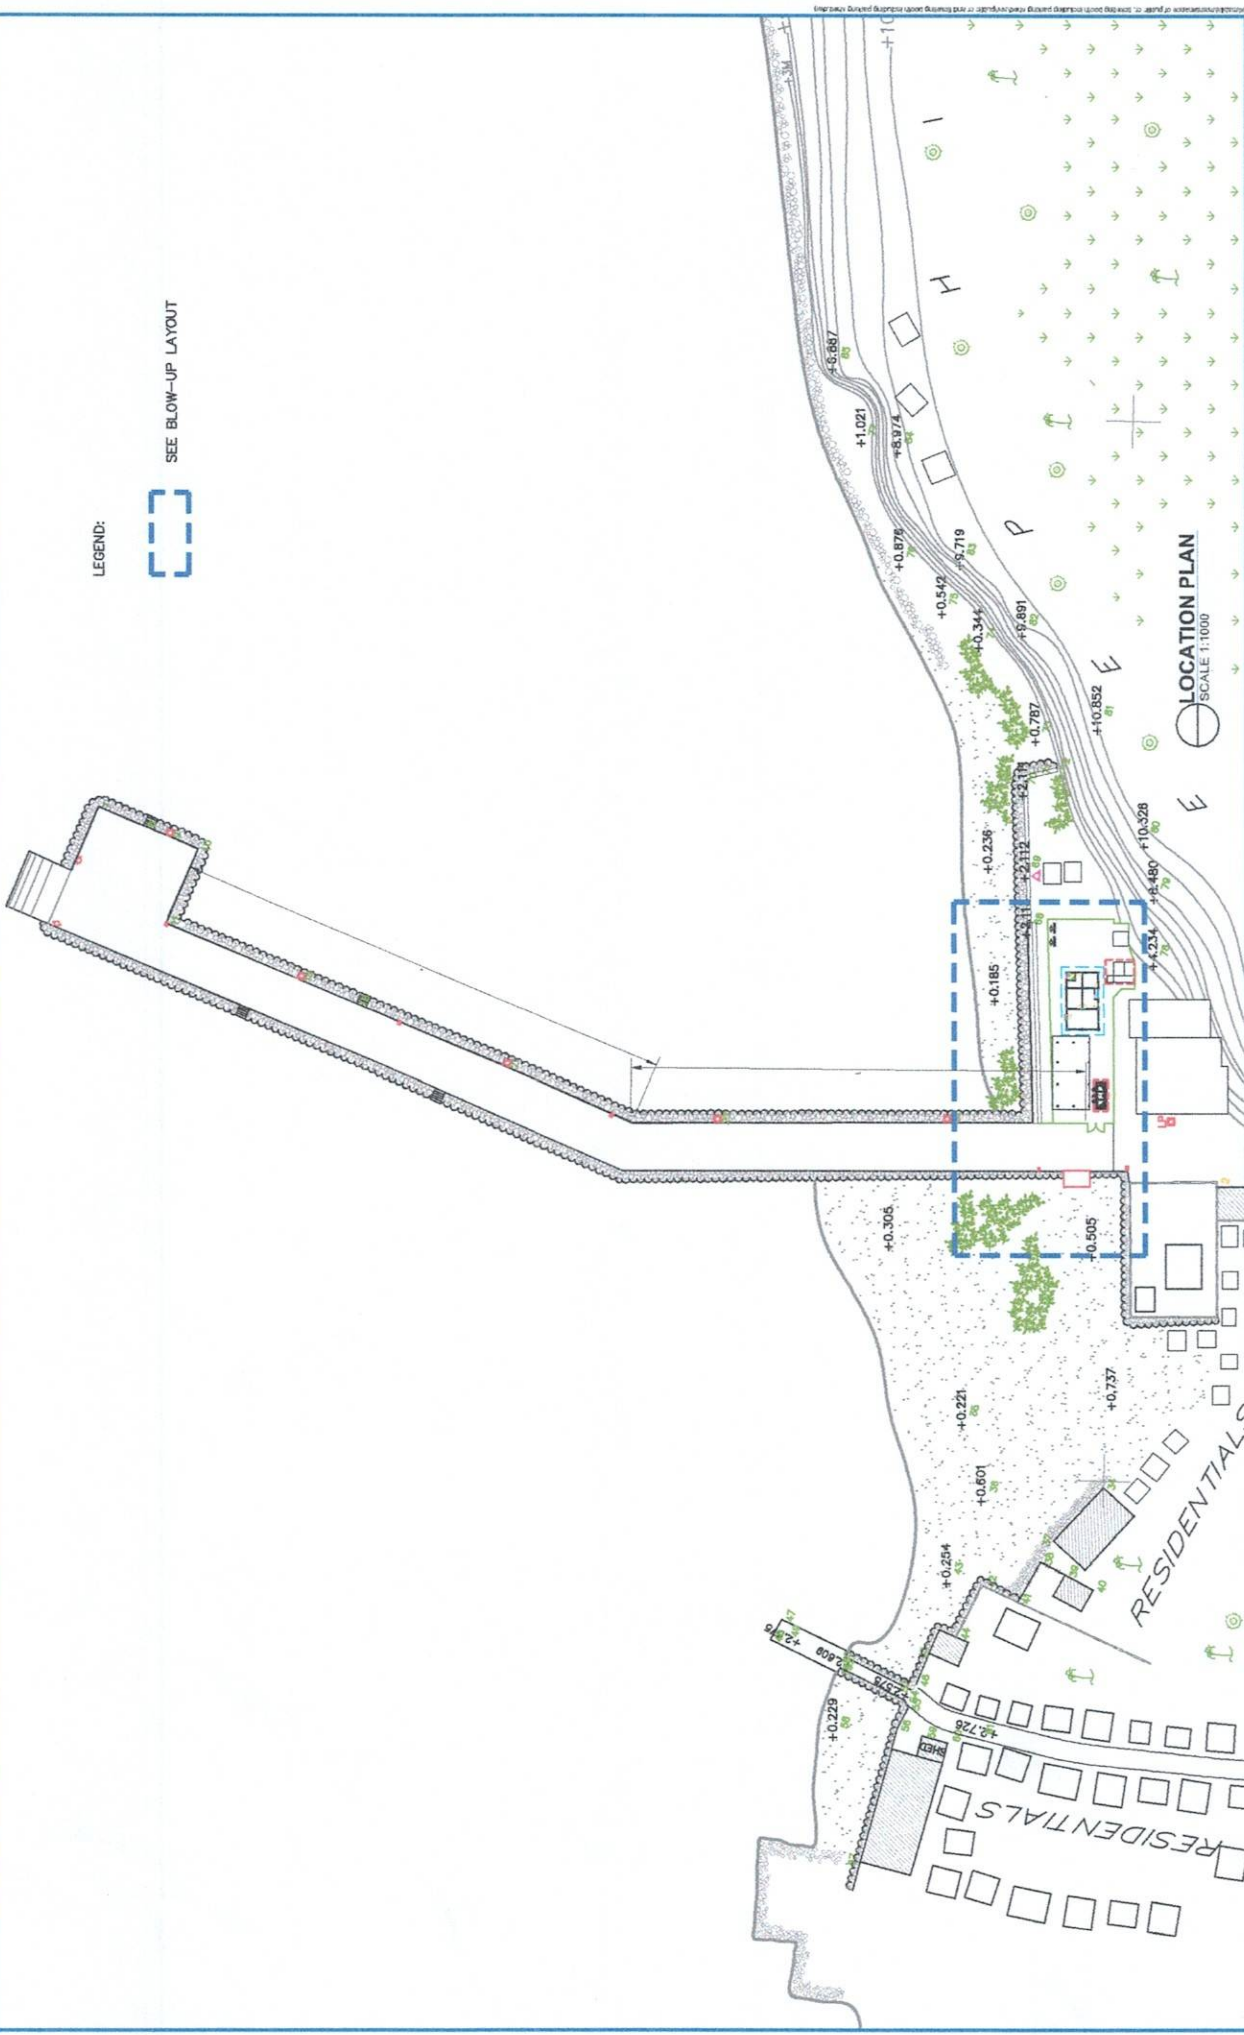

LEGEND:



SEE BLOW-UP LAYOUT

		PROJECT TITLE MAINTENANCE WORKS AND REPAINTING OF MATERIAL RECOVERY FACILITY (MRF), TICKETING BOOTH AND PUBLIC COMFORT ROOM		APPROVED BY:  ATTY. CESAR M. DATAYA		SHEET CONTENT 1. LOCATION PLAN		DATE: 1/7	
LOCATION PORT OF MABILA, SARANGANI, DAVAO OCCIDENTAL		DESIGNED BY:  FRANCES JANSEL L. MANTOYA Civil Engineer (CSE)		CHECKED BY:  CHARMAINE DUANE L. MANTOYA Professional Engineer A		RECOMMENDING APPROVAL:  JAMESON L. LEE ESD IN-CHARGE		Digitally signed by Jameson L. Lee DN: cn=Jameson L. Lee, o=JLL, ou=JLL, email=jll@jll.com, c=PH Date: 2023.02.07 16:30:00 +0800	
		DESIGNED BY:  MARIA VIVIEN M. TANCO Professional Engineer A		RECOMMENDING APPROVAL:  JAMESON L. LEE ESD IN-CHARGE		Digitally signed by Jameson L. Lee DN: cn=Jameson L. Lee, o=JLL, ou=JLL, email=jll@jll.com, c=PH Date: 2023.02.07 16:30:00 +0800			


LEGEND:

LOCATION OF MRF

LOCATION OF TICKETING BOOTH

LOCATION OF PUBLIC CR

SEA SIDE

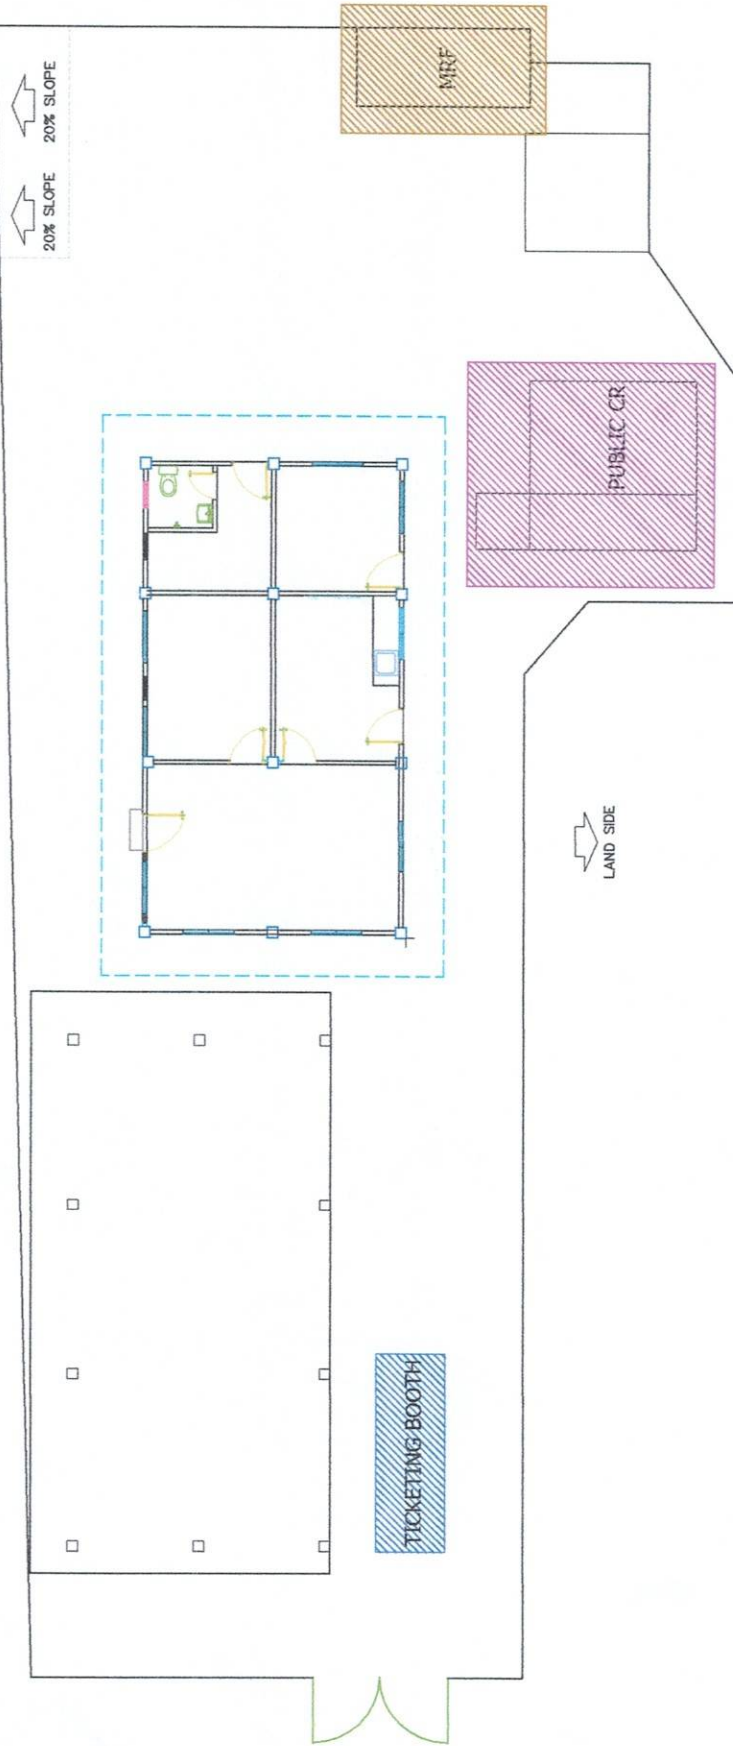

BLOW-UP PLAN
SCALE 1:125

PROJECT TITLE

MAINTENANCE WORKS AND REPAINTING OF MATERIAL RECOVERY FACILITY (MRF),
TICKETING BOOTH AND PUBLIC COMFORT ROOM

LOCATION

PORT OF MABILA, SARANGANI,
DAVAO OCCIDENTAL

PREPARED BY

Digitally signed by
Frances Janse L. Mantoya
Date: 2025.02.07
15:58:54 +08'00'
DN: cn=FRANCES JANSE L. MANTOYA, o=PORT OF MABILA, ou=PORT OF MABILA, email=frances.janse.l.mantoya@portmabila.gov.ph

CHECKED BY

CHARMAINE D. JUNE L. MANTOYA
SUPERVISOR (PORT FACILITY)

REVIEWED BY

Digitally signed by
Maria Vivien M. Tanco
Date: 2025.02.07
15:22:18 +08'00'
DN: cn=MARIA VIVIEN M. TANCO, o=PORT OF MABILA, ou=PORT OF MABILA, email=maria.vivien.m.tanco@portmabila.gov.ph

RECOMMENDING APPROVAL

Digitally signed
by Lee Jamson
Lodevise
Date: 2025.02.07
14:08:00
DN: cn=LEE JAMSON LODEVISE, o=PORT OF MABILA, ou=PORT OF MABILA, email=lee.jamson.lodevise@portmabila.gov.ph

APPROVED BY:

ATTY. DEAN R. BATAYA
LEGAL COUNSEL




SHEET CONTENT

1. LOCATION PLAN

DATE:


2/7

1. USE WATER-BASED ACRYLIC METAL PRIMER ONE COAT AND WATER-BASED ACRYLIC EPOXY PAINT TWO COATS TO ALL STEEL STRUCTURES INCLUDING SURFACE PREPARATION AND APPLICATION OF RUST CONVERTER PRIOR TO PAINTING.

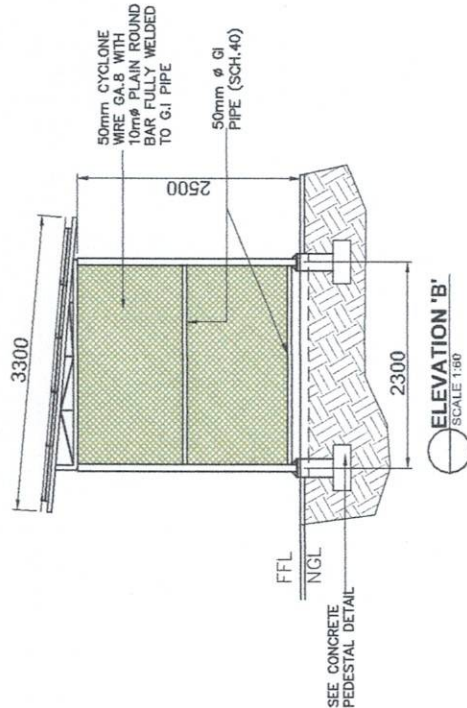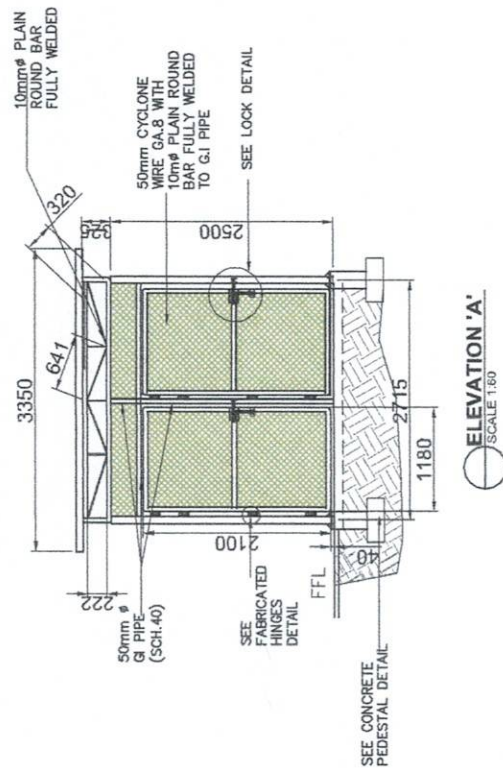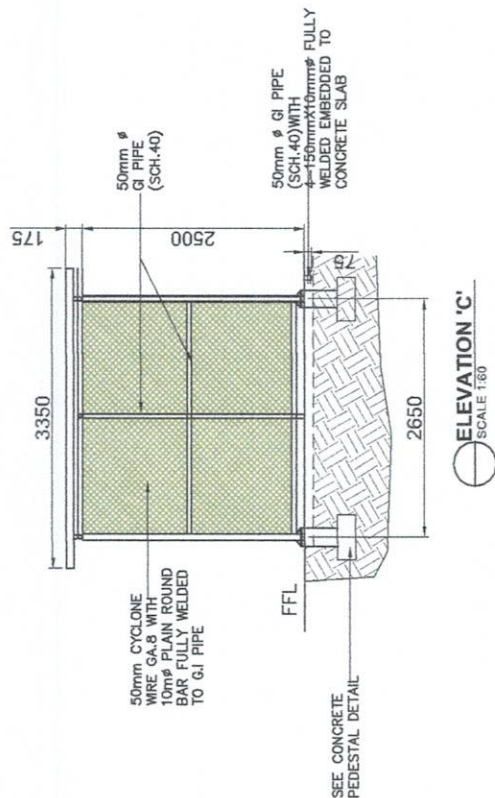


WASTE MATERIAL SEGREGATION FACILITY DETAIL

 PHILIPPINE PORTS AUTHORITY	PROJECT TITLE	MAINTENANCE WORKS AND REPAINTING OF MATERIAL RECOVERY FACILITY (MRP), TICKETING BOOTH AND PUBLIC COMFORT ROOM			PREPARED BY:	 JOECARLO I. SORIANO ENGINEERING ASSISTANT - A	CHECKED BY:	 CHARMAINE BRUNEL L. MANTOYA SUPERVISING ENGINEER	REVIEWED BY:	 MARIA VIVIEN M. TANCO PRINCIPAL ENGINEER	RECOMMENDING APPROVAL:	 Digitally signed by Joe Jameson Loodvite Date: 2025.02.07 JAMESON L. ZEEB EDS INCHIEF	APPROVED BY:	 ATTY. CESAR M. DATAYA	SHEET CONTENT:	1. WASTE MARIAL SEGREGATION FACILITY DETAIL	DATE:	3/7
	LOCATION	PORT OF MABILA, SARANGANI, DAVAO OCCIDENTAL																

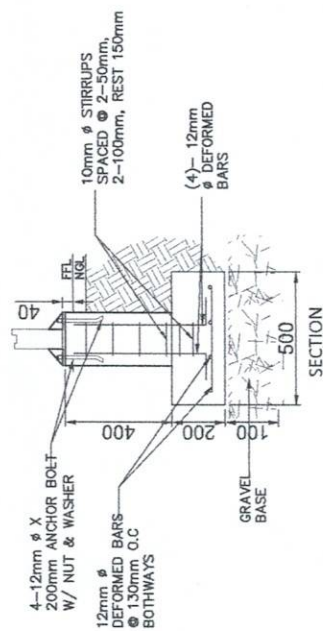

CONCRETE PEDESTAL DETAIL
SCALE 1:20

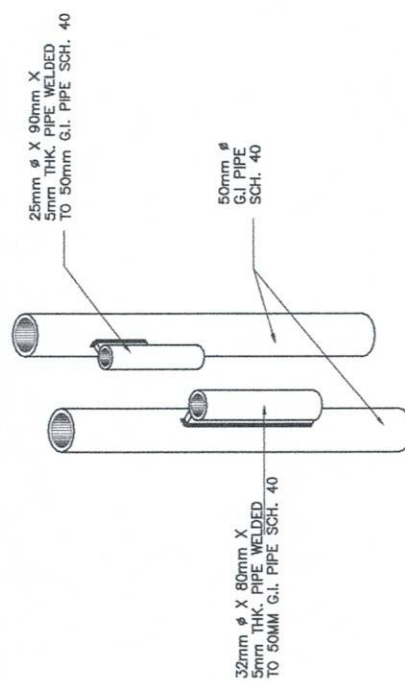

FABRICATED HINGES DETAIL
NOT TO SCALE


	PROJECT TITLE	MAINTENANCE WORKS AND REPAINTING OF MATERIAL RECOVERY FACILITY (MRF), TICKETING BOOTH AND PUBLIC COMFORT ROOM	PREPARED BY:	 JOECARLO I. SORIANO ENGINEERING ASSISTANT A	CHECKED BY:	 CHARMAINE DUANE L. MANTOYA SUPERVISING ENGINEER	RECEIVED BY:	 MARIA VIVIEN M. TANCO PROJECT MANAGER	RECOMMENDING APPROVAL:	 Digitally signed by Jameson M. Dela DN: cn=Jameson M. Dela, o=Philippine Coast Guard Authority, email=jm.dela@pcga.gov.ph, c=PH Date: 2025.02.07 16:57:46 Lodi-ice Date: 2025.02.07 16:57:46 Lodi-ice	APPROVED BY:	 ATTY. CESAR M. DATAYA PROJECT MANAGER	SHEET CONTENT:	1. CONCRETE PEDESTAL DETAIL 2. LOCK DETAIL 3. FABRICATED HINGES DETAIL	DATE:	4/7
---	---------------	--	--------------	---	-------------	---	--------------	---	------------------------	--	--------------	---	----------------	--	-------	-----

NOTE:

1. USE 2 COATS ELASTOMERIC PAINT (EXTERIOR), 2 COATS ACRYLIC WATER-BASED ODORLESS, LOW VOLATILE ORGANIC COMPOUND (VOC), LEAD FREE (INTERIOR) AND 2 COATS WATER-BASED EPOXY PAINT FOR ROOFING (COLOR SUBJECT FOR PPA'S APPROVAL TO ALL CONCRETE STRUCTURES.)
2. PAINTING RATE NOT MORE THAN 20 SQ.M/GALLON


G.I SHEET ROOFING AND END FLASHING TO BE REPAINTED, COLOR SUBJECT FOR PPA APPROVAL

EXISTING DOUBLE WALL 4mm THK. (INTERIOR AND EXTERIOR) TO BE REPAINTED (COLOR SUBJECT FOR PPA'S APPROVAL)

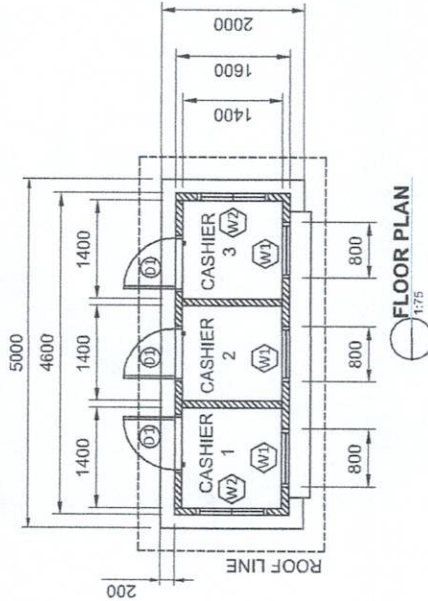


FLOOR PLAN
1/75


200mm THK.
10mm Ø
SPACED AT
300mm
O.C.B.W.

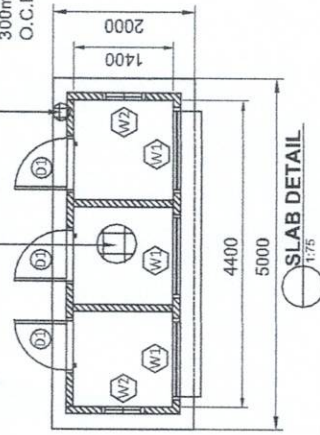


SLAB DETAIL
1/75

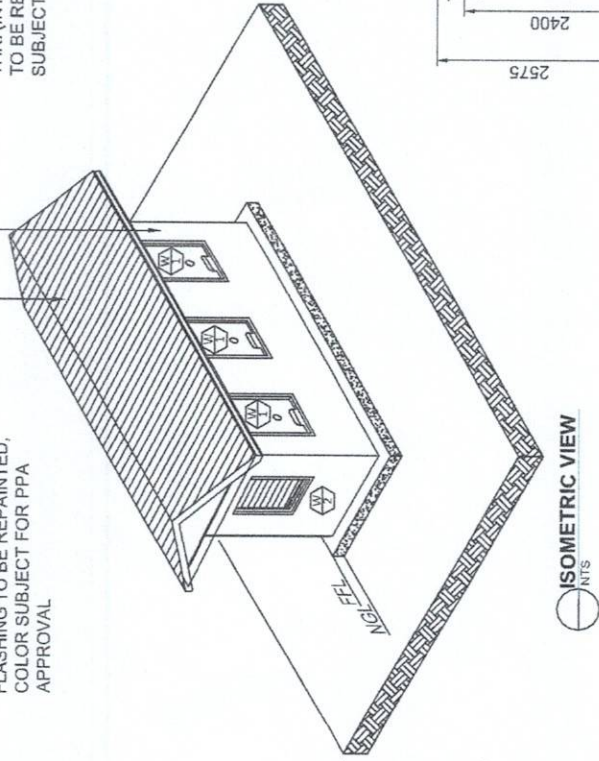


ISOMETRIC VIEW
N.T.S.

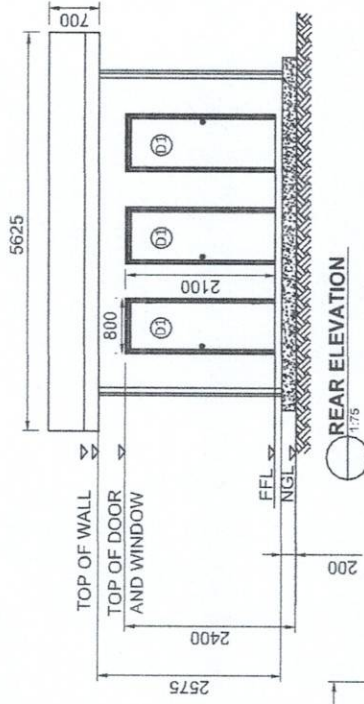

REAR ELEVATION
1/75

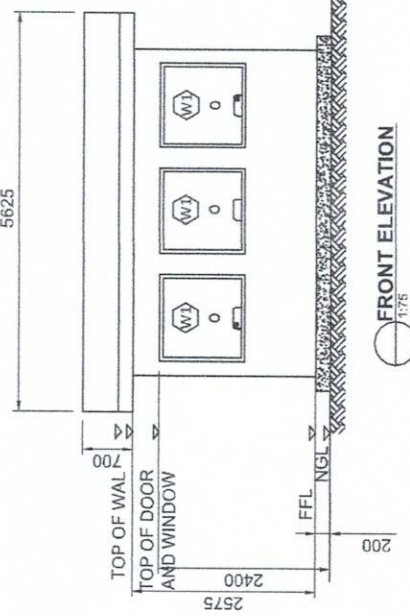

FRONT ELEVATION
1/75

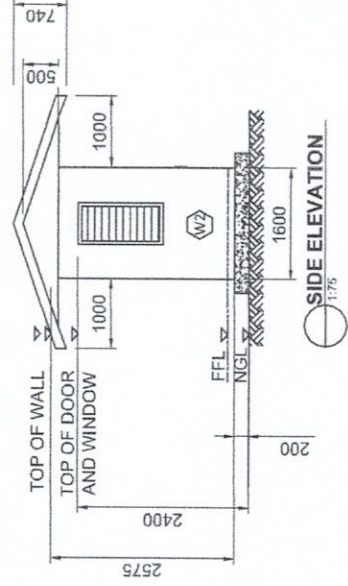

SIDE ELEVATION
1/75



PROJECT TITLE
MAINTENANCE WORKS AND REPAINTING OF MATERIAL RECOVERY FACILITY (MRF),
TICKETING BOOTH AND PUBLIC COMFORT ROOM
LOCATION
PORT OF MABILA, SARANGANI,
DAVAO OCCIDENTAL

PREPARED BY
FRANCES JANSEL L. MANTOYA
DRAFTSMAN (EOR)
CHECKED BY
CHARMAINE P. DELA MANTOYA
SUPERVISING ENGINEER
REVIEWED BY
MARIA VIVIAN M. TANCO
PRINCIPAL ENGINEER

RECOMMENDING APPROVAL
Digitally signed by
Tanco Maria Vivian
Mantoulo
Date: 2025.02.07
16:58:01 +08'00'
JAMESON L. LITTE
CDD MANAGER
APPROVED BY
ATTY. CARMEL DATAYA
COUNSEL


SHEET CONTENT
1. FLOOR PLAN
2. ISOMETRIC VIEW
3. FRONT ELEVATION
4. SIDE ELEVATION
5. REAR ELEVATION
6. SLAB DETAIL
DATE:
5/7

NOTE:




1. USE 2 COATS ELASTOMERIC PAINT (EXTERIOR), 2 COATS ACRYLIC WATER-BASED OORLESS, LOW VOLATILE ORGANIC COMPOUND (VOC), LEAD FREE (INTERIOR) AND 2 COATS WATER-BASED EPOXY PAINT FOR ROOFING (COLOR SUBJECT FOR PPA'S APPROVAL TO ALL CONCRETE STRUCTURES.)
2. PAINTING RATE NOT MORE THAN 20 SQM/GALLON

SEE CEILING CONNECTION DETAIL

4.5mm THK. FIBER CEMENT BOARD

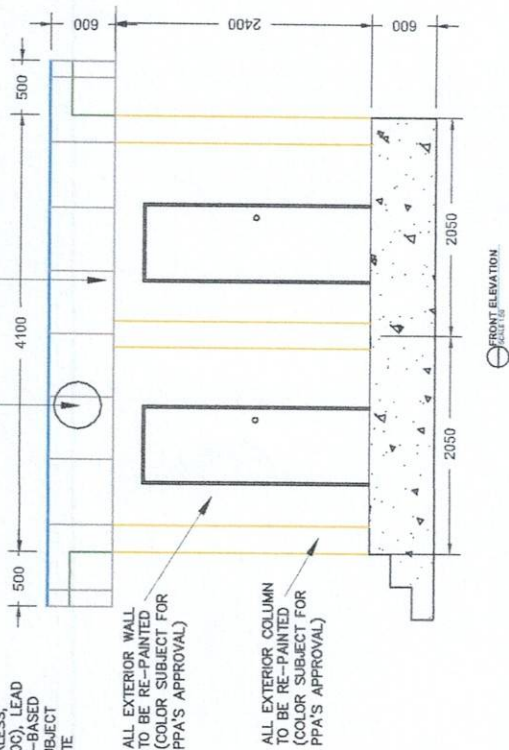

GA-24 (60mm) HI-RIB GALVALUME ROOFING PRE-PAINTED, COLOR SUBJECT FOR APPROVAL OF PPA

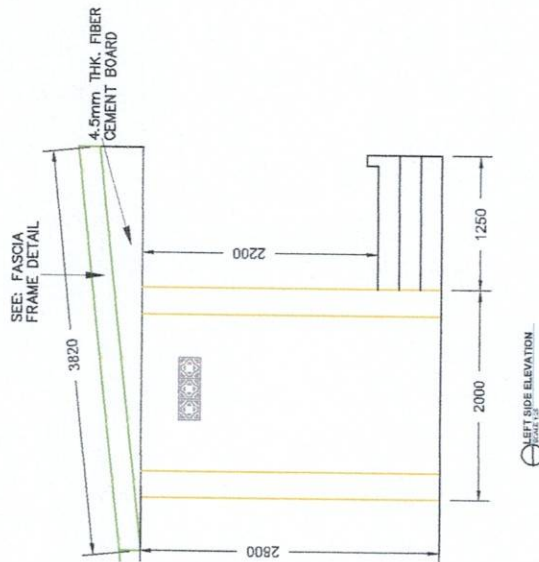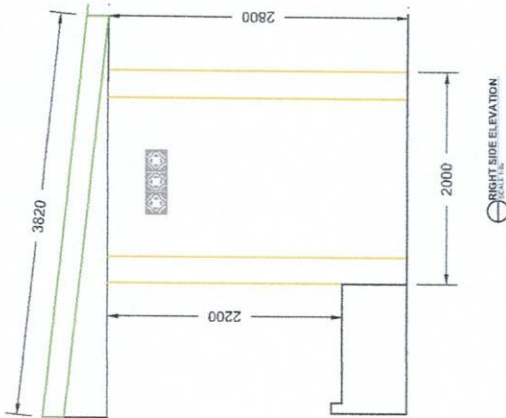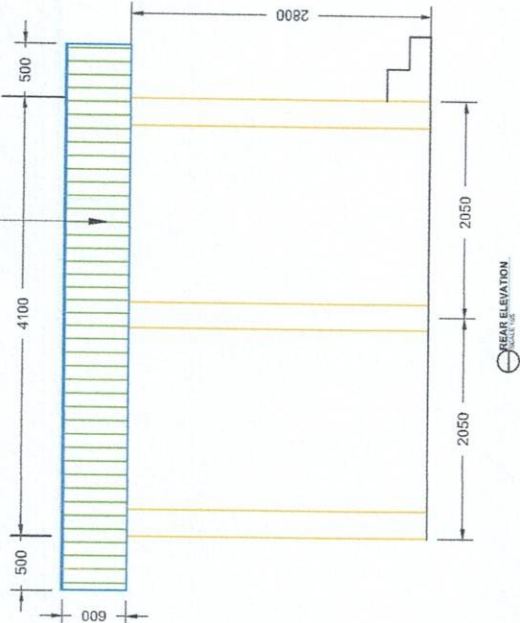

PROJECT TITLE
MAINTENANCE WORKS AND REPAINTING OF MATERIAL RECOVERY FACILITY (MRF), TICKETING BOOTH AND PUBLIC COMFORT ROOM

LOCATION
PORT OF MABILA, SARANGANI, DAVAO OCCIDENTAL

PREPARED BY:
FRANCES JANSE L. MANTOYA
DRAFTSMAN (C09)

CHECKED BY:
CHARMAINE DUK L. MANTOYA
SUPERVISING ENGINEER A

REVIEWED BY:
Digitally signed by
Tanco Maria Vivien
DN: cn=Tanco Maria Vivien,
o=PPA, ou=DAVAO, c=PH
165813148807

MARIA VIVIEN M. TANCO
PRINCIPAL ENGINEER A

RECOMMENDING APPROVAL:
Digitally signed by
Lee Jameson
DN: cn=Lee Jameson,
o=PPA, ou=DAVAO, c=PH
165813148807

JAMESON L. LEE
ESD MANAGER

APPROVED BY:
ATTY. CESA M. MANTOYA
PORT MANAGER

SHEET CONTENT
1. FRONT ELEVATION
2. REAR ELEVATION
3. RIGHT SIDE ELEVATION
4. LEFT SIDE ELEVATION

DATE:
6/7

