

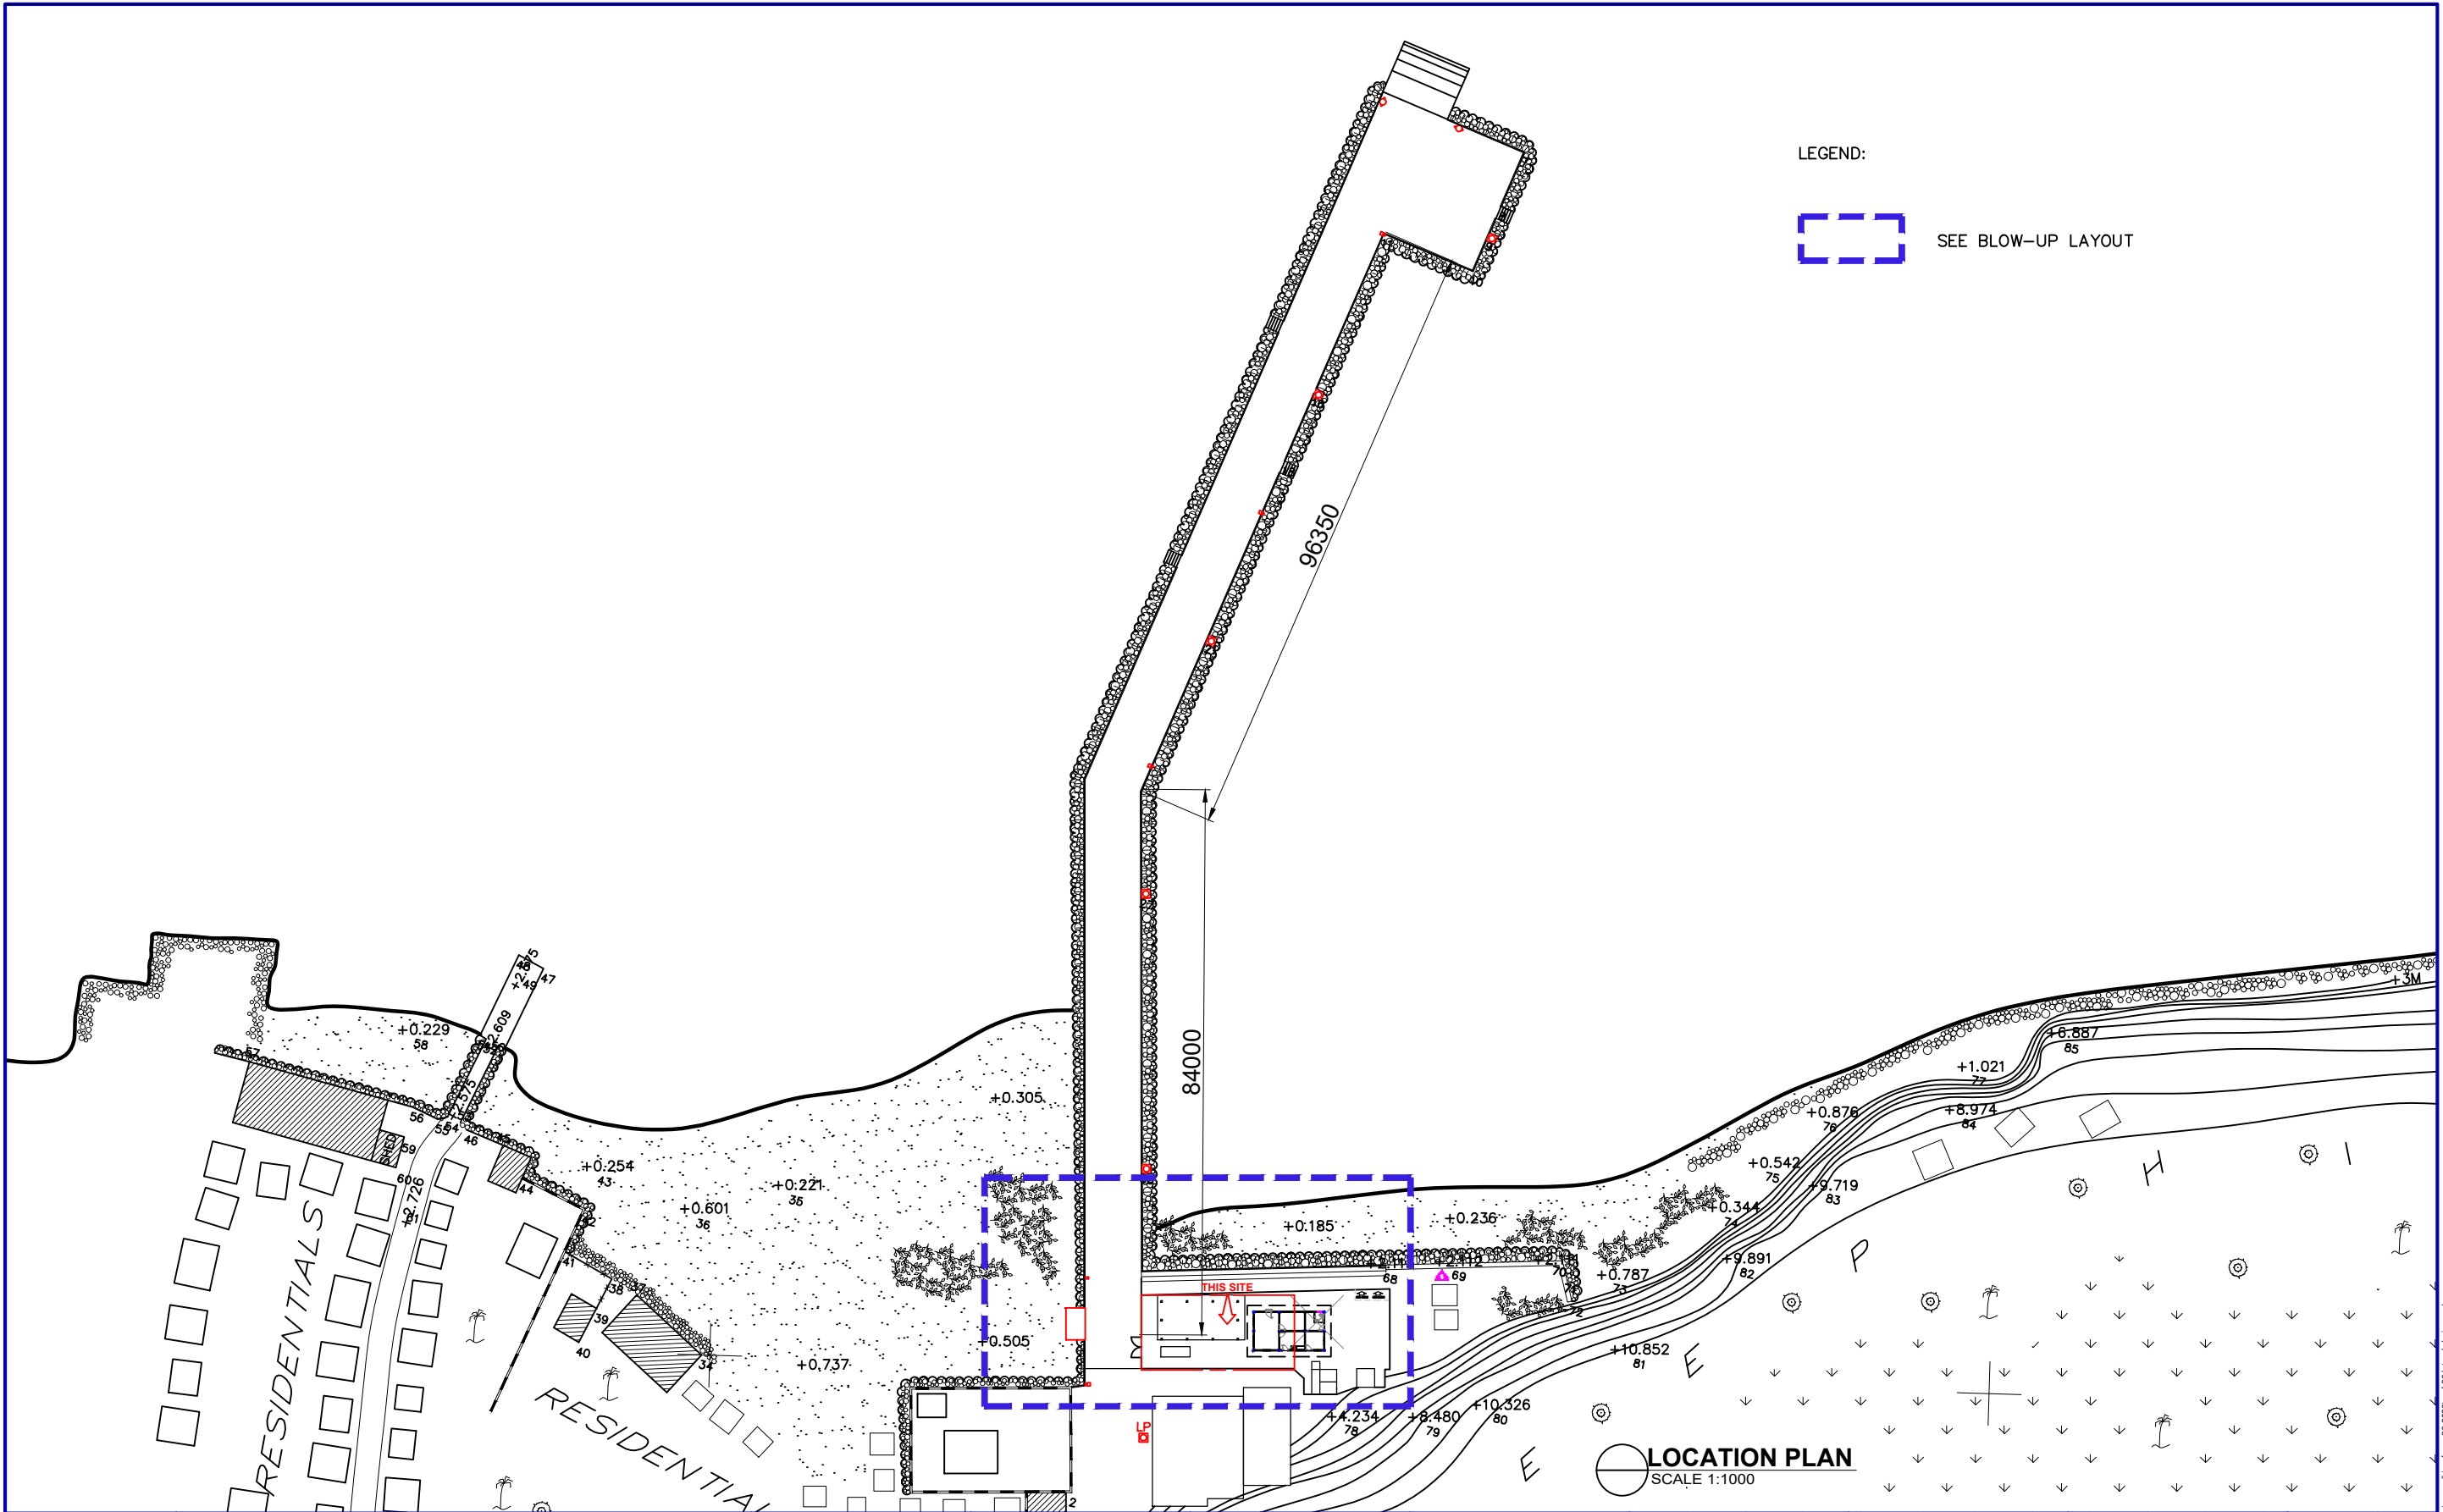
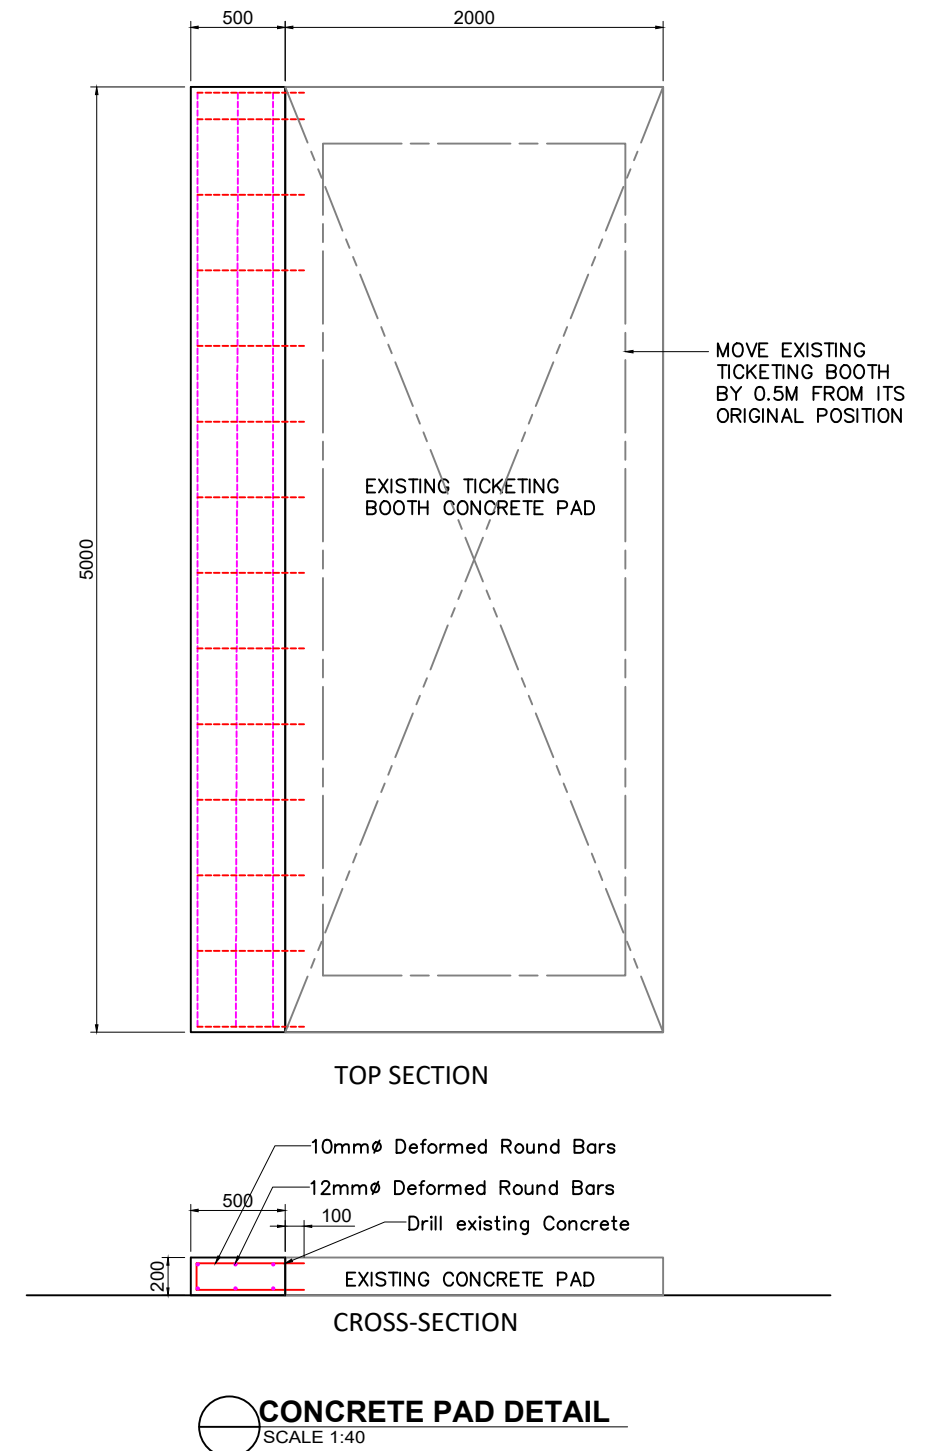


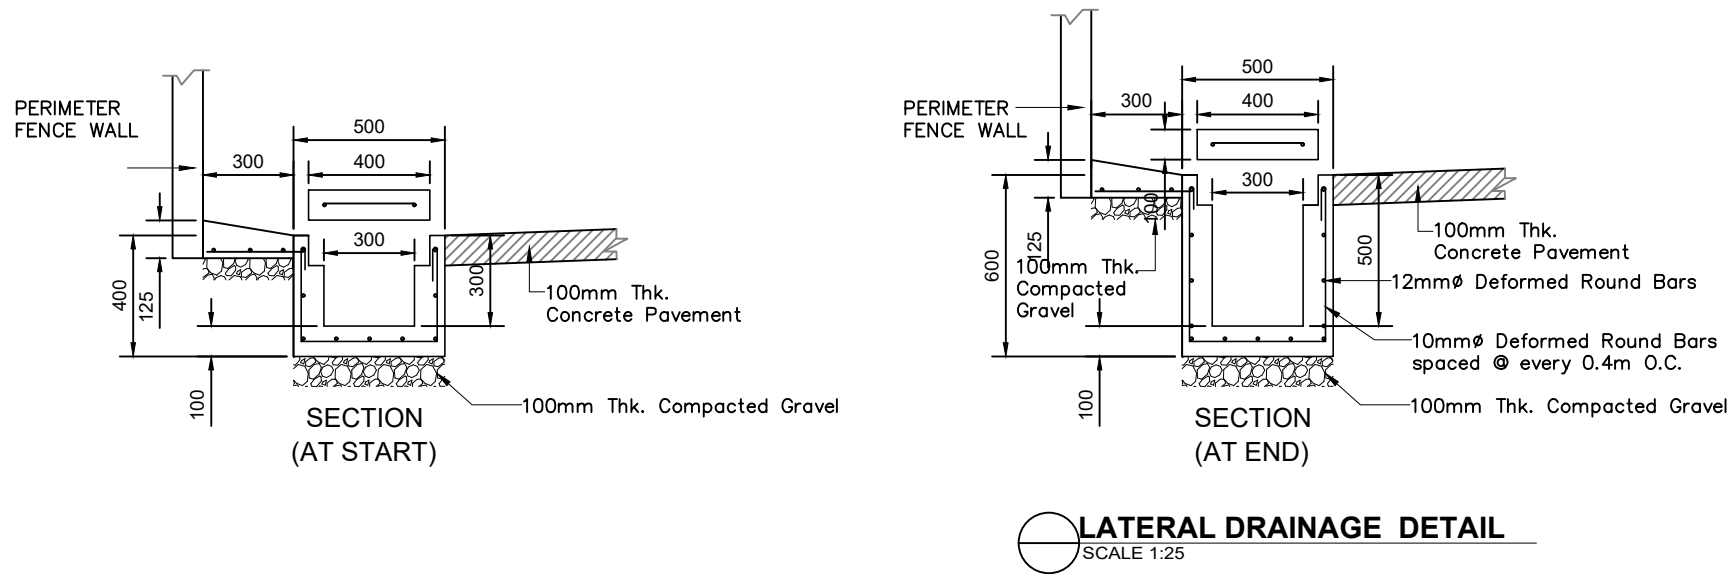

	PROJECT TITLE	PREPARED BY:	CHECKED BY:	REVIEWED BY:	RECOMMENDING APPROVAL:	CONFORMED BY:	APPROVED BY:	SHEET CONTENT:	DATE: 2/19/2026
	LOCATION	FRANCES JANSE L. MANTOYA DRAFTSMAN II (COS)	RYAN L. BADAJOS SENIOR ENGINEER A	MARIA VIVIEN M. TANCO PRINCIPAL ENGINEER A	EDELPETER L. DE LA ROSA ACTING ESD MANAGER	PAUL RYAN S. DEMOCRITO DIVISION MANAGER D	ATTY. CESAR M. DATAYA PORT MANAGER	1. LOCATION PLAN	1/5

C:\users\user\desktop\jlm\2026\project\map\18 lateral drainage.dwg

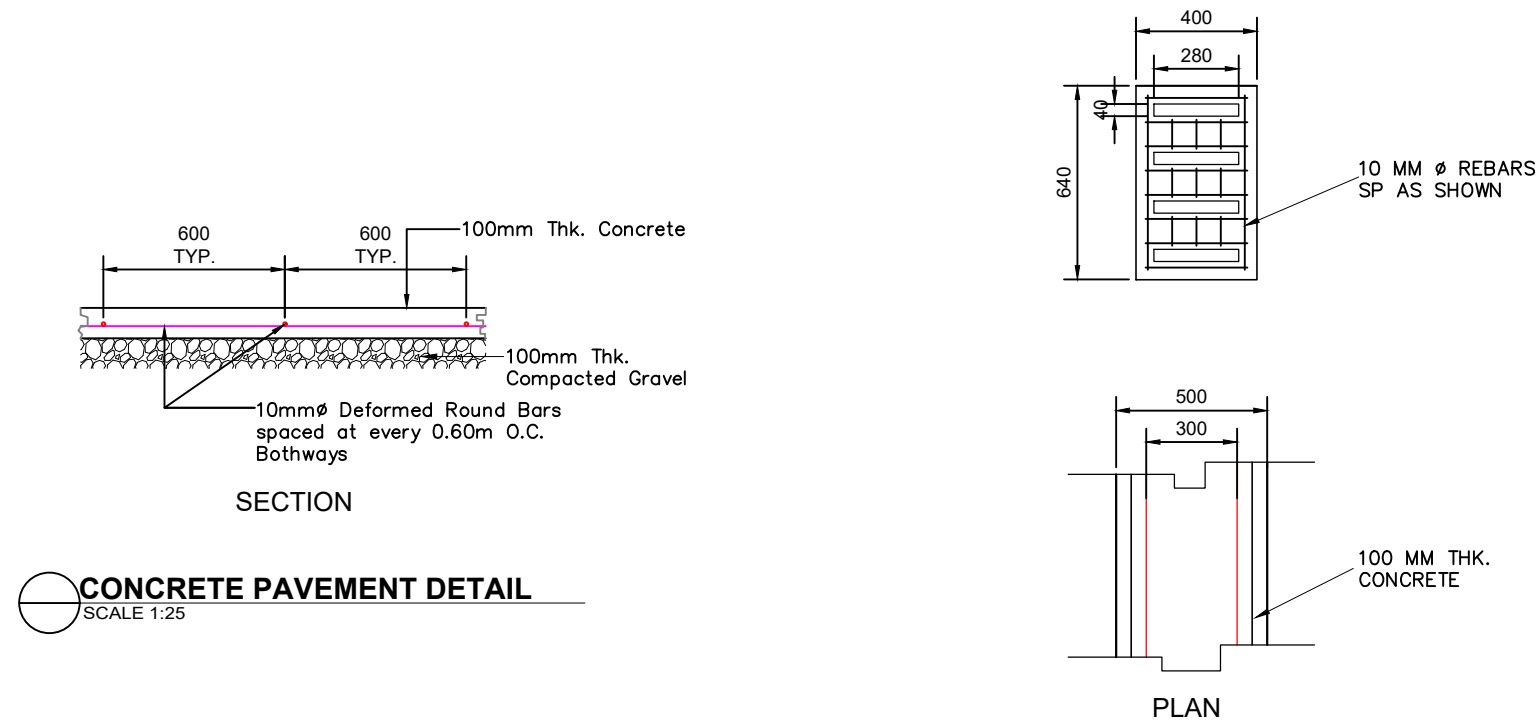

PROJECT TITLE
MAINTENANCE OF LATERAL DRAINAGE, CONCRETE PAVEMENT AND
INSTALLATION OF GUTTER AT PASSENGER TERMINAL BUILDING

LOCATION
PORT OF MABILA, SARANGANI, DAVAO OCCIDENTAL

PREPARED BY:
FRANCES JANSE L. MANTOYA
DRAFTSMAN II (COS)

CHECKED BY:
RYAN L. BADAJOS
SENIOR ENGINEER A

REVIEWED BY:
MARIA VIVIEN M. TANCO
PRINCIPAL ENGINEER A

RECOMMENDING APPROVAL:
EDEL PETER L. DE LA ROSA
ACTING ESD MANAGER

CONFORMED BY:
PAUL RYAN S. DEMOCRITO
DIVISION MANAGER D


APPROVED BY:
ATTY. CESAR M. DATAYA
PORT MANAGER

SHEET CONTENT:
1. CONCRETE PAVEMENT DETAIL
2. LATERAL DRAINAGE DETAIL
3. CONCRETE PAD DETAIL

DATE: 2/19/2026

3/5

c:\users\user\desktop\pjm\2026\project\mabila\lateral drainage.dwg

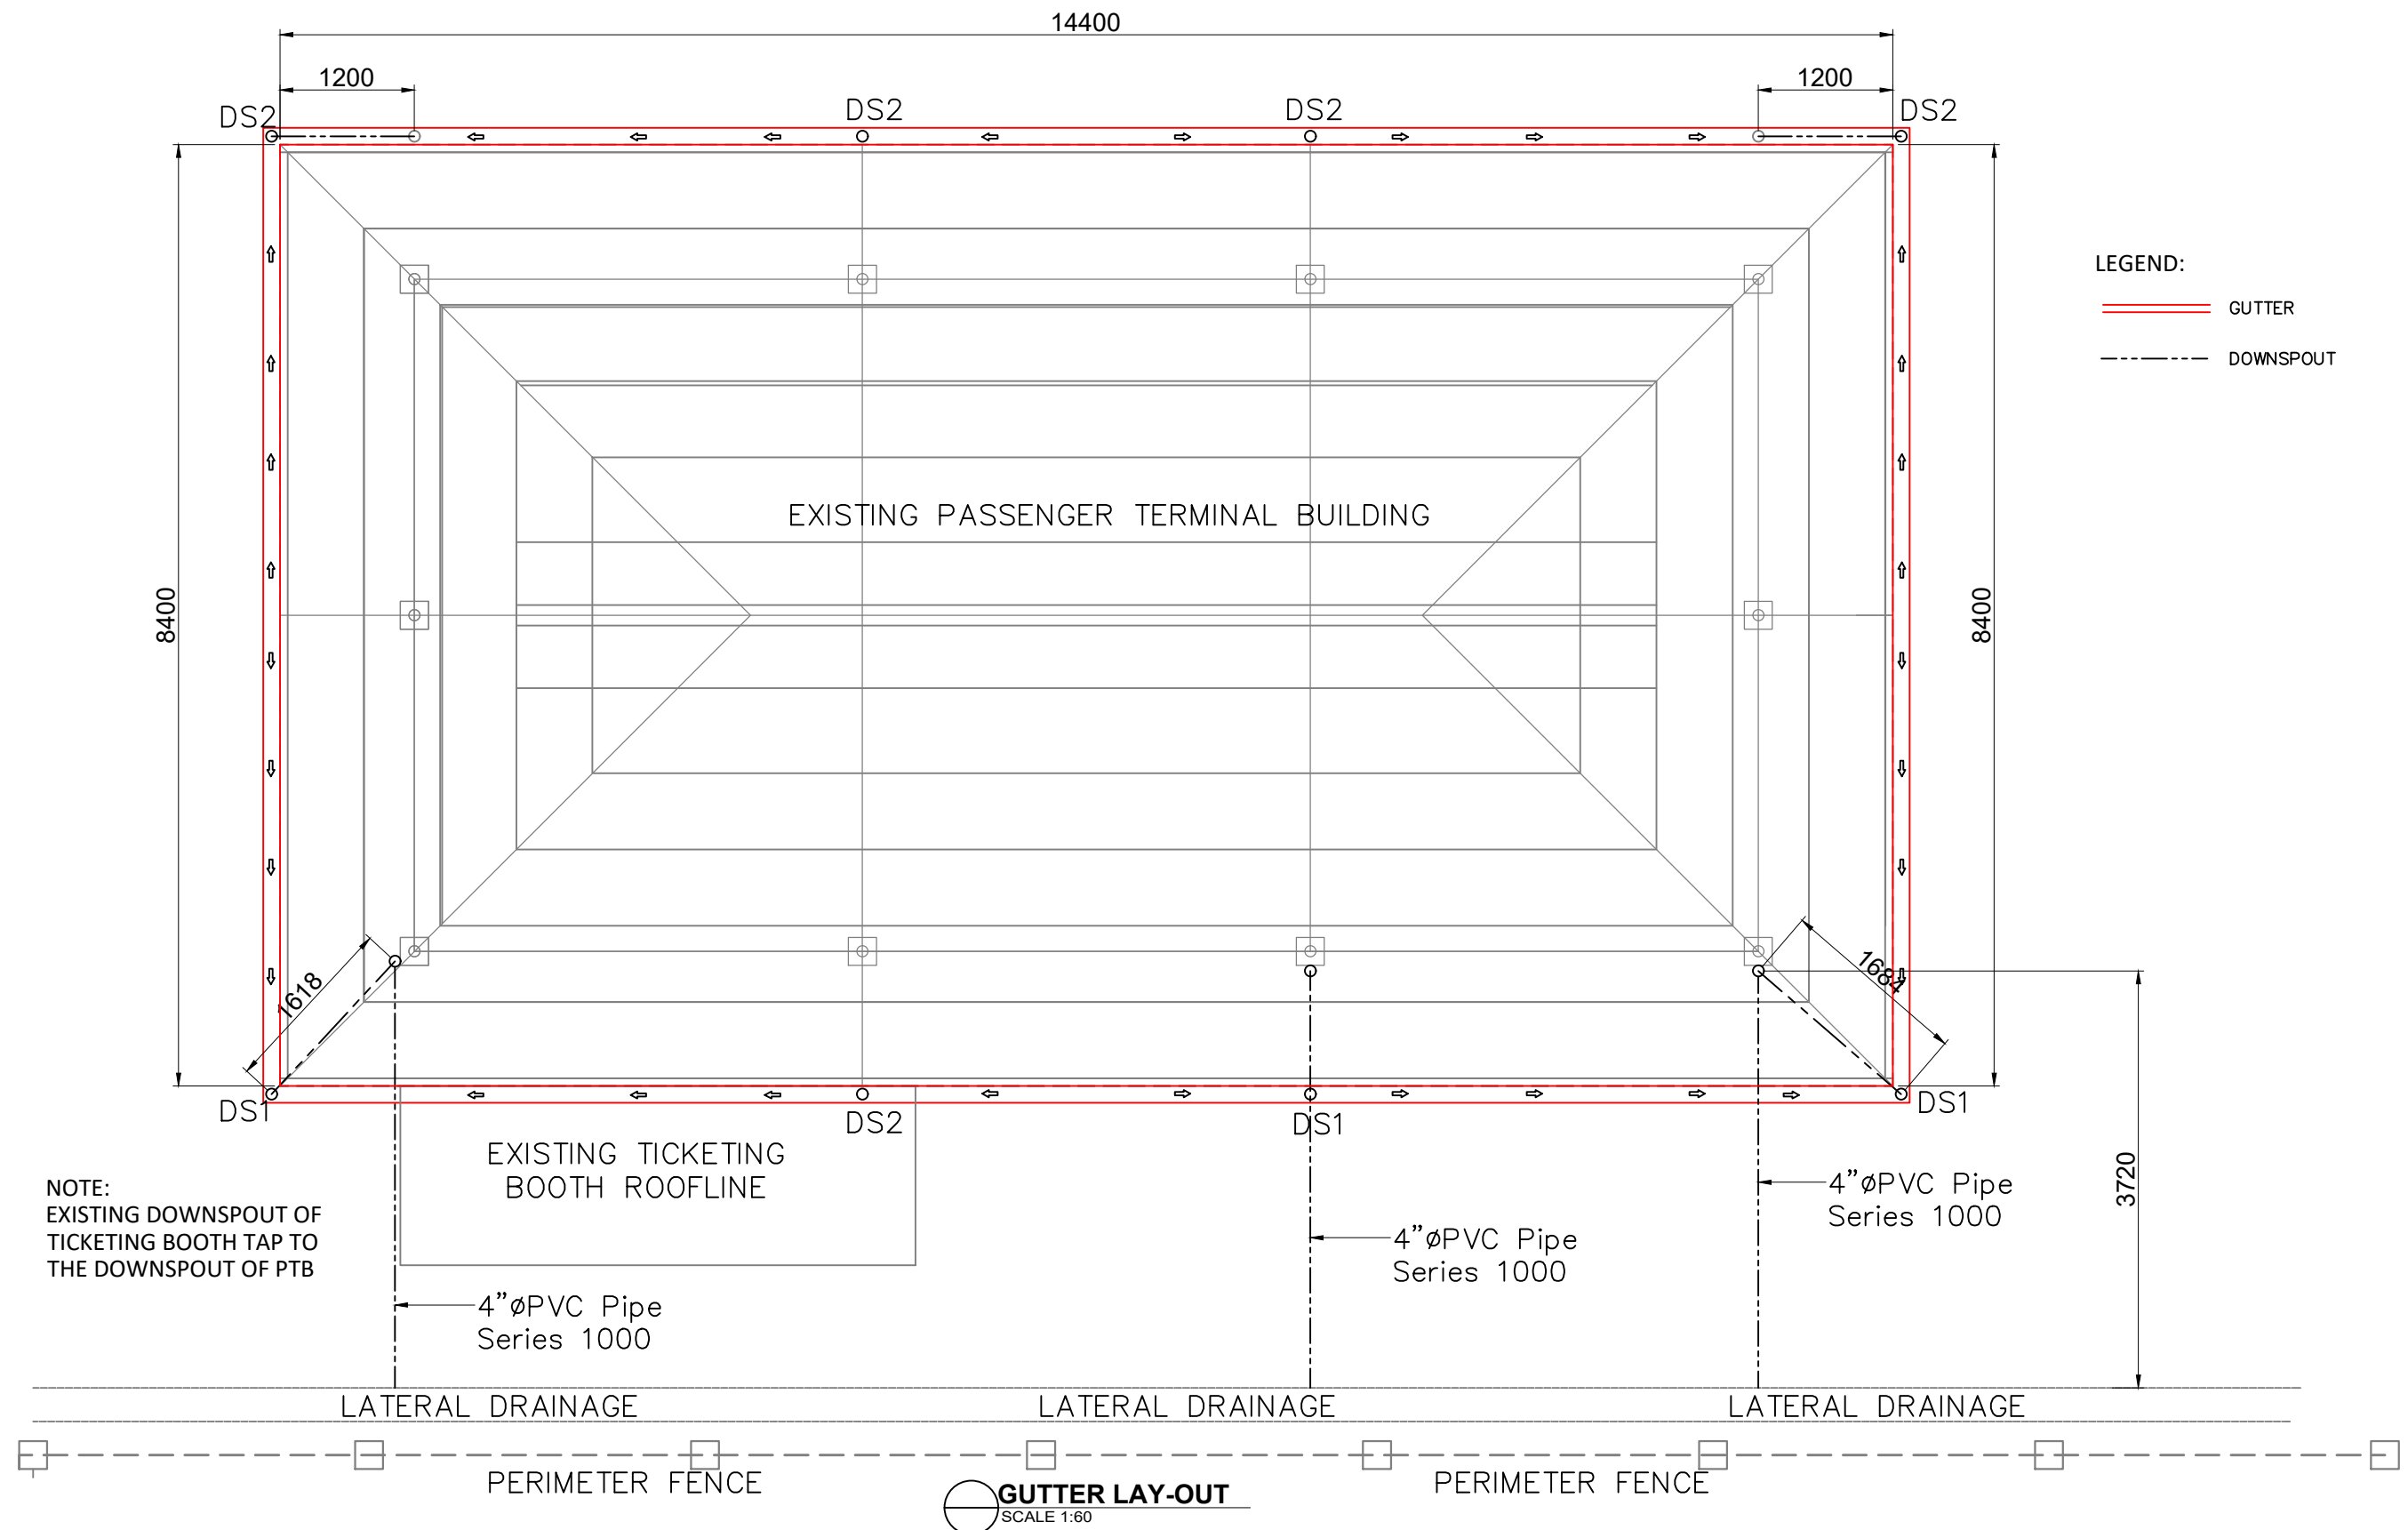

NOTE:
EXISTING DOWNSPOUT OF
TICKETING BOOTH TAP TO
THE DOWNSPOUT OF PTB

EXISTING TICKETING
BOOTH ROOFLINE

EXISTING PASSENGER TERMINAL BUILDING

GUTTER LAY-OUT
SCALE 1:60

LEGEND:

— GUTTER
- - - DOWNSPOUT



PROJECT TITLE	MAINTENANCE OF LATERAL DRAINAGE, CONCRETE PAVEMENT AND INSTALLATION OF GUTTER AT PASSENGER TERMINAL BUILDING
LOCATION	PORT OF MABILA, SARANGANI, DAVAO OCCIDENTAL

PREPARED BY:	FRANCES JANSE L. MANTOYA DRAFTSMAN II (COS)
--------------	--

CHECKED BY:	RYAN L. BADAJOS SENIOR ENGINEER A
-------------	--------------------------------------

REVIEWED BY:	MARIA VIVIEN M. TANCO PRINCIPAL ENGINEER A
--------------	---

RECOMMENDING APPROVAL:	EDELPETER L. DE LA ROSA ACTING ESD MANAGER
------------------------	---



CONFORMED BY:	PAUL RYAN S. DEMOCRITO DIVISION MANAGER D
---------------	--

APPROVED BY:	ATTY. CESAR M. DATAYA PORT MANAGER
--------------	---------------------------------------

SHEET CONTENT:	1. GUTTER LAY-OUT
----------------	-------------------

DATE: 2/19/2026	4/5
-----------------	-----

c:\users\user\desktop\jlm\2026\project\mabila\mabila_lateral_drainage.dwg

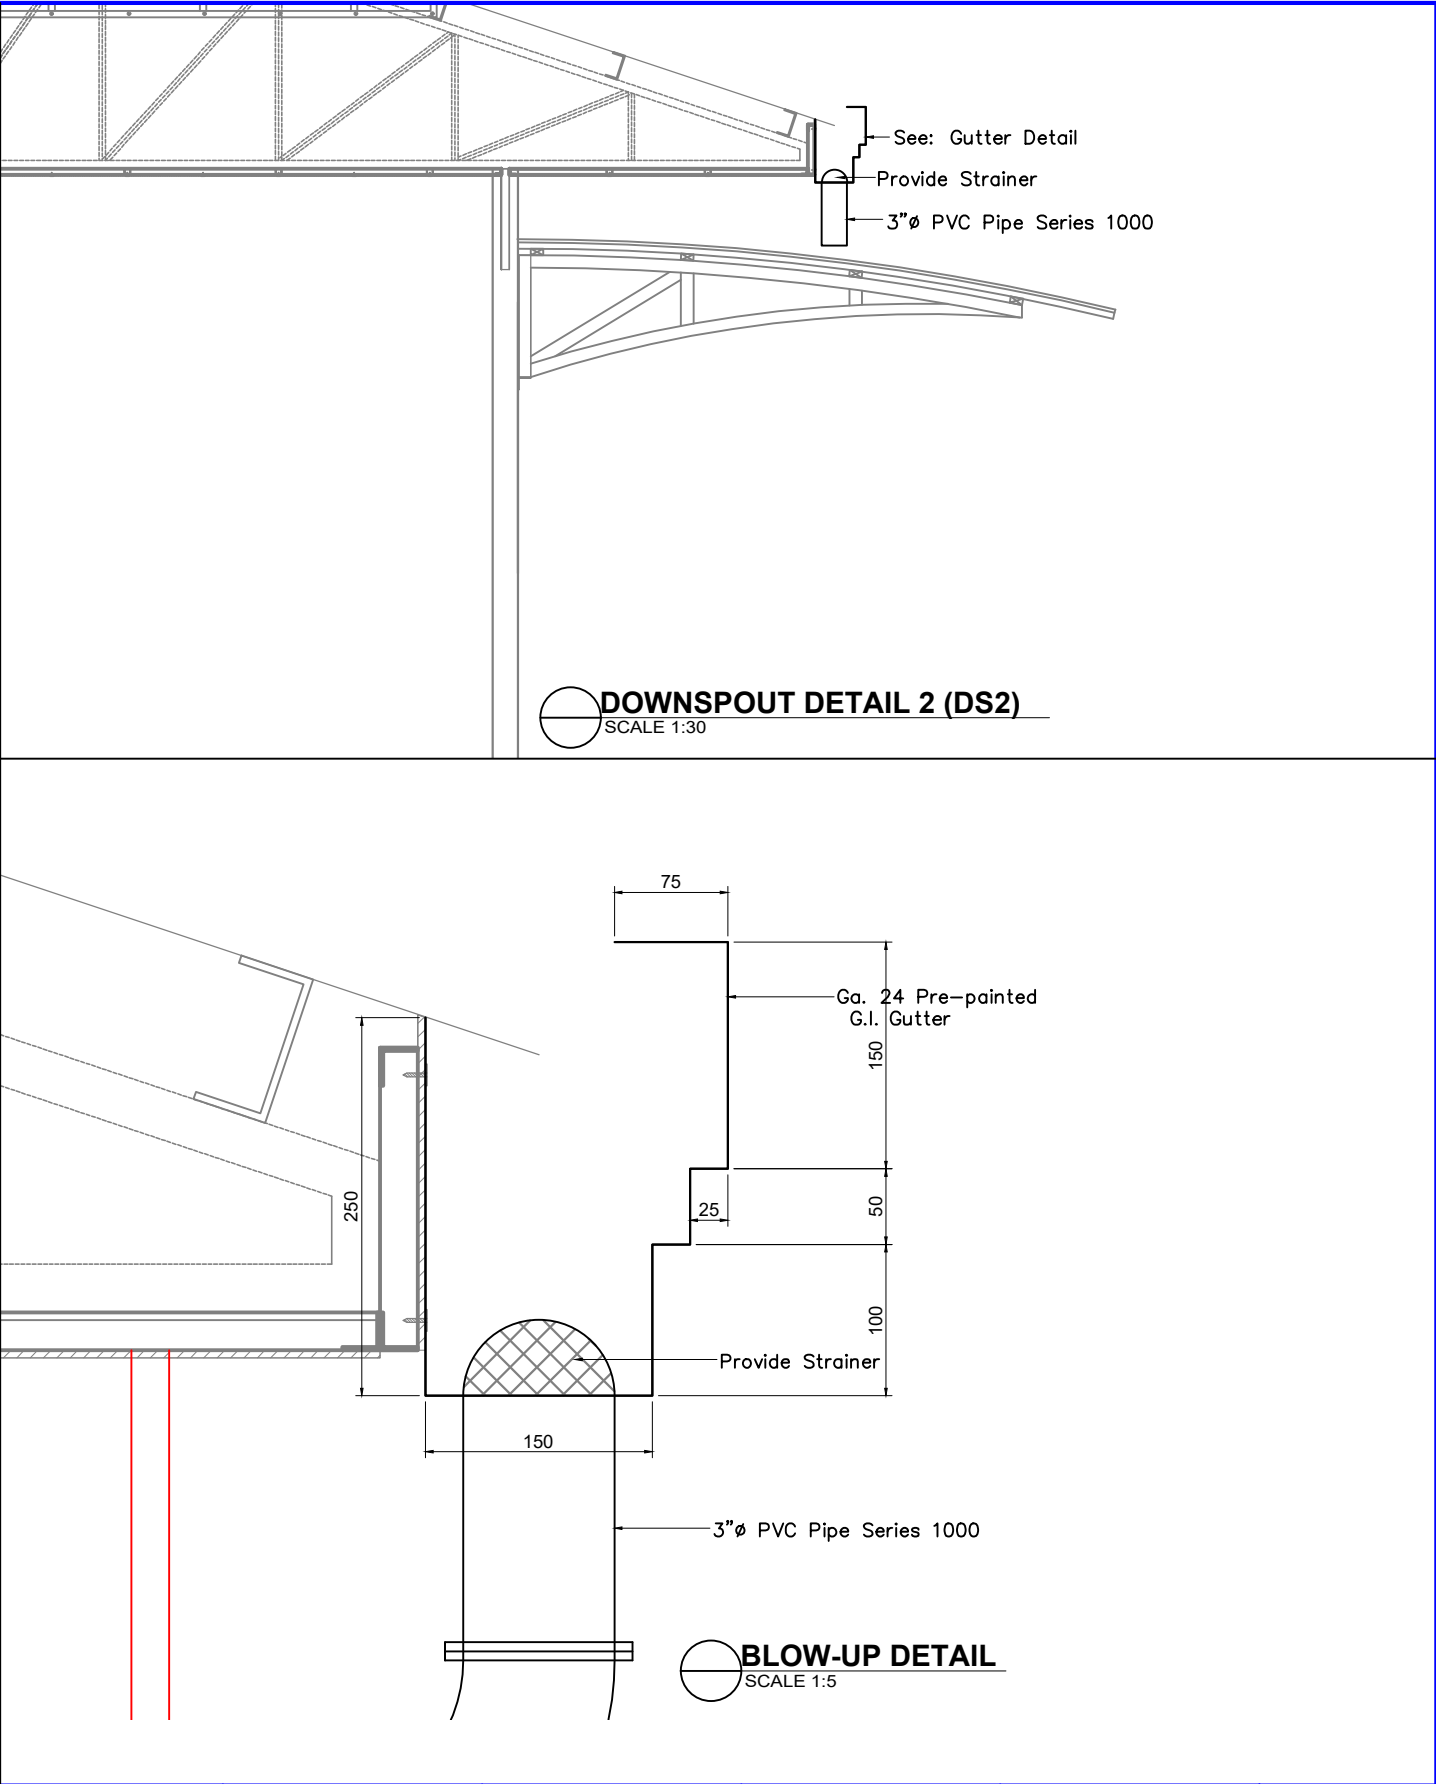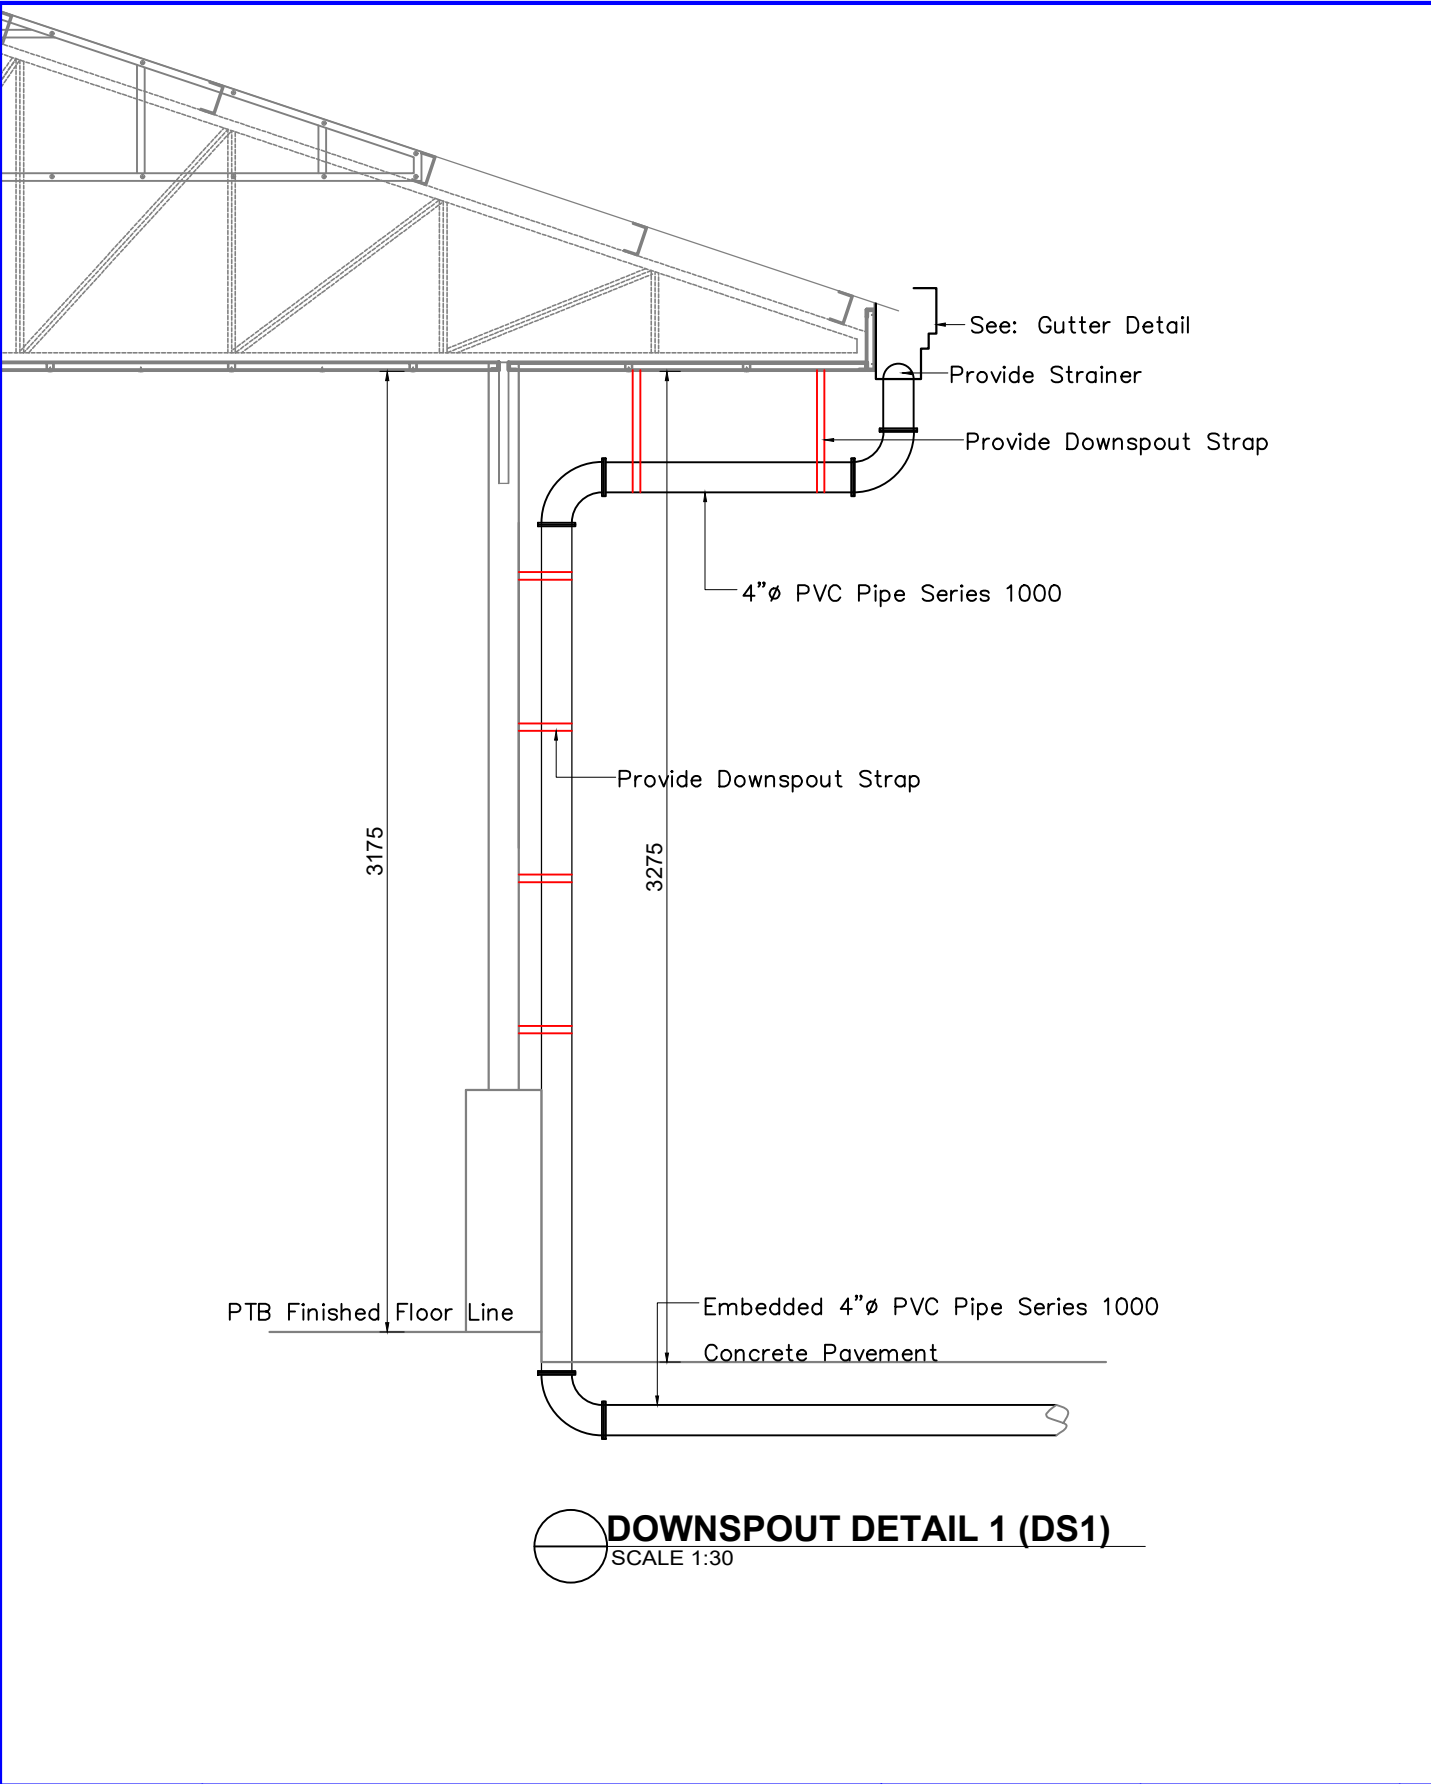

	PROJECT TITLE	PREPARED BY:	CHECKED BY:	REVIEWED BY:	RECOMMENDING APPROVAL:	CONFORMED BY:	APPROVED BY:	SHEET CONTENT:	DATE: 2/19/2026
	MAINTENANCE OF LATERAL DRAINAGE, CONCRETE PAVEMENT AND INSTALLATION OF GUTTER AT PASSENGER TERMINAL BUILDING	FRANCES JANSE L. MANTOYA DRAFTSMAN II (COS)	RYAN L. BADAJOS SENIOR ENGINEER A	MARIA VIVIEN M. TANCO PRINCIPAL ENGINEER A	EDEL PETER L. DE LA ROSA ACTING ESD MANAGER	PAUL RYAN S. DEMOCRITO DIVISION MANAGER D	ATTY. CESAR M. DATAYA PORT MANAGER	1. DOWNSPOUT DETAIL 2. BLOW-UP DETAIL	5/5
	LOCATION								
	PORT OF MABILA, SARANGANI, DAVAO OCCIDENTAL								

c:\users\user\desktop\pjm\2026\project\dwg_r\blowup\asp-26-2026.mpl_261 lateral drainage.dwg