


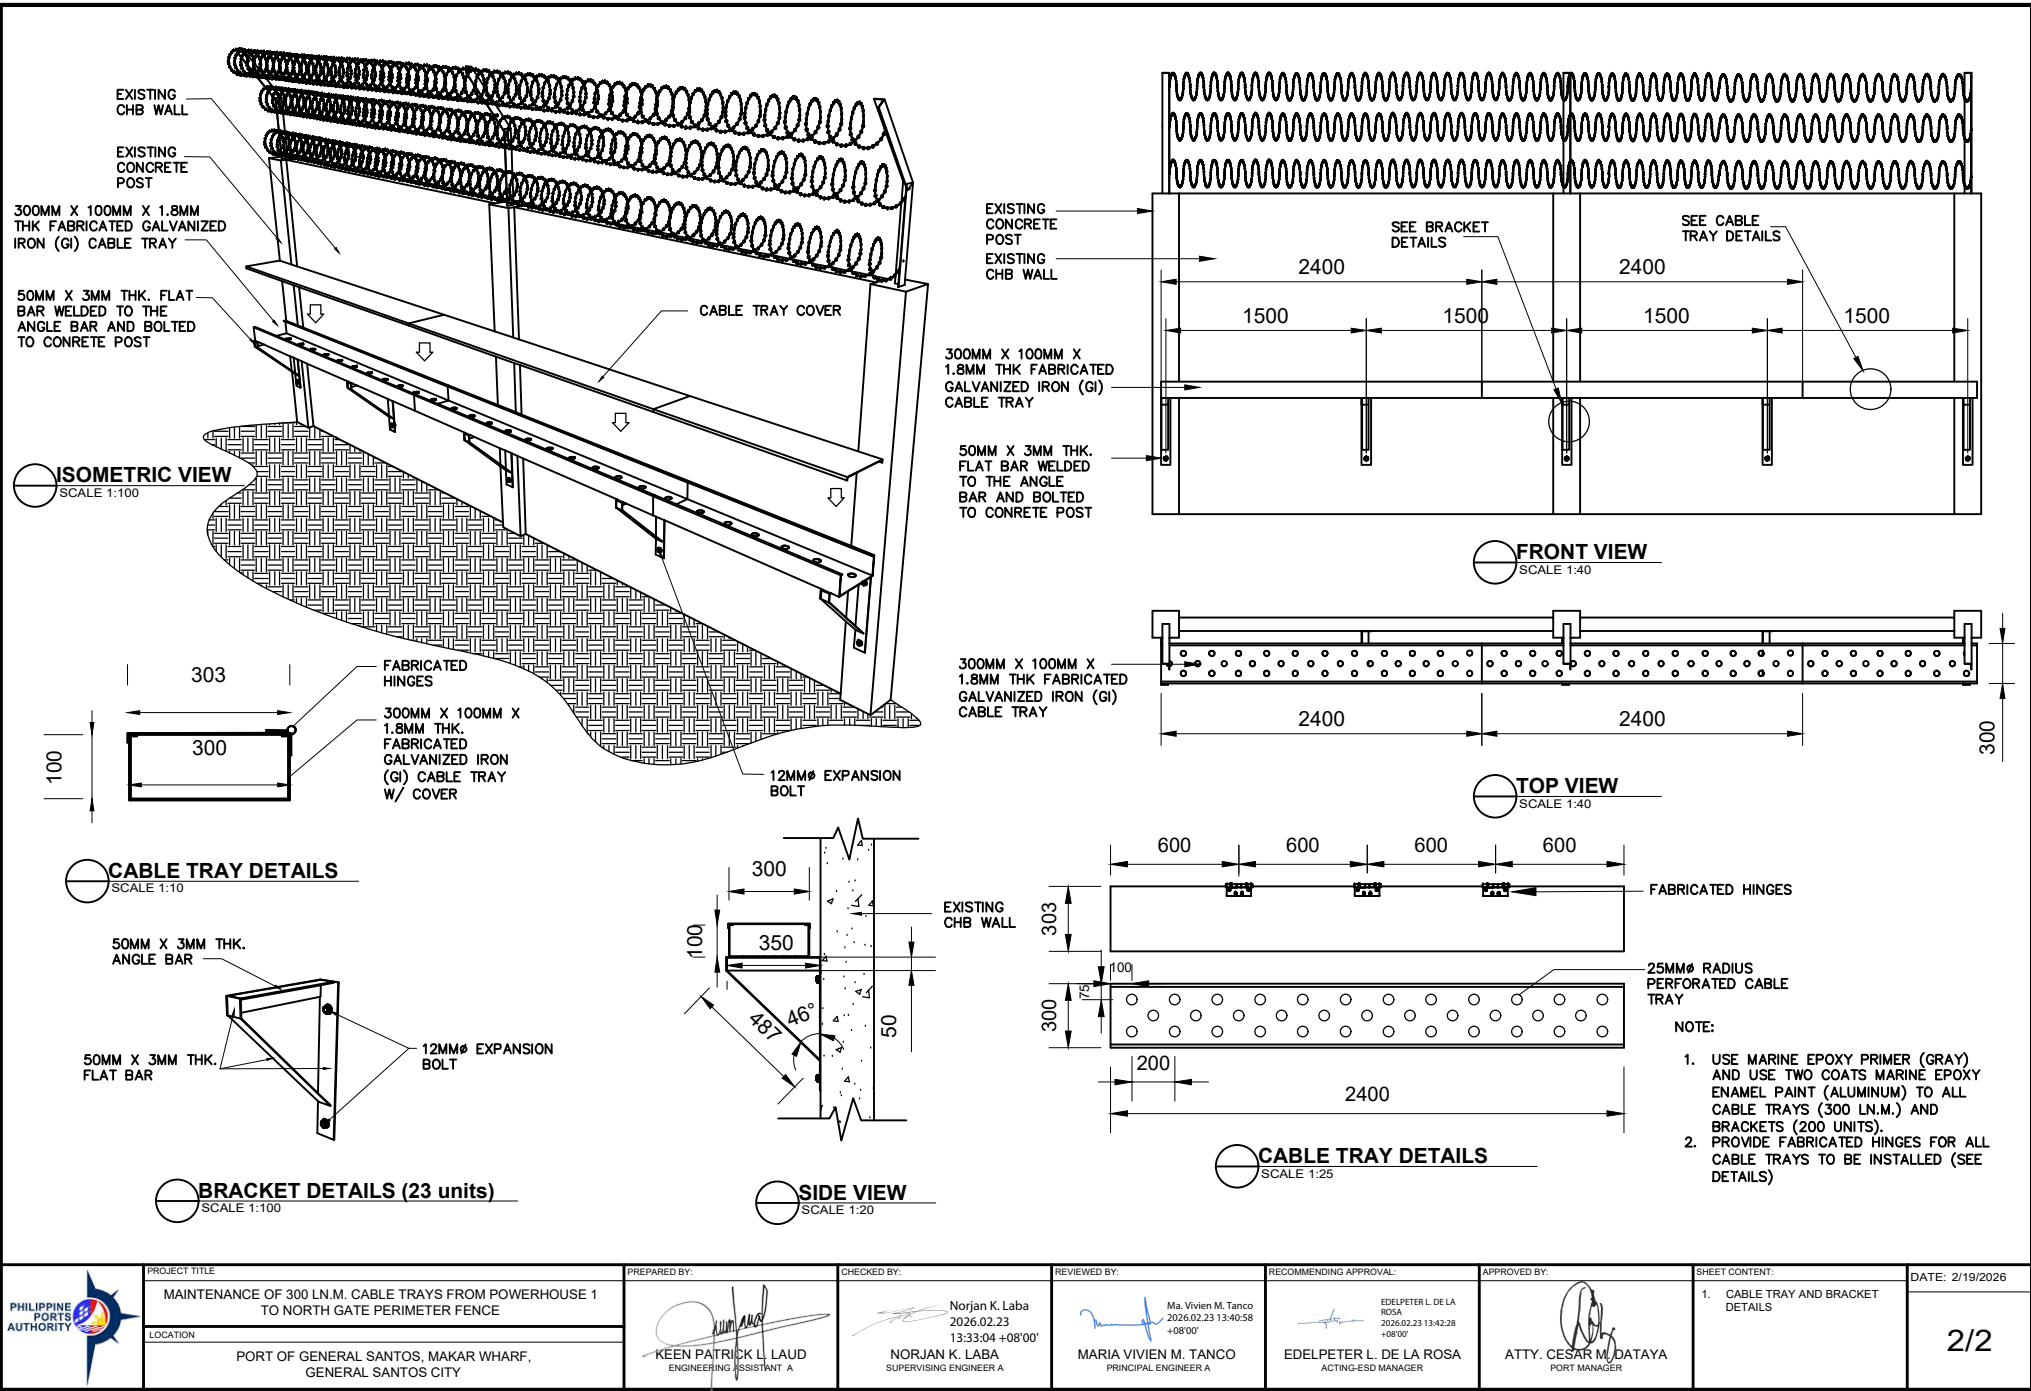

	PROJECT TITLE MAINTENANCE OF 300 LN.M. CABLE TRAYS FROM POWERHOUSE 1 TO NORTH GATE PERIMETER FENCE LOCATION PORT OF GENERAL SANTOS, MAKAR WHARF, GENERAL SANTOS CITY	PREPARED BY: KEEN PATRICK L. LAUD ENGINEERING ASSISTANT A	CHECKED BY: NORJAN K. LABA SUPERVISING ENGINEER A	REVIEWED BY: MARIA VIVIEN M. TANCO PRINCIPAL ENGINEER A	RECOMMENDING APPROVAL: EDELPETER L. DE LA ROSA ACTING-ESD MANAGER	APPROVED BY: ATTY. CESAR M. DATAYA PORT MANAGER	SHEET CONTENT: 1. CABLE TRAY AND BRACKET DETAILS	DATE: 2/19/2026 2/2
--	---	--	--	--	--	--	--	--