



NOTE:


1. USE G.I. PLAIN SHEET GA.24 FOR LETTERS AND NUMBERS GUIDE AND TO BE TURN OVER TO PPA (A-I AND 0-9).

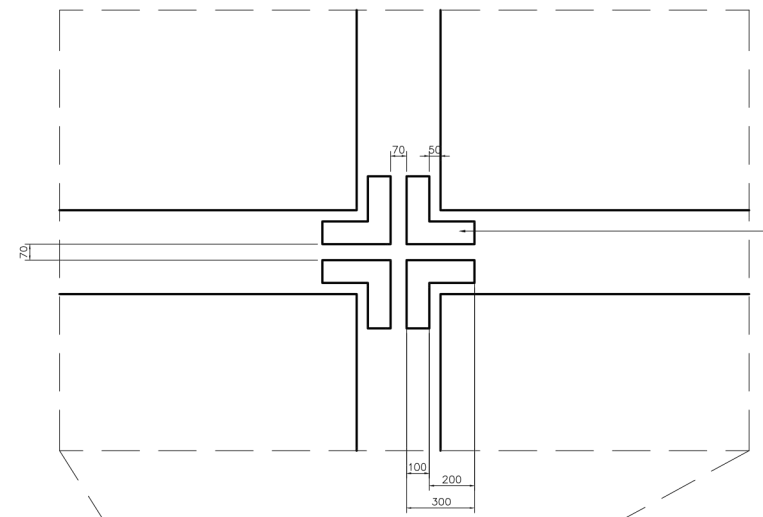

2 COATS COLOR YELLOW
THERMOPLASTIC ACRYLIC
REFLECTORIZED COATING
W/ PREMIX GLASS BEADS.

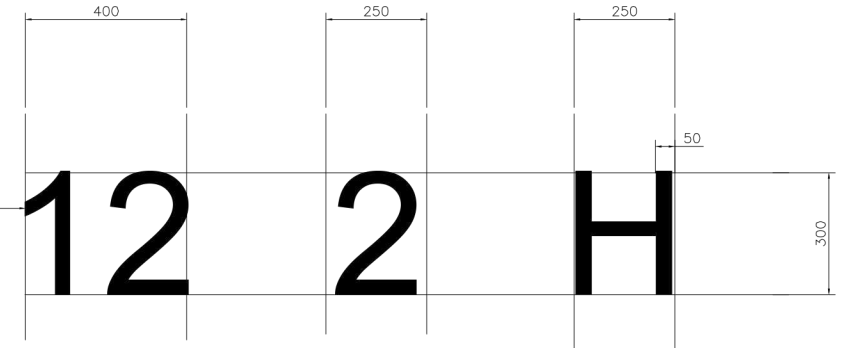

LETTER AND NUMBER DETAIL
NOT TO SCALE

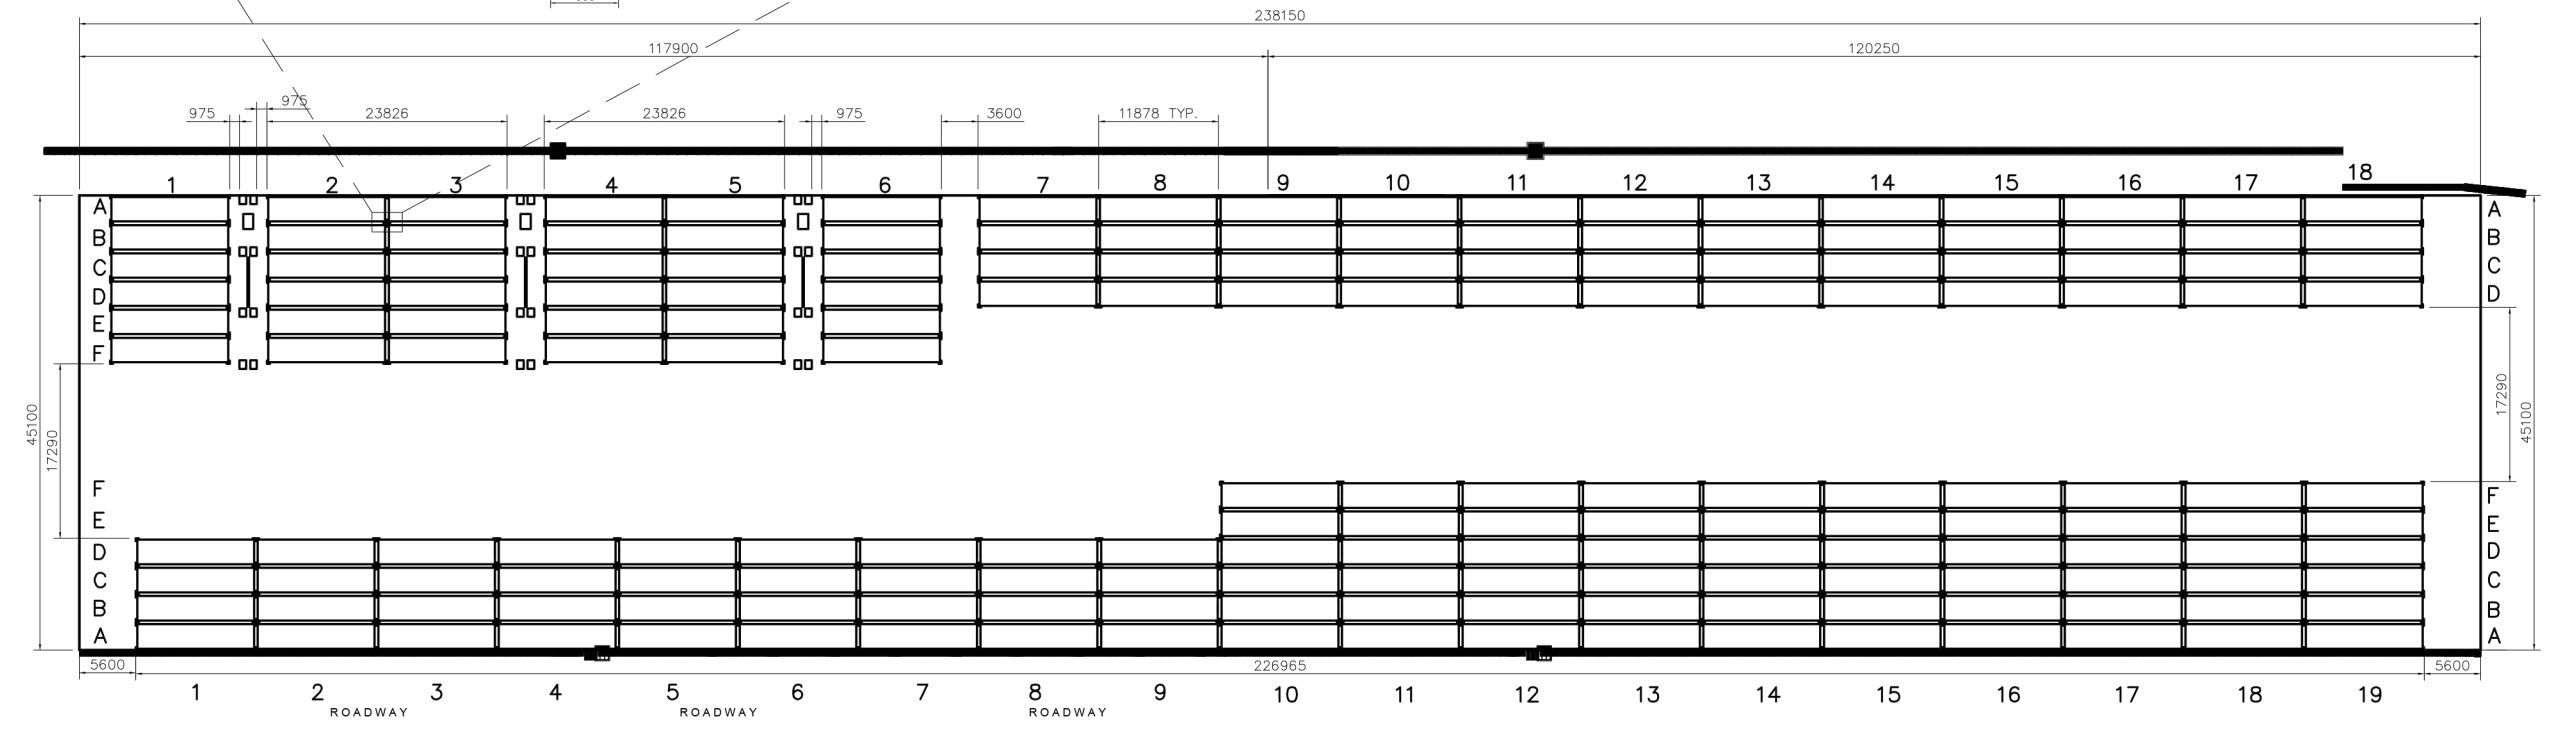

PLAN - CONTAINER YARD I
SCALE 1:750



PROJECT TITLE
REPAINTING OF BAYS AND ROWS AT CONTAINER YARDS
LOCATION
PORT OF GENERAL SANTOS, MAKAR WHARF,
GENERAL SANTOS CITY

PREPARED BY:
Digitally signed by
Soriano Joecarlo
Ilaga
Date: 2026.02.13
10:20:24 +08'00'
JOECARLO I. SORIANO
CONSTRUCTION FOREMAN A

CHECKED BY:
2026.02.13 11:38:03
+08'00'
RYAN L. BADJOS
SENIOR ENGINEER A

REVIEWED BY:
Ma. Vivien M.
Tanco
2026.02.13
10:31:22 +08'00'
MARIA VIVIEN M. TANCO
PRINCIPAL ENGINEER A


CONFORMED BY:
ATTY. LUZ PATRICIA F. TANCO
PSD MANAGER

RECOMMENDING APPROVAL:
EDEL PETER L. DE LA ROSA
2026.02.13 14:25:54
+08'00'
EDEL PETER L. DELA ROSA
ACTING ESD MANAGER

APPROVED BY:
ATTY. CESAR M. DATAYA
PORT MANAGER

SHEET CONTENT:
1. CONTAINER YARD I PLAN


DATE:
2/5

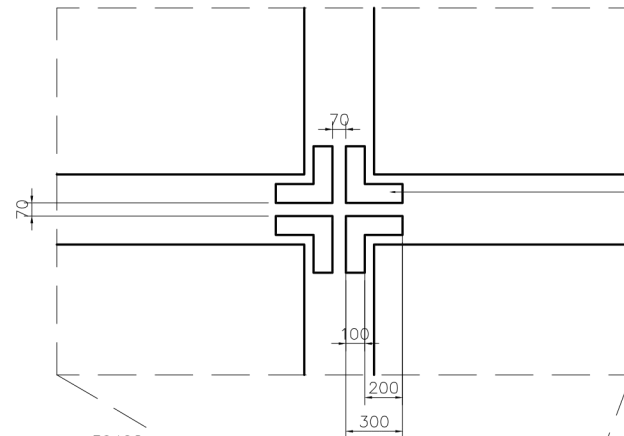

2 COATS COLOR YELLOW THERMOPLASTIC ACRYLIC REFLECTORIZED COATING W/ PREMIX GLASS BEADS.


NOTE:

1. USE G.I. PLAIN SHEET GA.24 FOR LETTERS AND NUMBERS GUIDE AND TO BE TURN OVER TO PPA (A-I AND 0-9).

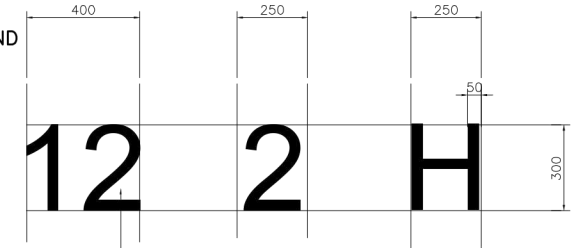

2 COATS COLOR YELLOW THERMOPLASTIC ACRYLIC REFLECTORIZED COATING W/ PREMIX GLASS BEADS.

LETTER AND NUMBER DETAIL
NOT TO SCALE

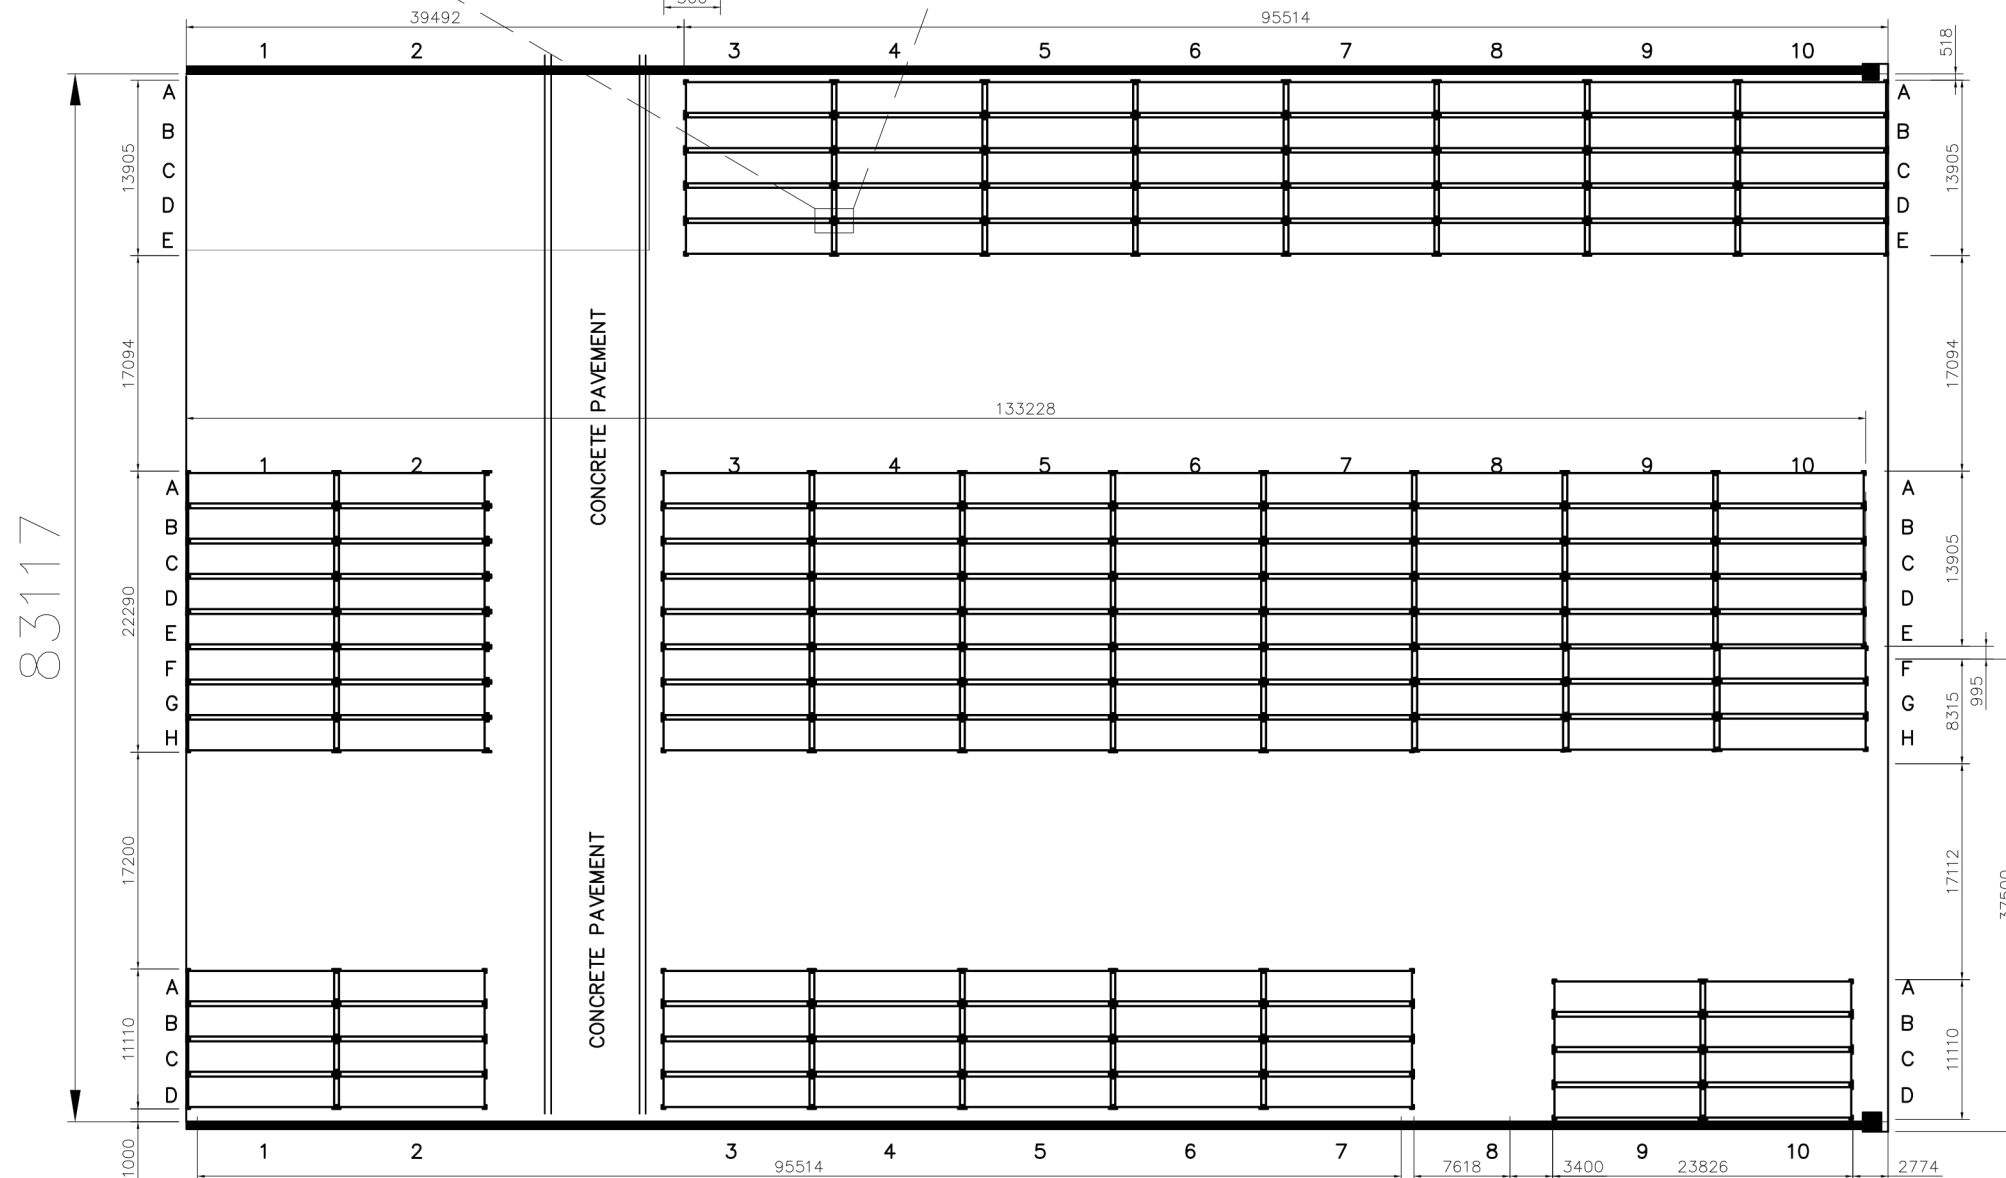

PLAN-CONTAINER YARD II
SCALE 1:600



PROJECT TITLE
REPAINTING OF BAYS AND ROWS AT CONTAINER YARDS
LOCATION
PORT OF GENERAL SANTOS, MAKAR WHARF,
GENERAL SANTOS CITY

PREPARED BY:
Digitally signed by
Soriano Joecarlo
Ilaga
Date: 2026.02.13
10:21:02 +08'00'
JOECARLO I. SORIANO
CONSTRUCTION FOREMAN A

CHECKED BY:
2026.02.1
3 11:38:38
+08'00'
RYAN L. BADJOS
SENIOR ENGINEER A

REVIEWED BY:
Ma. Vivien M.
Tanco
2026.02.13
10:32:11 +08'00'
MARIA VIVIEN M. TANCO
PRINCIPAL ENGINEER A

CONFORMED BY:
ATTY. LUZ PATRICIA F. TANCO
PSD MANAGER

RECOMMENDING APPROVAL:
EDEL PETER L. DE LA
ROSA
2026.02.13 14:24:39
+08'00'
EDEL PETER L. DELA ROSA
ACTING ESD MANAGER


APPROVED BY:
ATTY. CESAR M. DATAYA
PORT MANAGER

SHEET CONTENT:
1. CONTAINER YARD II

DATE:

3/5


c:\user\user\desktop\load up 01 ey 2024\0 2 projects ey 2026\1 gac projects 2026\1 m 2026\3 ey 1 2 3 row and bay\eng\ey row and bay detail 2026.dwg

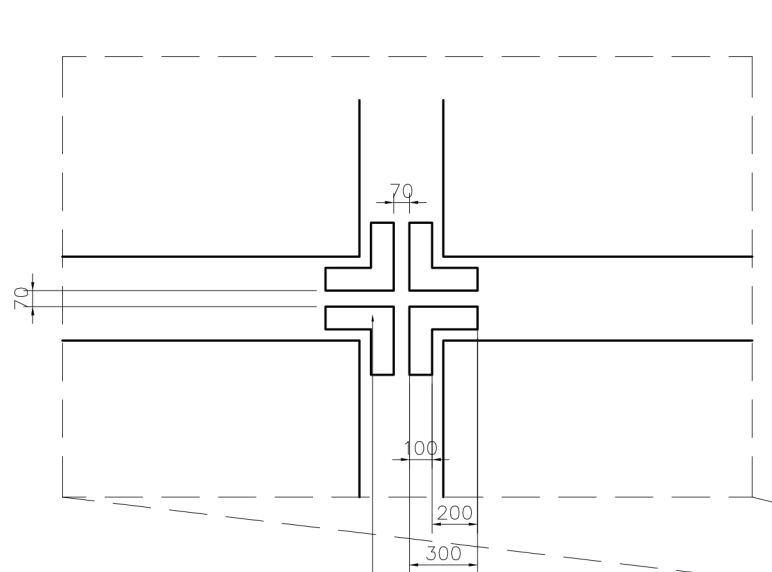

2 COATS COLOR YELLOW
THERMOPLASTIC ACRYLIC
REFLECTORIZED COATING
W/ PREMIX GLASS BEADS.


NOTE:

1. USE G.I. PLAIN SHEET GA.24 FOR LETTERS AND NUMBERS GUIDE AND TO BE TURN OVER TO PPA (A-I AND 0-9).

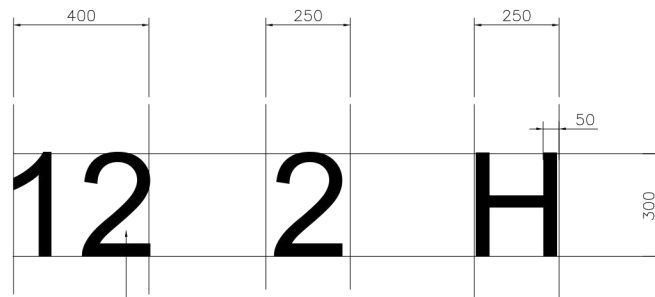

2 COATS COLOR YELLOW
THERMOPLASTIC ACRYLIC
REFLECTORIZED COATING
W/ PREMIX GLASS BEADS.

LETTER AND NUMBER DETAIL
NOT TO SCALE

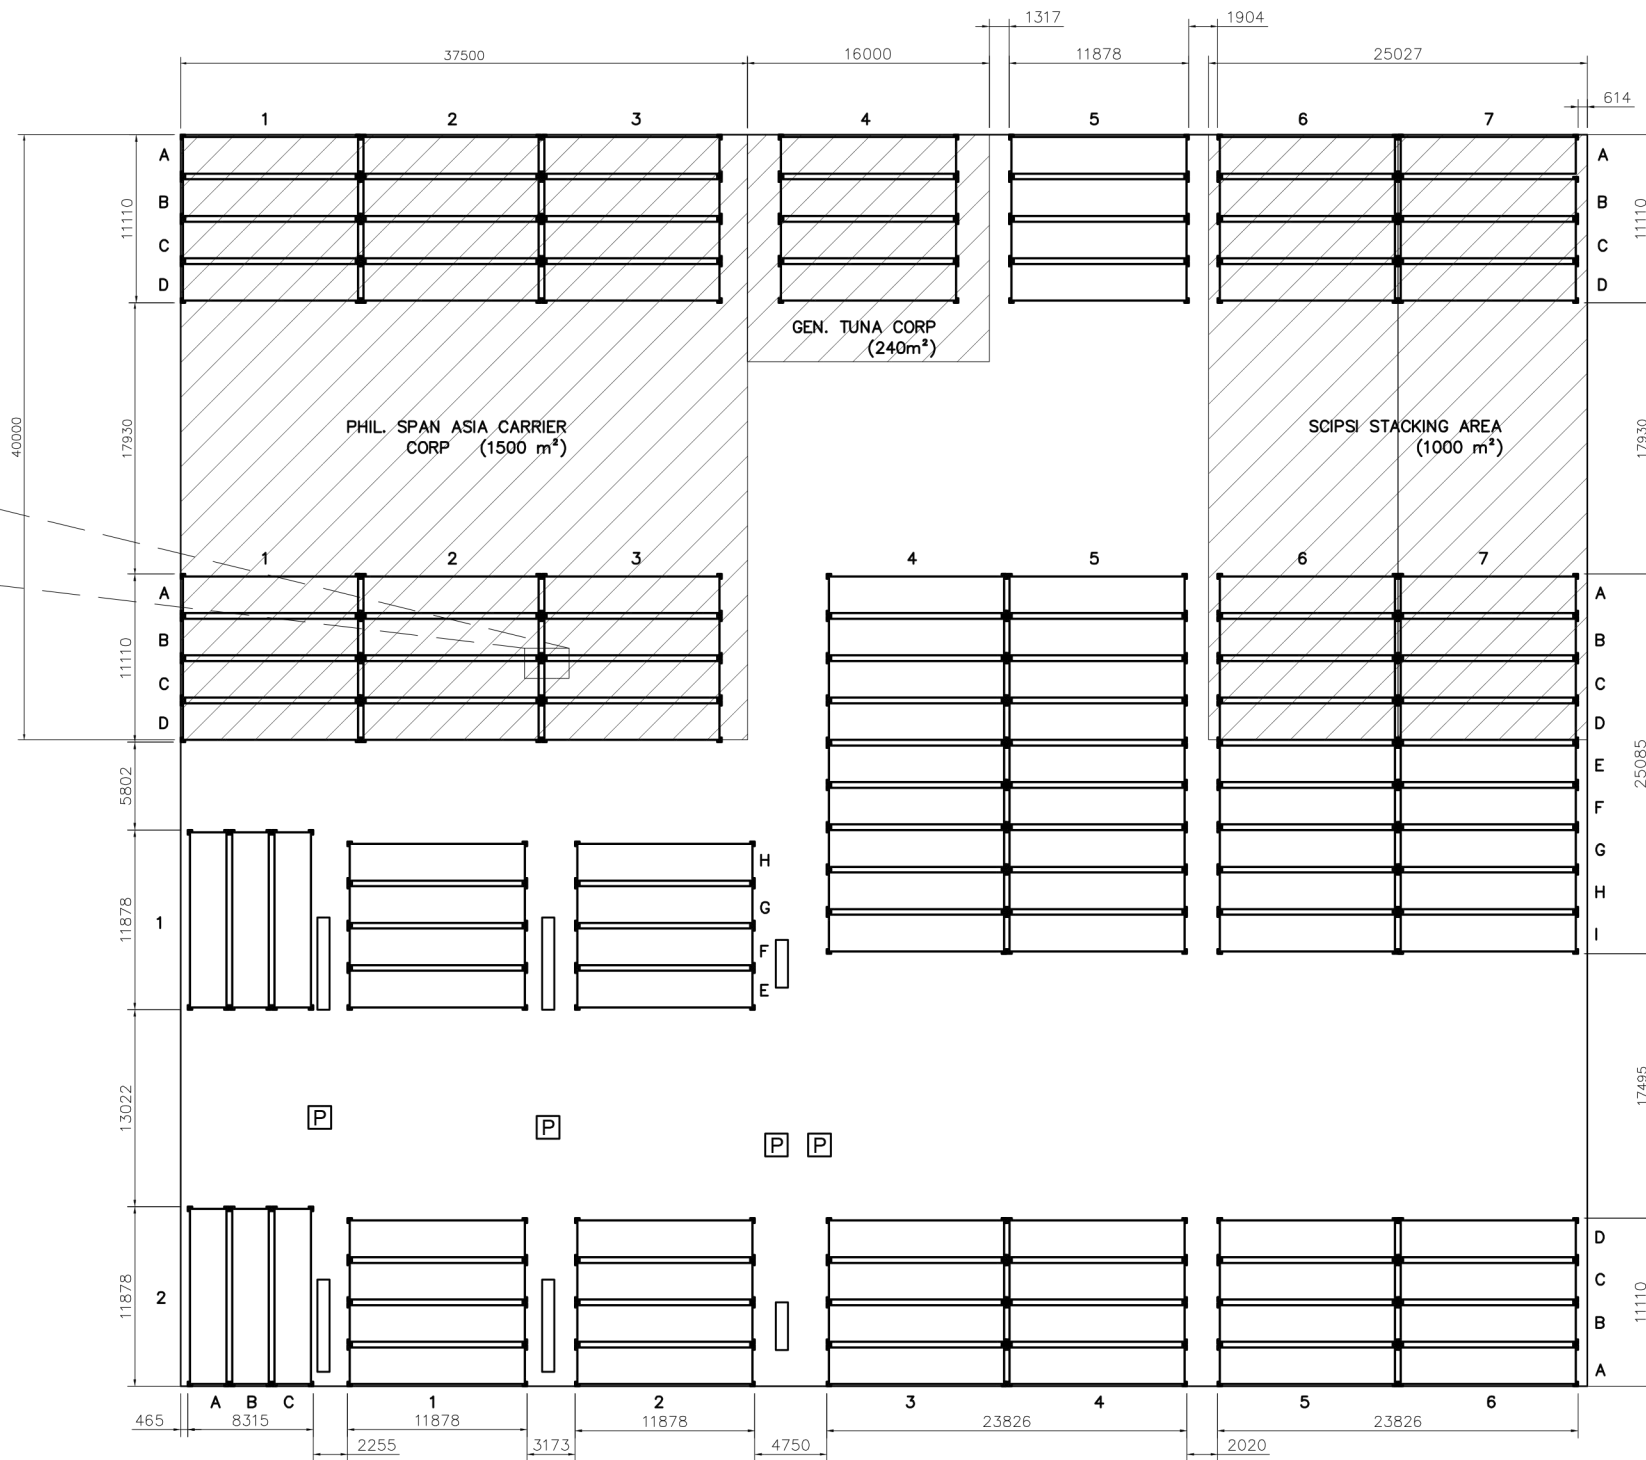

PLAN-CONTAINER YARD III
SCALE 1:500



PROJECT TITLE
REPAINTING OF BAYS AND ROWS AT CONTAINER YARDS
LOCATION
PORT OF GENERAL SANTOS, MAKAR WHARF,
GENERAL SANTOS CITY

PREPARED BY:
Digitally signed by
Soriano Joecarlo
Ilaga
Date: 2026.02.13
10:21:40 +08'00'
JOECARLO I. SORIANO
CONSTRUCTION FOREMAN A

CHECKED BY:
2026.02.13 11:39:18
+08'00'
RYAN L. BADJOS
SENIOR ENGINEER A

REVIEWED BY:
Ma. Vivien M.
Tanco
2026.02.13
10:31:40 +08'00'
MARIA VIVIEN M. TANCO
PRINCIPAL ENGINEER A

CONFORMED BY:
ATTY. LUZ PATRICIA F. TANCO
PSD MANAGER


RECOMMENDING APPROVAL:
EDEL PETER L. DE LA ROSA
2026.02.13 14:25:30
+08'00'
EDEL PETER L. DELA ROSA
ACTING ESD MANAGER

APPROVED BY:
ATTY. CESAR M. DATAYA
PORT MANAGER


SHEET CONTENT:
1. CONTAINER YARD III PLAN

DATE:
4/5

c:\user\user\desktop\back up\01 ey 2024\0 2 projects ey 2026\1 gao projects 2026\3 ey 1 2 3 row and bay\eng\ey row and bay detail 2026.dwg

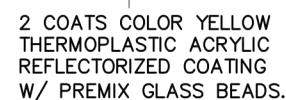

1. USE G.I. PLAIN SHEET GA.24 FOR LETTERS AND NUMBERS GUIDE AND TO BE TURN OVER TO PPA (A-I AND 0-9).

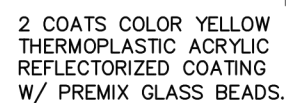

PLAN-CONTAINER YARD IV
SCALE 1:500

	PROJECT TITLE	PREPARED BY:	CHECKED BY:	REVIEWED BY:	CONFORMED BY:	RECOMMENDING APPROVAL:	APPROVED BY:	SHEET CONTENT:	DATE:
	REPAINTING OF BAYS AND ROWS AT CONTAINER YARDS	 Digitally signed by Soriano Joecarlo Itaga Date: 2026.02.13 10:22:16 +08'00'	 2026.02.1 3 13:12:57 +08'00'	 Ma. Vivien M. Tanco 2026.02.13 10:31:57 +08'00'	 Atty. Luz Patricia F. Tanco	 EDELPETER L. DE LA ROSA 2026.02.13 14:25:14 +08'00'	 ATTY. CESAR M. DATAYA	1. CONTAINER YARD IV PLAN	5/5
	LOCATION	JOECARLO I. SORIANO CONSTRUCTION FOREMAN A	RYLAN L. BADJOS SENIOR ENGINEER A	MARIA VIVIEN M. TANCO PRINCIPAL ENGINEER A	ATTY. LUZ PATRICIA F. TANCO PSD MANAGER	EDELPETER L. DELA ROSA ACTING ESD MANAGER	ATTY. CESAR M. DATAYA PORT MANAGER		
PORT OF GENERAL SANTOS, MAKAR WHARF, GENERAL SANTOS CITY									