

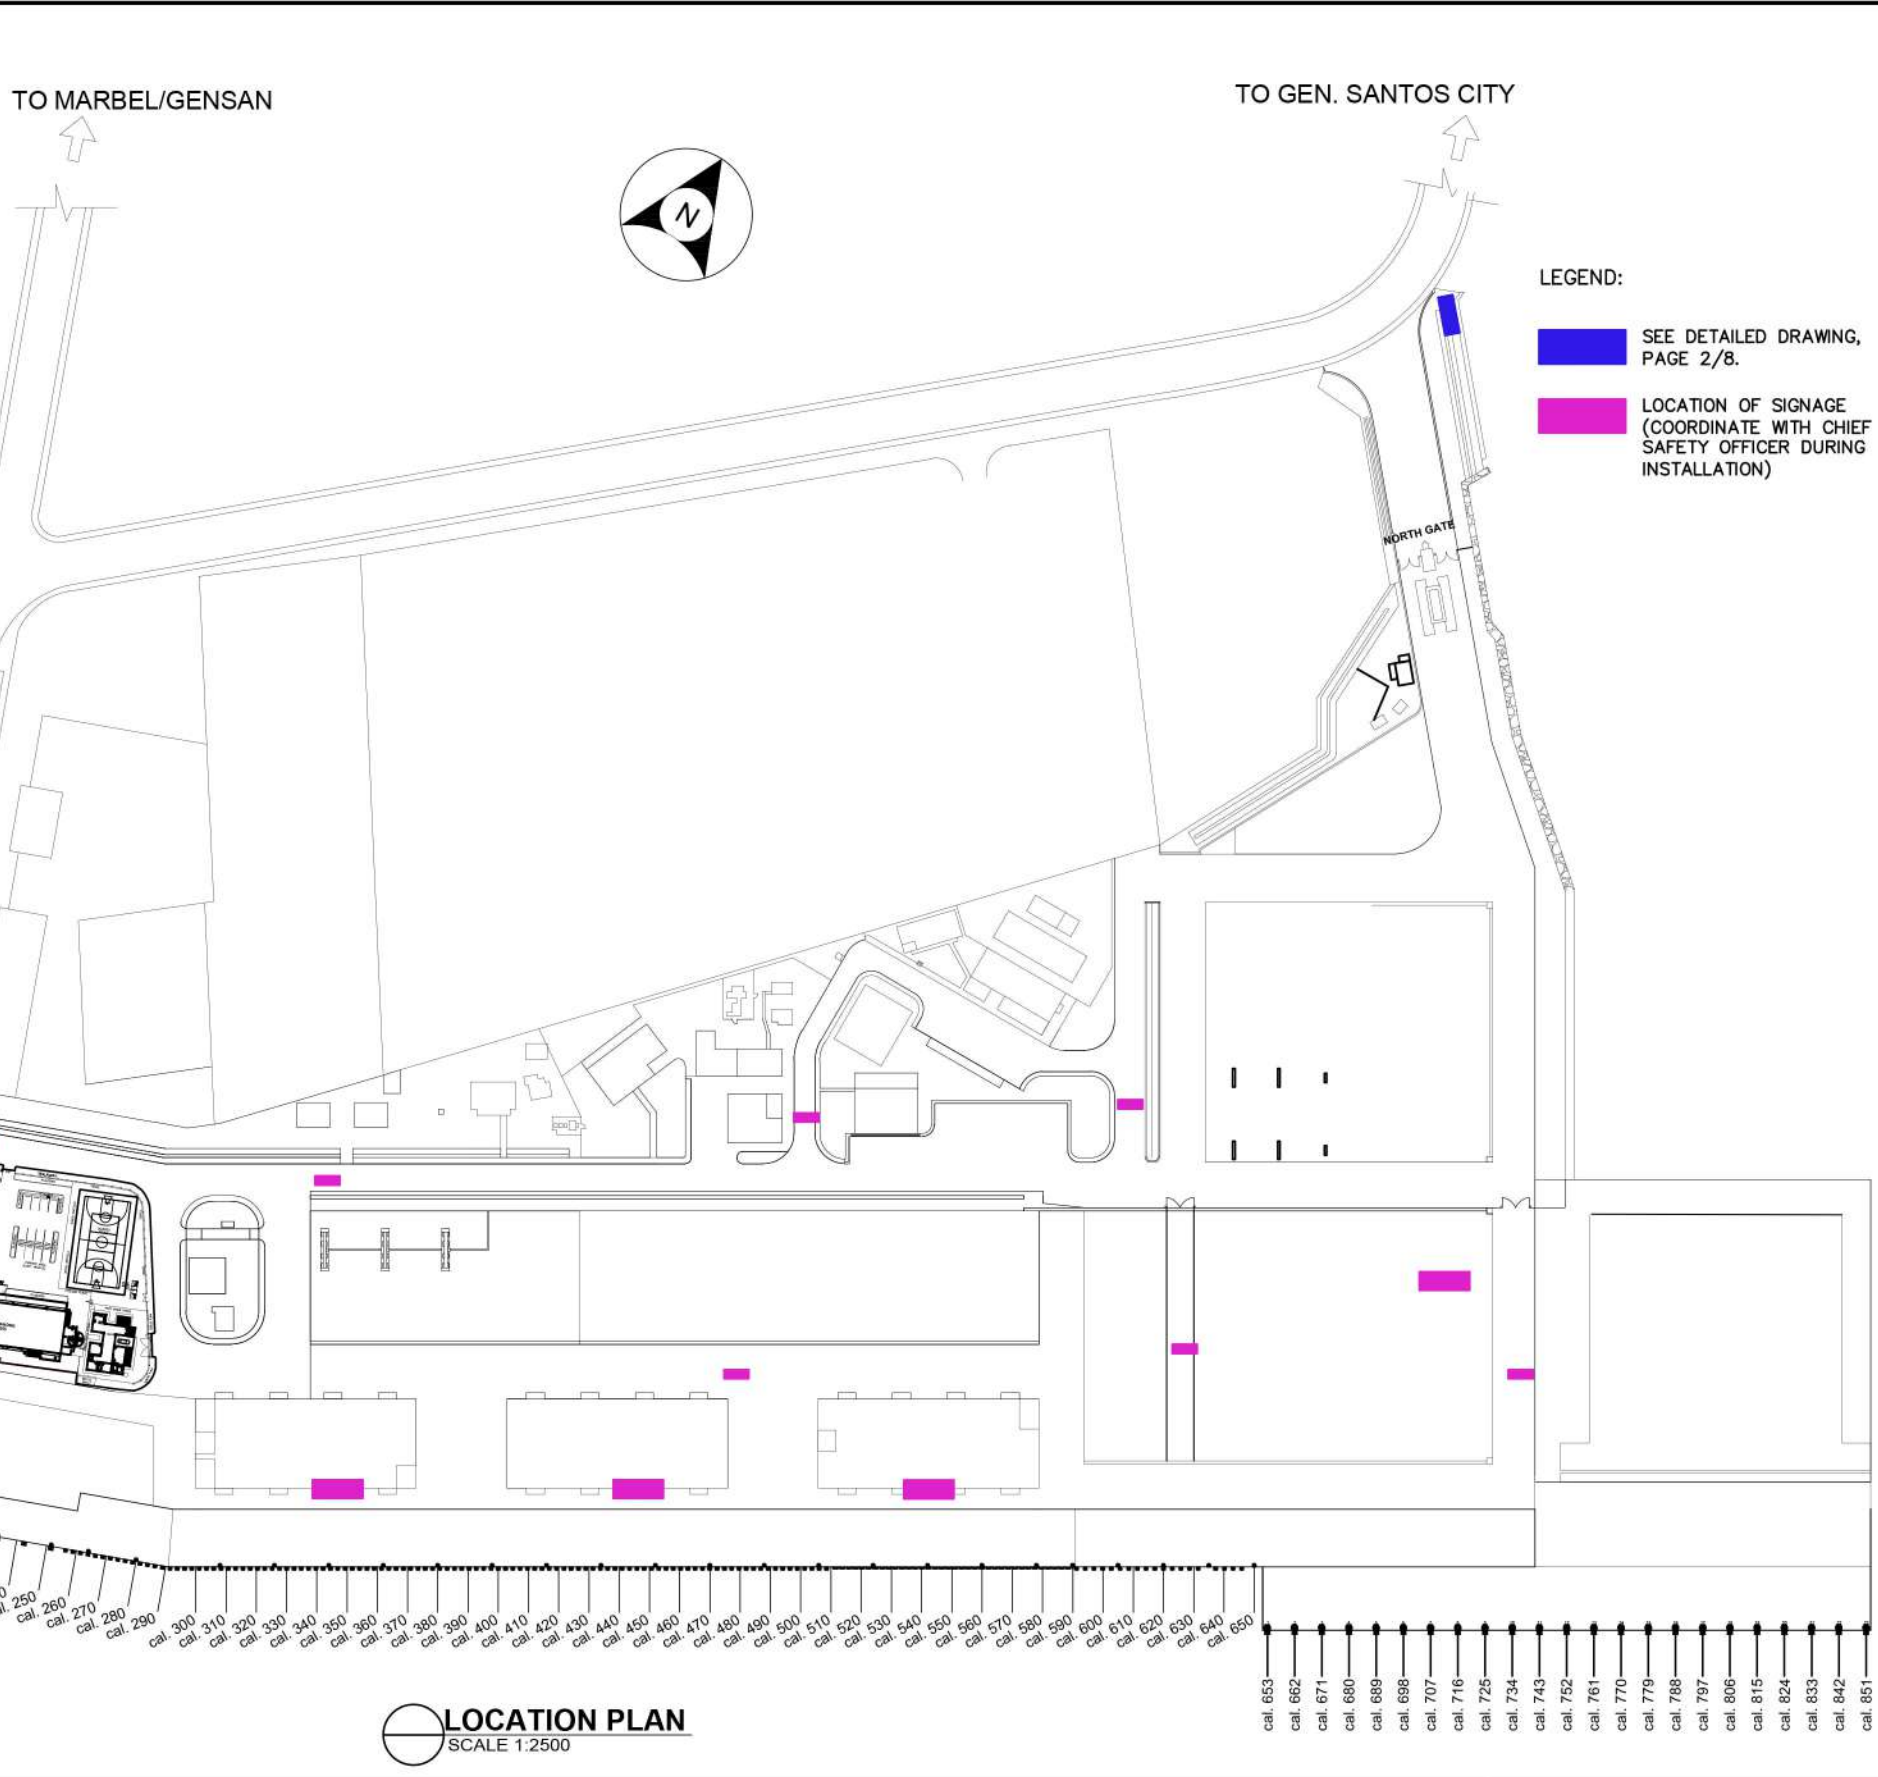


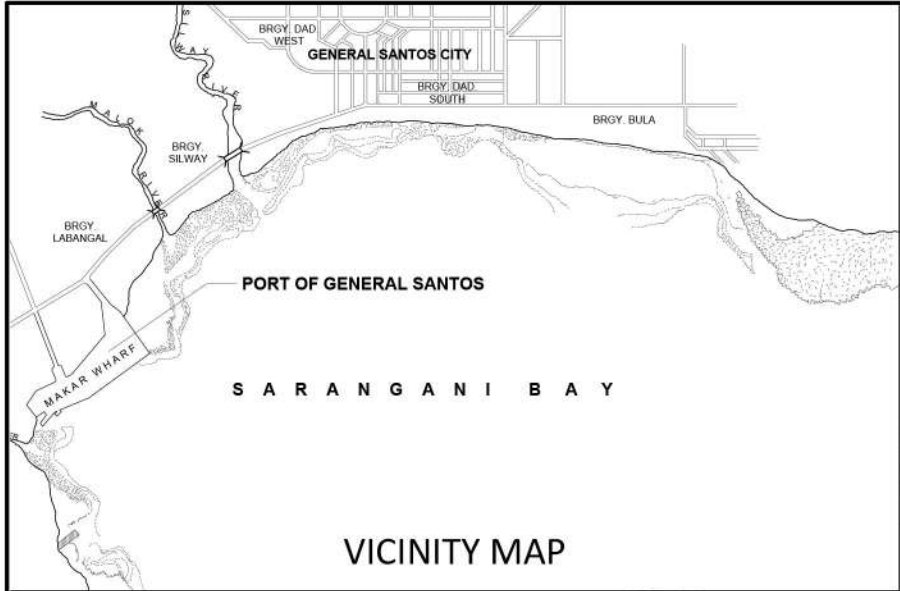


	PROJECT TITLE	PREPARED BY:	CHECKED BY:	REVIEWED BY:	RECOMMENDING APPROVAL:	CONFORMED BY:	APPROVED BY:	SHEET CONTENT:	DATE:
	MAINTENANCE OF SAFETY SIGNAGE AT THE OPERATIONAL AREA	Digitally signed by Soriano Joecarlo Ilaga Date: 2026.02.24 14:04:24 +08'00'	2026.03.0 2 09:14:36 +08'00'	Ma. Vivien M. Tanco 2026.03.02 10:47:41 +08'00'	EDELPETER L. DE LA ROSA 2026.03.02 11:03:28 +08'00'			1. LOCATION PLAN	
	LOCATION PORT OF GENERAL SANTOS, MAKAR WHARF, GENERAL SANTOS CITY	JOECARLO I. SORIANO CONSTRUCTION FOREMAN A	RYAN L. BADJOS SENIOR ENGINEER A	MARIA VIVIEN M. TANCO PRINCIPAL ENGINEER A	EDELPETER L. DE LA ROSA ACTING ESD MANAGER	ATTY. LUZ PATRICIA F. TANCO PSD MANAGER	ATTY. CESAR M. DATAYA PORT MANAGER		1/8

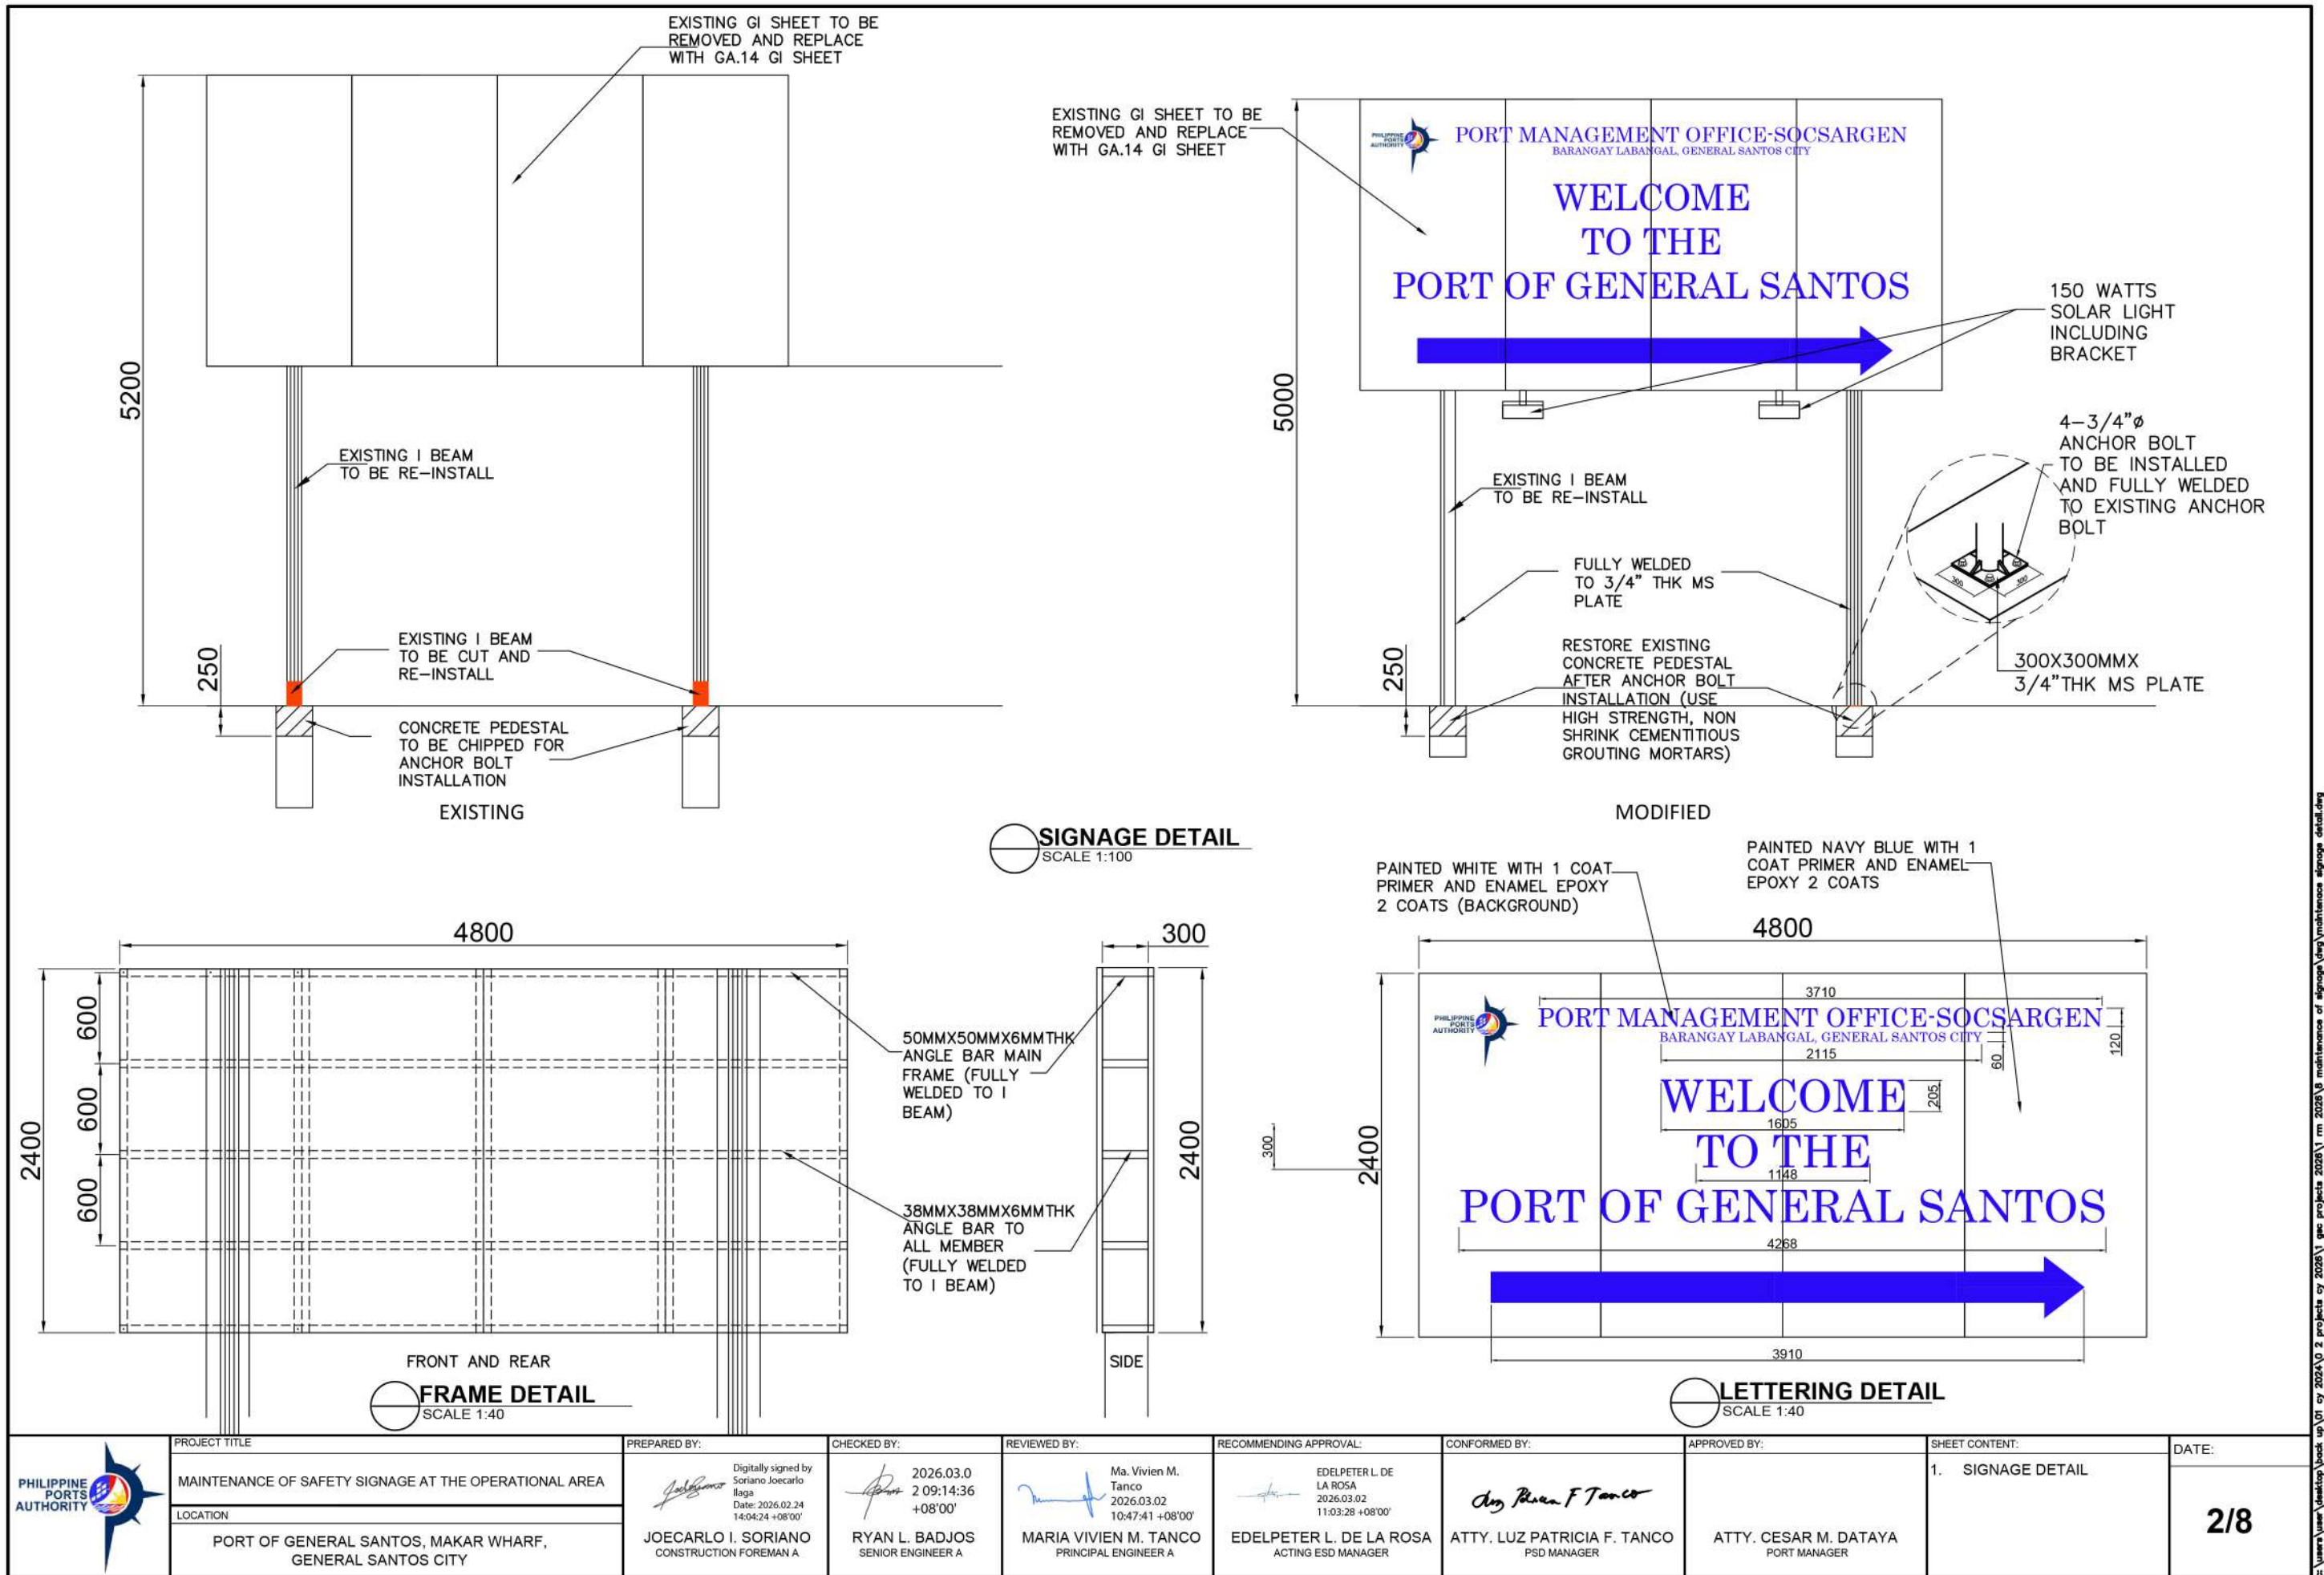

NOTE:

1. ALL DIMENSIONS ARE IN MILLIMETERS UNLESS SPECIFIED

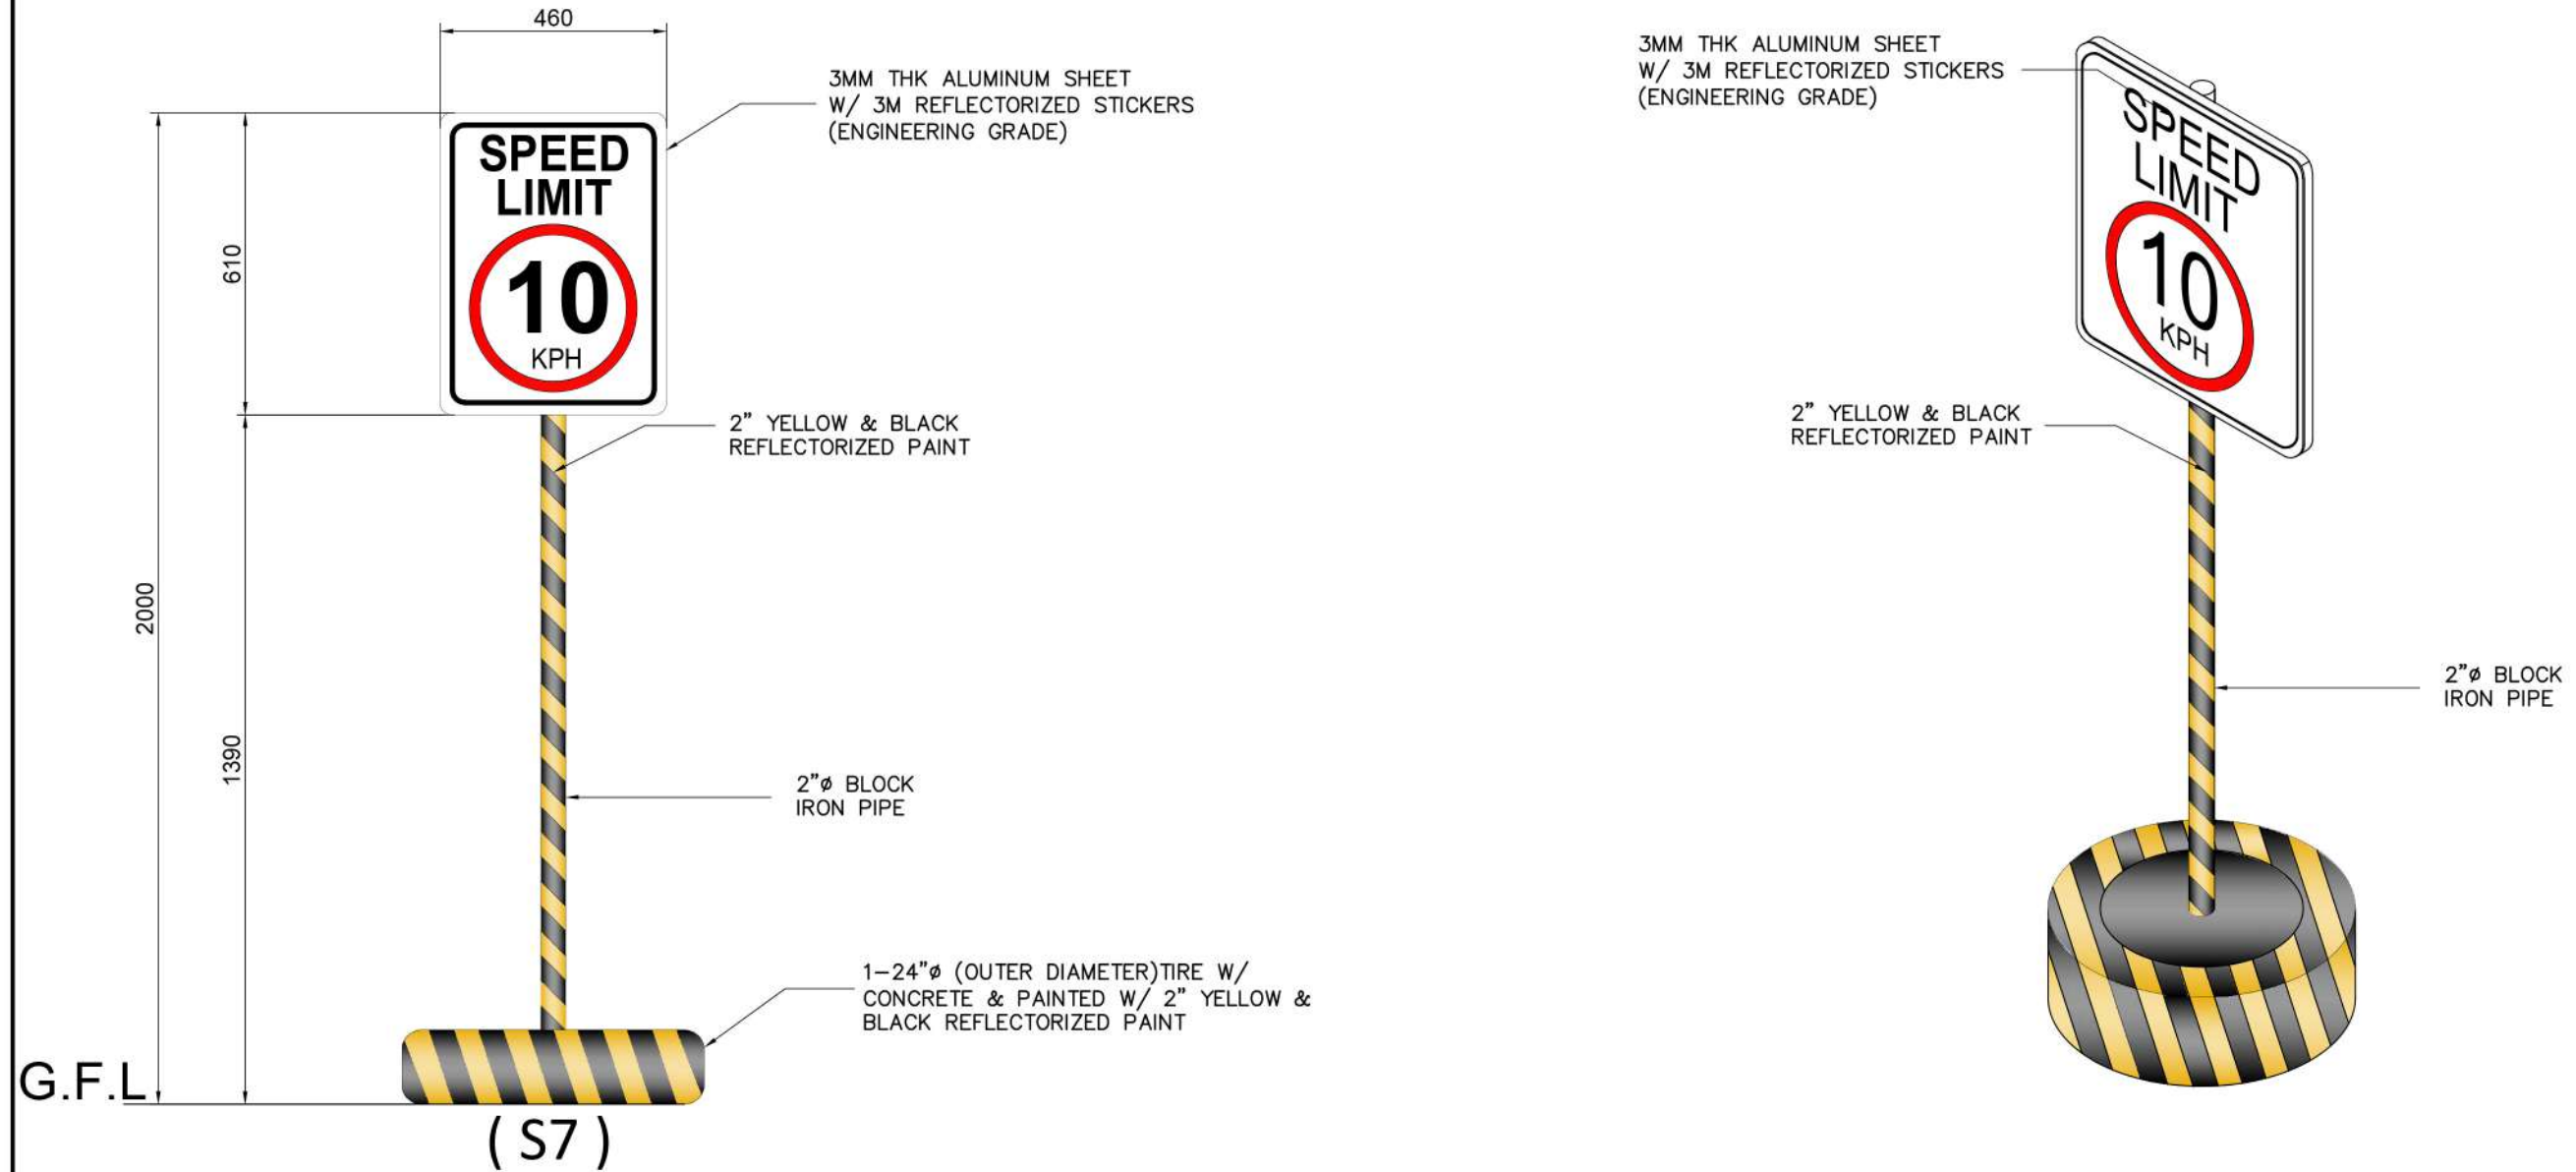

(4 UNITS)




DIRECTIONAL/INFORMATIVE SIGNAGES DETAIL

SCALE 1:15


	PROJECT TITLE	PREPARED BY:	CHECKED BY:	REVIEWED BY:	RECOMMENDING APPROVAL:	CONFORMED BY:	APPROVED BY:	SHEET CONTENT:	DATE:
	MAINTENANCE OF SAFETY SIGNAGE AT THE OPERATIONAL AREA	Digitally signed by Soriano Joecarlo Ilaga Date: 2026.02.24 14:09:12 +08'00'	2026.03.02 09:15:22 +08'00'	Ma. Vivien M. Tanco 2026.03.02 10:48:36 +08'00'	EDELPETER L. DE LA ROSA 2026.03.02 11:02:43 +08'00'	Atty. Luz Patricia F. Tanco	ATTY. CESAR M. DATAYA	1. SIGNAGE DETAIL	
	LOCATION PORT OF GENERAL SANTOS, MAKAR WHARF, GENERAL SANTOS CITY	JOECARLO I. SORIANO CONSTRUCTION FOREMAN A	RYAN L. BADJOS SENIOR ENGINEER A	MARIA VIVIEN M. TANCO PRINCIPAL ENGINEER A	EDELPETER L. DE LA ROSA ACTING ESD MANAGER	ATTY. LUZ PATRICIA F. TANCO PSD MANAGER	ATTY. CESAR M. DATAYA PORT MANAGER		3/8

NOTE:

1. ALL DIMENSIONS ARE IN MILLIMETERS
UNLESS SPECIFIED

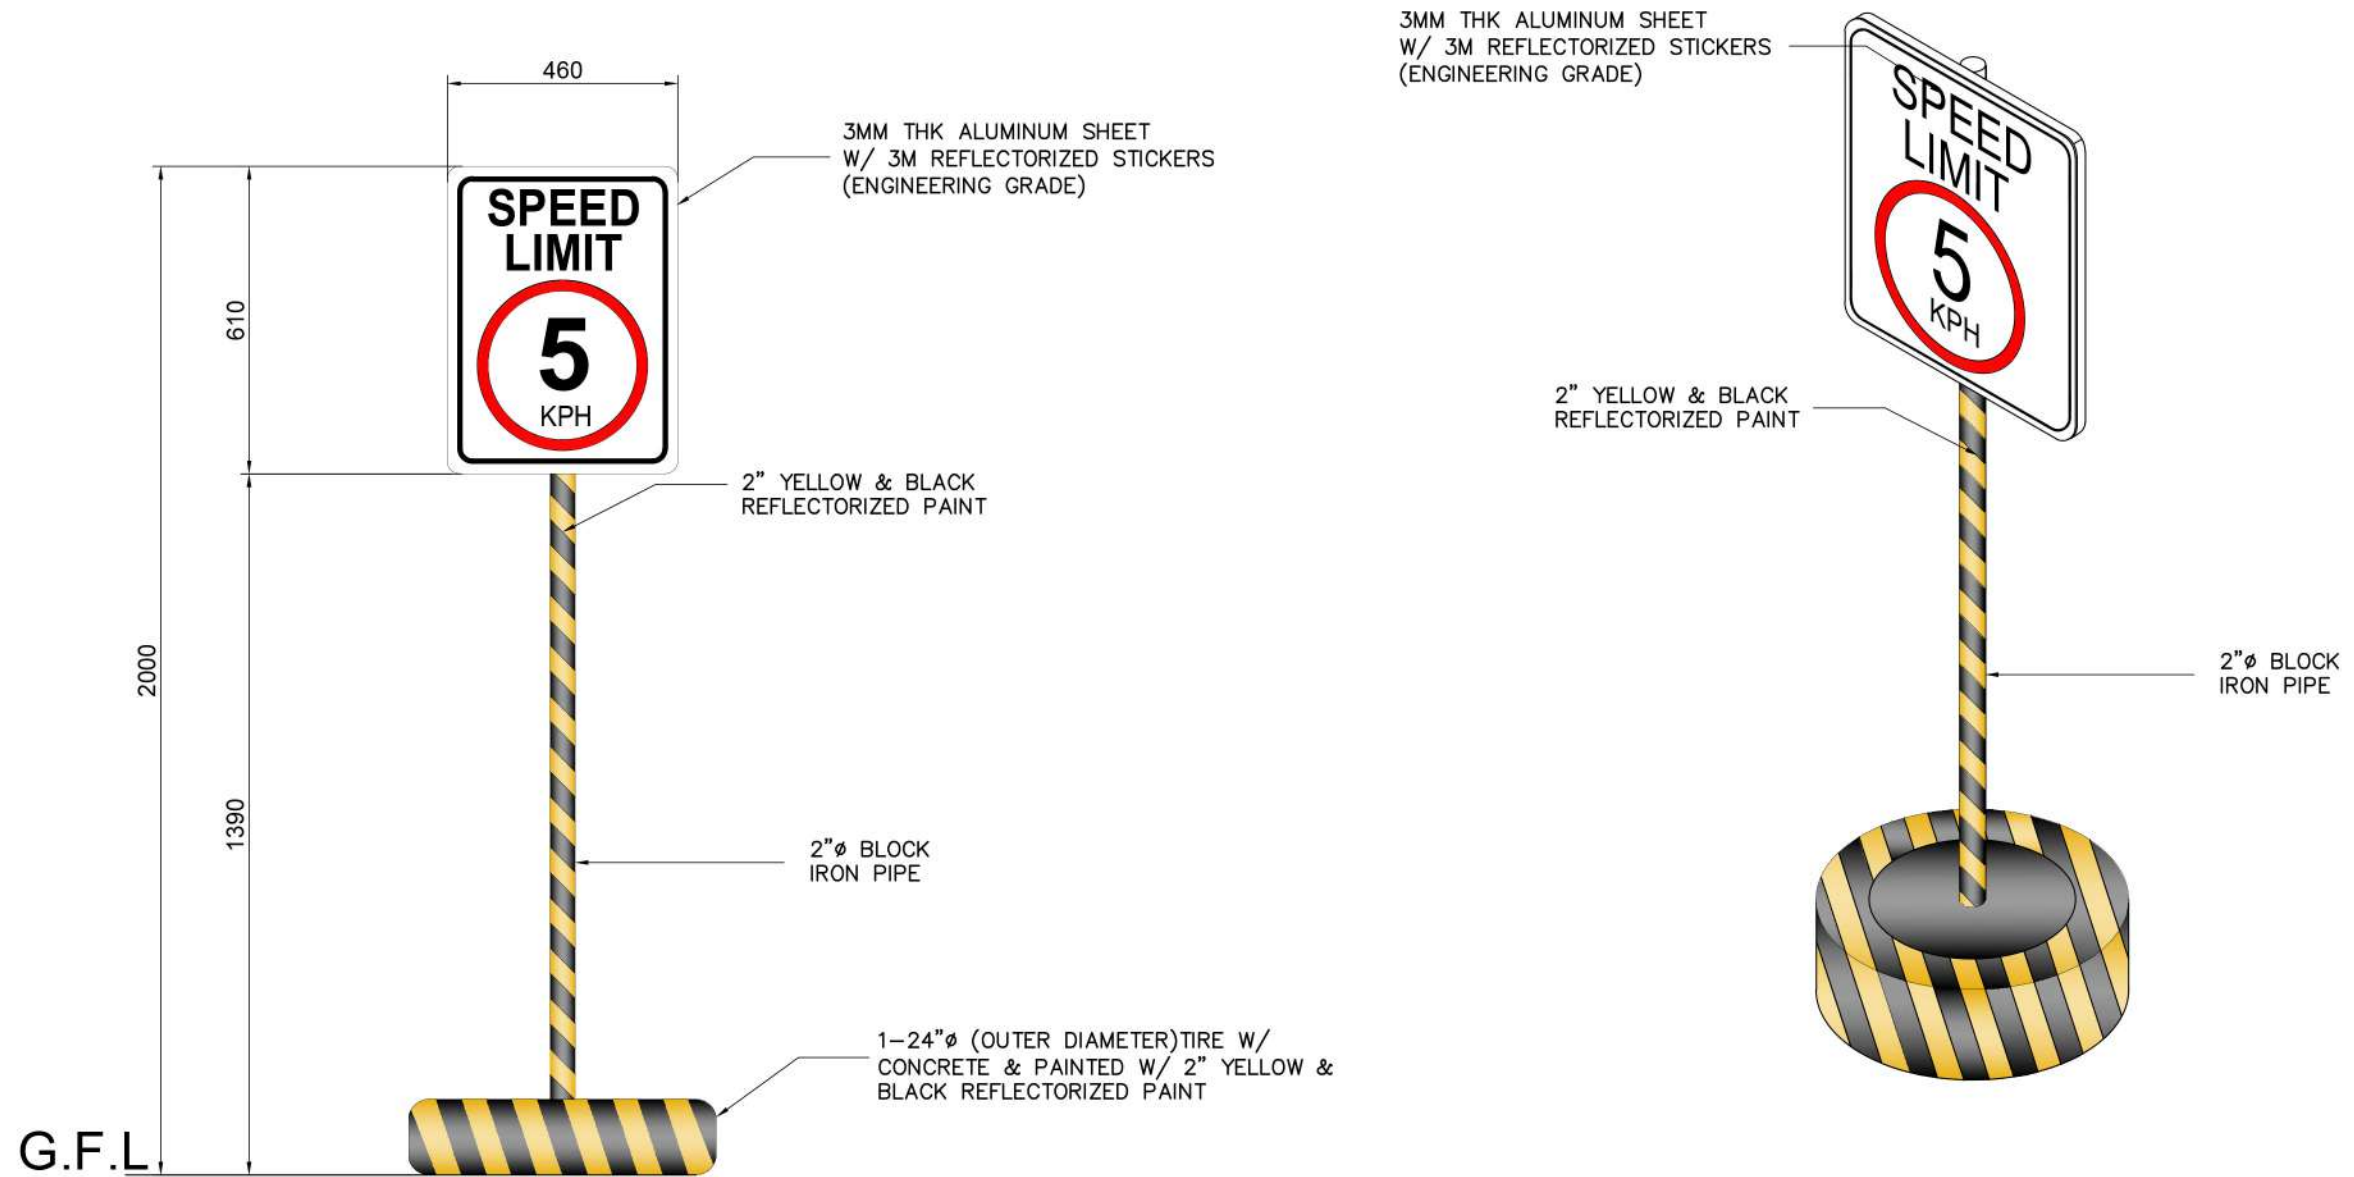

(4 UNITS)

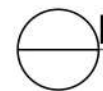


DIRECTIONAL/INFORMATIVE SIGNAGES DETAIL
SCALE 1:15



PROJECT TITLE MAINTENANCE OF SAFETY SIGNAGE AT THE OPERATIONAL AREA LOCATION PORT OF GENERAL SANTOS, MAKAR WHARF, GENERAL SANTOS CITY	PREPARED BY: Digitally signed by Soriano Joecarlo Ilaga Date: 2026.02.24 14:14:07 +08'00'	CHECKED BY: 2026.03.0 2 09:15:41 +08'00'	REVIEWED BY: Ma. Vivien M. Tanco 2026.03.02 10:49:10 +08'00'	RECOMMENDING APPROVAL: EDELPETER L. DE LA ROSA 2026.03.02 11:02:28 +08'00'	CONFORMED BY: Atty. Luz Patricia F. Tanco	APPROVED BY: ATTY. CESAR M. DATAYA PORT MANAGER	SHEET CONTENT: 1. SIGNAGE DETAIL	DATE: 4/8
	JOECARLO I. SORIANO CONSTRUCTION FOREMAN A	RYAN L. BADJOS SENIOR ENGINEER A	MARIA VIVIEN M. TANCO PRINCIPAL ENGINEER A	EDELPETER L. DE LA ROSA ACTING ESD MANAGER	ATTY. LUZ PATRICIA F. TANCO PSD MANAGER			

E:\Users\user\desktop\back up\01 ey 2024\02 projects ey 2026\1 m 2026\B maintenance of signage\signage detail.dwg

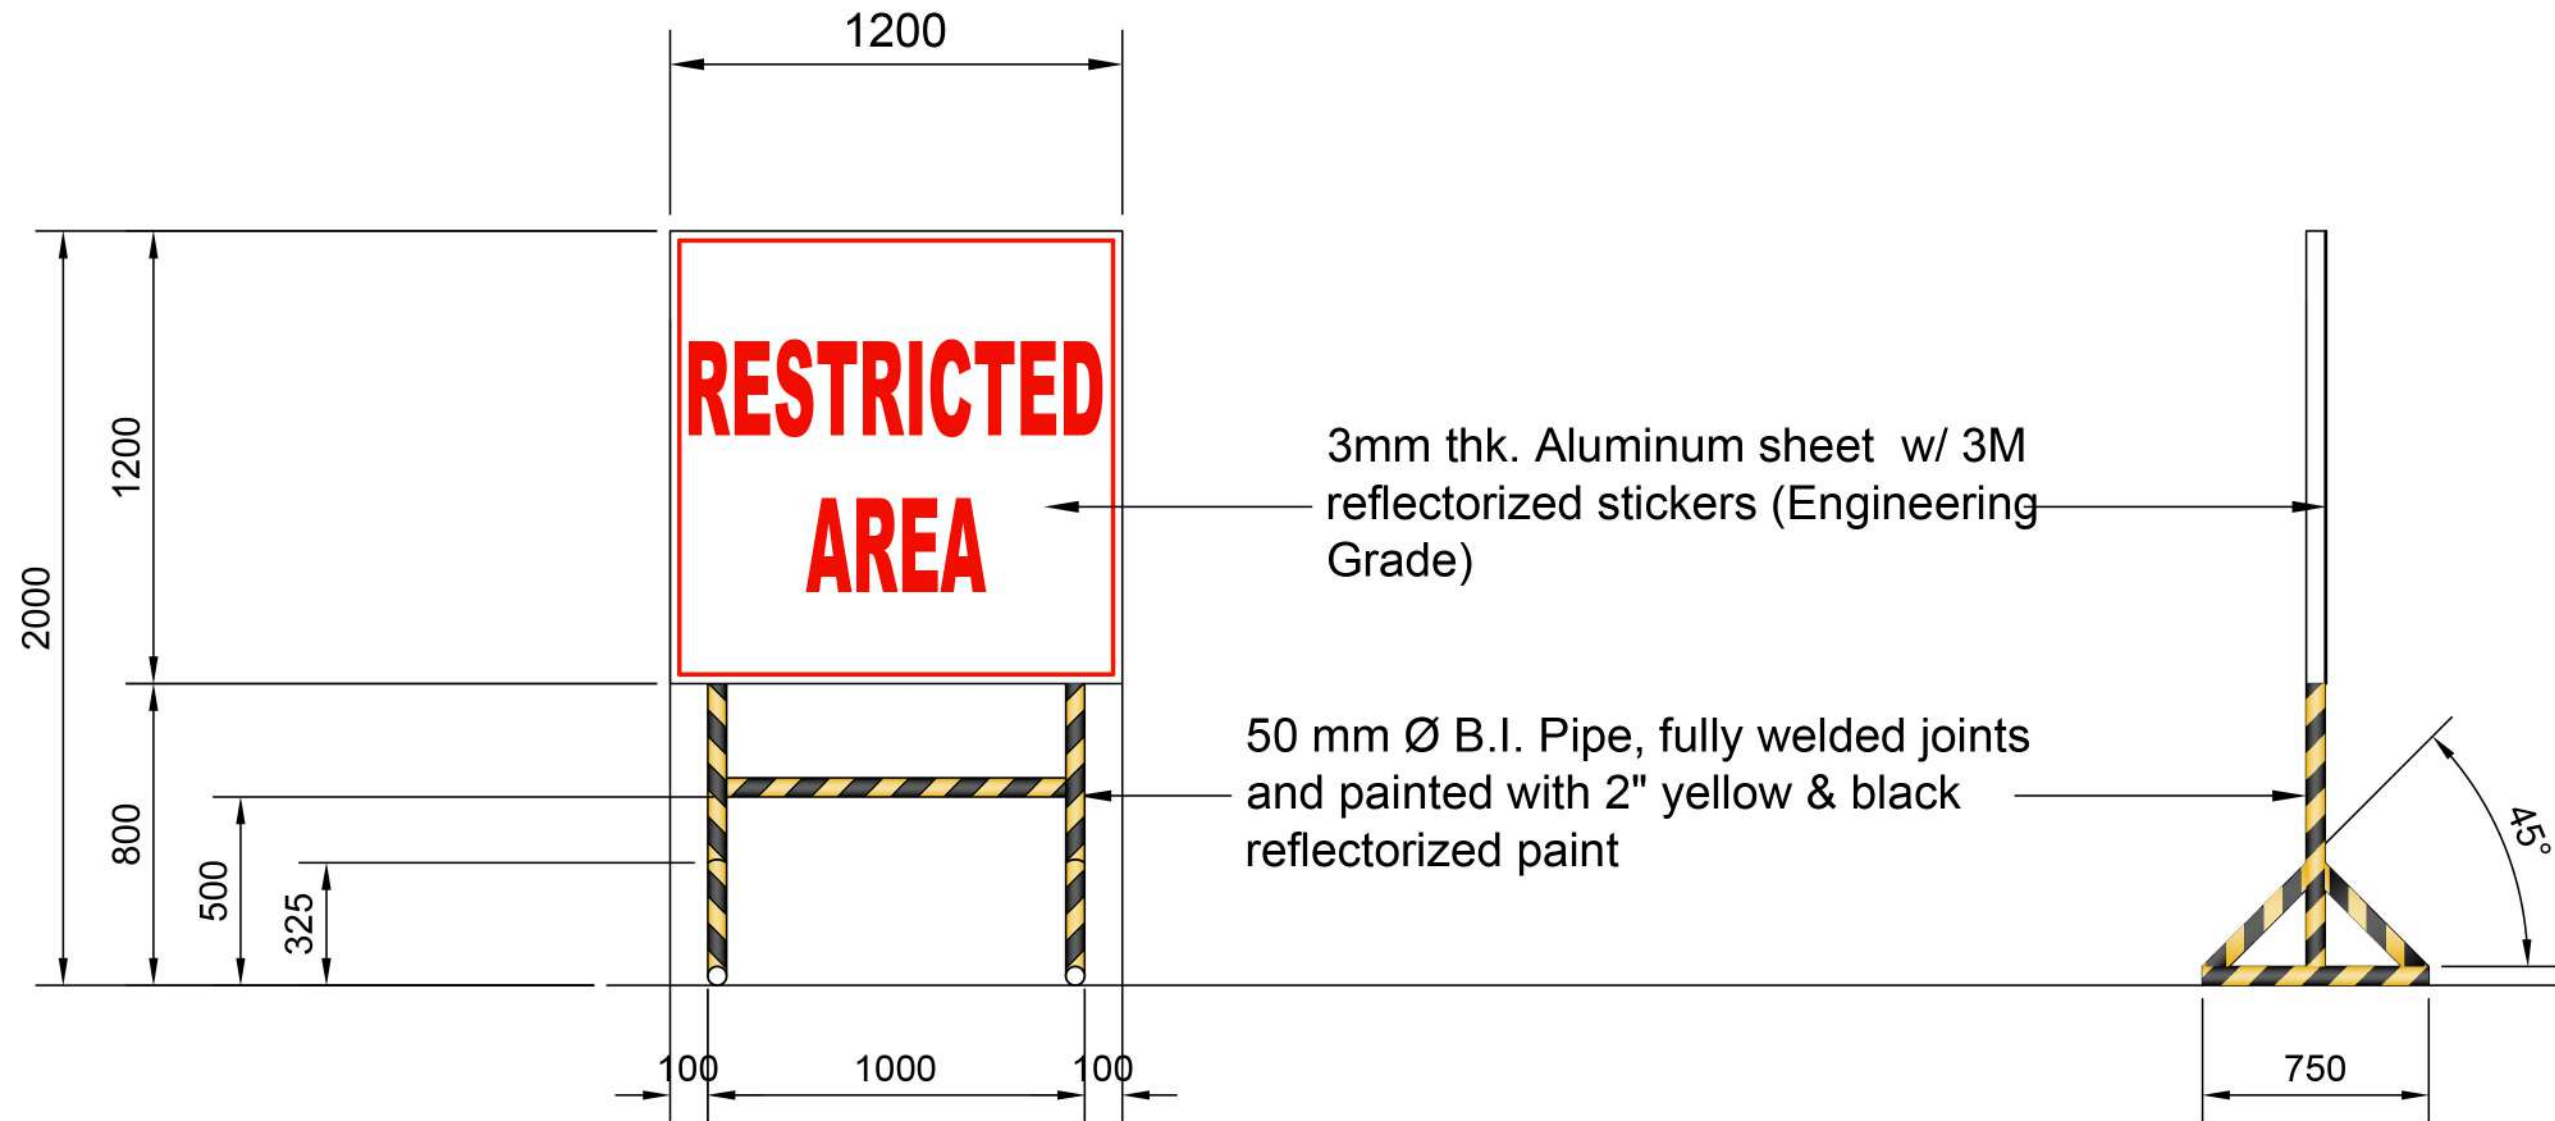

(4 UNITS)

SIGNAGE DETAIL
SCALE 1:20

	PROJECT TITLE	PREPARED BY:	CHECKED BY:	REVIEWED BY:	RECOMMENDING APPROVAL:	CONFORMED BY:	APPROVED BY:	SHEET CONTENT:	DATE:
	MAINTENANCE OF SAFETY SIGNAGE AT THE OPERATIONAL AREA LOCATION PORT OF GENERAL SANTOS, MAKAR WHARF, GENERAL SANTOS CITY	Digitally signed by Soriano Joecarlo llaga Date: 2026.02.24 14:14:39 +08'00' JOECARLO I. SORIANO CONSTRUCTION FOREMAN A	2026.03.0 2 09:16:00 +08'00' RYAN L. BADJOS SENIOR ENGINEER A	Ma. Vivien M. Tanco 2026.03.02 10:49:36 +08'00' MARIA VIVIEN M. TANCO PRINCIPAL ENGINEER A	EDELPETER L. DE LA ROSA 2026.03.02 11:02:12 +08'00' EDELPETER L. DE LA ROSA ACTING ESD MANAGER	Atty. Luz Patricia F. Tanco PSD MANAGER	ATTY. CESAR M. DATAYA	1. SIGNAGE DETAIL	5/8

NOTE:

1. COORDINATE WITH CHIEF SAFETY OFFICER DURING SIGNAGE INSTALLATION.



(4 UNITS)

3MM THK ALUMINUM SHEET
W/ 3M REFLECTORIZED STICKERS
(ENGINEERING GRADE)




(4 UNITS)

3MM THK ALUMINUM SHEET
W/ 3M REFLECTORIZED STICKERS
(ENGINEERING GRADE)

 **SIGNAGE DETAIL**
SCALE 1:10

NOTE:

1. COORDINATE WITH CHIEF SAFETY OFFICER DURING SIGNAGE INSTALLATION.

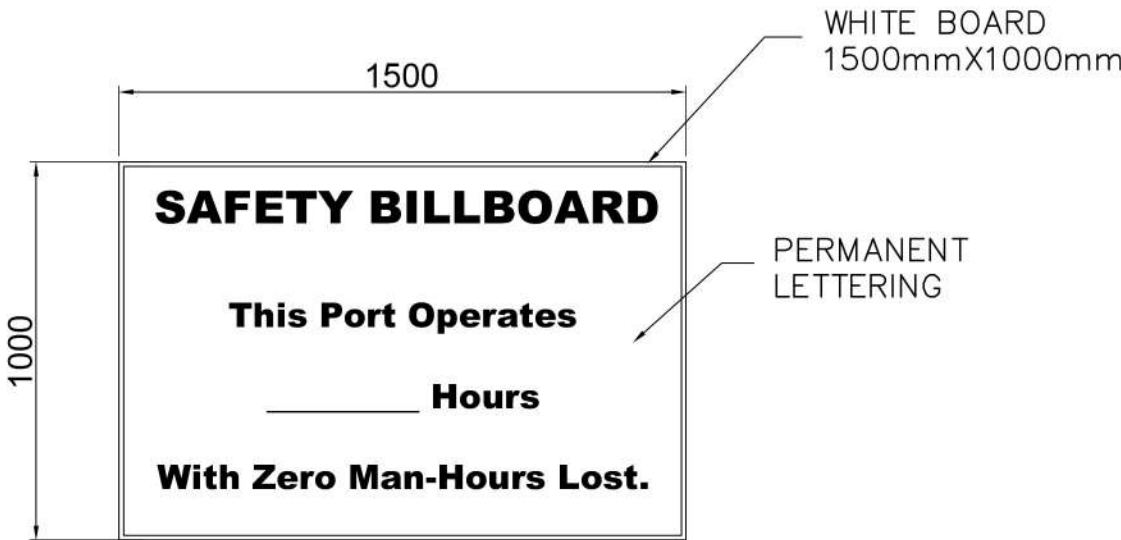

 **SIGNAGE DETAIL (1 UNIT)**
SCALE 1:20



PROJECT TITLE
MAINTENANCE OF SAFETY SIGNAGE AT THE OPERATIONAL AREA
LOCATION
PORT OF GENERAL SANTOS, MAKAR WHARF, GENERAL SANTOS CITY

PREPARED BY:

Digitally signed by
Soriano Joe Carlo
Ilaga
Date: 2026.02.24
14:15:07 +08'00'

JOECARLO I. SORIANO
CONSTRUCTION FOREMAN A

CHECKED BY:

2026.03.0
2 09:16:18
+08'00'

RYAN L. BADJOS
SENIOR ENGINEER A

REVIEWED BY:

Ma. Vivien M.
Tanco
2026.03.02
10:49:56 +08'00'

MARIA VIVIEN M. TANCO
PRINCIPAL ENGINEER A

RECOMMENDING APPROVAL:

EDEL PETER L. DE LA
ROSA
2026.03.02 11:01:58
+08'00'

EDEL PETER L. DE LA ROSA
ACTING ESD MANAGER

CONFORMED BY:

ATTY. LUZ PATRICIA F. TANCO
PSD MANAGER

APPROVED BY:

ATTY. CESAR M. DATAYA
PORT MANAGER

SHEET CONTENT:
1. SIGNAGE DETAIL

DATE:






1. COORDINATE WITH CHIEF SAFETY OFFICER DURING SIGNAGE INSTALLATION.

700

**PERSONAL PROTECTIVE
EQUIPMENT REQUIRED
IN THIS AREA**



 **SIGNAGE DETAIL (3 UNITS)**
SCALE 1:100

     	PROJECT TITLE	PREPARED BY:	CHECKED BY:	REVIEWED BY:	RECOMMENDING APPROVAL:	CONFORMED BY:	APPROVED BY:	SHEET CONTENT:	DATE:
	MAINTENANCE OF SAFETY SIGNAGE AT THE OPERATIONAL AREA	 Digitally signed by Soriano Joecarlo Ilaga Date: 2026.02.24 14:15:57 +08'00'	 2026.03.0 2 09:16:36 +08'00'	 Ma. Vivien M. Tanco 2026.03.02 10:50:16 +08'00'	 EDELPETER L. DE LA ROSA 2026.03.02 11:01:32 +08'00'			1. SIGNAGE DETAIL	7/8
	LOCATION	JOECARLO I. SORIANO CONSTRUCTION FOREMAN A	RYLAN L. BADJOS SENIOR ENGINEER A	MARIA VIVIEN M. TANCO PRINCIPAL ENGINEER A	EDELPETER L. DE LA ROSA ACTING ESD MANAGER	ATTY. LUZ PATRICIA F. TANCO PSD MANAGER	ATTY. CESAR M. DATAYA PORT MANAGER		
PORT OF GENERAL SANTOS, MAKAR WHARF, GENERAL SANTOS CITY									

