




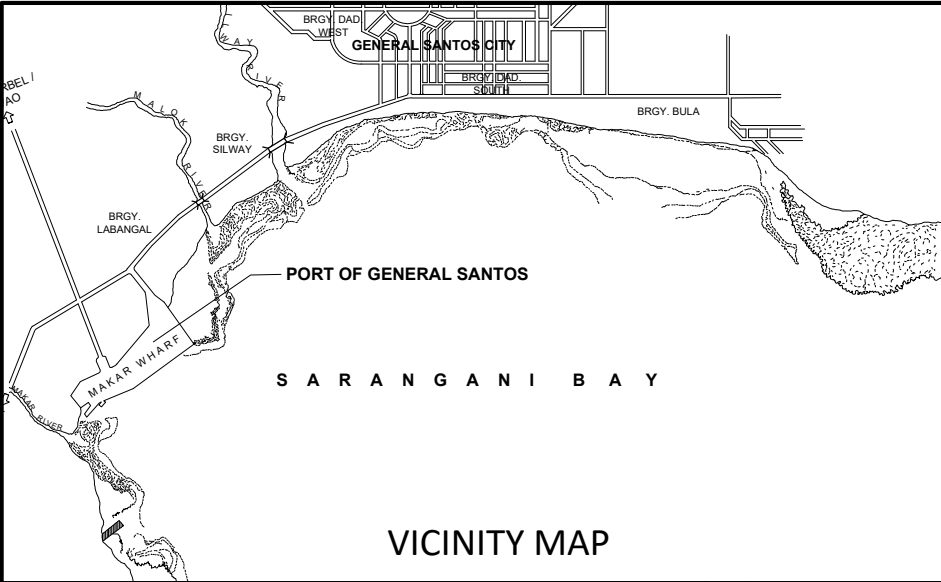

VICINITY MAP

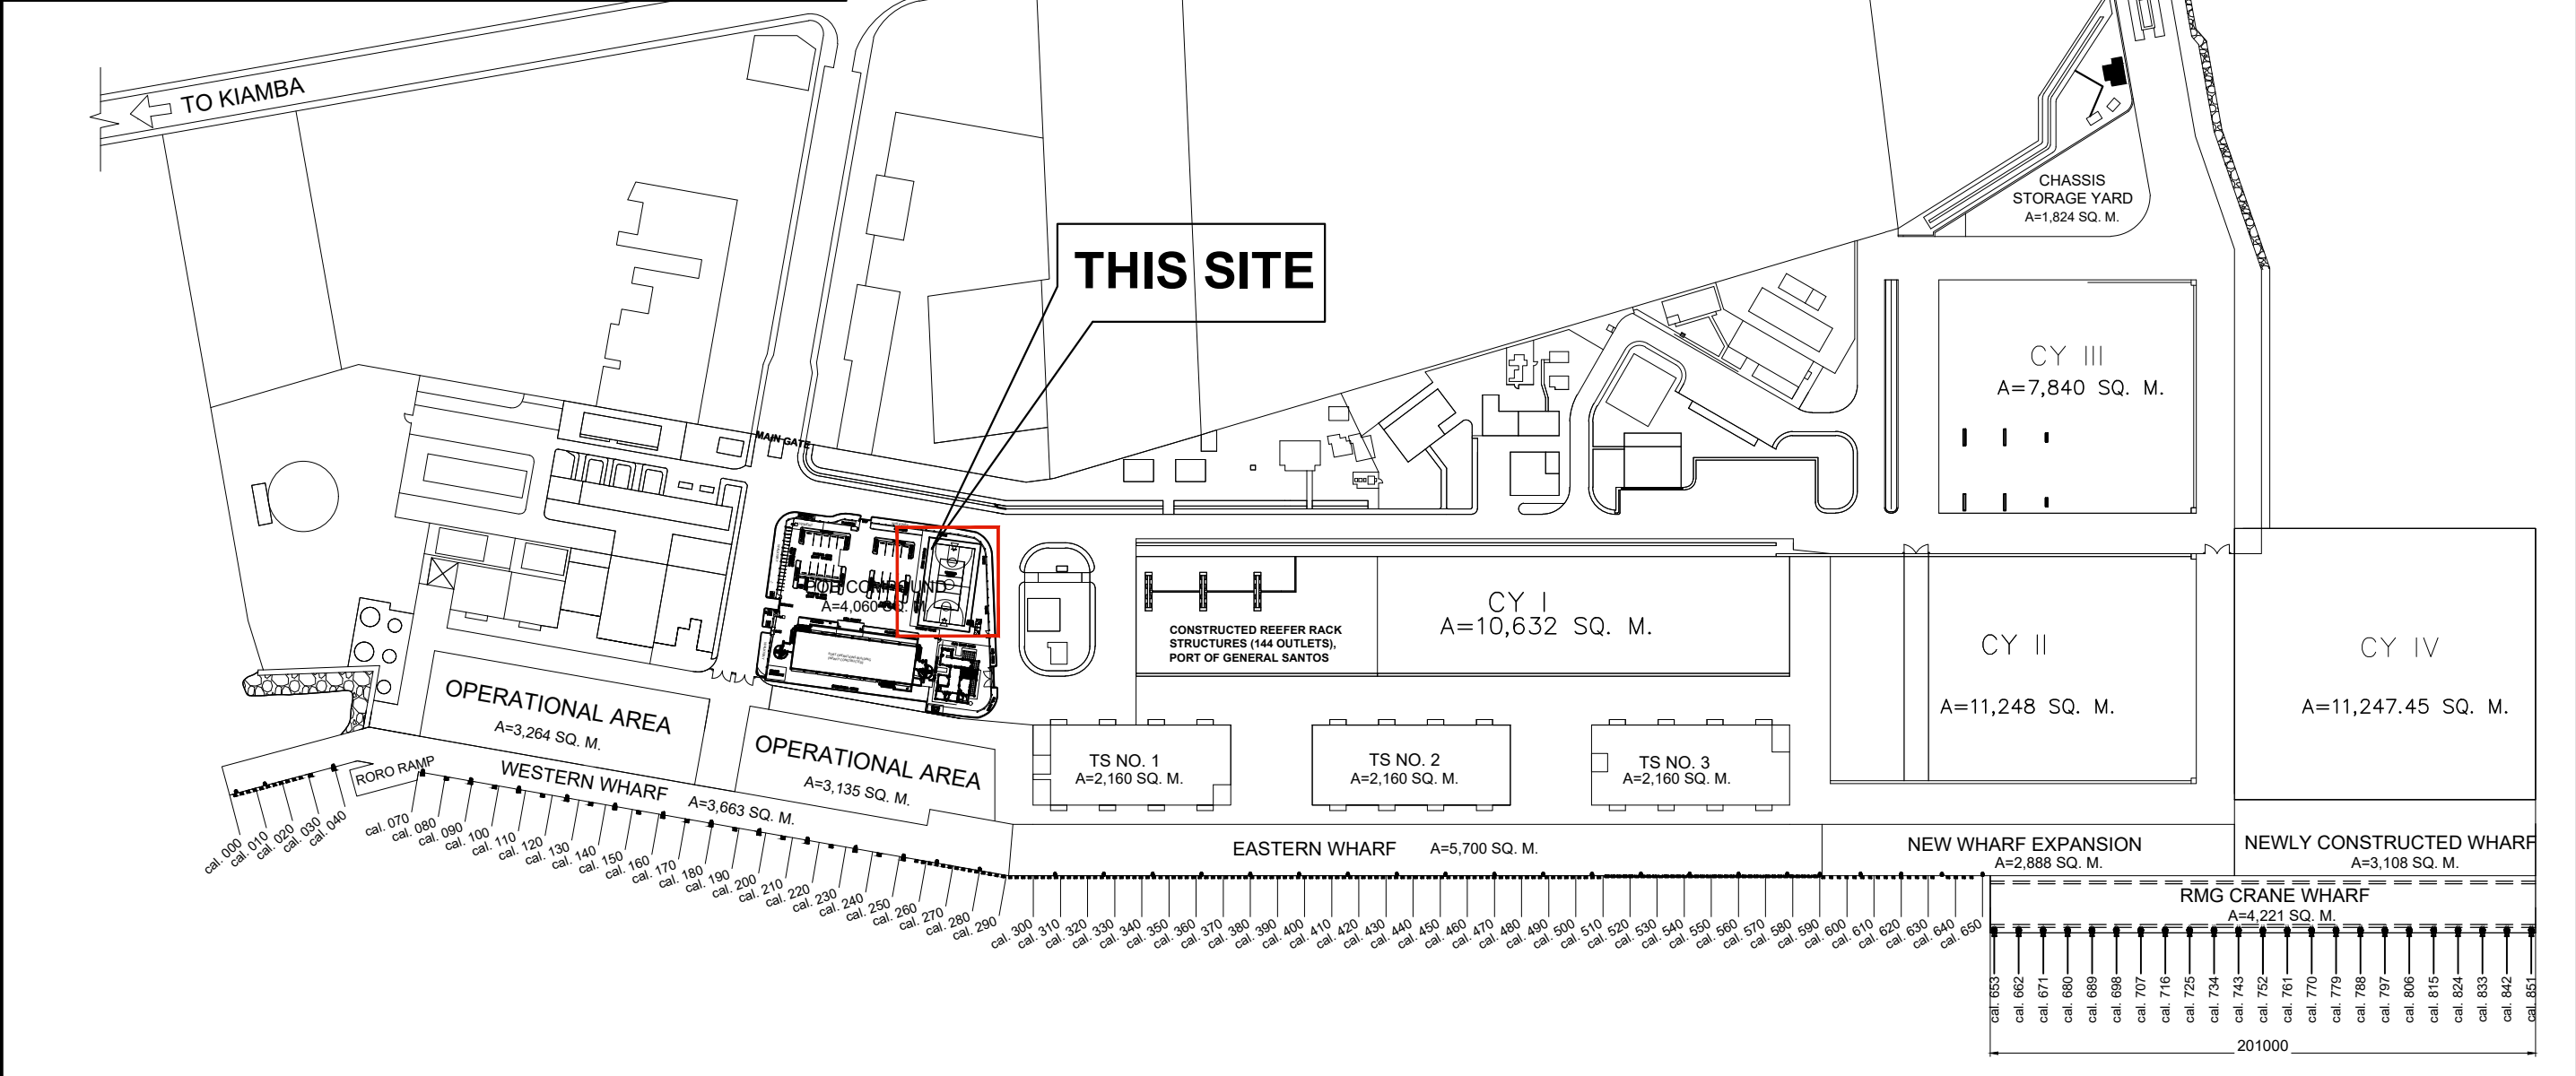

	PROJECT TITLE	PREPARED BY:	CHECKED BY:	REVIEWED BY:	RECOMMENDING APPROVAL:	APPROVED BY:	SHEET CONTENT:	DATE:
	EMERGENCY MAINTENANCE OF COVERED COURT ENCLOSURE DUE TO 7.8 MAGNITUDE EARTHQUAKE ON JUNE 8, 2026	JOSE CARLITO Y. BRIONES JR. DRAFTSMAN II (COS)	RYAN L. BADAJOS SENIOR ENGINEER A	MARIA VIVIEN M. TANCO PRINCIPAL ENGINEER A	EDELPETER L. DE LA ROSA ESD MANAGER	ATTY. CESAR M. DATAYA PORT MANAGER	1. LOCATION PLAN	1/11

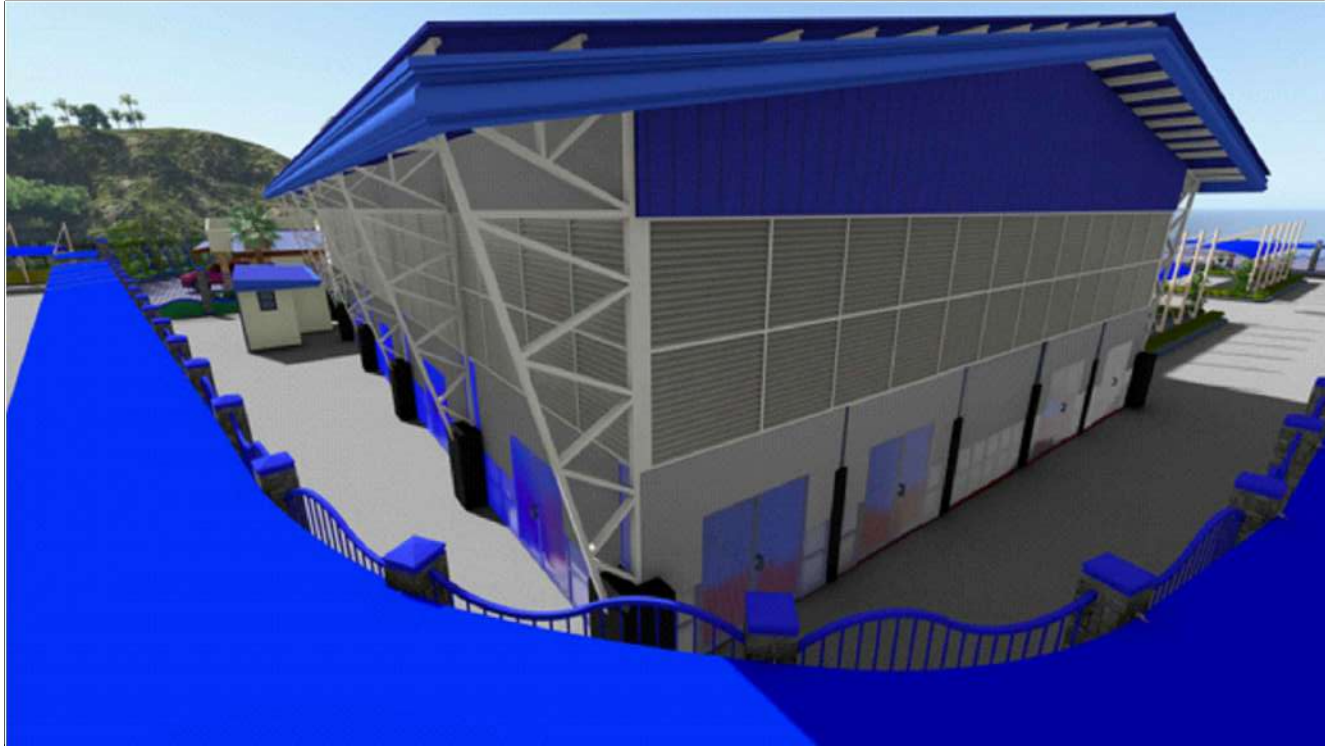

PROPOSED PERSPECTIVE

NTS



PROJECT TITLE	EMERGENCY MAINTENANCE OF COVERED COURT ENCLOSURE DUE TO 7.8 MAGNITUDE EARTHQUAKE ON JUNE 8, 2026
LOCATION	PORT OF GENERAL SANTOS, MAKAR WHARF, GENERAL SANTOS CITY

PREPARED BY:

JOSE CARLITO Y. BRIONES JR.
DRAFTSMAN II (COS)

CHECKED BY:

RYAN L. BADAJOS
SENIOR ENGINEER A

REVIEWED BY:

MARIA VIVIEN M. TANCO
PRINCIPAL ENGINEER A

RECOMMENDING APPROVAL:

EDEL PETER L. DE LA ROSA
ESD MANAGER


APPROVED BY:

ATTY. CESAR M. DATAYA
PORT MANAGER

SHEET CONTENT:
1. PROPOSED PERSPECTIVE

DATE:

3/11

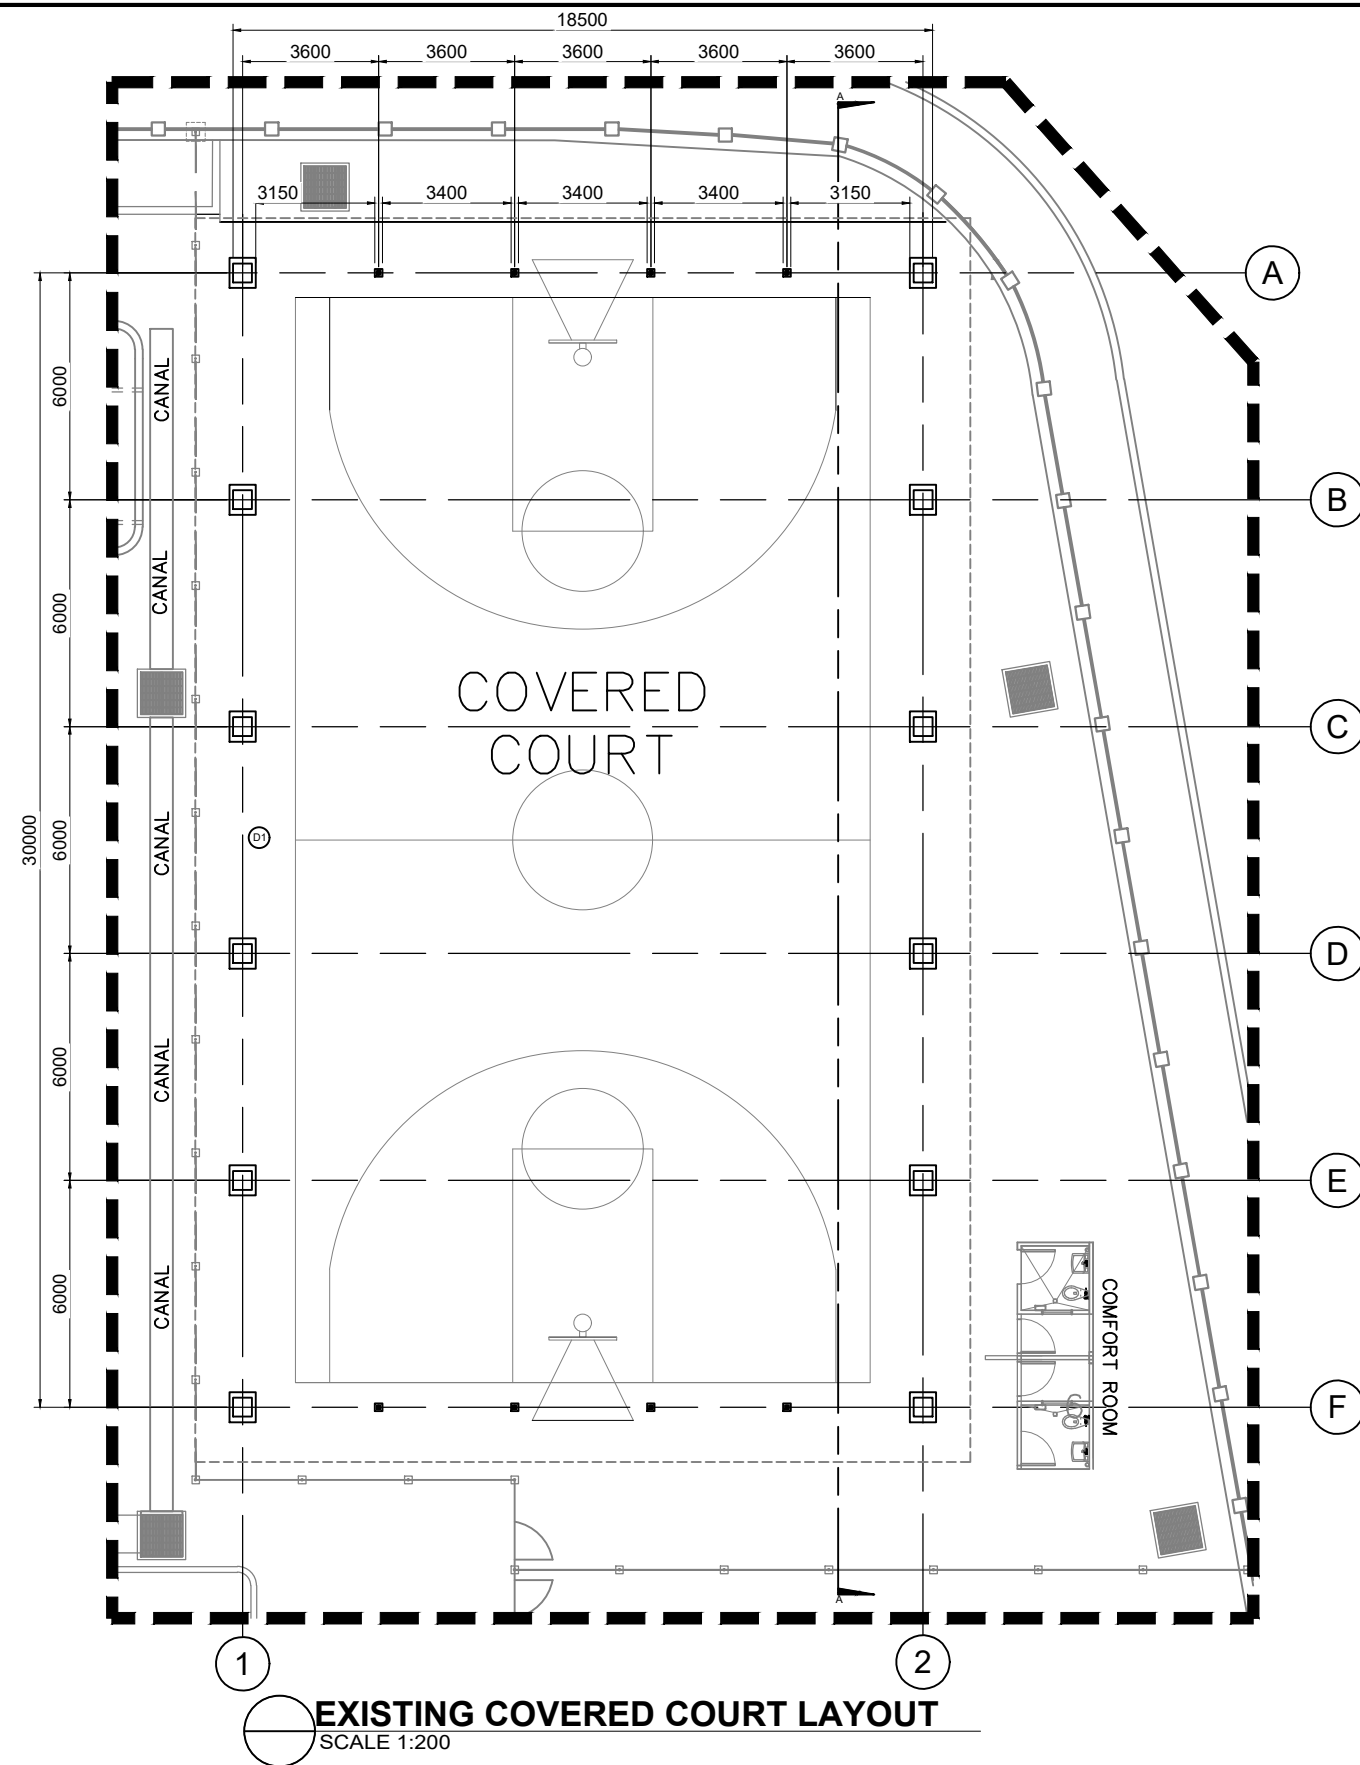



- LEGEND:
- Catch basin
 - Cyclone fence
 - Basketball Ring


EXISTING COVERED COURT LAYOUT
SCALE 1:200

	PROJECT TITLE	PREPARED BY:	CHECKED BY:	REVIEWED BY:	RECOMMENDING APPROVAL:	APPROVED BY:	SHEET CONTENT:	DATE:
	EMERGENCY MAINTENANCE OF COVERED COURT ENCLOSURE DUE TO 7.8 MAGNITUDE EARTHQUAKE ON JUNE 8, 2026	JOSE CARLITO Y. BRIONES JR. DRAFTSMAN II (COS)	RYAN L. BADAJOS SENIOR ENGINEER A	MARIA VIVIEN M. TANCO PRINCIPAL ENGINEER A	EDELPETER L. DE LA ROSA ESD MANAGER	ATTY. CESAR M. DATAYA PORT MANAGER	1. EXISTING COVERED COURT LAYOUT	4/11
	LOCATION							
	PORT OF GENERAL SANTOS, MAKAR WHARF, GENERAL SANTOS CITY							

c:\users\jenova\appdata\local\temp\2026\enclosure of jpa\covered court\enclosure covered court(3.8.26).dwg

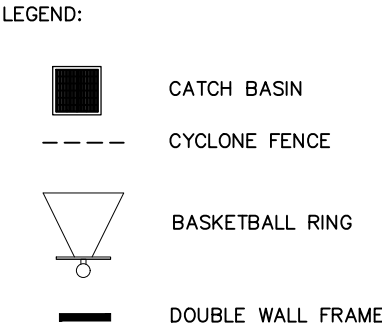

 
	PROJECT TITLE	PREPARED BY:	CHECKED BY:	REVIEWED BY:	RECOMMENDING APPROVAL:	APPROVED BY:	SHEET CONTENT:	DATE:
	EMERGENCY MAINTENANCE OF COVERED COURT ENCLOSURE DUE TO 7.8 MAGNITUDE EARTHQUAKE ON JUNE 8, 2026 LOCATION PORT OF GENERAL SANTOS, MAKAR WHARF, GENERAL SANTOS CITY	 JOSE CARLITO Y. BRIONES JR. DRAFTSMAN II (COS)	RYAN L. BADAJOS SENIOR ENGINEER A	MARIA VIVIEN M. TANCO PRINCIPAL ENGINEER A	EDELPETER L. DE LA ROSA ESD MANAGER	ATTY. CESAR M. DATAYA PORT MANAGER	1. PROPOSED COVERED COURT LAYOUT	5/11

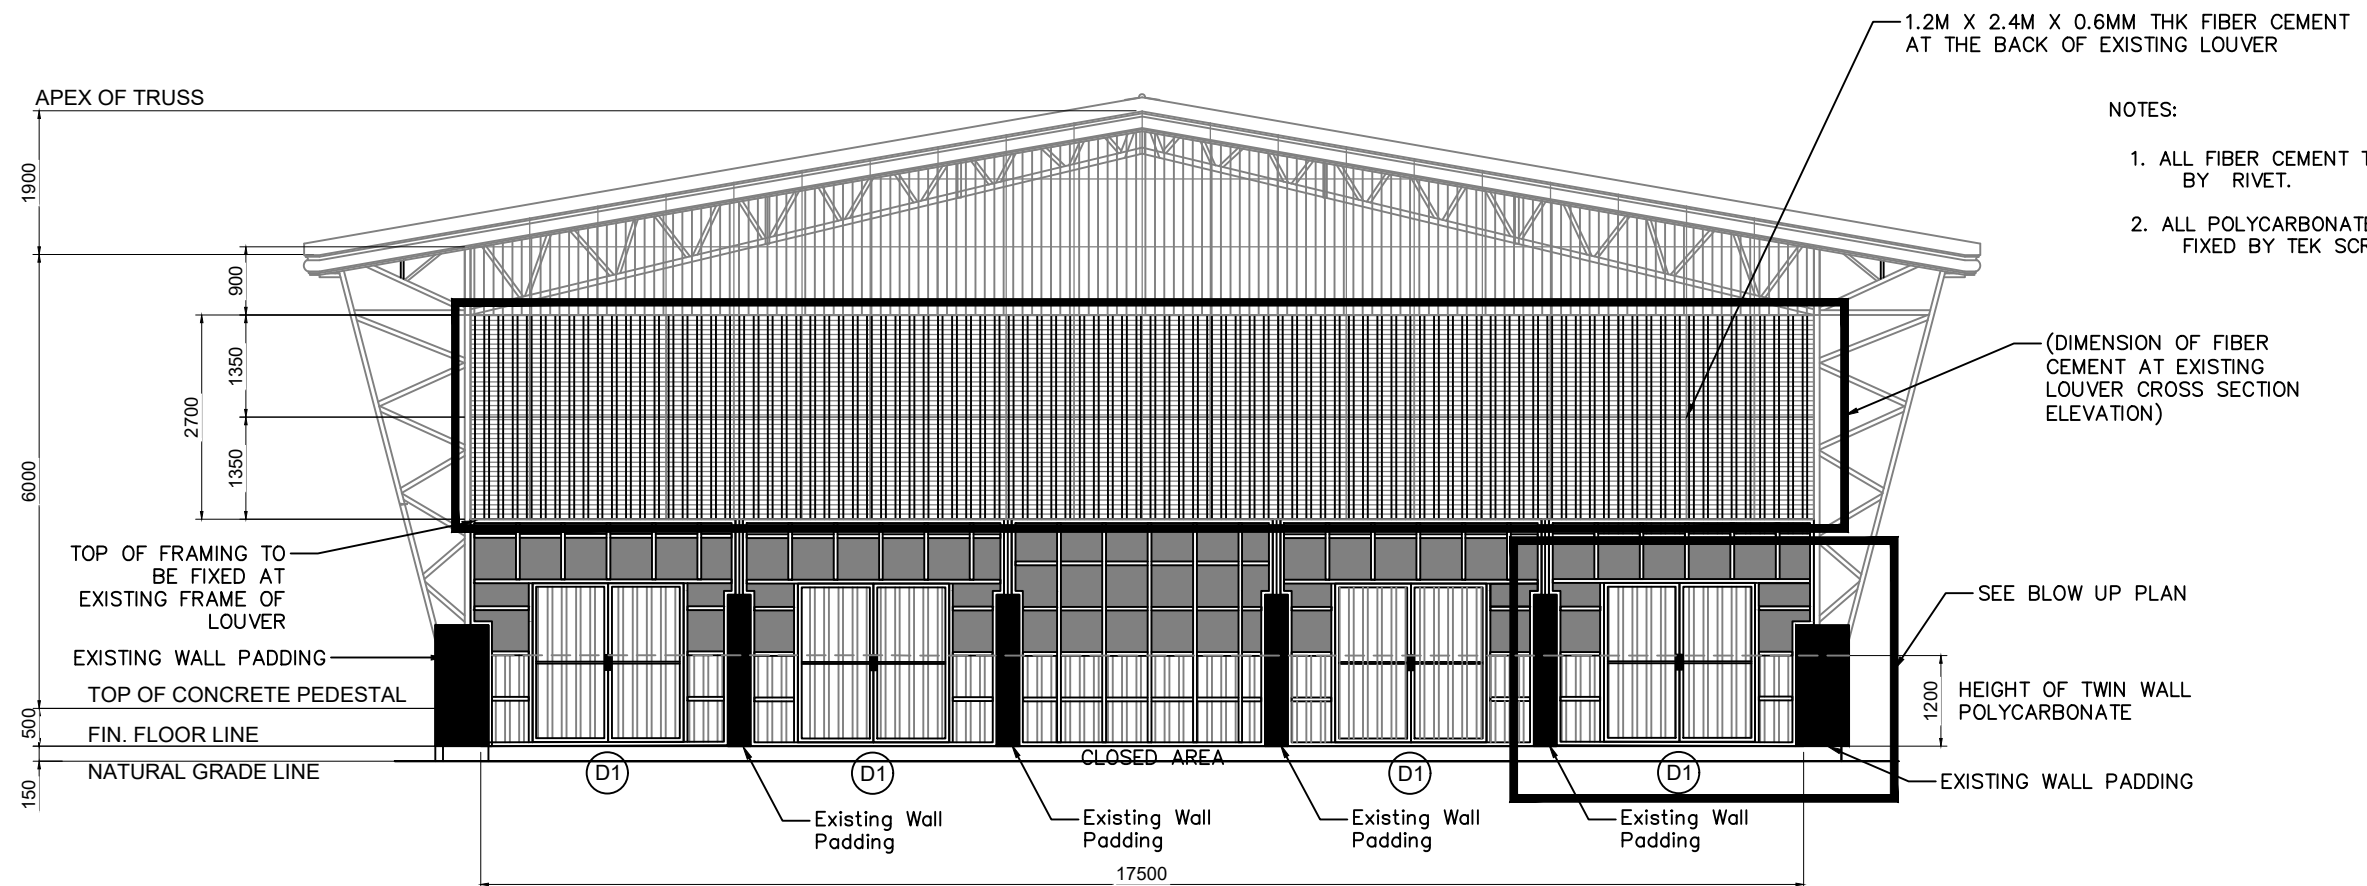


NOTES:

1. ALL FIBER CEMENT TO BE FIXED BY RIVET.
2. ALL POLYCARBONATE TO BE FIXED BY TEK SCREW



TYPICAL CROSS SECTION ELEVATION
SCALE 1:100

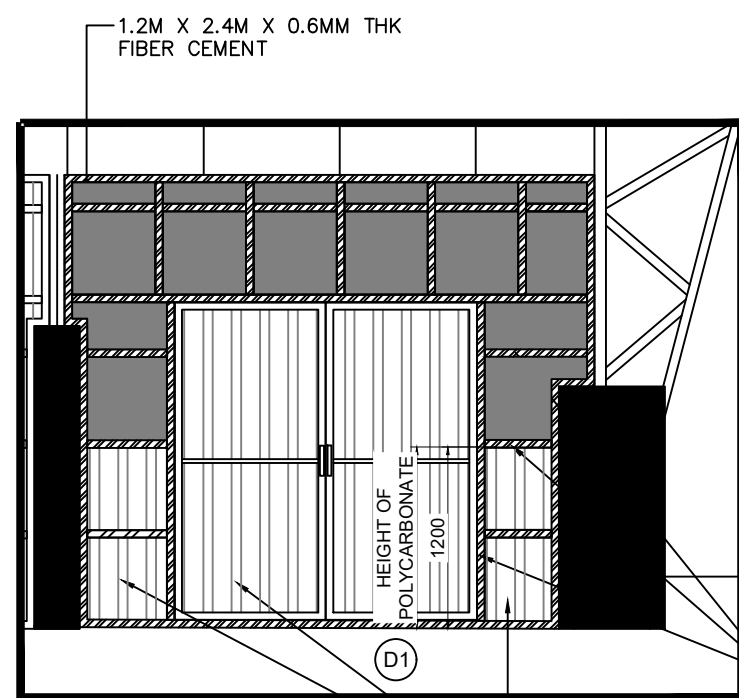

BLOW-UP PLAN
NTS

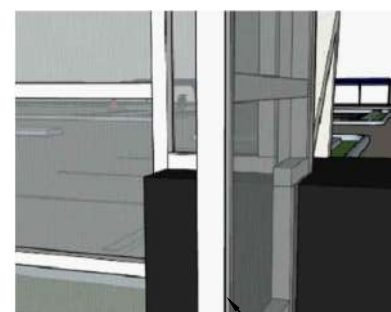


DIMENSION OF FIBER CEMENT AT EXISTING LOUVER CROSS SECTION ELEVATION
SCALE 1:100

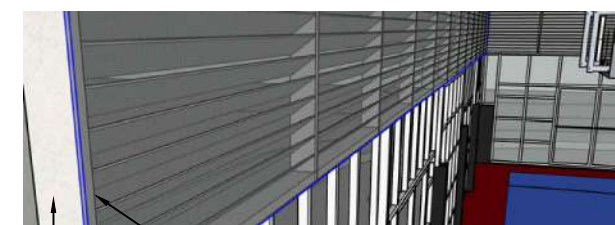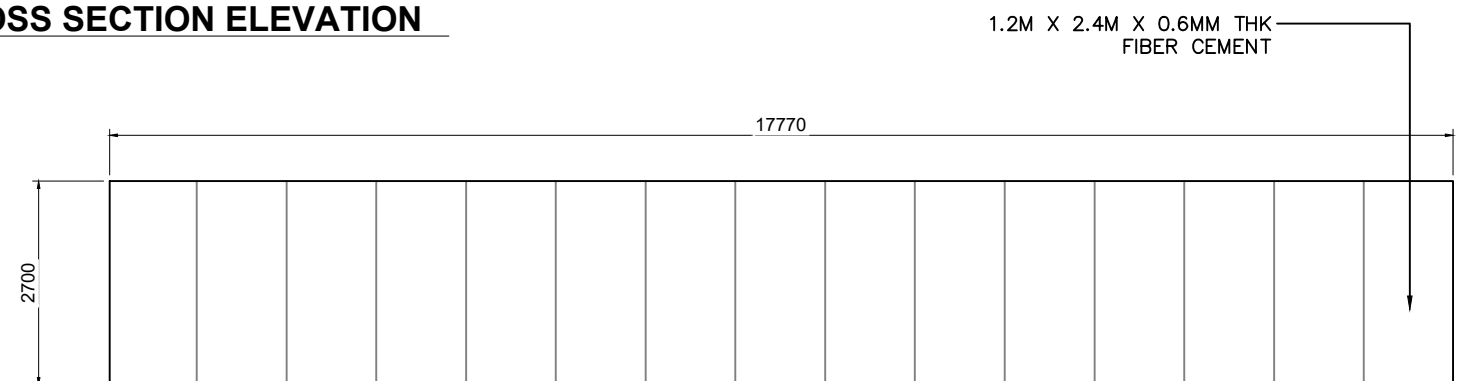

LEGEND:


- 6MM THK. TWIN WALL POLYCARBONATE
- 35MM X 76MM X 0.6MM METAL STUD

	PROJECT TITLE	PREPARED BY:	CHECKED BY:	REVIEWED BY:	RECOMMENDING APPROVAL:	APPROVED BY:	SHEET CONTENT:	DATE:
	EMERGENCY MAINTENANCE OF COVERED COURT ENCLOSURE DUE TO 7.8 MAGNITUDE EARTHQUAKE ON JUNE 8, 2026	JOSE CARLITO Y. BRIONES JR. DRAFTSMAN II (COS)	RYAN L. BADAJOS SENIOR ENGINEER A	MARIA VIVIEN M. TANCO PRINCIPAL ENGINEER A	EDELPETER L. DE LA ROSA ESD MANAGER	ATTY. CESAR M. DATAYA PORT MANAGER	1. TYPICAL CROSS SECTION ELEVATION 2. BLOW UP PLAN 3. DIMENSION OF POLYCARBONATE AT EXISTING LOUVER CROSS SECTION	6/11
	LOCATION							
	PORT OF GENERAL SANTOS, MAKAR WHARF, GENERAL SANTOS CITY							

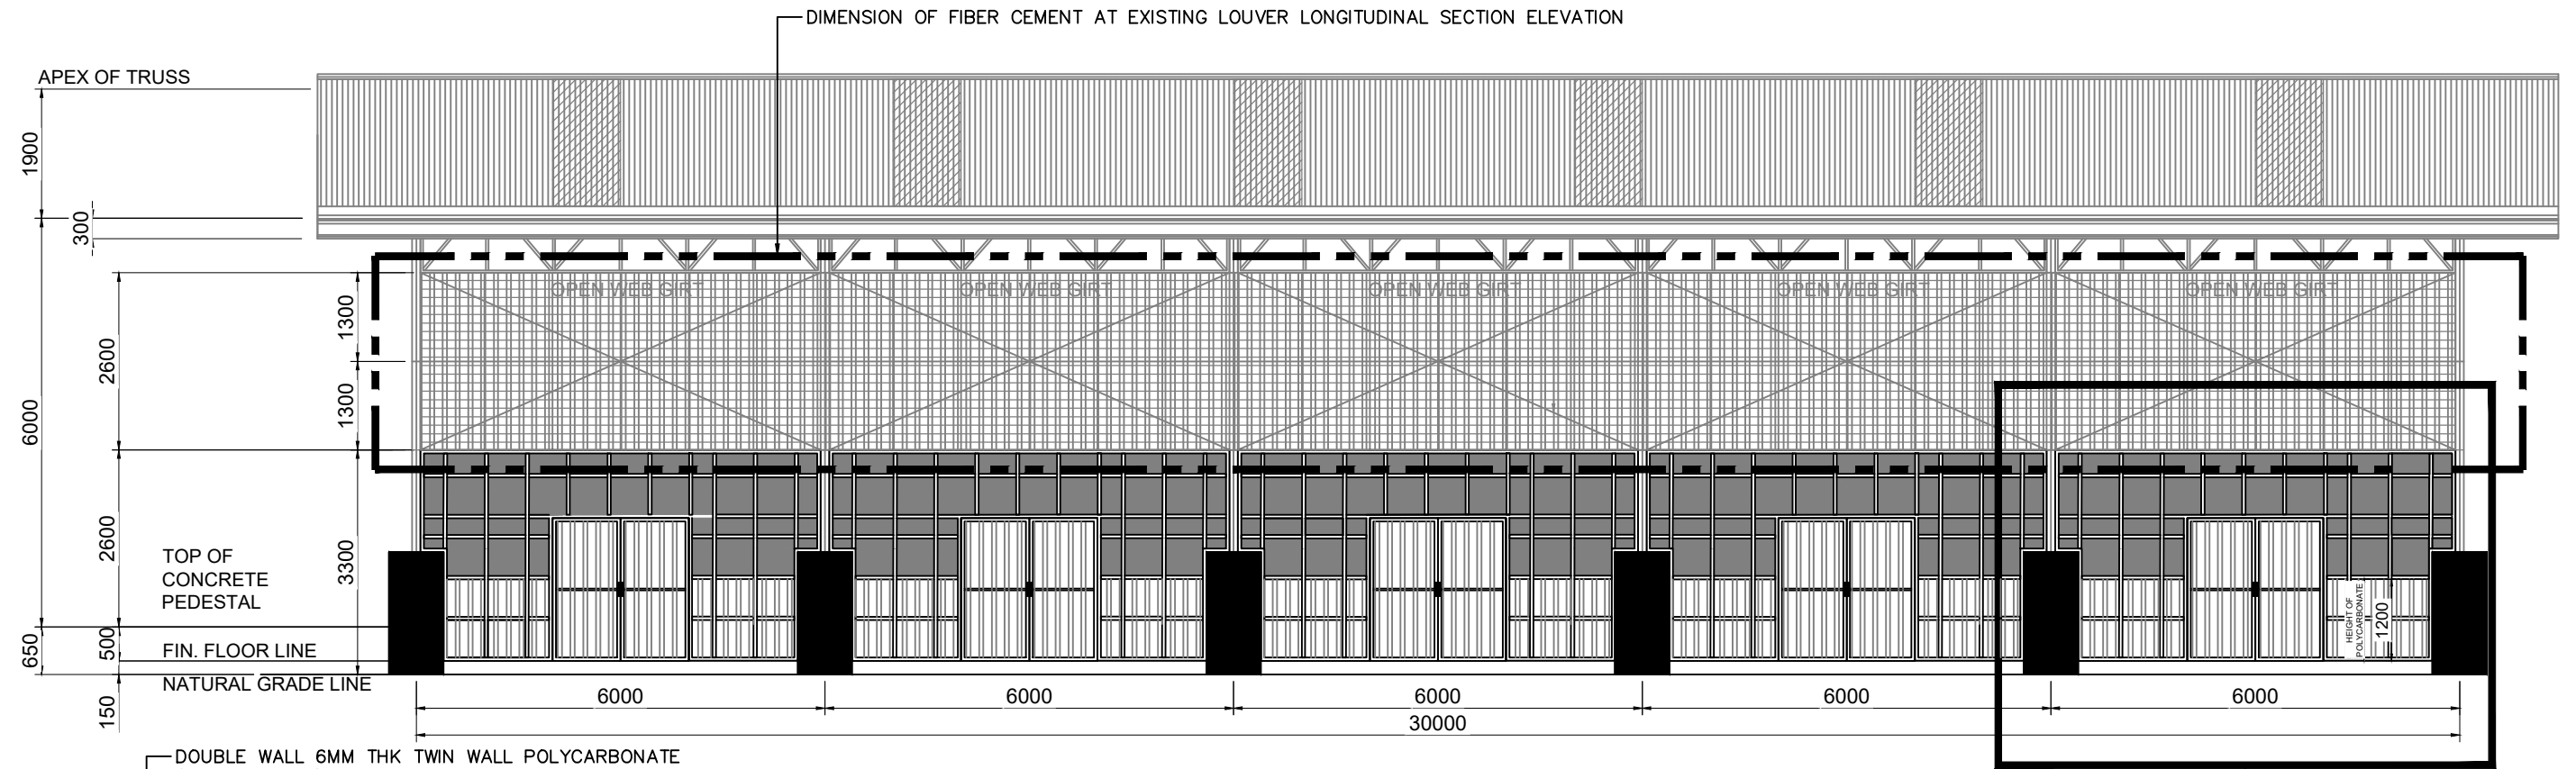


TYPICAL LONGITUDINAL SECTION SIDE ELEVATION
SCALE 1:100

SEE BLOW UP PLAN

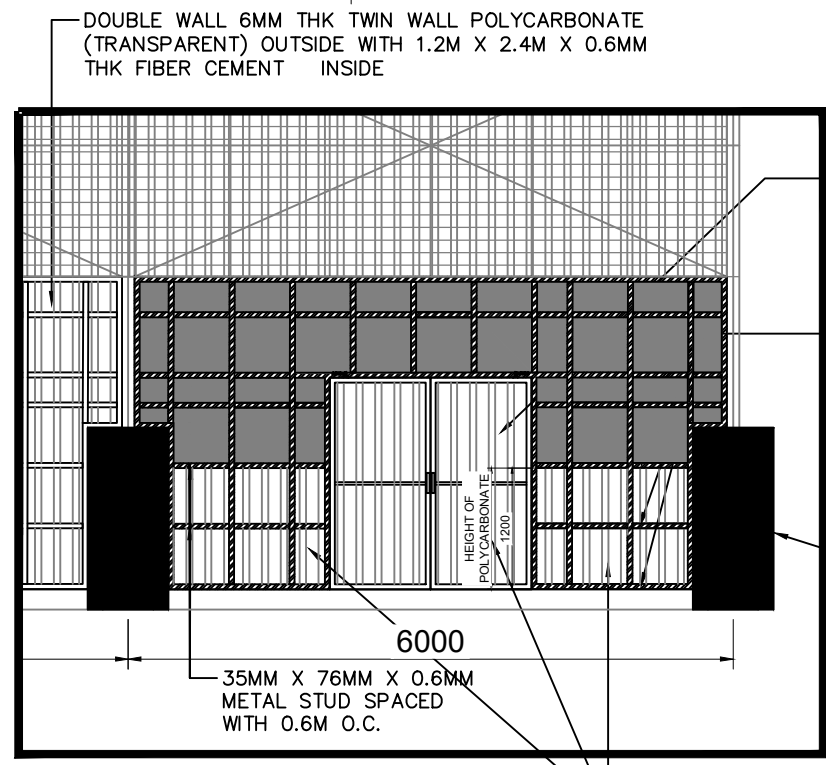

BLOW-UP PLAN
NTS

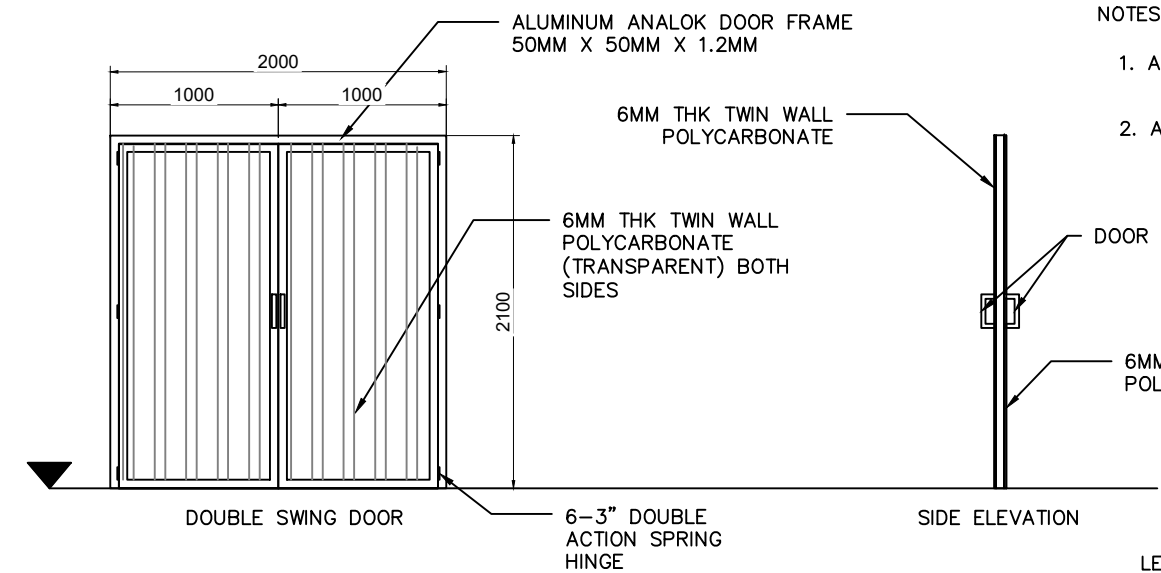

- NOTE:
1. NUMBER OF DOOR USE = 18PCS
 2. PROVIDE DOOR JAMB


SCHEDULE OF DOOR
SCALE 1:60

- NOTES:
1. ALL FIBER CEMENT TO BE FIXED BY RIVET.
 2. ALL POLYCARBONATE TO BE FIXED BY TEK SCREW


- LEGEND:
- 6MM THK. TWIN WALL POLYCARBONATE
 - 35MM X 76MM X 0.6MM METAL STUD

	PROJECT TITLE	PREPARED BY:	CHECKED BY:	REVIEWED BY:	RECOMMENDING APPROVAL:	APPROVED BY:	SHEET CONTENT:	DATE:
	EMERGENCY MAINTENANCE OF COVERED COURT ENCLOSURE DUE TO 7.8 MAGNITUDE EARTHQUAKE ON JUNE 8, 2026	JOSE CARLITO Y. BRIONES JR. DRAFTSMAN II (COS)	RYAN L. BADAJOS SENIOR ENGINEER A	MARIA VIVIEN M. TANCO PRINCIPAL ENGINEER A	EDELPETER L. DE LA ROSA ESD MANAGER	ATTY. CESAR M. DATAYA PORT MANAGER	1. TYPICAL LONGITUDINAL SECTION SIDE ELEVATION 2. BLOW UP PLAN 3. SCHEDULE OF DOOR	7/11
	LOCATION	PORT OF GENERAL SANTOS, MAKAR WHARF, GENERAL SANTOS CITY						

C:\Users\luciano\AppData\Local\Temp\5\desktopapp\2026\1_gensant\emergency maintenance of covered court enclosure due to 7.8 magnitude earthquake on June 8, 2026\enclosure covered court\012260.dwg

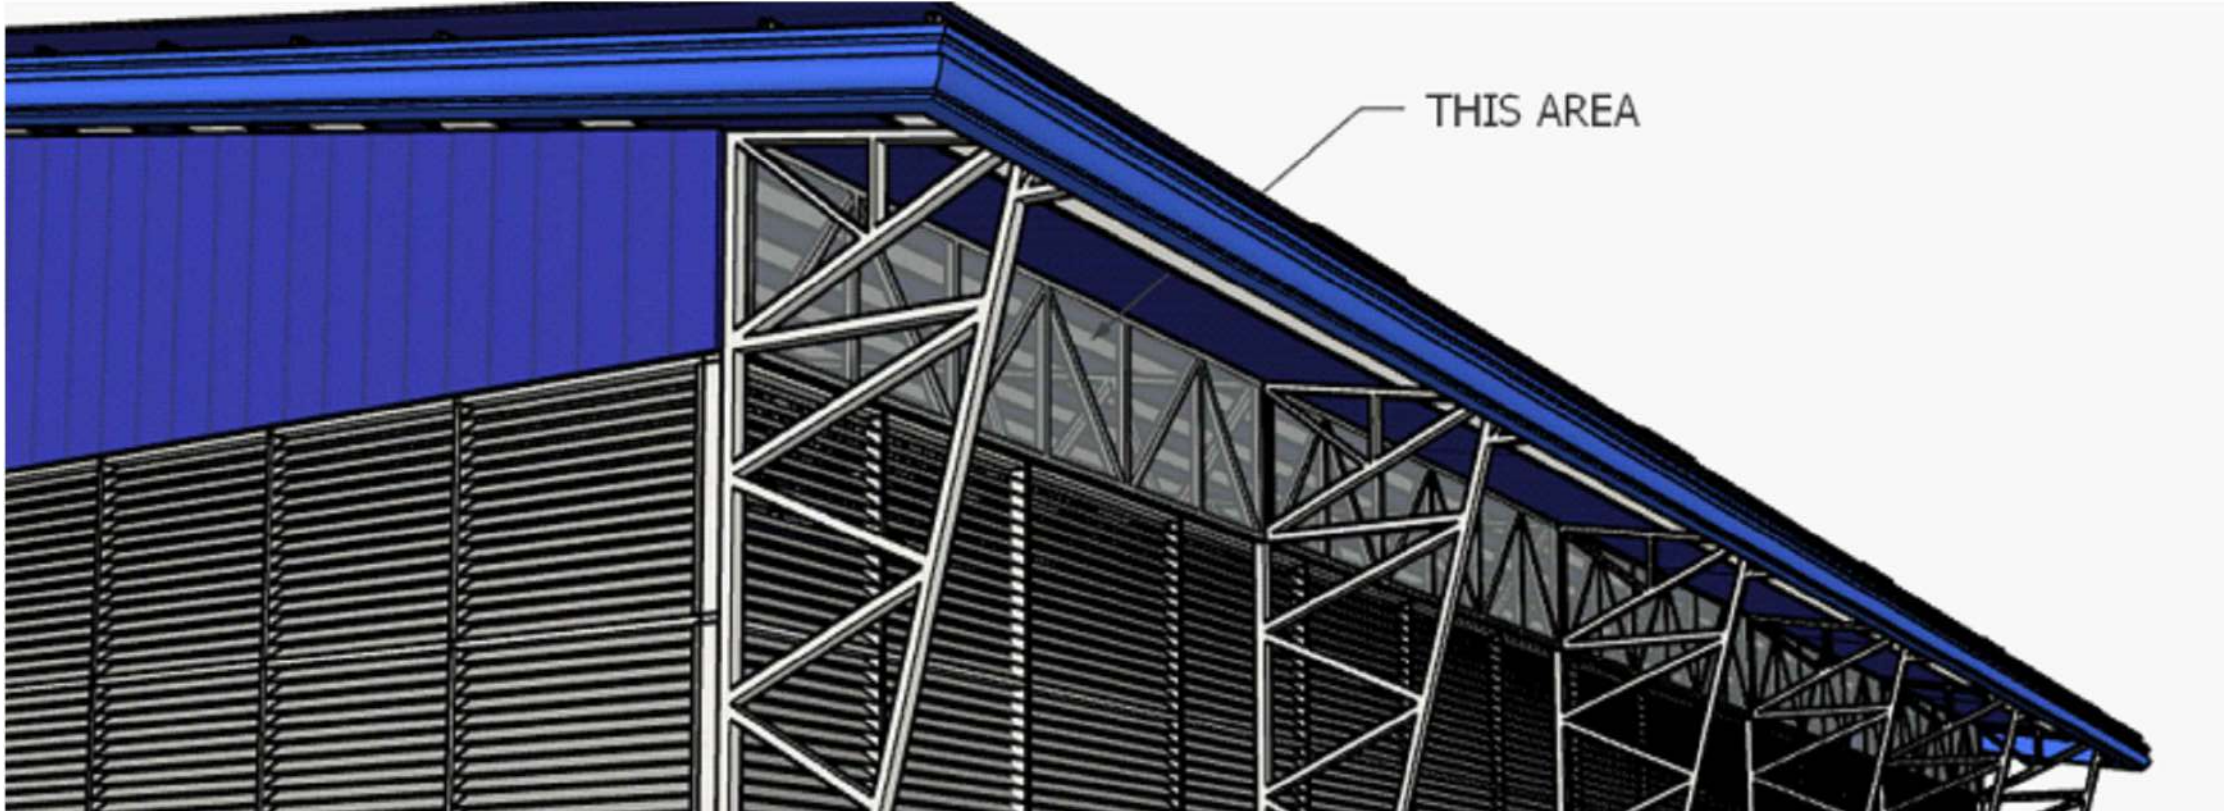

FIBER CEMENT FOR OPEN WEB GIRT PERSPECTIVE
SCALE 1:100

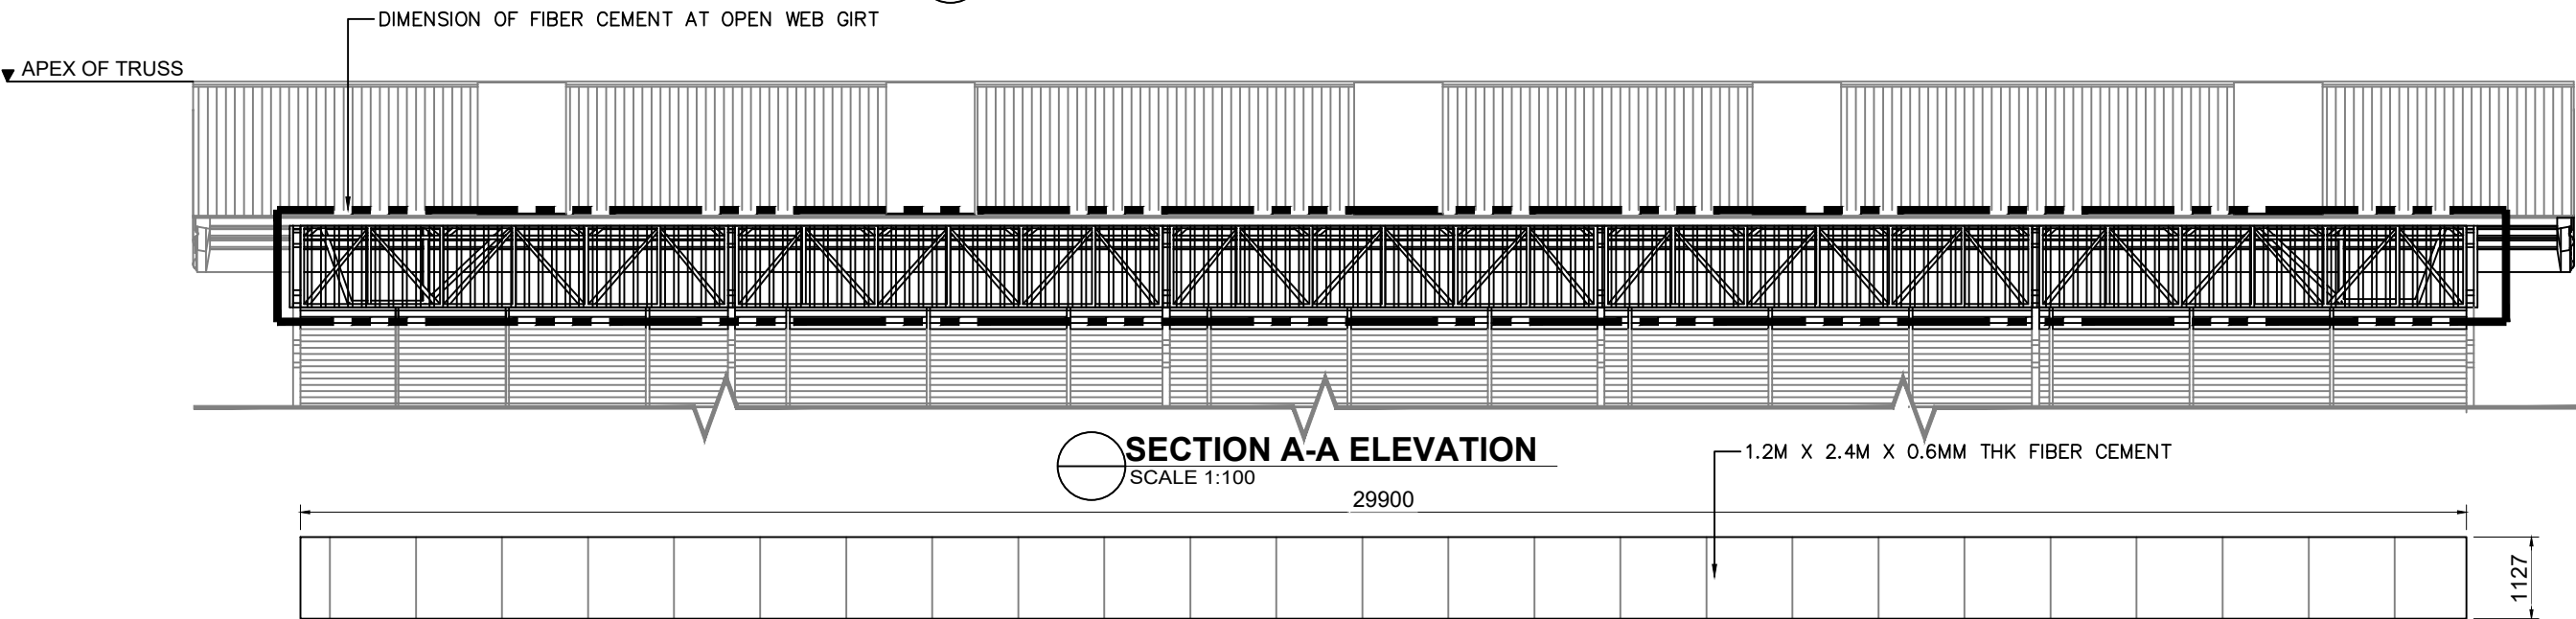

DIMENSION OF FIBER CEMENT AT OPEN WEB GIRT
SCALE 1:100


NOTES:
1. ALL FIBER CEMENT TO BE FIXED BY RIVET.

	PROJECT TITLE	PREPARED BY:	CHECKED BY:	REVIEWED BY:	RECOMMENDING APPROVAL:	APPROVED BY:	SHEET CONTENT:	DATE:
	EMERGENCY MAINTENANCE OF COVERED COURT ENCLOSURE DUE TO 7.8 MAGNITUDE EARTHQUAKE ON JUNE 8, 2026	JOSE CARLITO Y. BRIONES JR. DRAFTSMAN II (COS)	RYAN L. BADAJOS SENIOR ENGINEER A	MARIA VIVIEN M. TANCO PRINCIPAL ENGINEER A	EDELPETER L. DE LA ROSA ESD MANAGER	ATTY. CESAR M. DATAYA PORT MANAGER	1. POLYCARBONATE FOR OPEN WEB GIRT PERSPECTIVE 2. SECTION A-A ELEVATION 3. DIMENSION OF POLYCARBONATE AT OPEN WEB GIRT	8/11
	LOCATION							
	PORT OF GENERAL SANTOS, MAKAR WHARF, GENERAL SANTOS CITY							




THIS AREA

 **TYPICAL LONGITUDINAL SECTION SIDE ELEVATION PERSPECTIVE**
SCALE 1:100

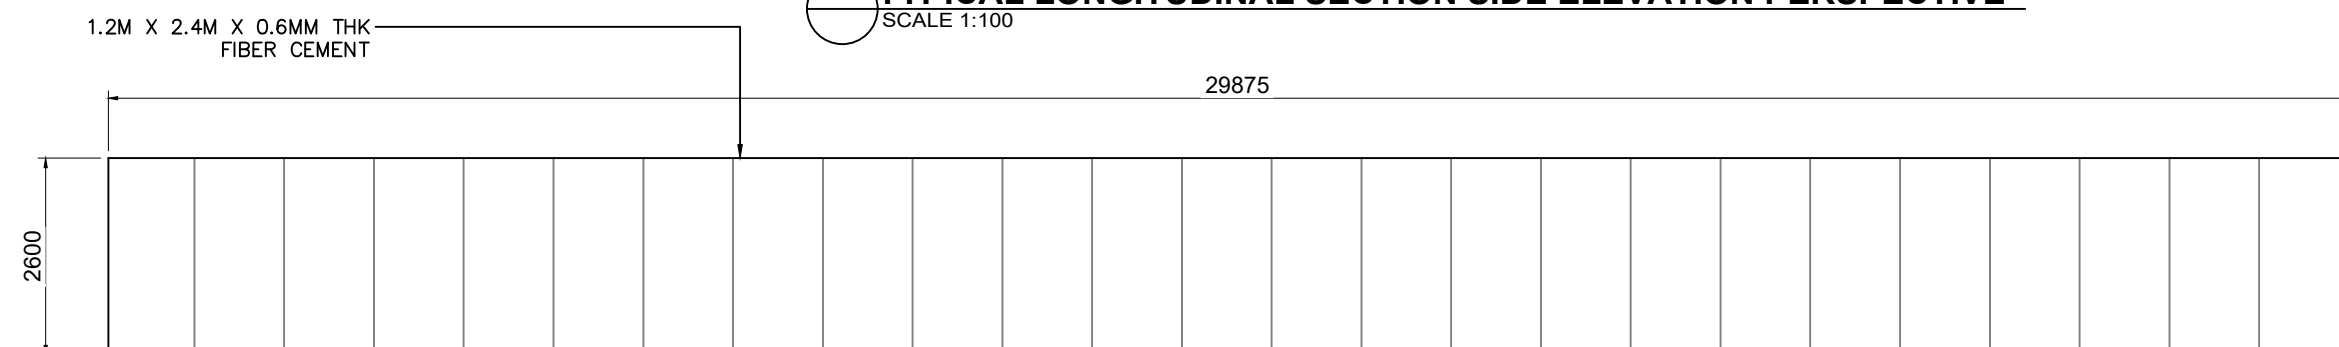


 **DIMENSION OF FIBER CEMENT AT EXISTING LOUVER LONGITUDINAL SECTION ELEVATION**
SCALE 1:100

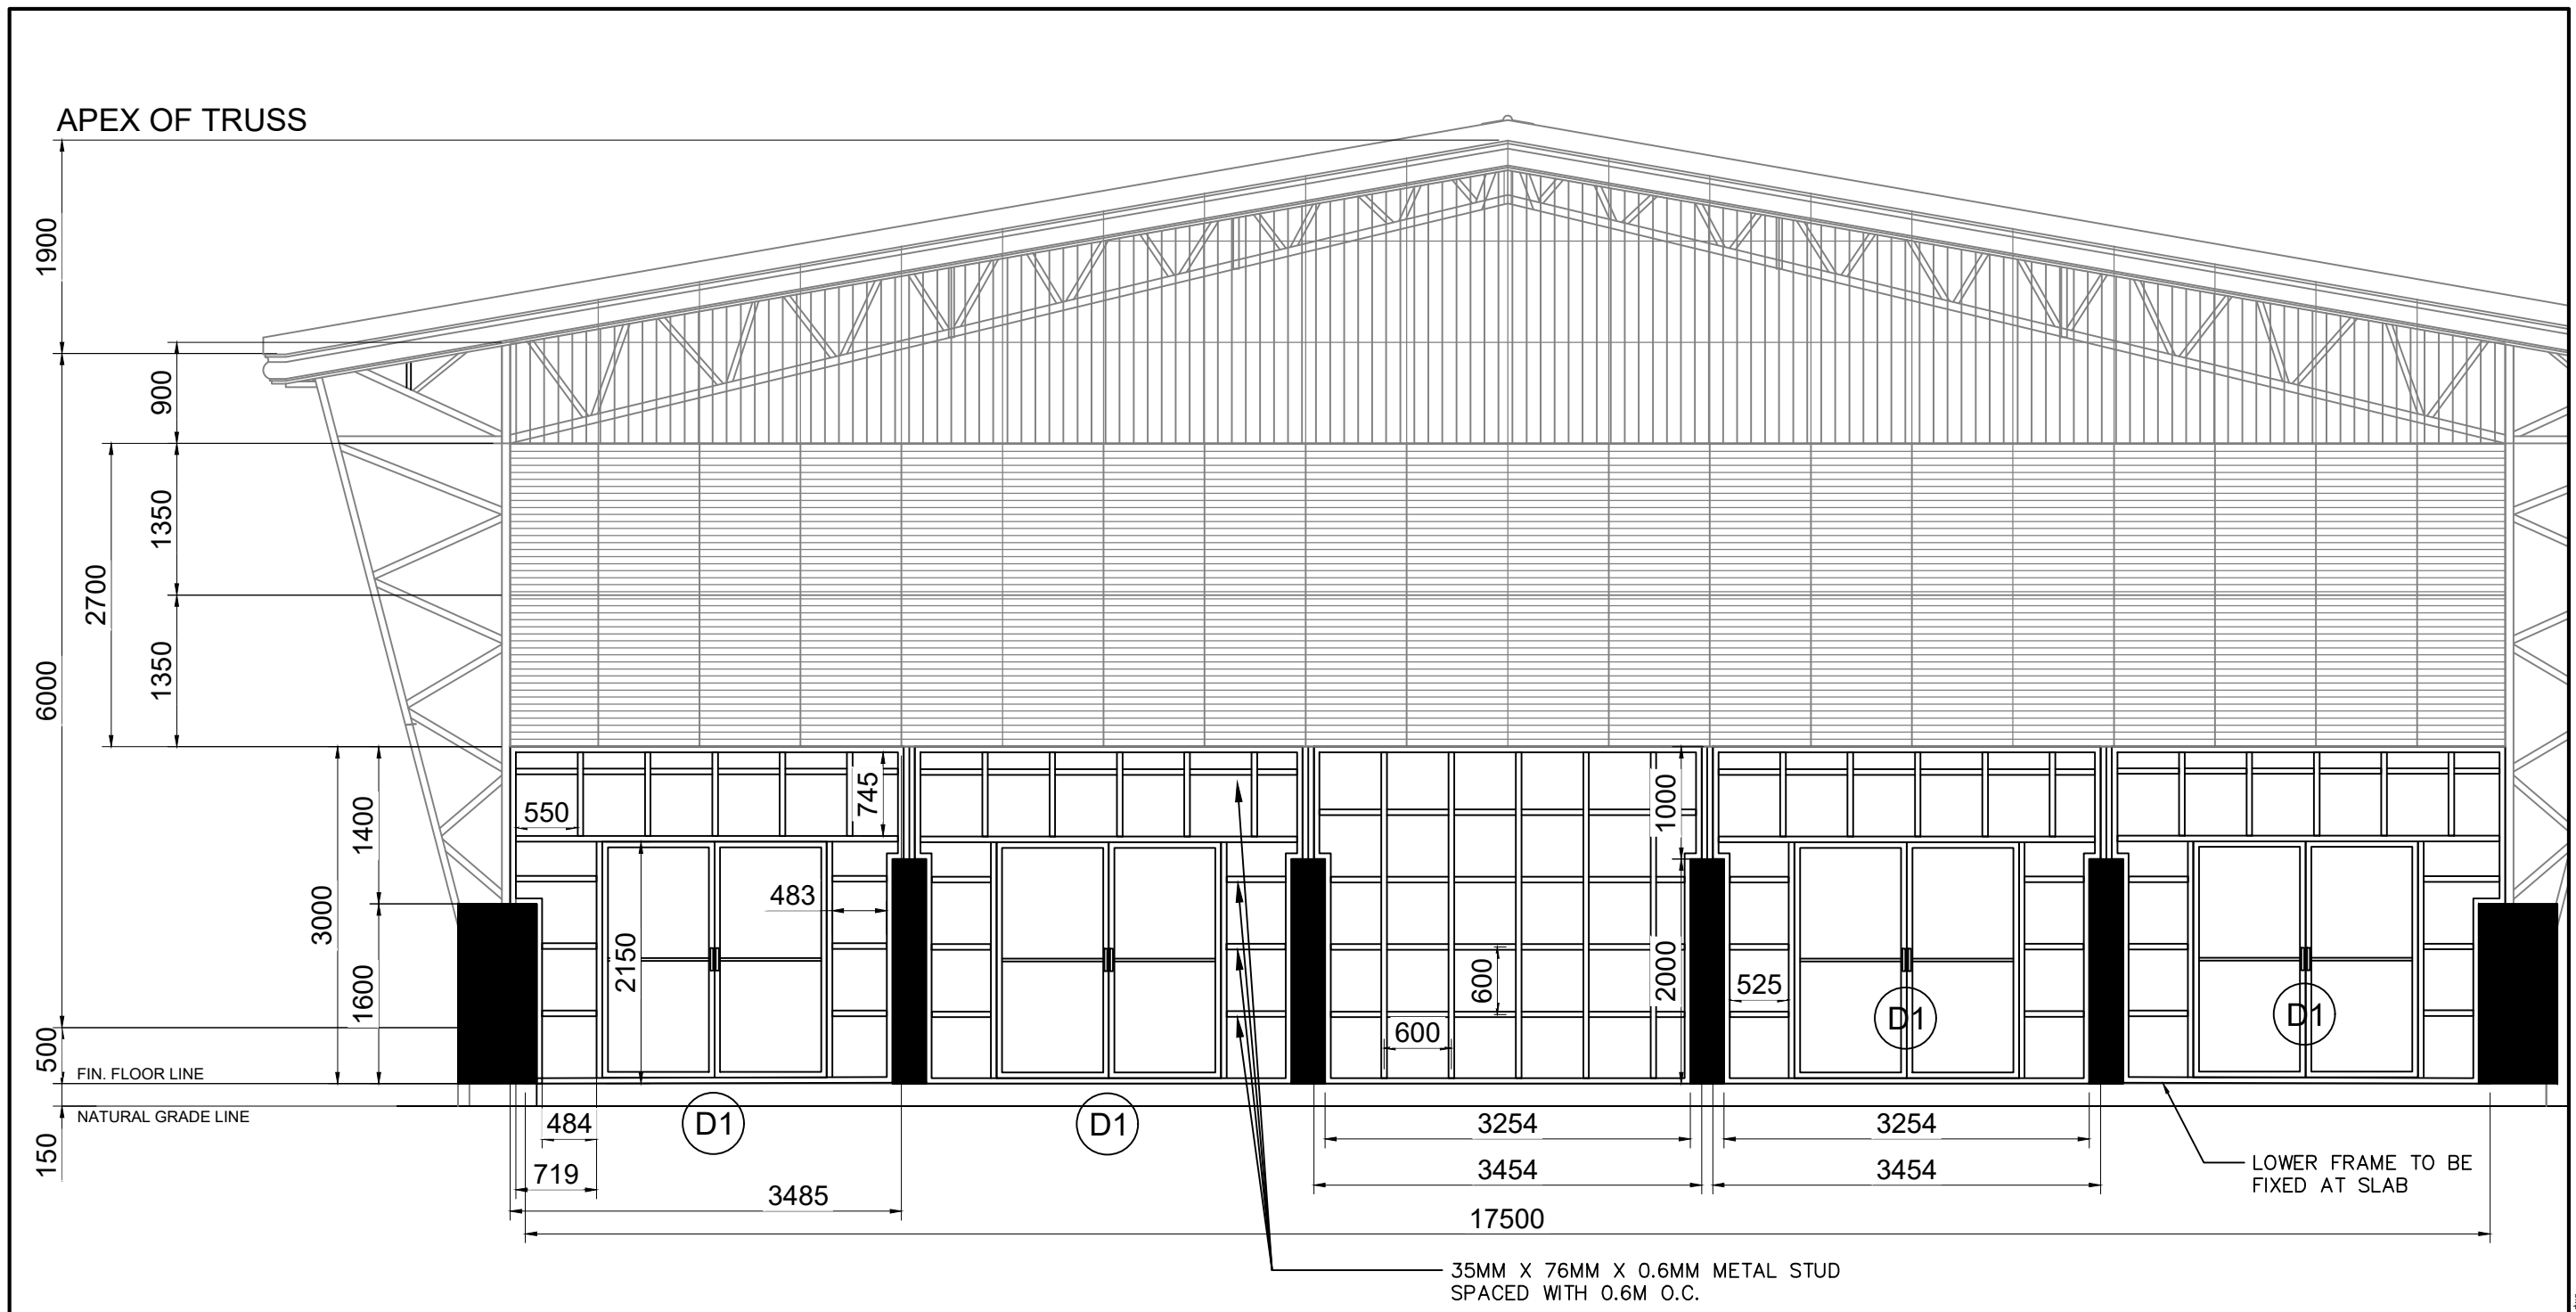

DIMENSION OF CROSS SECTION ELEVATION WALL FRAMING
SCALE 1:60

- NOTES:
1. ALL FIBER CEMENT TO BE FIXED BY RIVET.
 2. ALL POLYCARBONATE TO BE FIXED BY TEK SCREW

	PROJECT TITLE	PREPARED BY:	CHECKED BY:	REVIEWED BY:	RECOMMENDING APPROVAL:	APPROVED BY:	SHEET CONTENT:	DATE:
	EMERGENCY MAINTENANCE OF COVERED COURT ENCLOSURE DUE TO 7.8 MAGNITUDE EARTHQUAKE ON JUNE 8, 2026	JOSE CARLITO Y. BRIONES JR. DRAFTSMAN (COS)	RYAN L. BADAJOS SENIOR ENGINEER A	MARIA VIVIEN M. TANCO PRINCIPAL ENGINEER A	EDELPETER L. DE LA ROSA ESD MANAGER	ATTY. CESAR M. DATAYA PORT MANAGER	1. DIMENSION OF CROSS SECTION ELEVATION WALL FRAMING	10/11

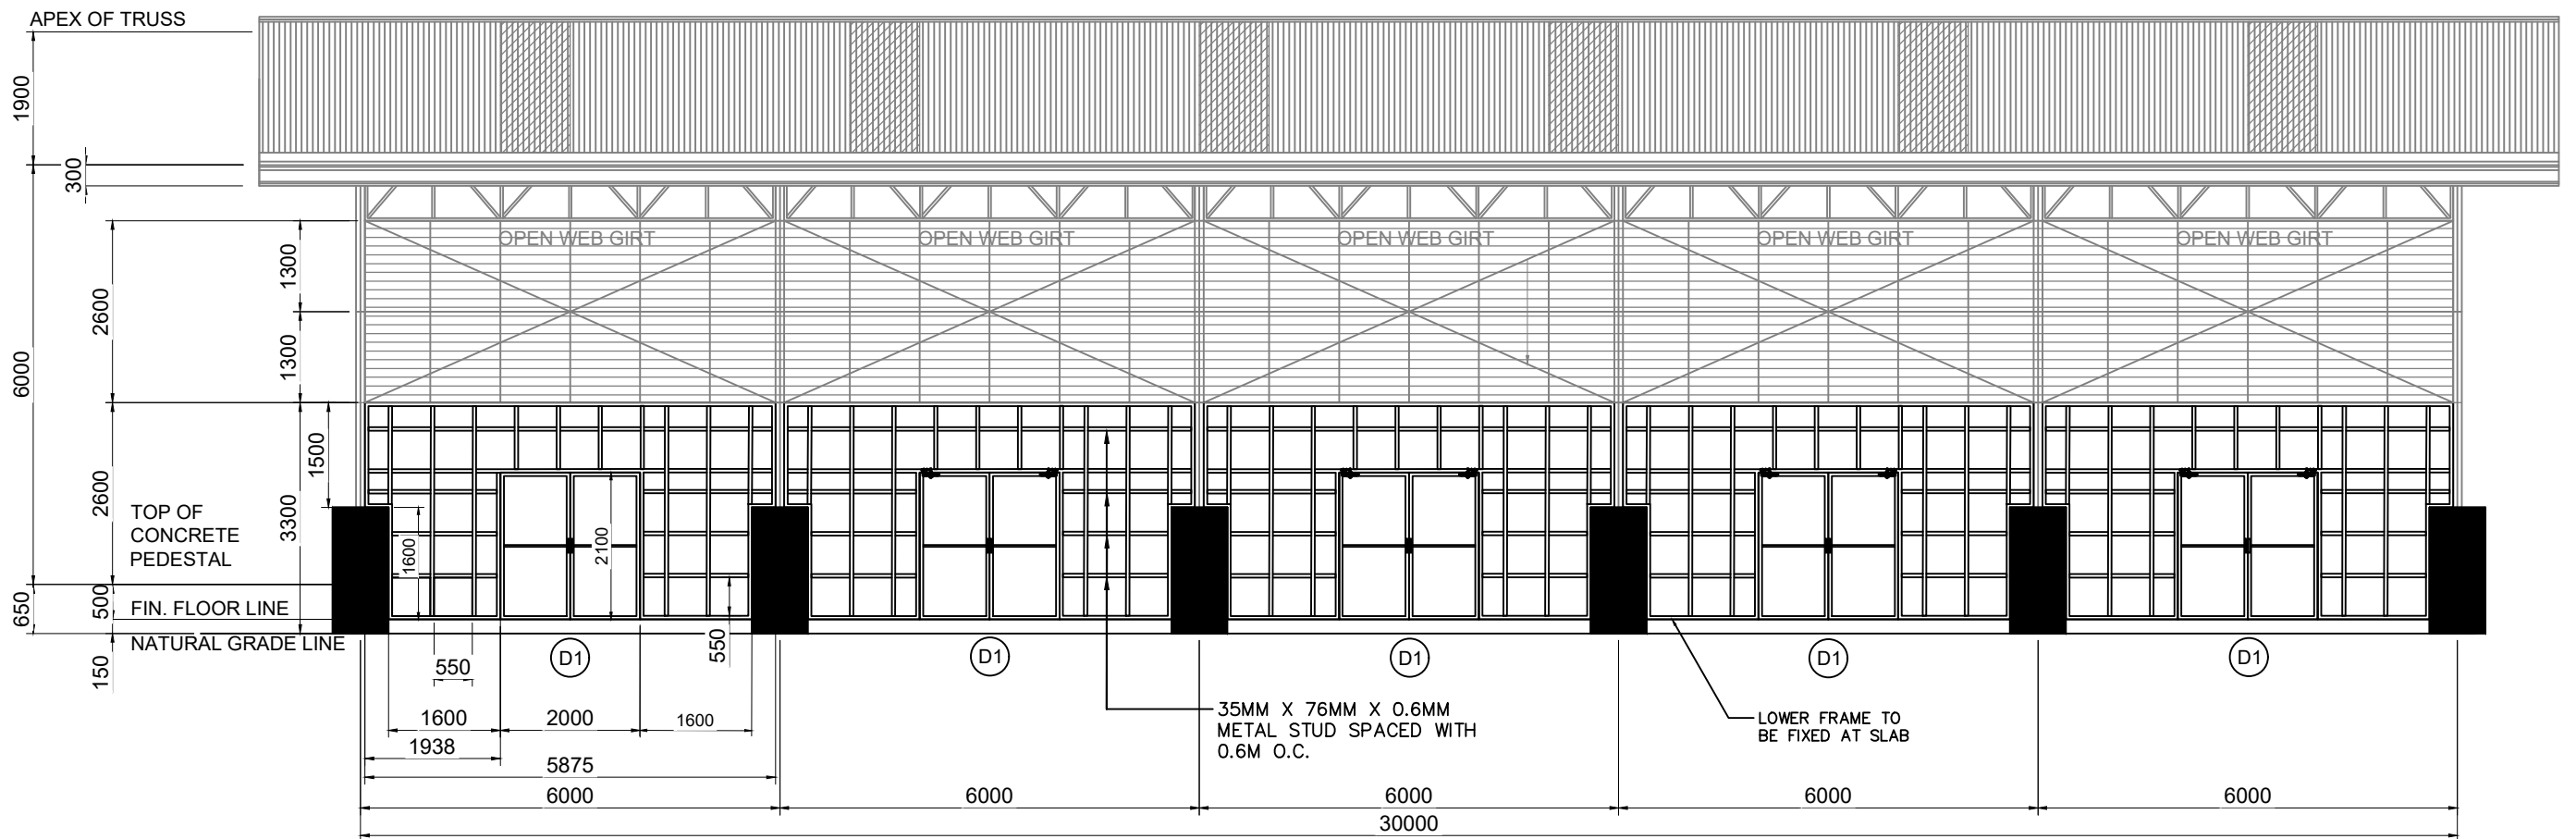

 **DIMENSION OF LONGITUDINAL SECTION ELEVATION WALL FRAMING**
SCALE 1:60

NOTES:

1. ALL FIBER CEMENT TO BE FIXED BY RIVET.
2. ALL POLYCARBONATE TO BE FIXED BY TEK SCREW



PROJECT TITLE	EMERGENCY MAINTENANCE OF COVERED COURT ENCLOSURE DUE TO 7.8 MAGNITUDE EARTHQUAKE ON JUNE 8, 2026
LOCATION	PORT OF GENERAL SANTOS, MAKAR WHARF, GENERAL SANTOS CITY

PREPARED BY:	JOSE CARLITO Y. BRIONES JR. DRAFTSMAN (COS)
--------------	--

CHECKED BY:	RYAN L. BADAJOS SENIOR ENGINEER A
-------------	--------------------------------------

REVIEWED BY:	MARIA VIVIEN M. TANCO PRINCIPAL ENGINEER A
--------------	---

RECOMMENDING APPROVAL:	EDELPETER L. DE LA ROSA ESD MANAGER
------------------------	--

APPROVED BY:	ATTY. CESAR M. DATAYA PORT MANAGER
--------------	---------------------------------------

SHEET CONTENT:	1. DIMENSION OF LONGITUDINAL SECTION ELEVATION WALL FRAMING
----------------	---

DATE:	11/11
-------	-------

C:\Users\jenova\appdata\local\temp\2026\enclosure of jpa covered court\enclosure covered court(3.8.26).dwg