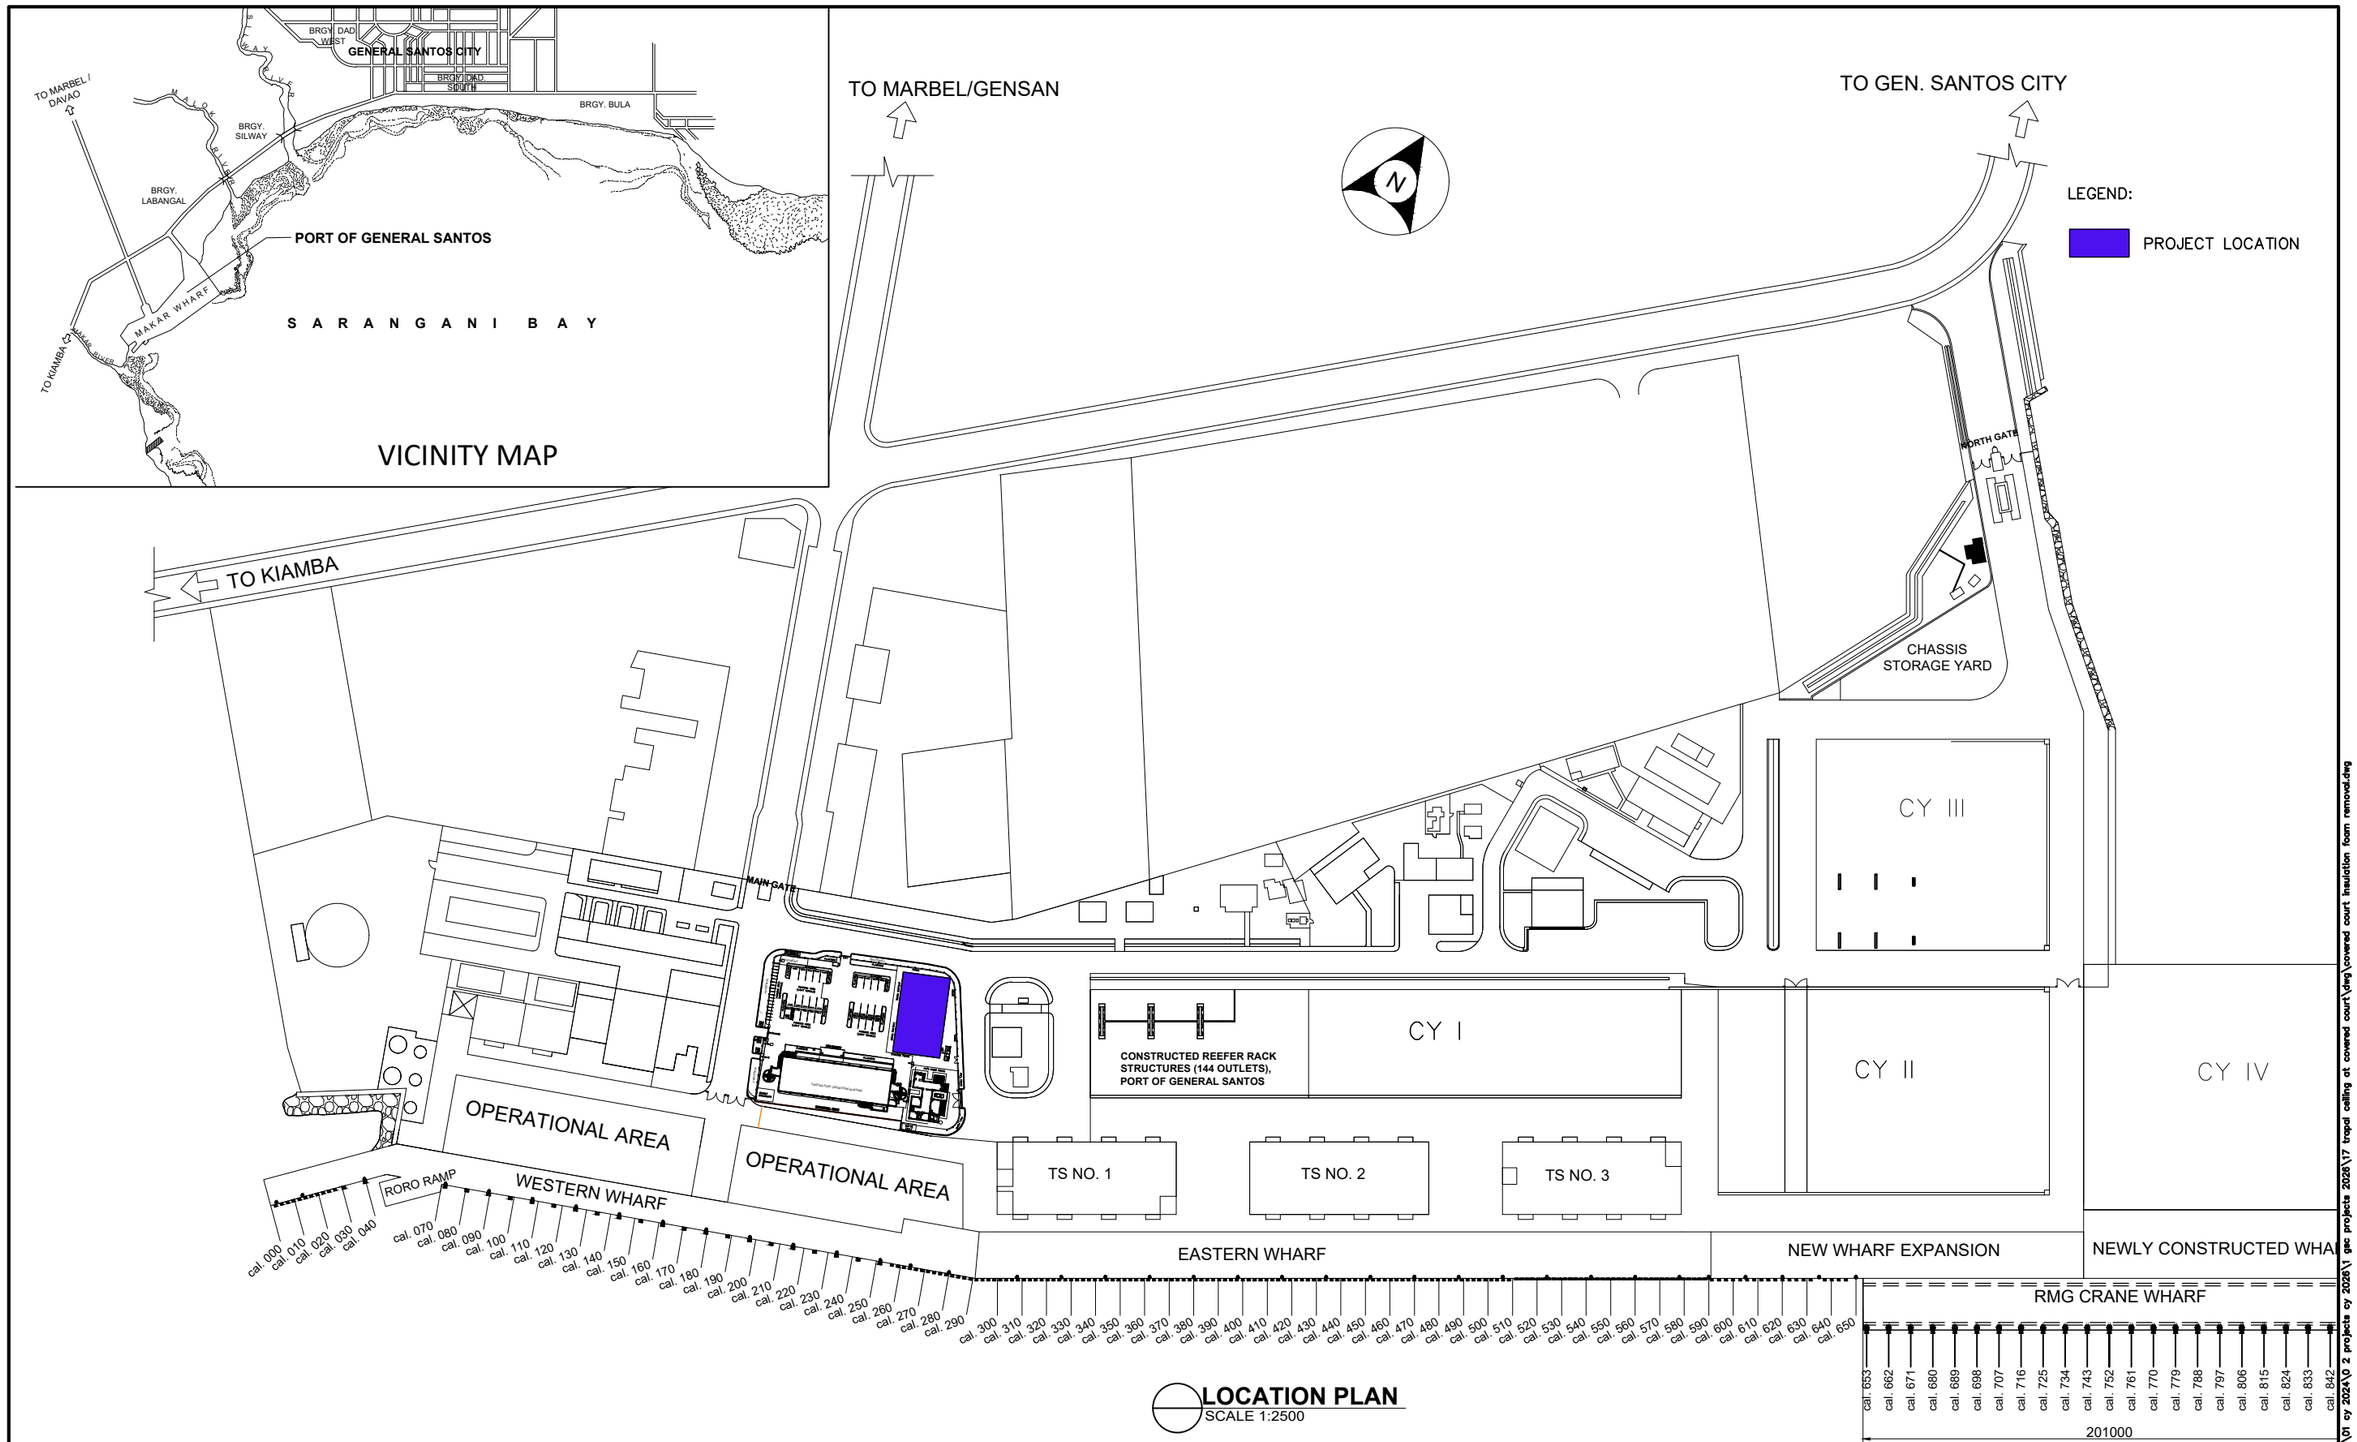

LOCATION PLAN
SCALE 1:2500

PHILIPPINE PORTS AUTHORITY	PROJECT TITLE	PREPARED BY:	CHECKED BY:	REVIEWED BY:	RECOMMENDING APPROVAL:	APPROVED BY:	SHEET CONTENT:	DATE:
	MAINTENANCE OF COVERED COURT BY REMOVAL OF DETERIORATED/HAZARDOUS INSULATION FOAM INCLUDING TIE WIRE	JOECARLO I. SORIANO CONSTRUCTION FOREMAN A	RYAN L. BADAJOS SENIOR ENGINEER A	MARIA VIVIEN M. TANCO PRINCIPAL ENGINEER A	EDELPETER L. DE LA ROSA ACTING ESD MANAGER	ATTY. CESAR M. DATAYA PORT MANAGER	1. LOCATION PLAN	1/2
	LOCATION PORT OF GENERAL SANTOS, MAKAR WHARF, GENERAL SANTOS CITY							

c:\users\user\desktop\back up\01 cy 2024\0 2 projects cy 2026\1 gas projects 2026\17 trapal ceiling at covered court\dwg\covered court insulation foam removal.dwg

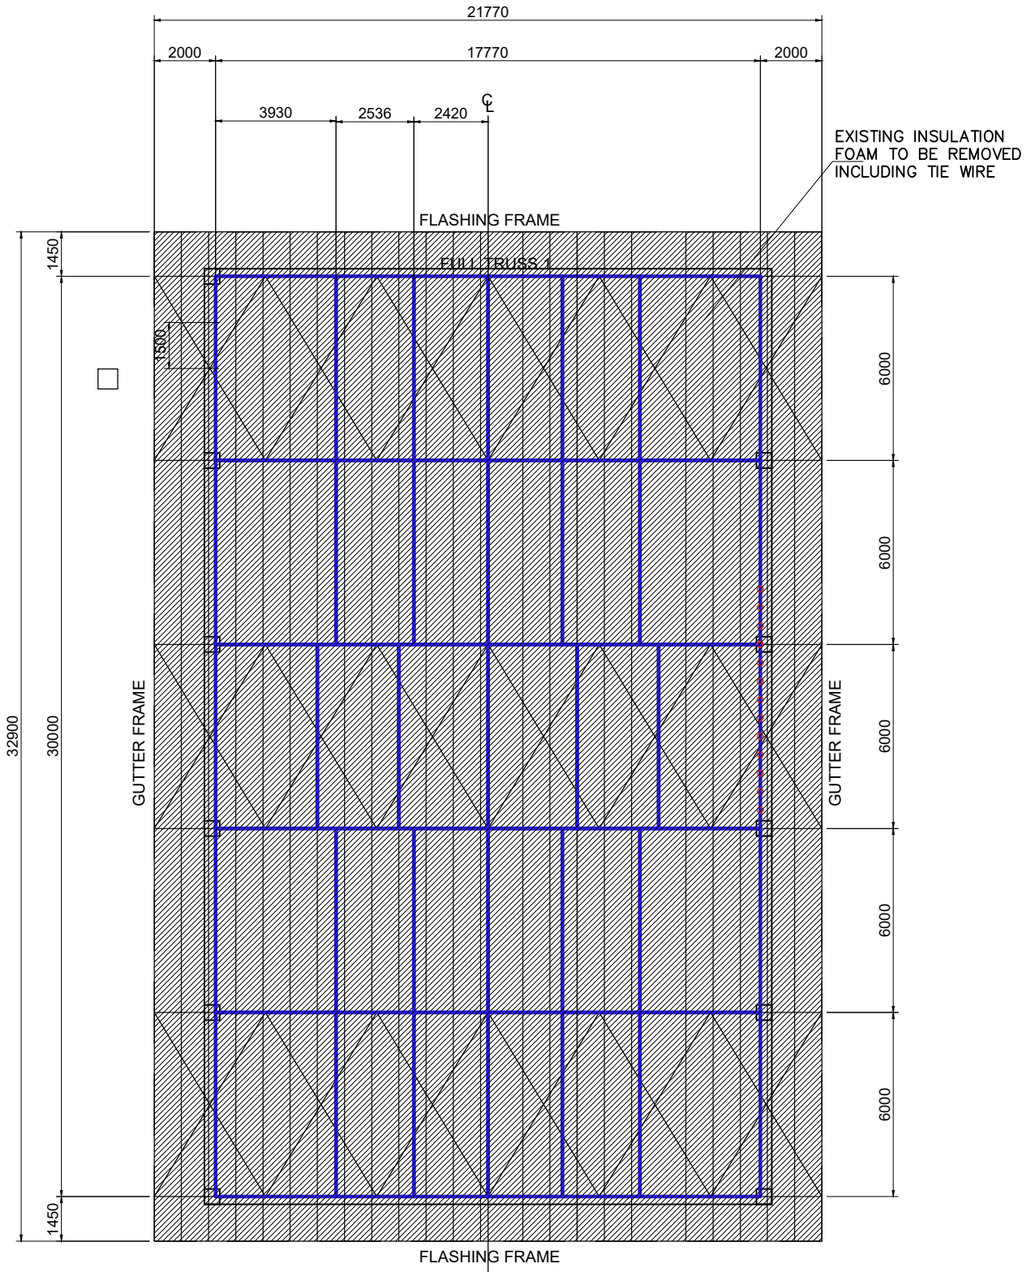

CEILING LAYOUT
SCALE 1:200

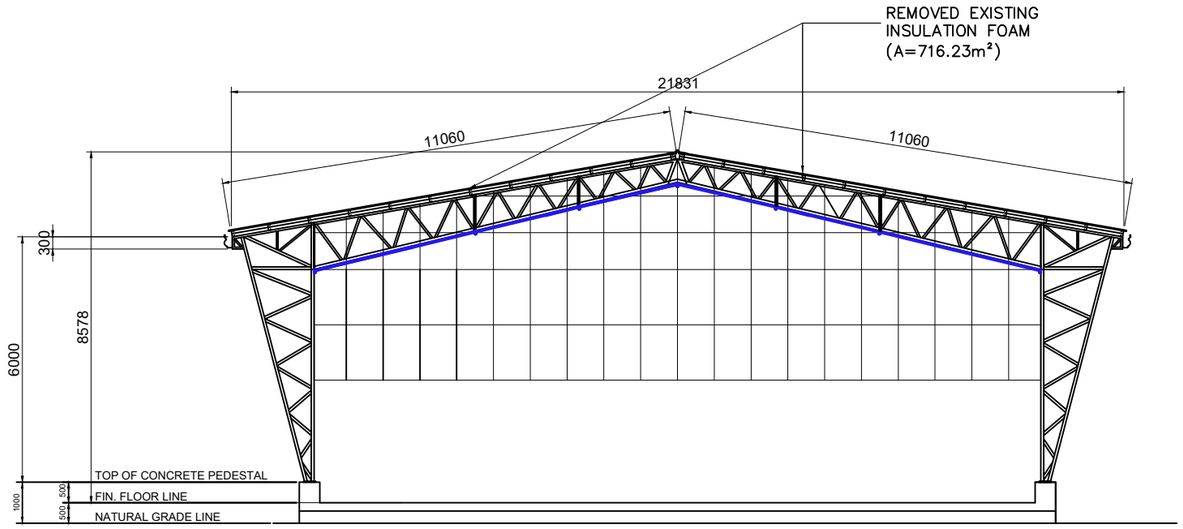

TYPICAL CROSS SECTION
SCALE 1:150

PROJECT TITLE	PREPARED BY:	CHECKED BY:	REVIEWED BY:	RECOMMENDING APPROVAL:	APPROVED BY:	SHEET CONTENT:	DATE:
MAINTENANCE OF COVERED COURT BY REMOVAL OF DETERIORATED/HAZARDOUS INSULATION FOAM INCLUDING TIE WIRE LOCATION PORT OF GENERAL SANTOS, MAKAR WHARF, GENERAL SANTOS CITY	JOECARLO I. SORIANO CONSTRUCTION FOREMAN A	RYAN L. BADAJOS SENIOR ENGINEER A	MARIA VIVIEN M. TANCO PRINCIPAL ENGINEER A	EDELPETER L. DE LA ROSA ACTING ESD MANAGER	ATTY. CESAR M. DATAYA PORT MANAGER	1. CEILING LAYOUT 2. TYPICAL CROSS SECTION	2/2

c:\users\user\desktop\back up\01 cy 2024\0 2 projects cy 2026\1 gsc projects 2026\17 trapal ceiling at covered court\dwg\covered court insulation foam removal.dwg