


THIS SITE
MAINTENANCE OF ELECTRICAL LIGHTINGS SYSTEM
AT PORT OF MARGOSATUBIG, ZAMBOANGA DEL SUR

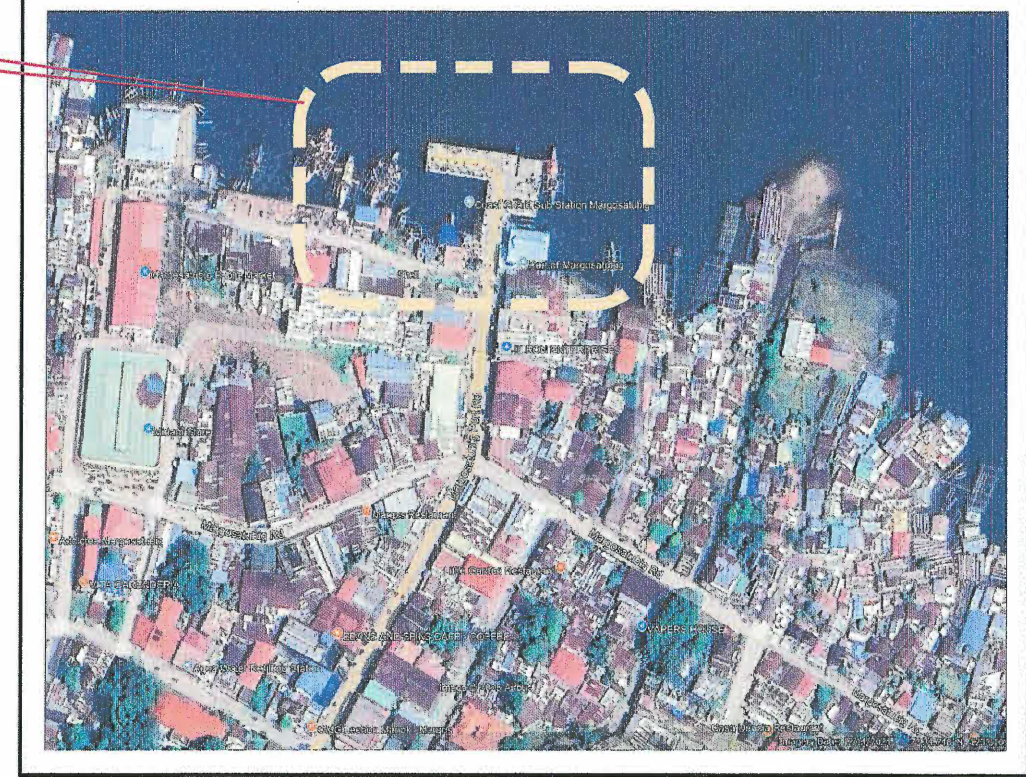


A-1 VICINITY MAP
SHT1 NTS

ITEM OF WORK:

- Maintenance of Street Lighting (11 Sets)**
- Electrical Works:**
 - Removal of 22 sets of existing busted/dilapidated solar lamp heads, including their steel arm brackets and accessories.
 - Removal of 11 sets of existing dilapidated solar panels and electrical panel boxes, including accessories.
 - Supply, delivery, and installation of 22 new sets of integrated solar lamp heads with steel arm brackets, complete with accessories.

LEGEND:


● 11-UNITS EXISTING DOUBLE ARM SOLAR LAMP POSTS
(FOR MAINTENANCE & REPLACEMENT OF LAMP HEADS)
SLP-##

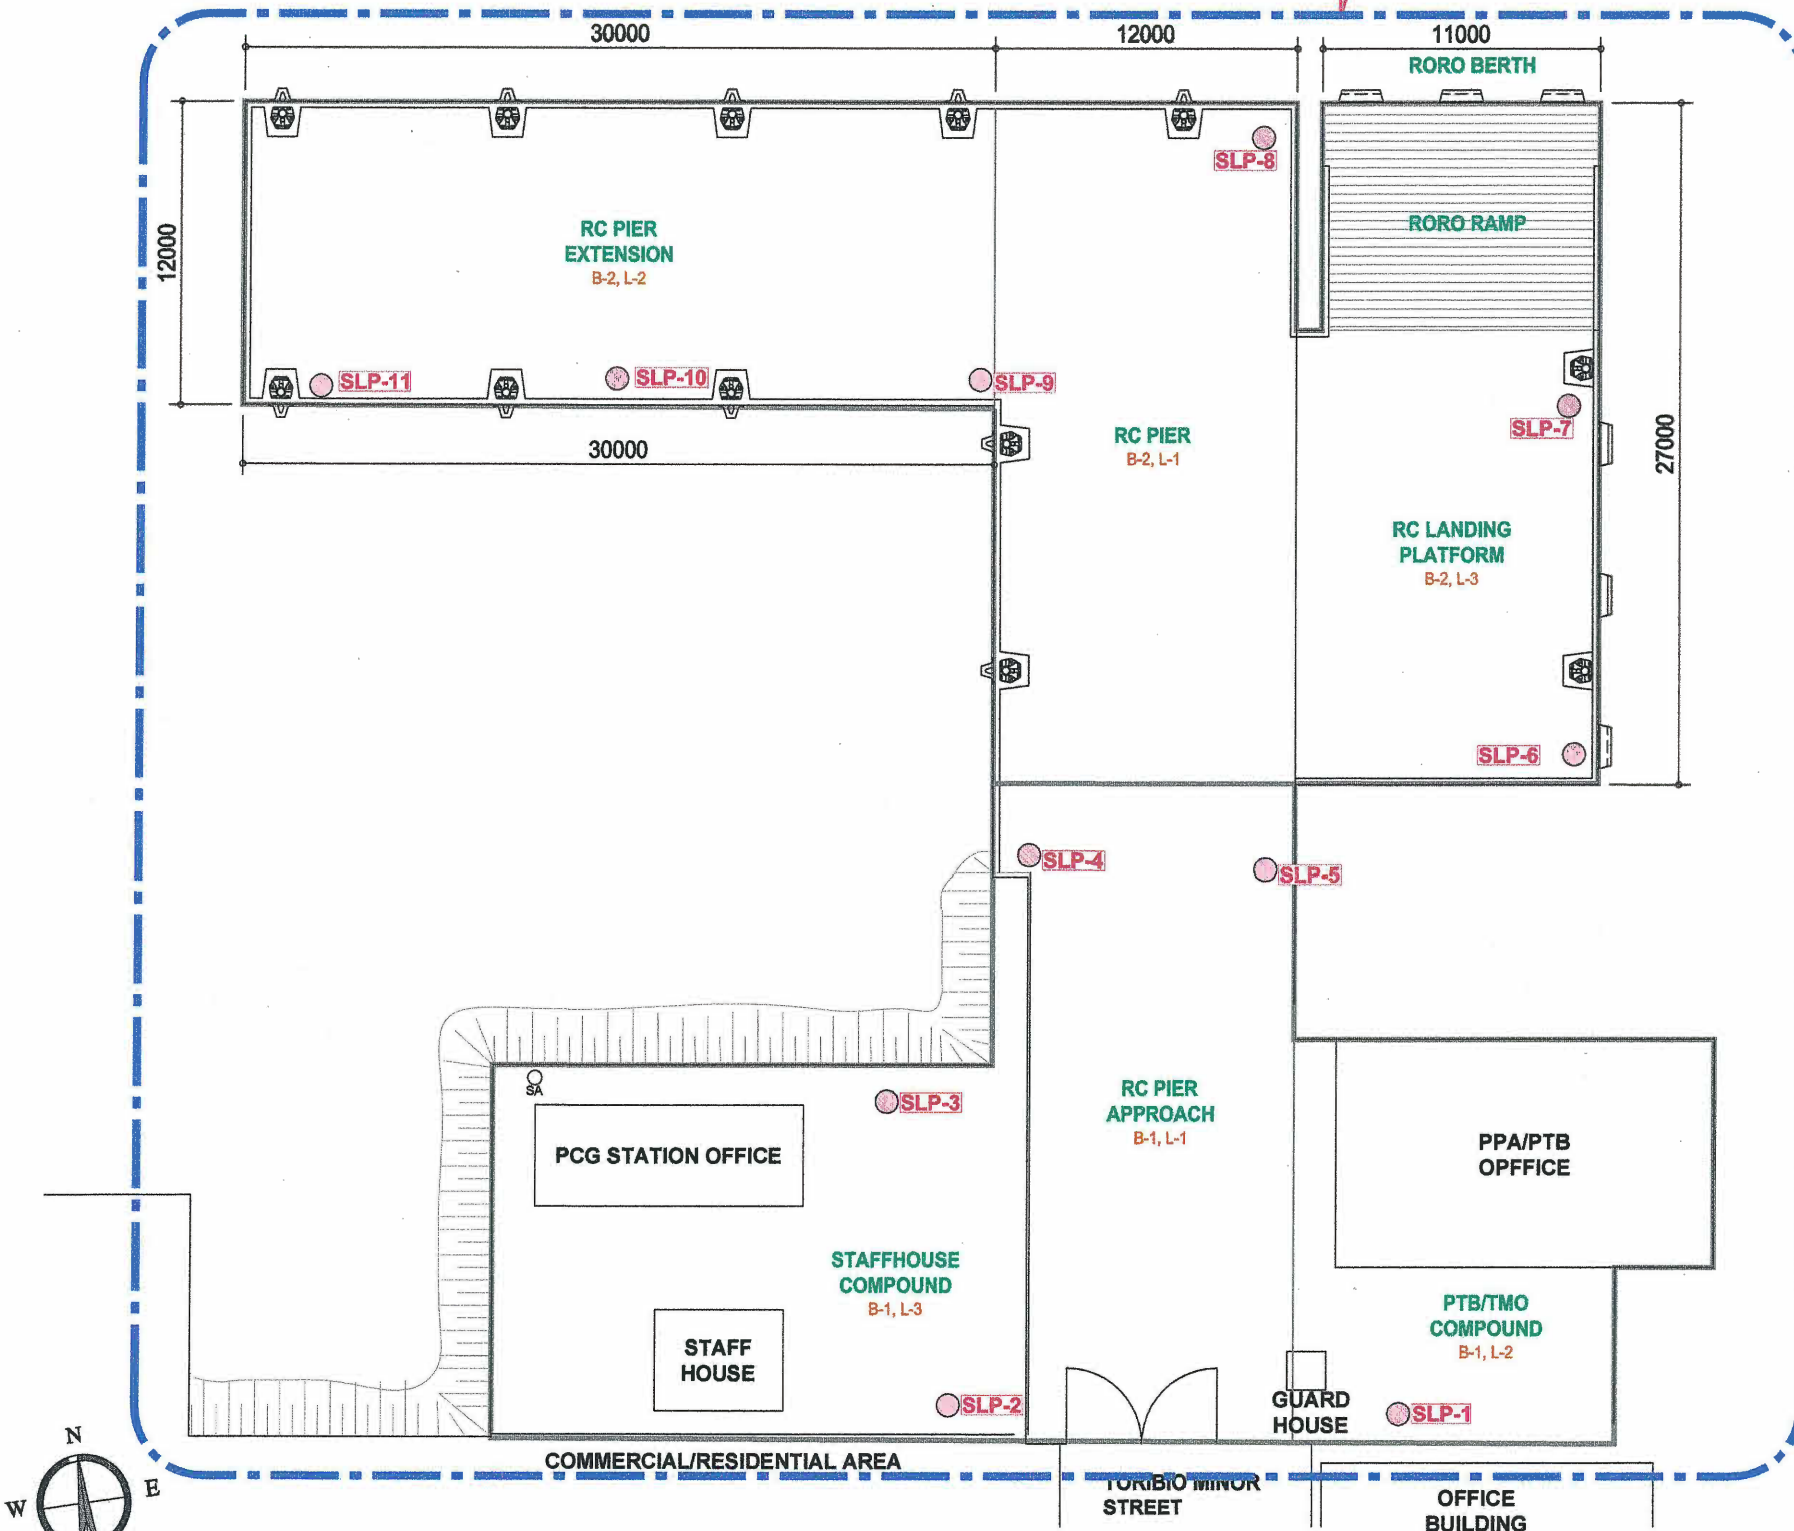


1 MARGOSATUBIG PORT LAYOUT PLAN
SHT1 SCALE 1:300

TITLE: MAINTENANCE OF ELECTRICAL LIGHTINGS SYSTEM					
LOCATION: PORT OF MARGOSATUBIG, ZAMBOANGA DEL SUR					
DRAFTED BY:	CHECKED BY:	REVIEWED BY:	RECOMMENDED BY:	APPROVED BY:	
HASSAN, M.M.	EUGENIO B. GALVEZ	MAHSON S. UKKOH	TASHMA H. ASID-MAADIL	ARCIDI S. JUMAANI	
DRAFTSMAN A (COS)	SUPERVISING ENGINEER A	PRINCIPAL ENGINEER A	ESD MANAGER	PORT MANAGER	

SHEET CONTENT:		SHEET	
AS-SHOWN		SET	NO.
			1
			2

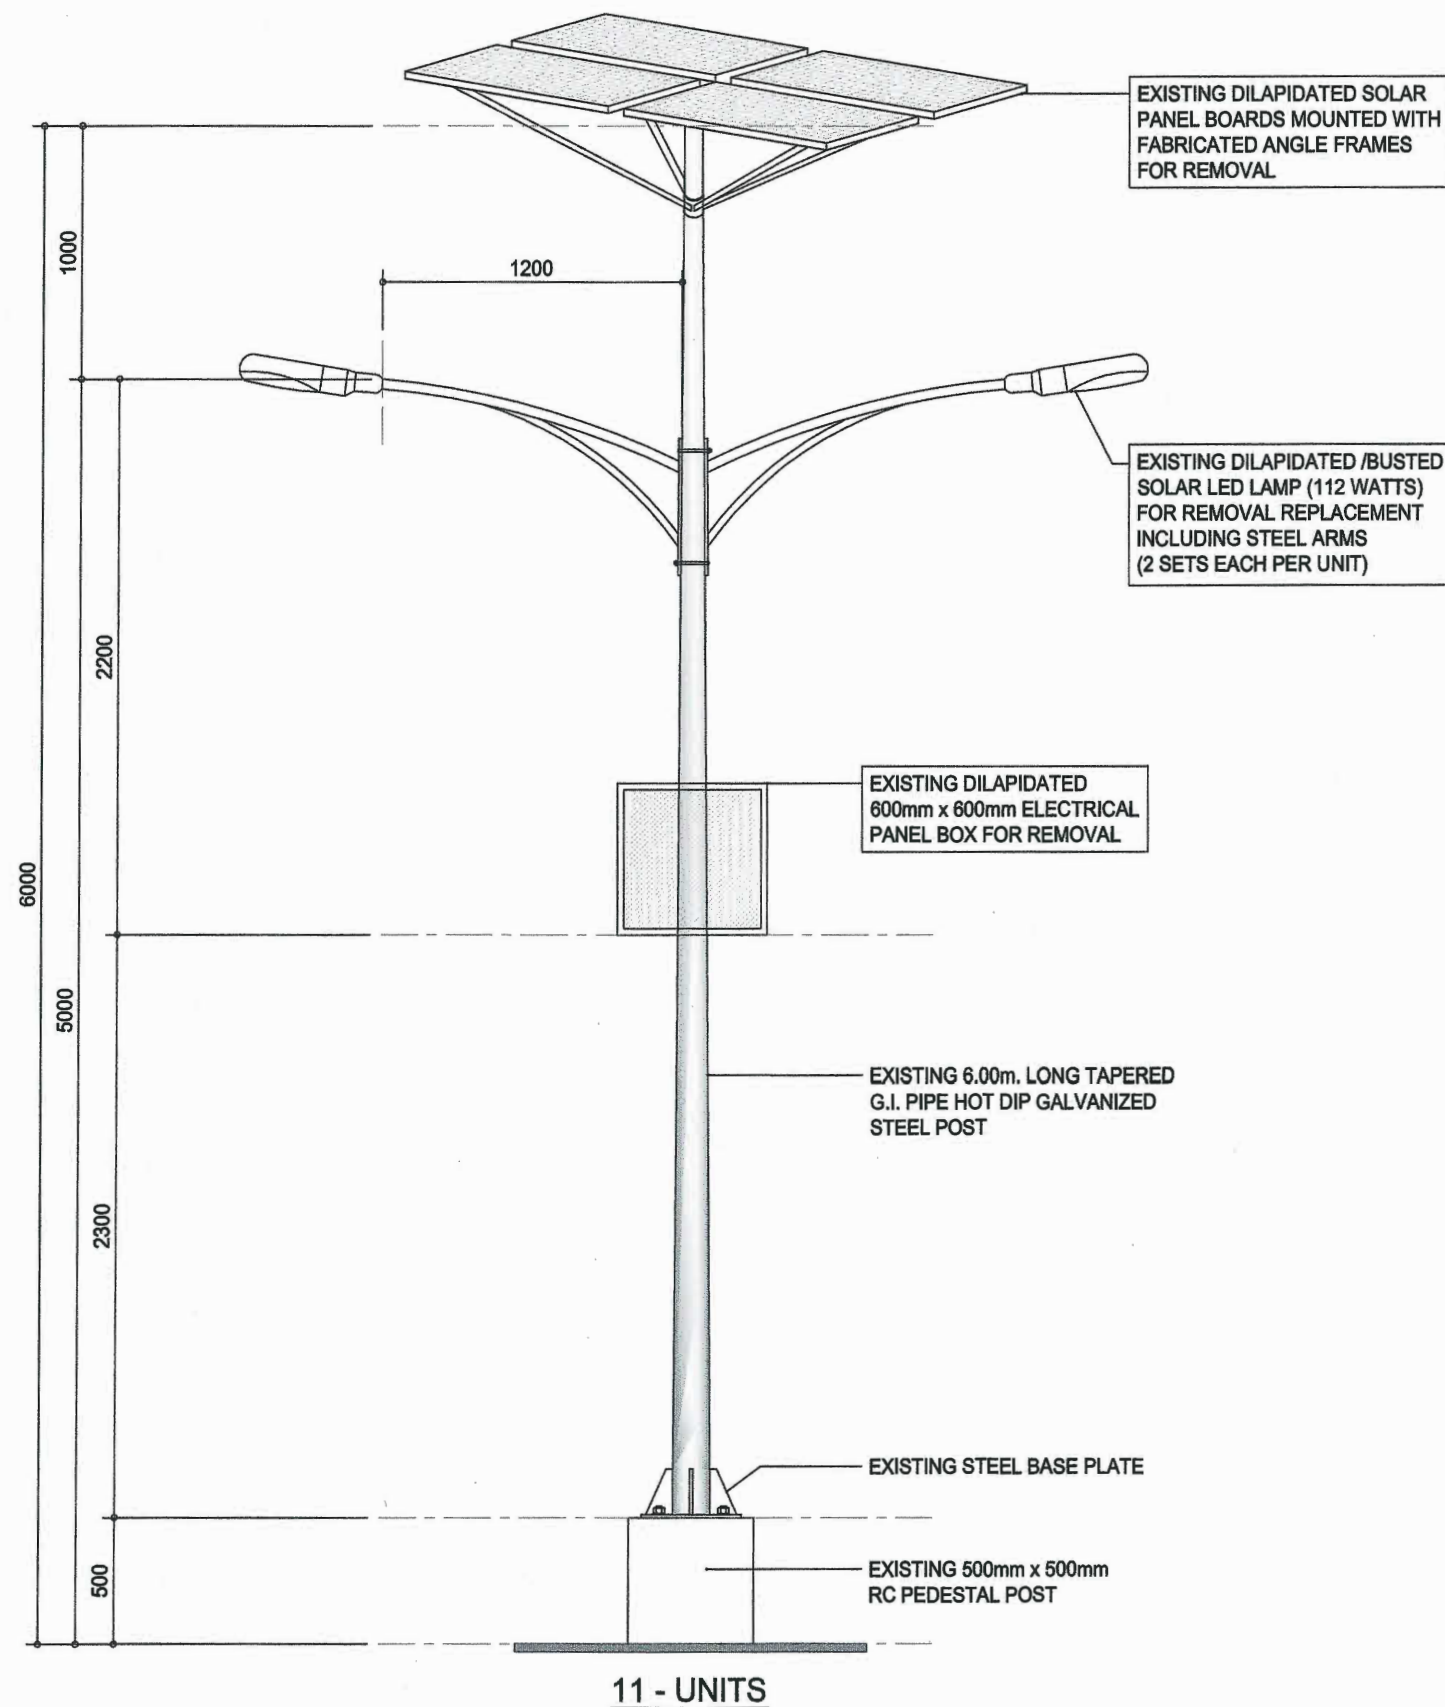

E-1 EXISTING DOUBLE ARM SOLAR LAMP POST
SHT2 SCALE 1:30

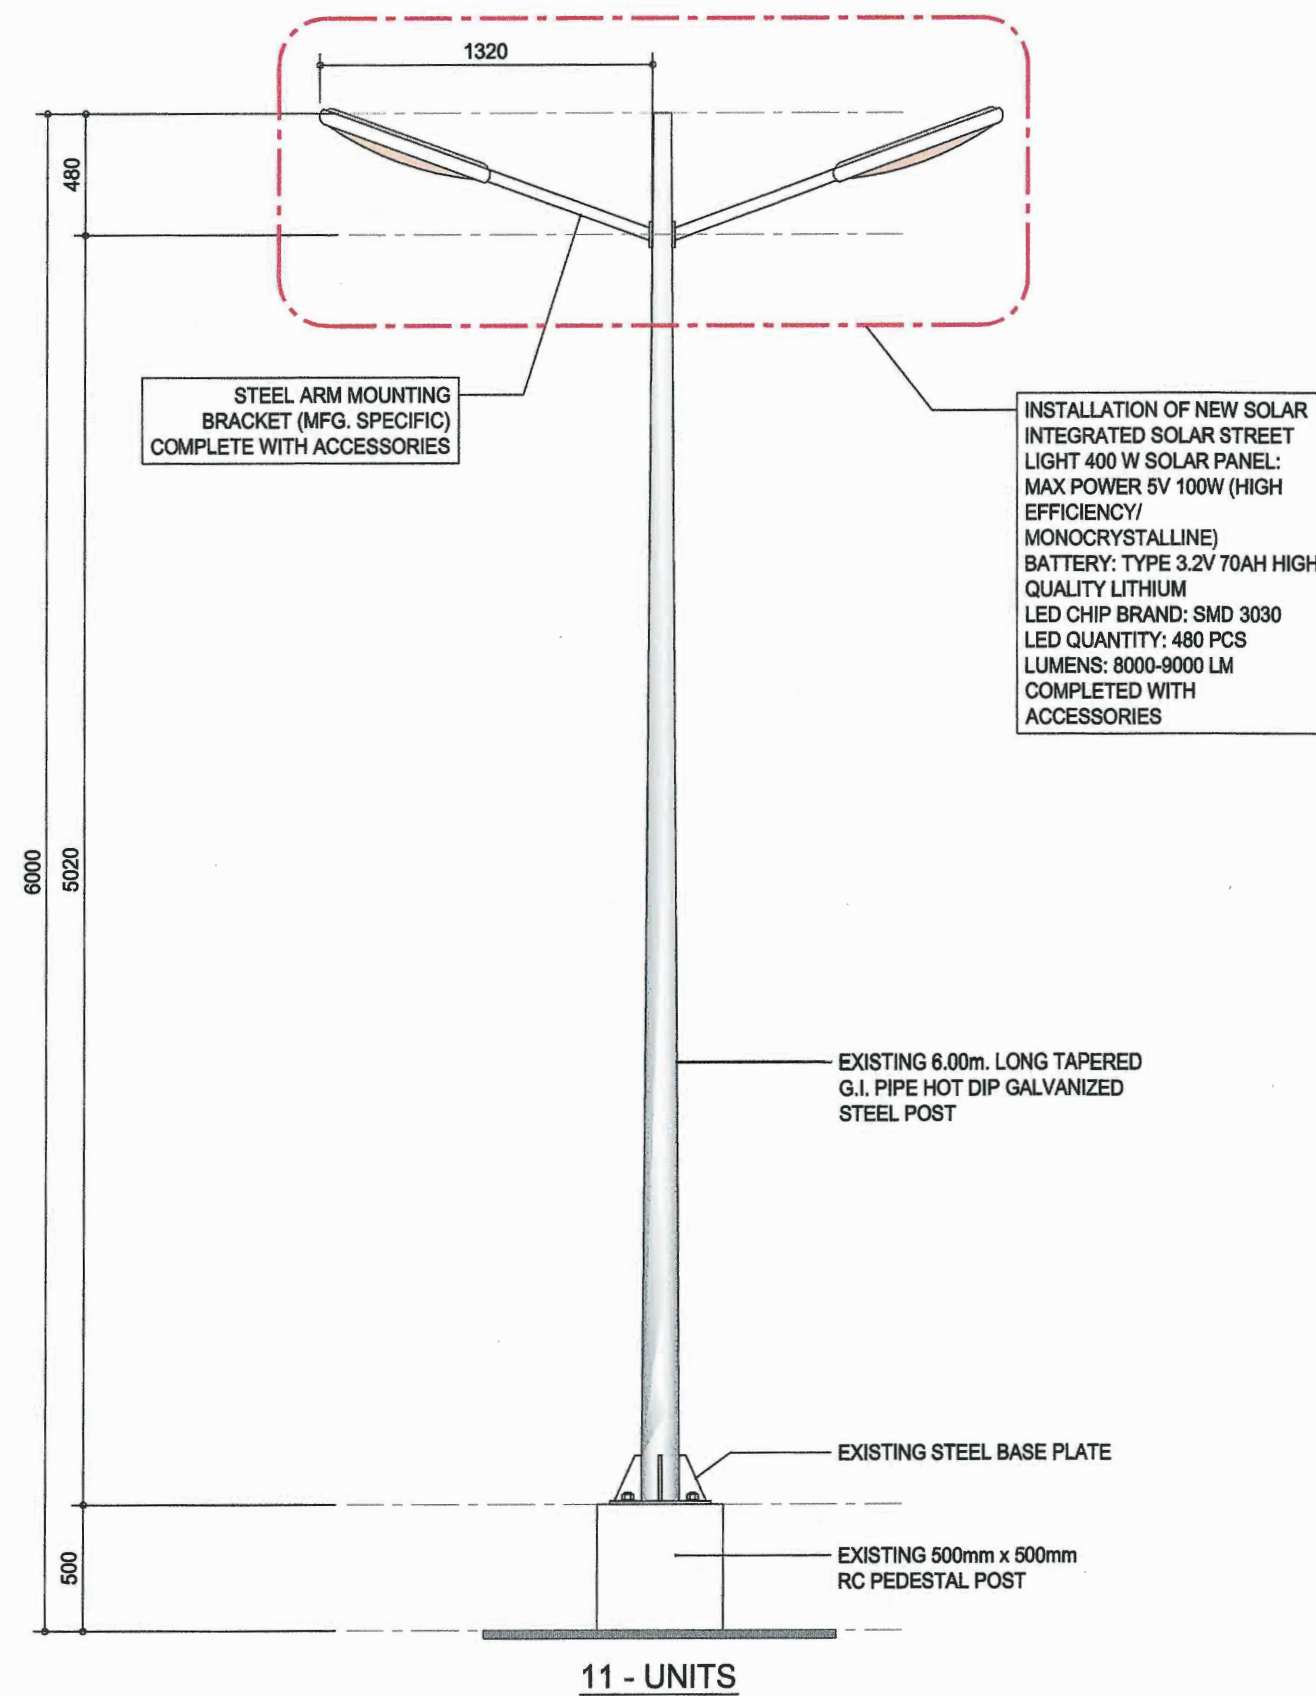

E-2 PROPOSED SOLAR LAMP POST (2-SETS PER UNIT)
SHT2 SCALE 1:30