




THIS SITE
 PREVENTIVE MAINTENANCE OF WINDOW STEEL GRILLS AT
 STAFF HOUSE, PORT OF MARGOSATUBIG,
 ZAMBOANGA DEL SUR

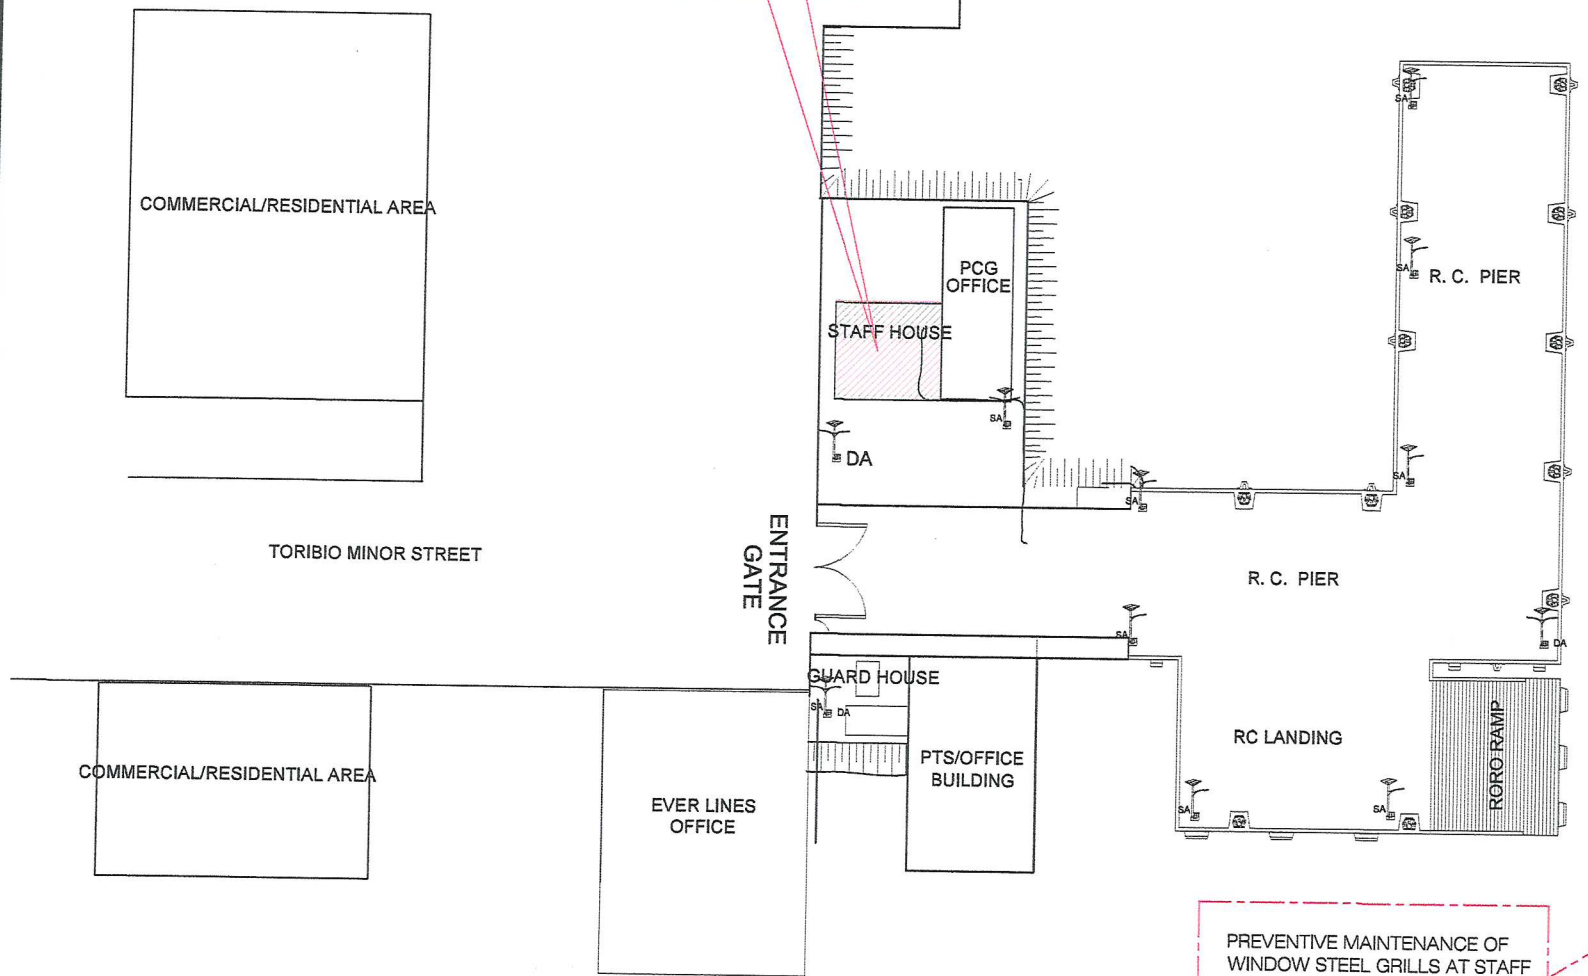

A-1
1 **PORT OF MARGOSATUBIG LOCATION PLAN**
 SCALE 1:1250

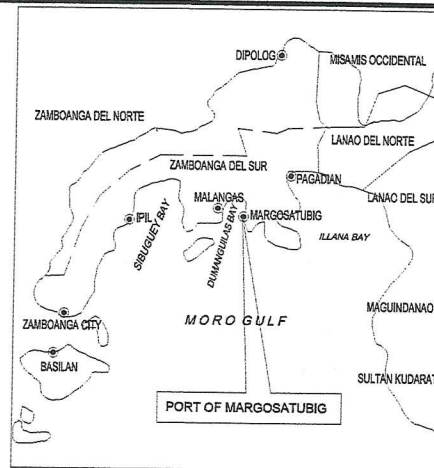


A-2
1 **VICINITY MAP**
 SCALE NTS

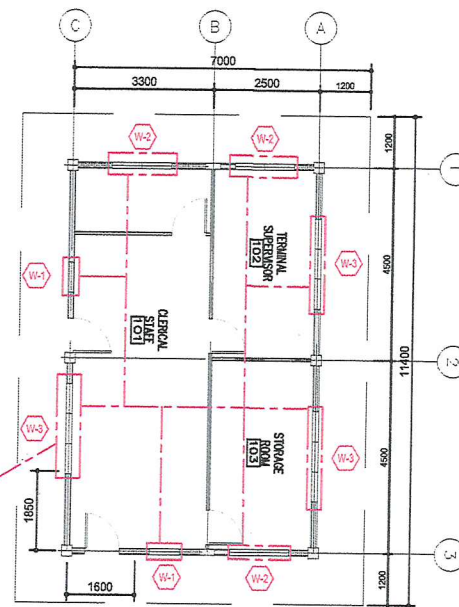

A-1
1 **STAFF HOUSE**
 SCALE 1:125


TITLE:	PREVENTIVE MAINTENANCE OF WINDOW STEEL GRILLS				
LOCATION:	STAFF HOUSE, PORT OF MARGOSATUBIG, ZAMBOANGA DEL SUR				
PREPARED BY:	CHECKED BY:	REVIEWED BY:	RECOMMENDED BY:	APPROVED BY:	
SHARIFA SHEEYIN T. ARAP	EUGENIO B. GALVEZ	MAHSON S. UKKON	TASHIMA H. ASID-MAADIL	ARCIDI S. JUMAANI	
SENIOR ENGINEER B	SUPERVISING ENGINEER A	PRINCIPAL ENGINEER A	ESD MANAGER	PORT MANAGER	

SHEET CONTENT:	SHEET
AS-SHOWN	SET
	NO.
	1
	2

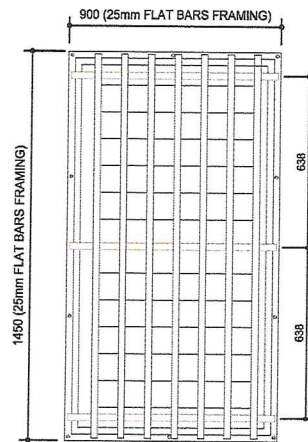


W-1

FABRICATED STEEL GRILL
W/ INSECT SCREEN MESH
2-SETS

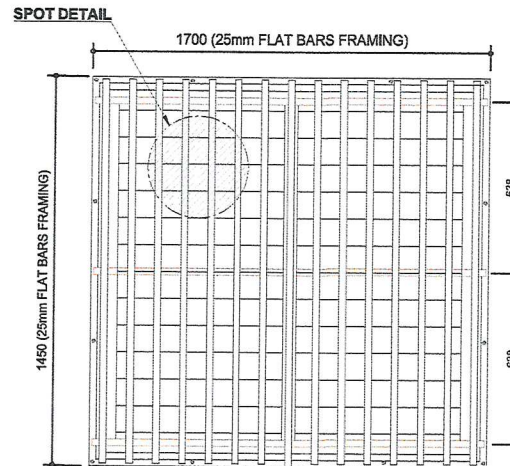


W-2

FABRICATED STEEL GRILL
W/ INSECT SCREEN MESH
3-SETS

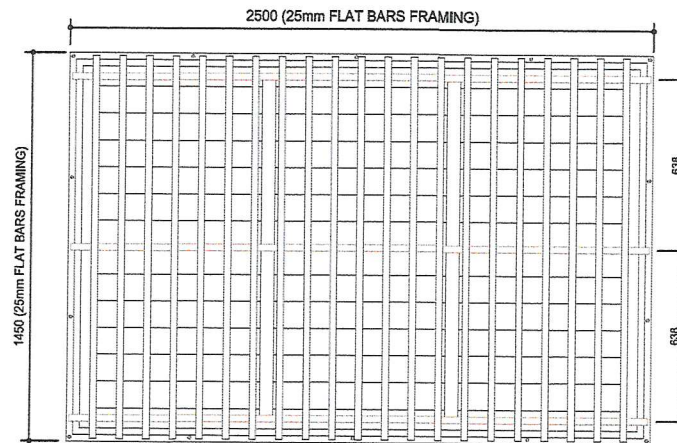


W-3

FABRICATED STEEL GRILL
W/ INSECT SCREEN MESH
3-SETS

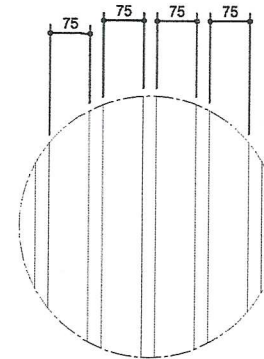

A-1
SHT# 2
SPOT DETAIL
SCALE: 1:10

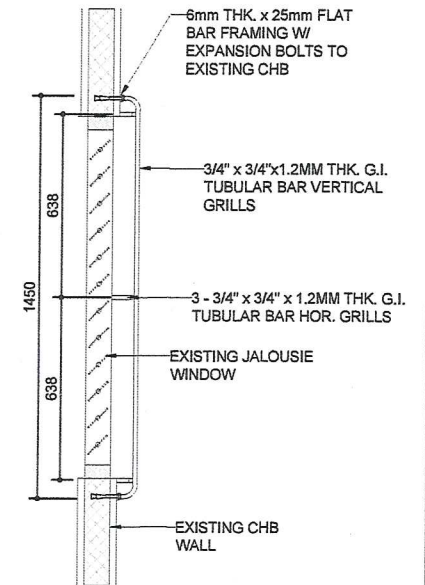

A-1
2
STEEL GRILL TYPICAL SECTION
SCALE: 1:20

A-1
2
STEEL GRILLS DETAILS
SCALE: 1:20

TITLE: PREVENTIVE MAINTENANCE OF WINDOW STEEL GRILLS

LOCATION: STAFF HOUSE, PORT OF MARGOSATUBIG, ZAMBOANGA DEL SUR

PREPARED BY:
SHARIFA SHEEYIN T. ARAP
SENIOR ENGINEER B

CHECKED BY:
EUGENIO B. GALVEZ
SUPERVISING ENGINEER A

REVIEWED BY:
MAHSON S. UKKOH
PRINCIPAL ENGINEER A

RECOMMENDED BY:
TASHMA H. ASID-MAADIL
ESD MANAGER

APPROVED BY:
ARCIDI S. JUMAANI
PORT MANAGER

SHEET CONTENT:

AS-SHOWN

SHEET

SET NO.

2

2