




VICINITY MAP
NOT TO SCALE

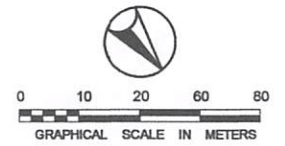


SCALE : 1 : 1000 M


LEGEND:

PROVISION OF TOP-GUARD

FACILITIES FOR REPAIR

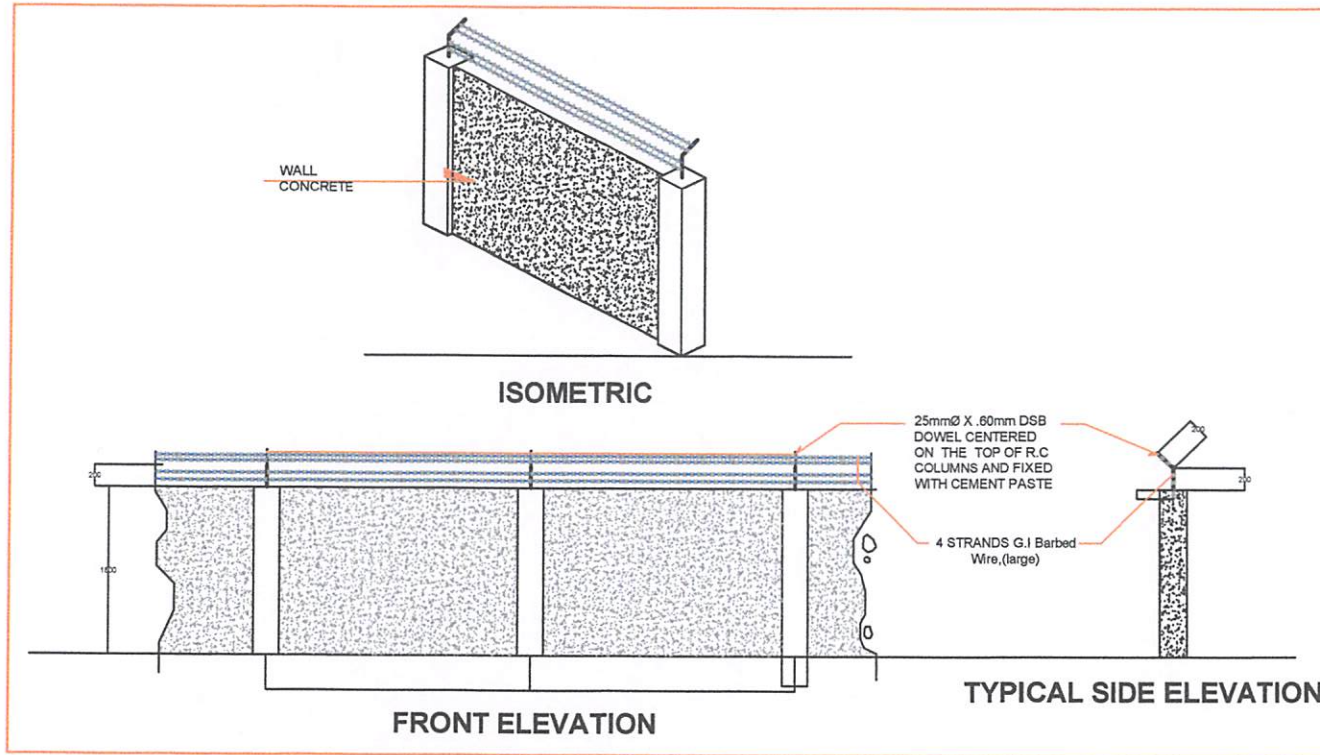

TOP GUARD DETAIL

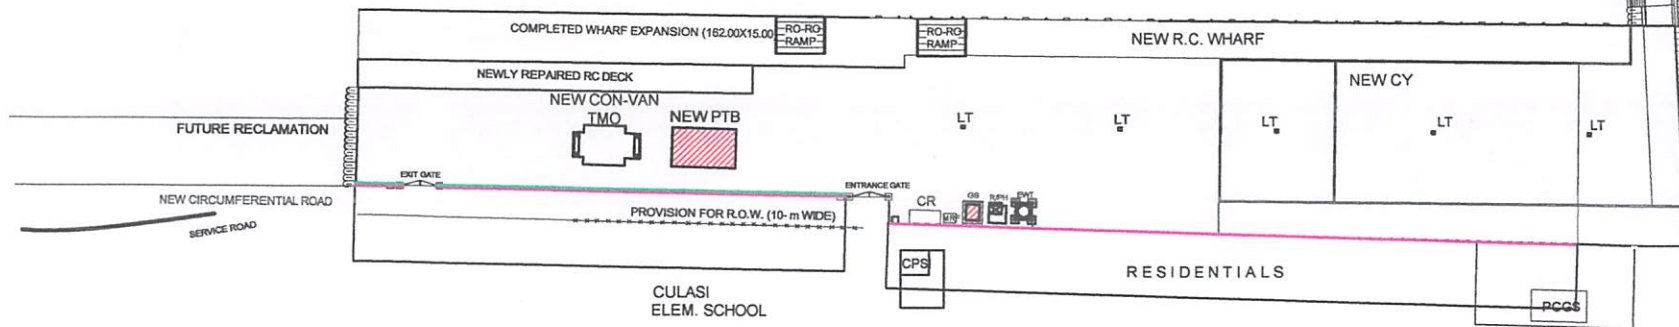

PROJECT TITLE:
**REPAIR AND MAINTENANCE OF PHYSICAL
FACILITIES AT PMO-PANAY/GUIMARAS CY 2022**
PORT OF CULASI, ROXAS CITY, CAPIZ

SHEET CONTENT:
LOCATION PLAN
TOP GUARD DETAIL


PREPARED BY:
Kristine Joy N. Nillo
KRISTINE JOY N. NILLO
ENGINEERING ASSISTANT A

CHECKED/REVIEWED BY:
Jose Ceferino E. Elagaran
JOSE CEFERINO E. ELAGARAN
PRINCIPAL ENGINEER A

RECOMMENDING APPROVAL:
Antonio F. Belarga
ANTONIO F. BELARGA
ESD MANAGER

APPROVED BY:
Eduardo P. Goles
EDUARDO P. GOLES
PORT MANAGER


SHEET NO.:
1 OF 6
SCALE:
AS SHOWN
DATE:
MARCH 2022

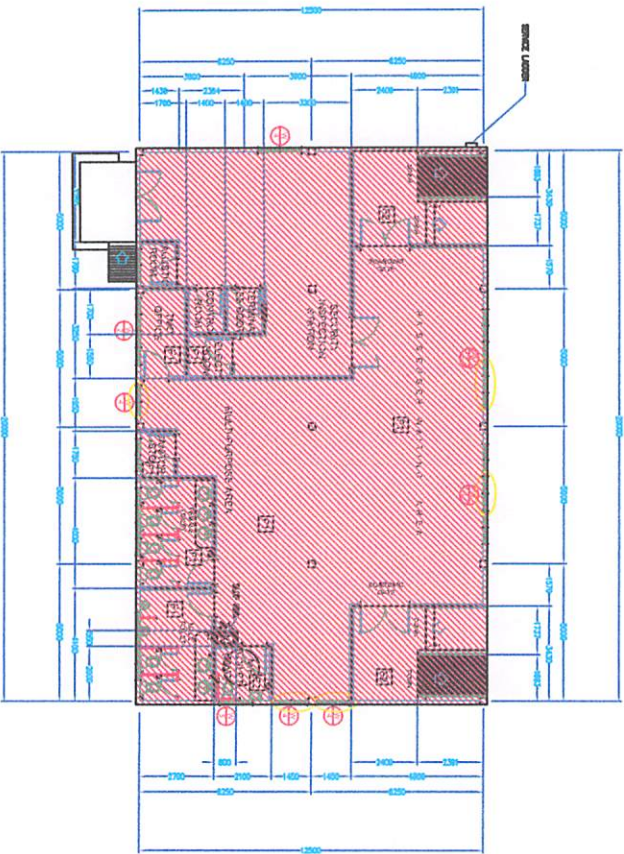



PTB PLAN

LEGEND:

-  DAMAGED CEILING/FACIA FOR REPAIR/REPLACEMENT
-  DAMAGED WINDOW FOR REPAIR/REPLACEMENT

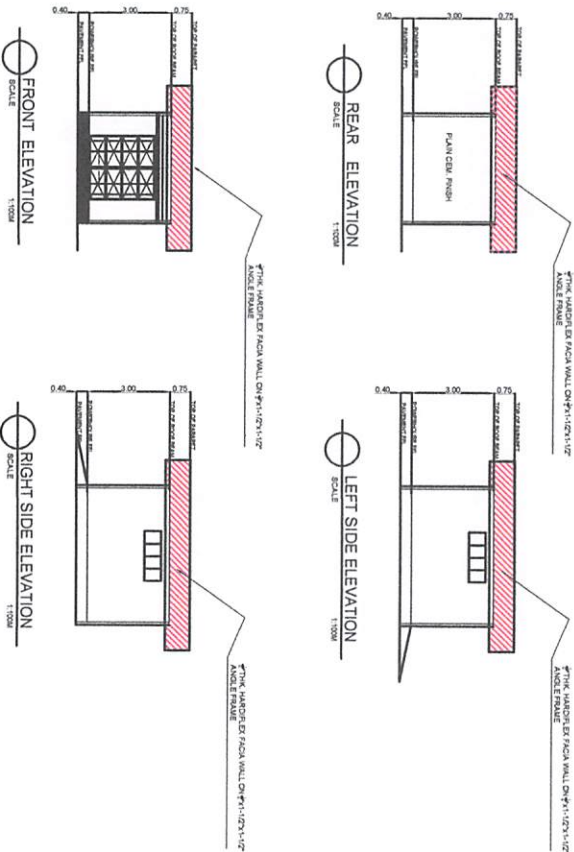

GENERATOR SHED ELEVATION

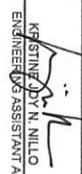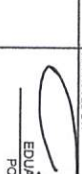	PROJECT TITLE: REPAIR AND MAINTENANCE OF PHYSICAL FACILITIES AT PMO-PANAY/GUMARAS CY 2022 PORT OF CULASI, ROXAS CITY, CAPIZ	SHEET CONTENT: PTB CULASI PLAN GENERATOR SHED ELEV	PREPARED BY:  KRISTINE D. N. NILLO ENGINEERING ASSISTANT A	CHECKED/REVIEWED BY:  JOSE GERARDO E. ELANARAN PRINCIPAL ENGINEER A	RECOMMENDING APPROVAL:  ANTONIO F. BELARGA ESD MANAGER	APPROVED BY:  EDUARDO P. GOLES PORT MANAGER	SHEET NO.: 2 OF 6 SCALE: AS SHOWN DATE: MARCH 2022
---	---	---	---	--	---	--	--



REPAIR AND MAINTENANCE OF PHYSICAL FACILITIES AT PMO-PANAY/GUIMARAS CY 2022

FORT SAN PEDRO, ILOILO CITY

PROJECT TITLE:

SHEET CONTENT:

PLAN OF ELEVATED WATER TANK
ELEVATION OF ELEVATED WATER TANK

PREPARED BY:

KRISTINE D. N. NILLO
ENGINEERING ASSISTANT A

CHECKED/REVIEWED BY

~~JOSE CEFERINO E. ELAGARAN~~
~~PRINCIPAL ENGINEER A~~

RECOMMENDING APPROVAL

ANTONIO F. BELARGA
ESD MANAGER

APPROVED BY _____


EDUARDO F. GOLES
PORT MANAGER

OJASWAL



40

AS SHOWN


DATE: _____

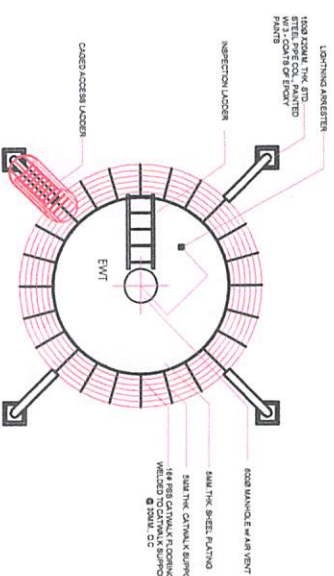


PLAN OF ELEV. WATER TANK

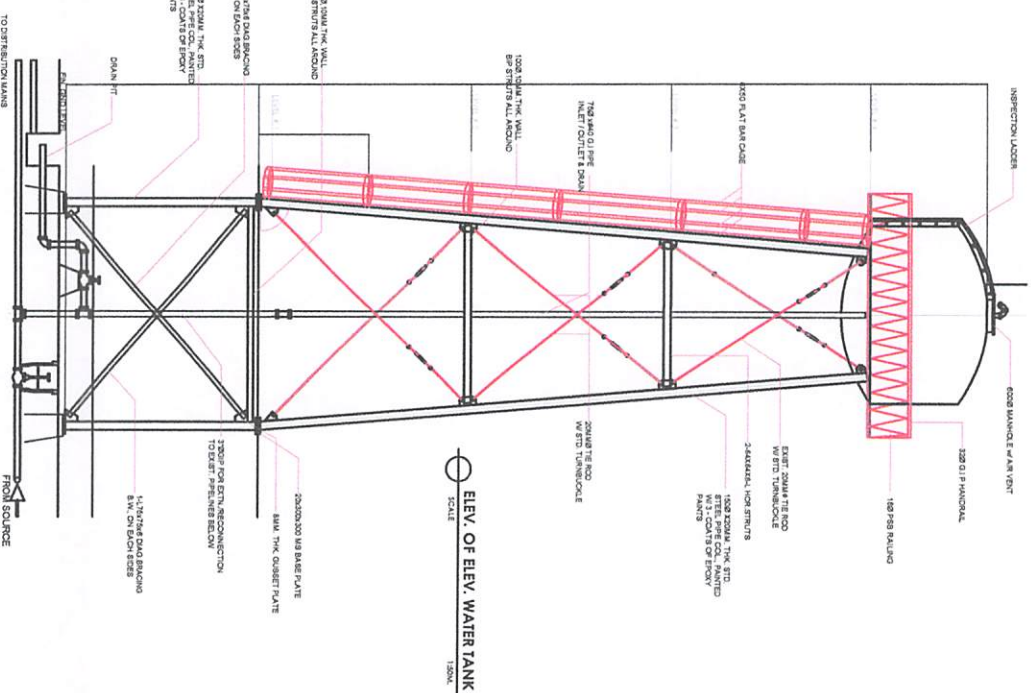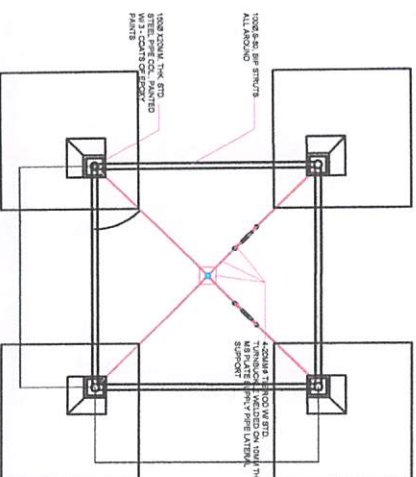


 ELEV. OF ELEV. WATER TANK
 SCALE 1:50M.

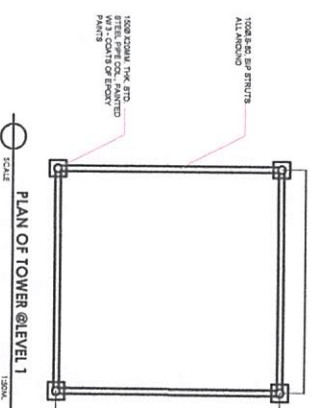

PLAN OF TOWER @ LEVEL 1

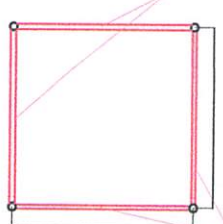

PLAN OF LOWER @ LEVEL 2


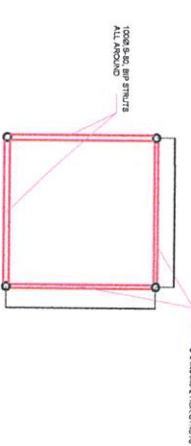


PLAN OF TOWER @ LEVEL 3

LEGEND:

PORTION FOR REPAIR/REPLACEMENT

CUYO EAST PASS

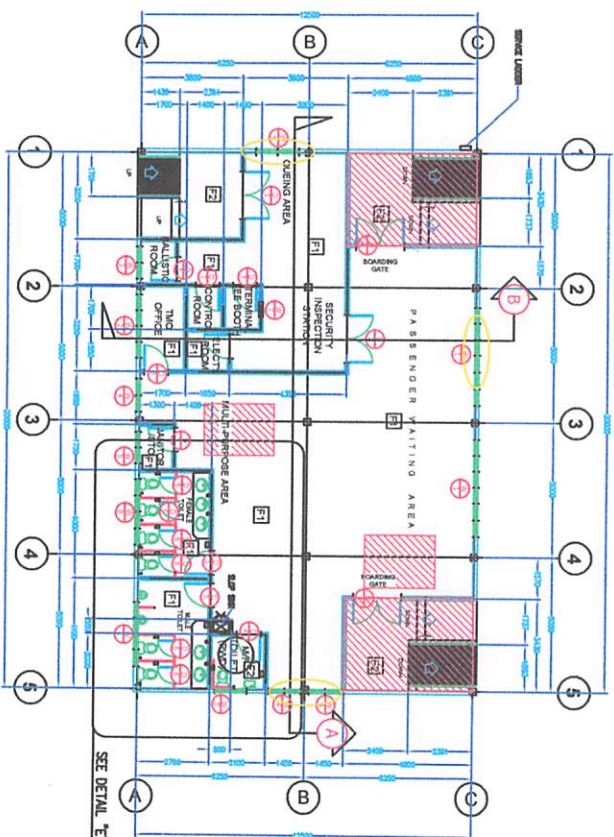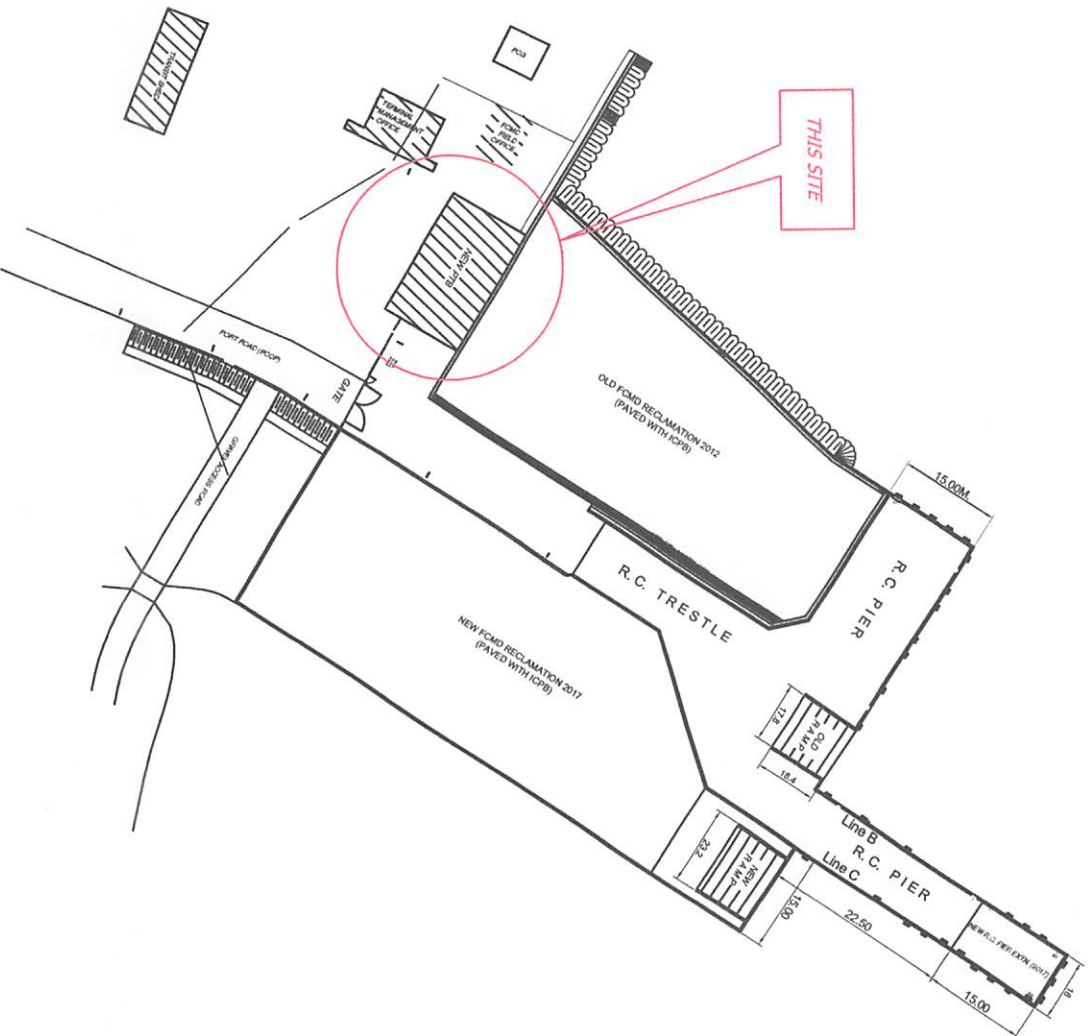

LEGEND:

- DAMAGED CEILING FOR REPAIR/REPLACEMENT
- DAMAGED WINDOW FOR REPAIR/REPLACEMENT



VICINITY MAP

NOT TO SCALE

GRAPHICAL SCALE IN METERS
SCALE : 1 : 500 M

GENERAL PORT LAYOUT PLAN

SCALE

N.T.S



REPAIR AND MAINTENANCE OF PHYSICAL
FACILITIES AT PMO-PANAY/GUMARAS CY 2022

BRGY. LIPATA, CULASI, ANTIQUE

PROJECT TITLE/LOCATION

SHEET/CONTENTS

LOCATION PLAN

PTB CEILING PLAN

PREPARED BY:

KRISTINE JON N. NILLO
ENGINEERING ASSISTANT A

CHECKED/REVIEWED BY:

JOSE CEFERINO E. ELGARAN
PRINCIPAL ENGINEER A

RECOMMENDED APPROVAL:

ANTONIO F. BELARGA
ESD MANAGER

APPROVED BY:

EDUARDO A. GOLES
PORT MANAGER

SHEET NO.


5 OF 6

SCALE:



AS SHOWN

DATE:

MARCH 2022

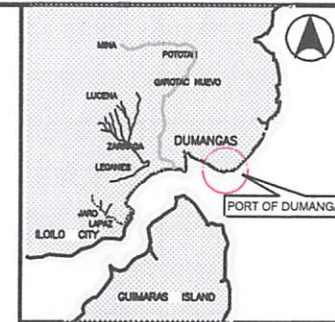

VICINITY MAP
NOT TO SCALE

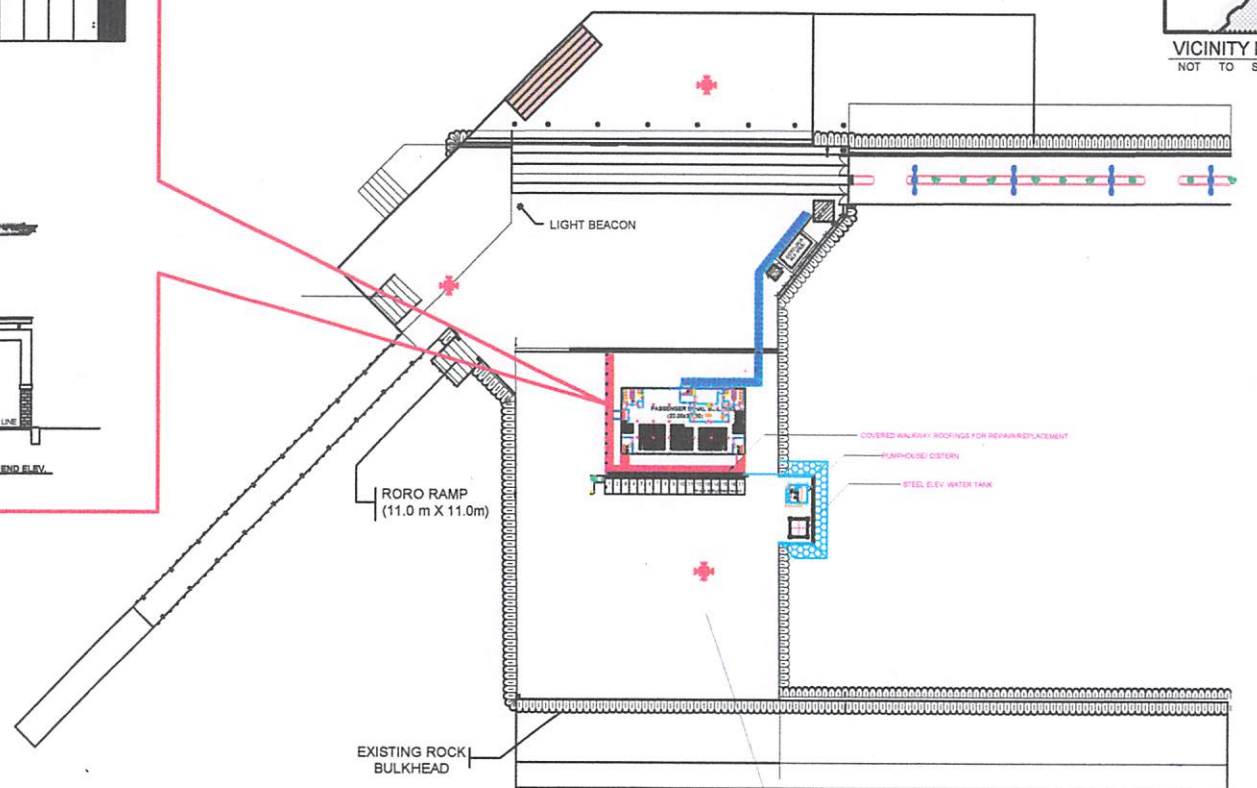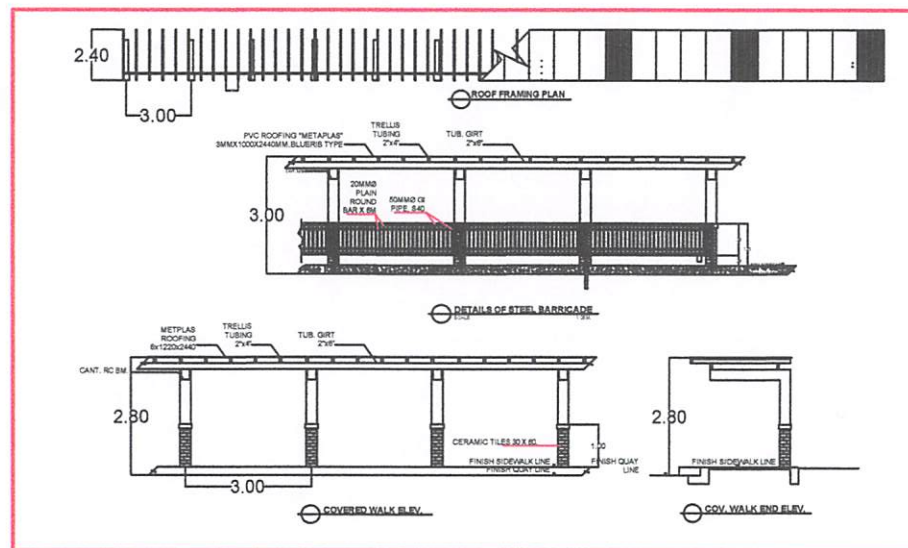

LEGEND:



COVERED WALKWAY CANOPY ROOFINGS FOR REPAIR/REPLACEMENT

EXISTING BACK-UP AREA (2,618.00 SQ.M.)



PROJECT TITLE:
REPAIR AND MAINTENANCE OF PHYSICAL FACILITIES AT PMO-PANAY/GUIMARAS CY 2022
PORT OF DUMANGAS-DUMANGAS, ILOILO

SHEET CONTENT:
LOCATION PLAN
DETAIL OF COVERED WALKWAY

PREPARED BY:
Kristine Jay N. Nillo
KRISTINE JAY N. NILLO
ENGINEERING ASSISTANT A

CHECKED/REVIEWED BY:
Jose Ceferino P. Elagaran
JOSE CEFERINO P. ELAGARAN
PRINCIPAL ENGINEER A

RECOMMENDING APPROVAL:
Antonio F. Belarga
ANTONIO F. BELARGA
PSD MANAGER

APPROVED BY:
Eduardo P. Goles
EDUARDO P. GOLES
PORT MANAGER

SHEET NO.:
6 OF 6
SCALE:
AS SHOWN
DATE:
MARCH 2022