

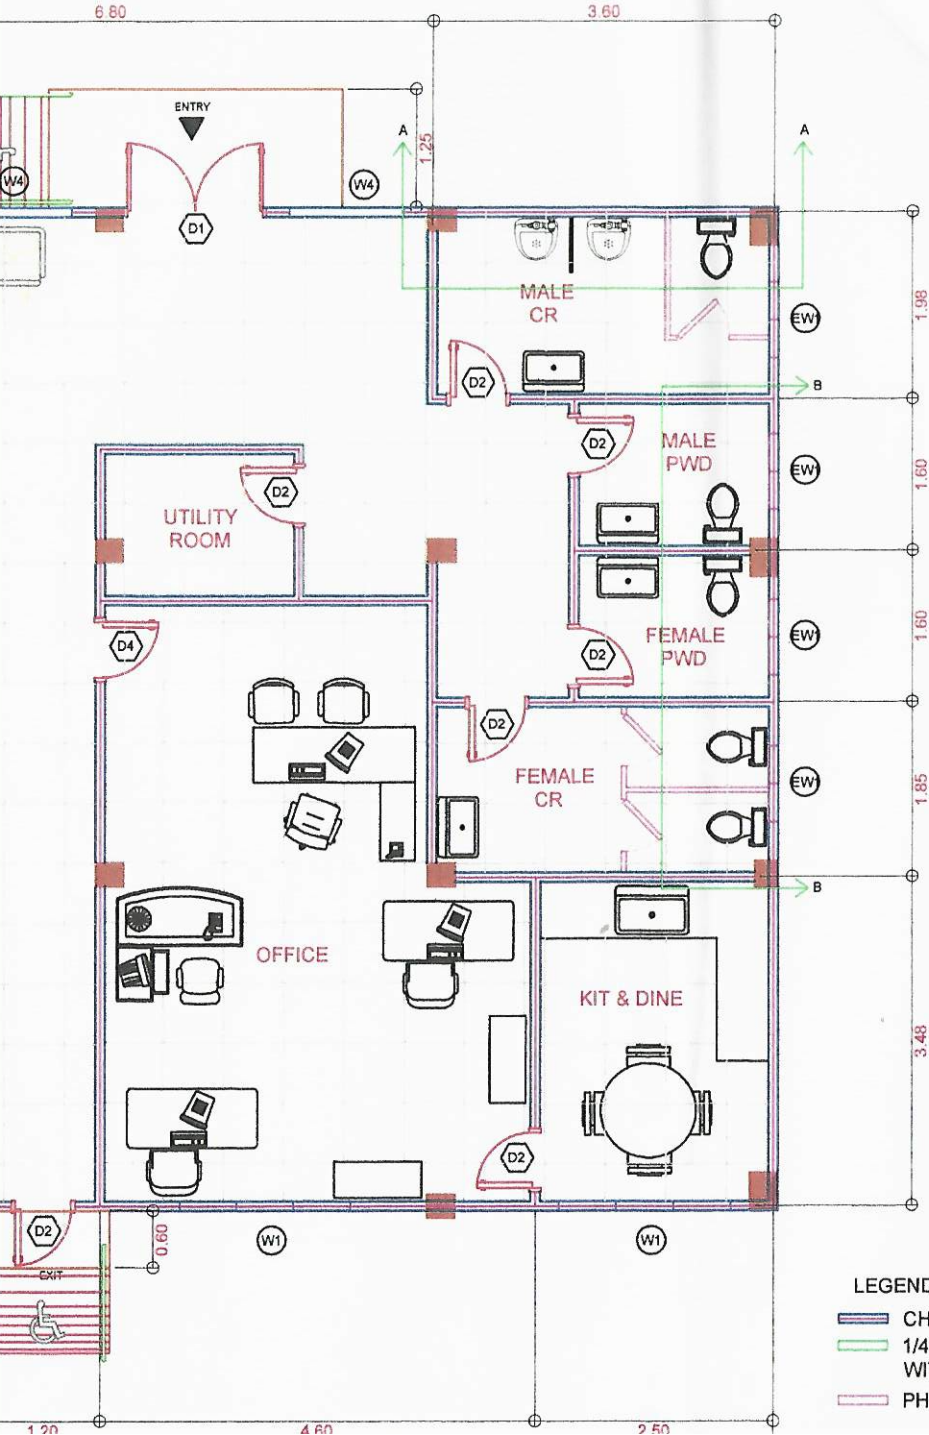


LEGEND:

- CHB WALL AND PARTITIONS
- 1/4" thk GLASS PARTITION WITH ANALOK FRAME
- PHENOLIC BOARD

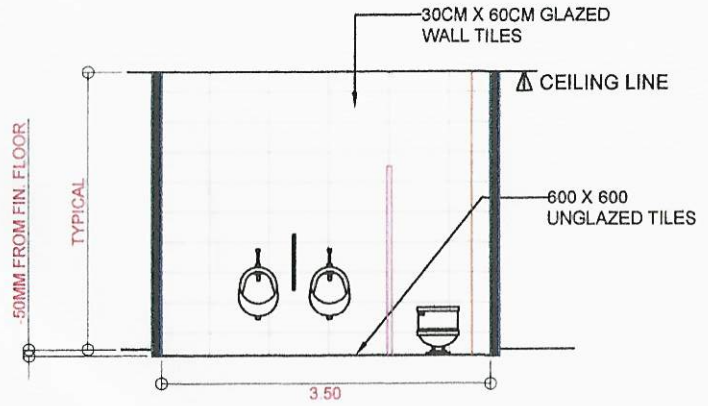

A TMO MALE CR SECTION
SCALE: 1:125 MTS

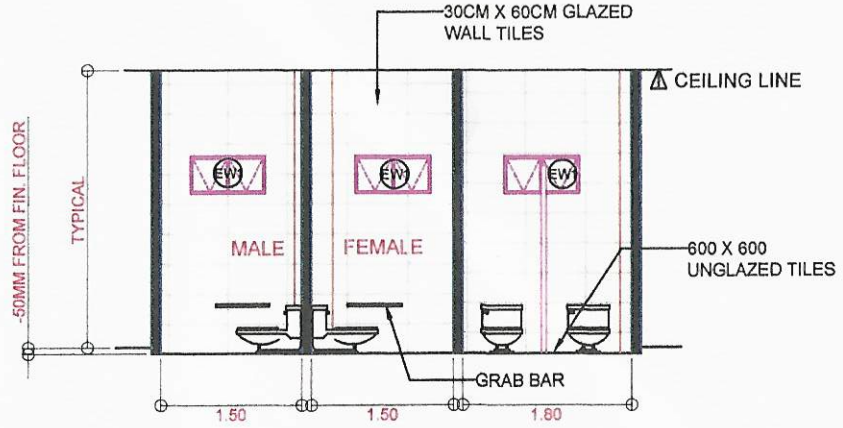

B TMO PWD & FEMALE CR SECTION
SCALE: 1:125 MTS

