
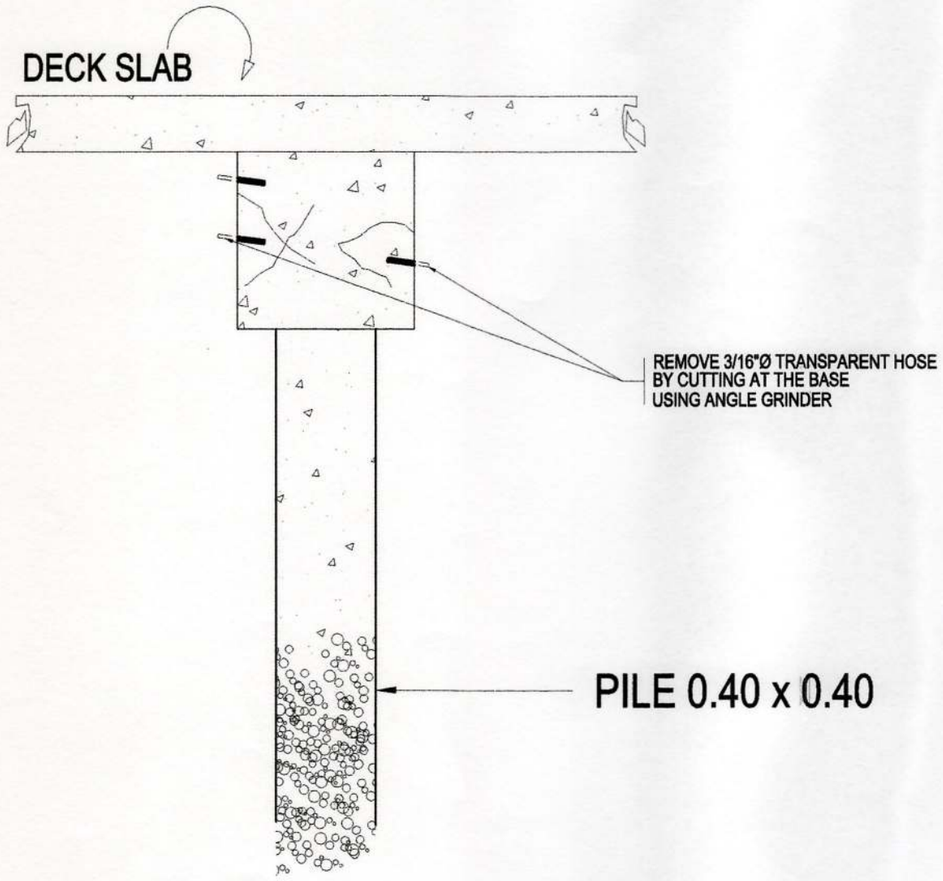


STEP - 5

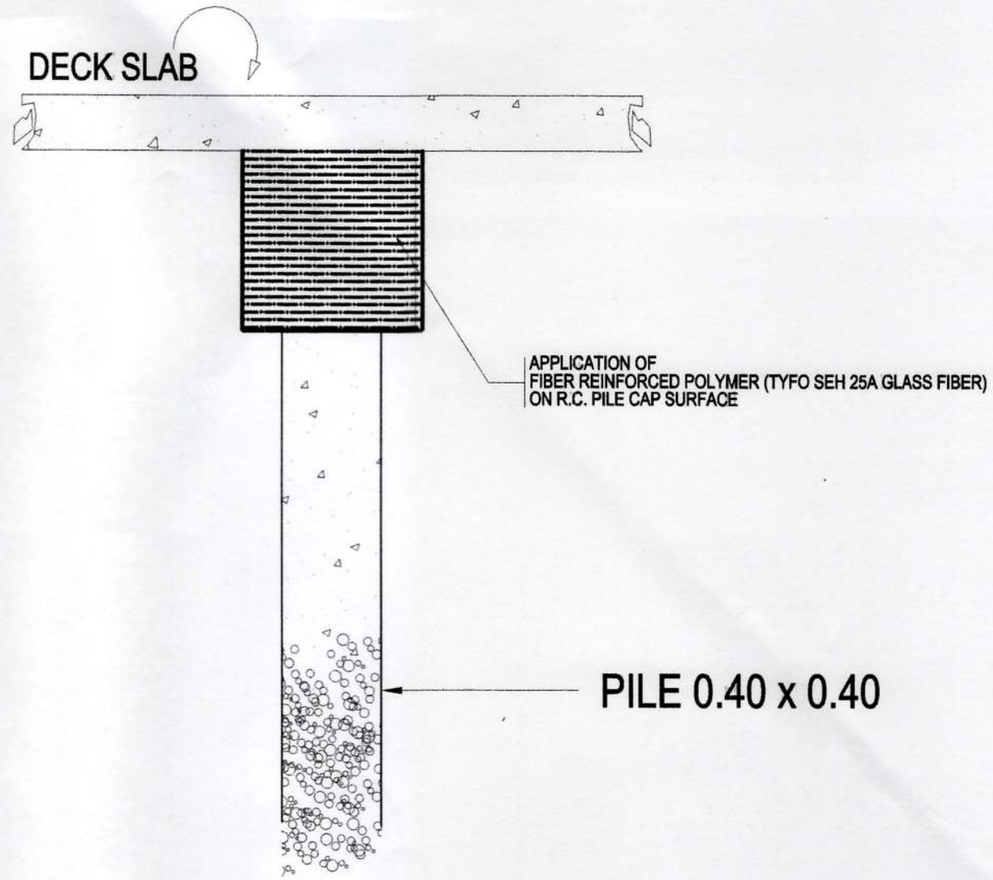

STEP - 6

DETAIL OF SCHEME 1 REPAIRS FOR RC PILE CAP

SCALE: NTS

PHILIPPINE PORTS AUTHORITY
PMO DAVAO

PREPARED BY:	CHECKED & REVIEWED BY:	CHECKED & RECOMMENDING APPROVAL BY:	APROVED BY:
VICTOR A. JASPE *ENGINEERING ASSISTANT – A*	LARA SIMONE L. ABA *SENIOR ENGINEER A*	GARY LEE L. ANGHAG *ACTING ESD MANAGER*	ANALEE G. AGUILA *ACTING PORT MANAGER*

OWNER: ANALEE G. AGUILA, *ACTING PORT MANAGER*

SHEET CONTENTS: DETAIL OF SCHEME 1 REPAIRS FOR RC PILE CAP

PROJECT TITLE: **RETROFITTING OF MATI PORT**

LOCATION: **MATI CITY, DAVAO ORIENTAL**

REVISIONS	
DATE	REMARKS
03-22-17	PERIMETER FENCE UPDATED


ADDENDUM

NO.	–
PROJECT	–
DATE	–
DRAWN	–


SHEET NO. **C2** OF **a3**

CADD BY: GDOCTURA
DATE DRAWN:
DATE UPDATED: 04-04-18

DRAWING AND SPECIFICATION DULY SIGNED, STAMPED OR SEALED AS INSTRUMENTS OF SERVICES ARE THE PROPERTY OF THE ARCHITECT, WHETHER THE OBJECTS FOR WHICH THEY ARE MADE IS EXECUTED OR NOT. IT SHALL BE UNLAWFUL FOR ANY PERSON WITHOUT THE WRITTEN CONSENT OF THE ARCHITECT OF THE SAID DOCUMENTS TO DUPLICATE OR TO MAKE COPIES OF THE SAID DOCUMENTS FOR USE IN REPETITION OF AND FOR PROJECTS OR BUILDINGS WHETHER PARTLY OR WHOLELY EXECUTED. R.A.545 SECTION 25(4).

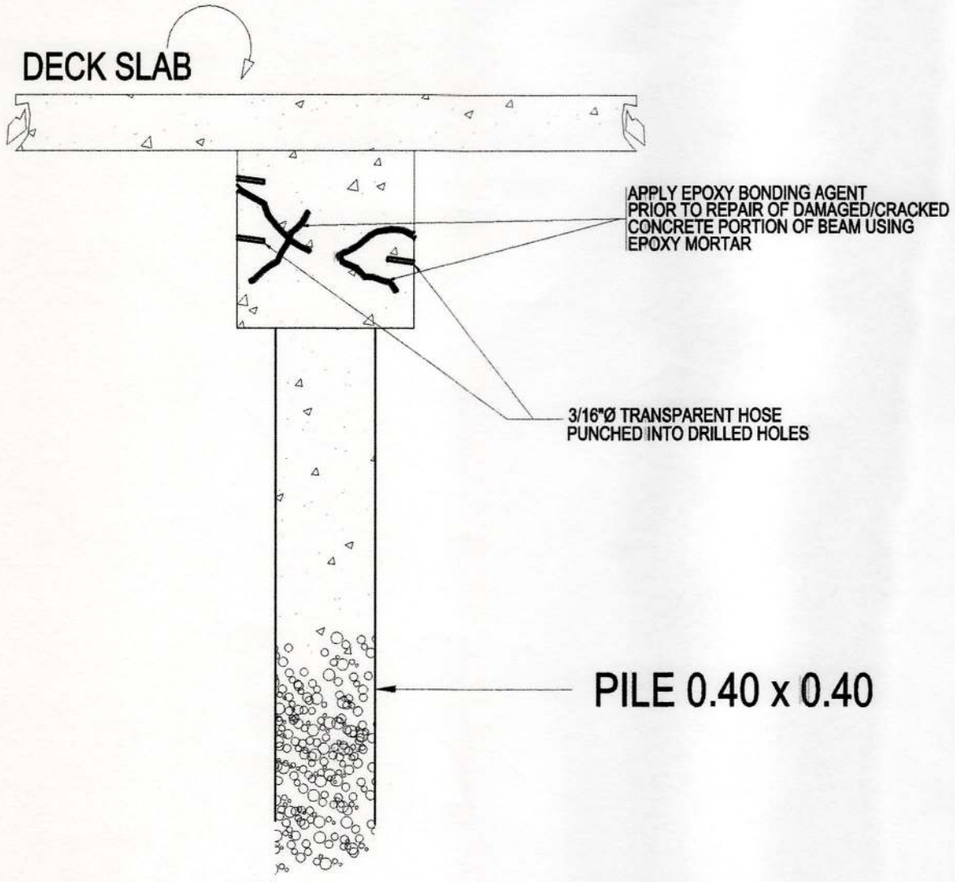

STEP - 3

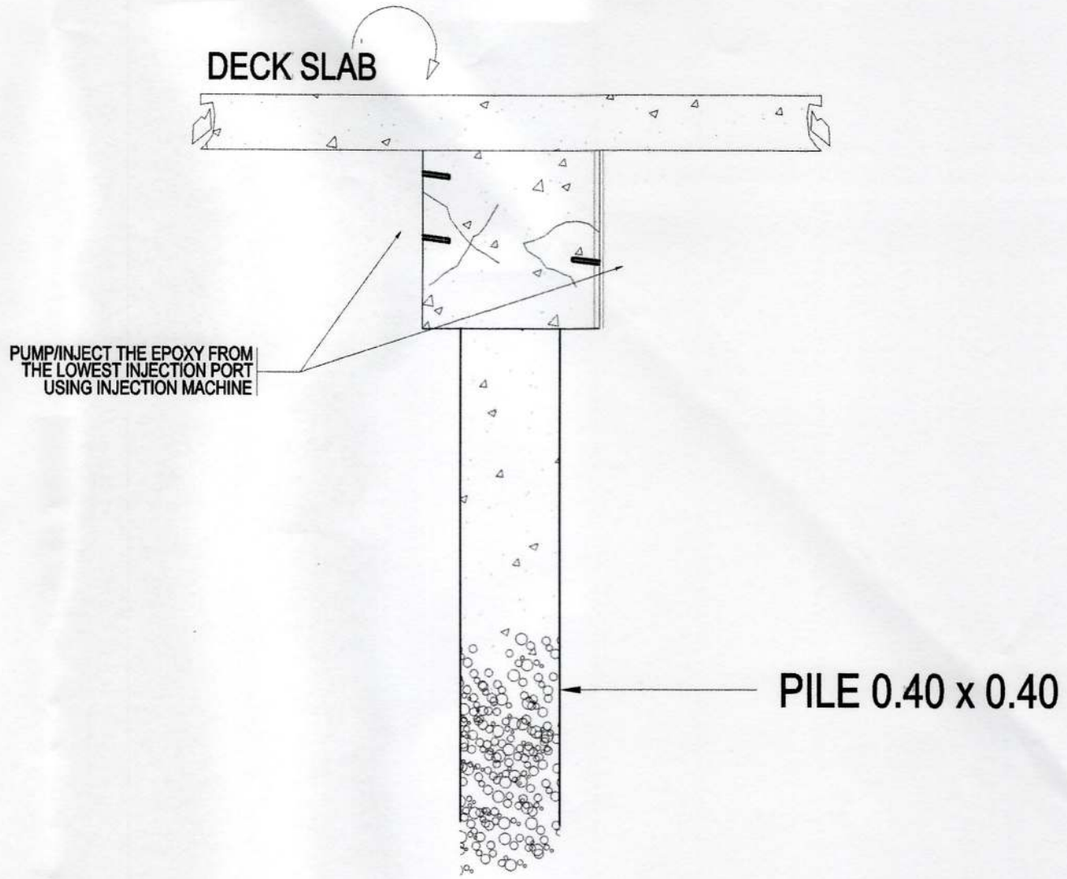


STEP - 4

DETAIL OF SCHEME 1 REPAIRS FOR RC PILE CAP


SCALE: NTS

PHILIPPINE PORTS AUTHORITY PMO DAVAO	PREPARED BY: VICTOR A. JASPE, *ENGINEERING ASSISTANT – A*	CHECKED & REVIEWED BY: LARA SIMONE L. ABA, *SENIOR ENGINEER A*	CHECKED & RECOMMENDING APPROVAL BY: GARY LEE L. ANGHAG, *ACTING ESD MANAGER*	APROVED BY: ANALEE G. AGUILA, *ACTING PORT MANAGER*		OWNER: ANALEE G. AGUILA, *ACTING PORT MANAGER*	PROJECT TITLE: **RETROFITTING OF MATI PORT**	REVISIONS: DATE 03-22-17 – REMARKS: PERIMETER FENCE UPDATED; ADDENDUM NO. –	SHEET NO. **C2**	OF **a2**
						SHEET CONTENTS: **DETAIL OF SCHEME 1 REPAIRS FOR RC PILE CAP**	LOCATION: **MATI CITY, DAVAO ORIENTAL**	PROJECT – ; DATE – ; DRAWN –	CADD BY GDOCTURA ; DATE DRAWN ; DATE UPDATED 04-04-18	

DRAWING AND SPECIFICATION DULY SIGNED, STAMPED OR SEALED AS INSTRUMENTS OF SERVICES ARE THE PROPERTY OF THE ARCHITECT, WHETHER THE OBJECTS FOR WHICH THEY ARE MADE IS EXECUTED OR NOT. IT SHALL BE UNLAWFUL FOR ANY PERSON WITHOUT THE WRITTEN CONSENT OF THE ARCHITECT OF THE SAID DOCUMENTS TO DUPLICATE OR TO MAKE COPIES OF THE SAID DOCUMENTS FOR USE IN REPETITION OF AND FOR PROJECTS OR BUILDINGS WHETHER PARTLY OR WHOLELY EXECUTED. R.A.545 SECTION 25(4).

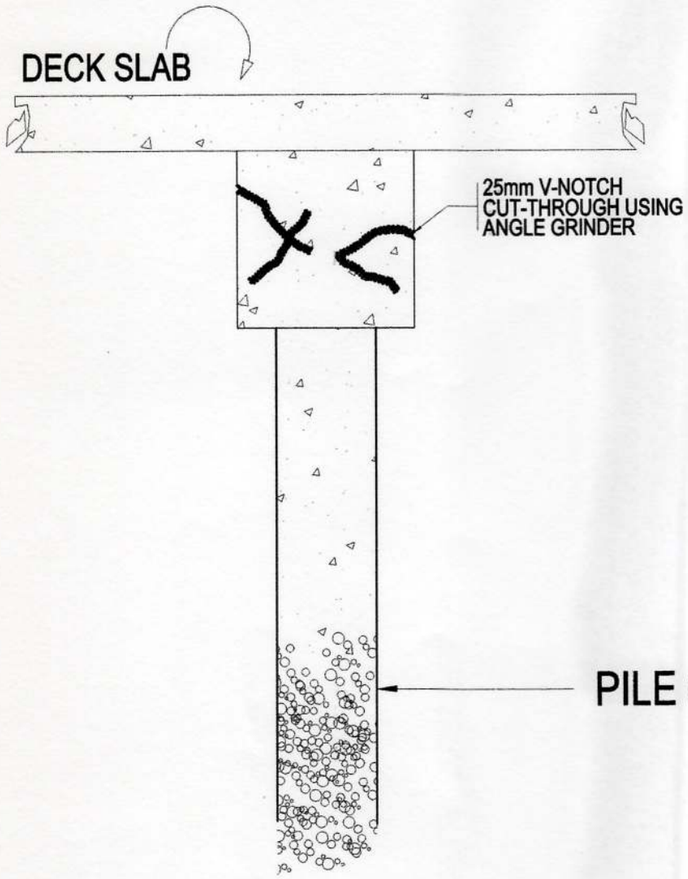

STEP - 1

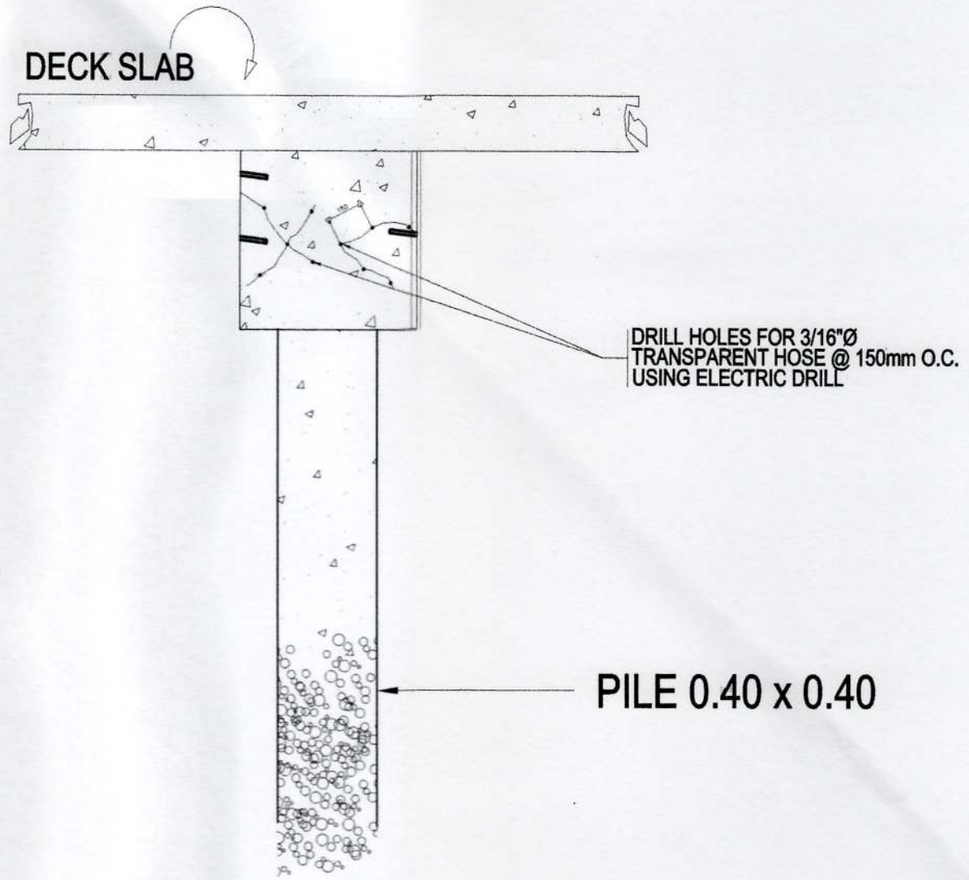

STEP - 2

DETAIL OF SCHEME 1 REPAIRS FOR RC PILE CAP


SCALE: NTS

PHILIPPINE PORTS AUTHORITY PMO DAVAO

PREPARED BY:	CHECKED & REVIEWED BY:	CHECKED & RECOMMENDING APPROVAL BY:	APROVED BY:
VICTOR A. JASPE *ENGINEERING ASSISTANT – A*	LARA SIMONE L. ABA *SENIOR ENGINEER A*	GARY LEE L. ANGHAG *ACTING ESD MANAGER*	ANALEE G. AGUILA *ACTING PORT MANAGER*

OWNER:	PROJECT TITLE:	REVISIONS		SHEET NO.	OF
ANALEE G. AGUILA *ACTING PORT MANAGER*	**RETROFITTING OF MATI PORT**	DATE	REMARKS	**C2**	**a1**
		03-22-17	PERIMETER FENCE UPDATED		
SHEET CONTENTS:	LOCATION:	ADDENDUM			
DETAIL OF SCHEME 1 REPAIRS FOR RC PILE CAP	**MATI CITY, DAVAO ORIENTAL**	NO.	--		
		PROJECT	--	CADD BY	GDOCTURA
		DATE	--	DATE DRAWN	
		DRAWN	--	DATE UPDATED	04-04-18


DRAWING AND SPECIFICATION DULY SIGNED, STAMPED OR SEALED AS INSTRUMENTS OF SERVICES ARE THE PROPERTY OF THE ARCHITECT, WHETHER THE OBJECTS FOR WHICH THEY ARE MADE IS EXECUTED OR NOT. IT SHALL BE UNLAWFUL FOR ANY PERSON WITHOUT THE WRITTEN CONSENT OF THE ARCHITECT OF THE SAID DOCUMENTS TO DUPLICATE OR TO MAKE COPIES OF THE SAID DOCUMENTS FOR USE IN REPETITION OF AND FOR PROJECTS OR BUILDINGS WHETHER PARTLY OR WHOLELY EXECUTED. R.A.545 SECTION 25(4).

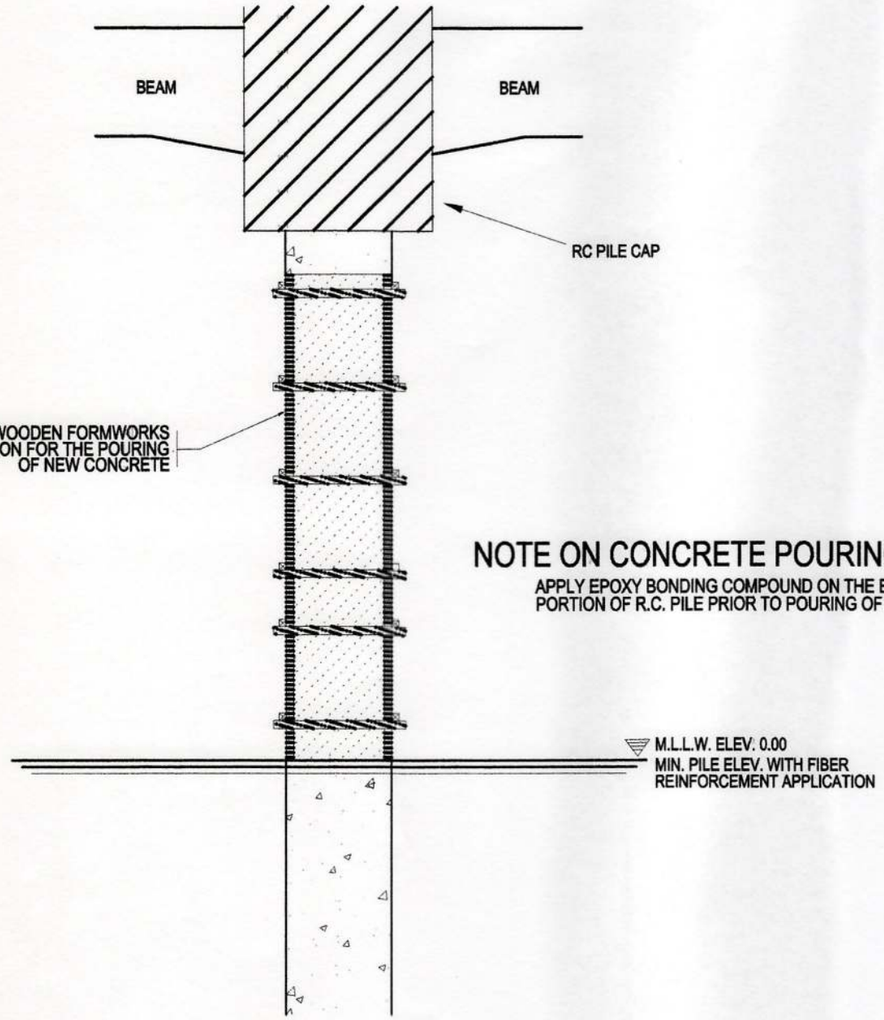

STEP - 3

NOTE ON CONCRETE POURING :

APPLY EPOXY BONDING COMPOUND ON THE EXISTING CONTACT PORTION OF R.C. PILE PRIOR TO POURING OF NEW CONCRETE.

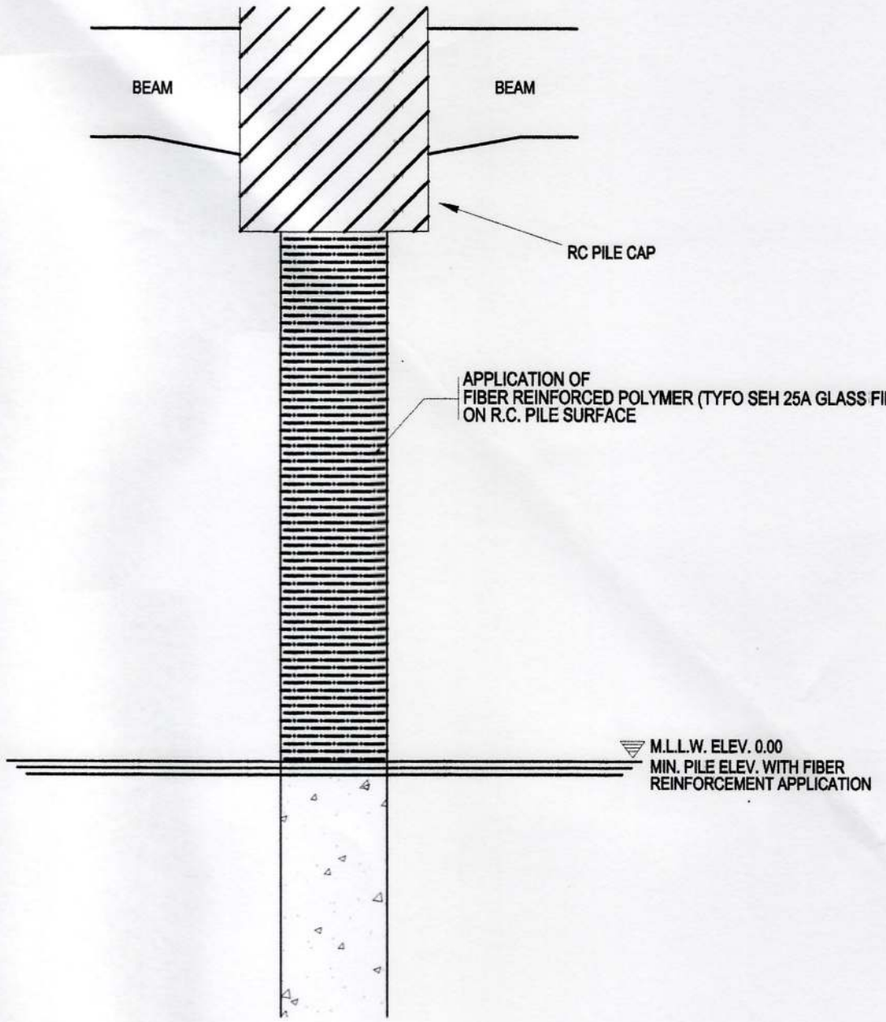

STEP - 4


DETAIL OF SCHEME 3 REPAIR OF RC PILE

SCALE: NTS


PHILIPPINE PORTS AUTHORITY PMO DAVAO

PREPARED BY:	CHECKED & REVIEWED BY:	CHECKED & RECOMMENDING APPROVAL BY:	APROVED BY:	OWNER:	PROJECT TITLE:	REVISIONS	SHEET NO.	OF
VICTOR A. JASPE *ENGINEERING ASSISTANT – A*	LARA SIMONE L. ABA *SENIOR ENGINEER A*	GARY LEE L. ANGHAG *ACTING ESD MANAGER*	ANALEE G. AGUILA *ACTING PORT MANAGER*	ANALEE G. AGUILA *ACTING PORT MANAGER*	**RETROFITTING OF MATI PORT**	DATE: 03-22-17 REMARKS: PERIMETER FENCE UPDATED	**B2**	**c2**
				SHEET CONTENTS: **DETAIL OF SCHEME 3 REPAIR OF RC PILE**	LOCATION: **MATI CITY, DAVAO ORIENTAL**	ADDENDUM NO. –		
						PROJECT –	CADD BY: GDOCTURA	
						DATE –	DATE DRAWN:	
						DRAWN –	DATE UPDATED: 04-04-18	

DRAWING AND SPECIFICATION DULY SIGNED, STAMPED OR SEALED AS INSTRUMENTS OF SERVICES ARE THE PROPERTY OF THE ARCHITECT, WHETHER THE OBJECTS FOR WHICH THEY ARE MADE IS EXECUTED OR NOT. IT SHALL BE UNLAWFUL FOR ANY PERSON WITHOUT THE WRITTEN CONSENT OF THE ARCHITECT OF THE SAID DOCUMENTS TO DUPLICATE OR TO MAKE COPIES OF THE SAID DOCUMENTS FOR USE IN REPETITION OF AND FOR PROJECTS OR BUILDINGS WHETHER PARTLY OR WHOLELY EXECUTED. R.A.545 SECTION 25(4).

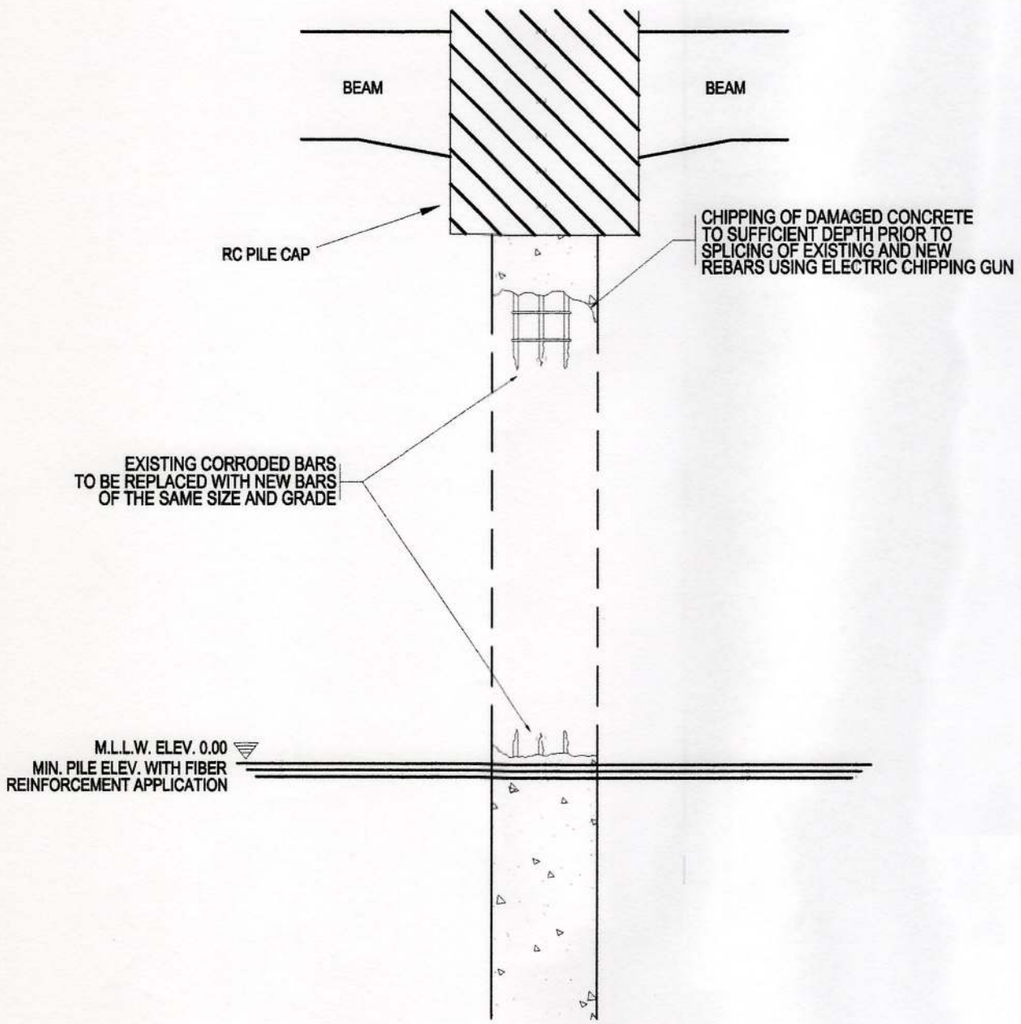

STEP - 1

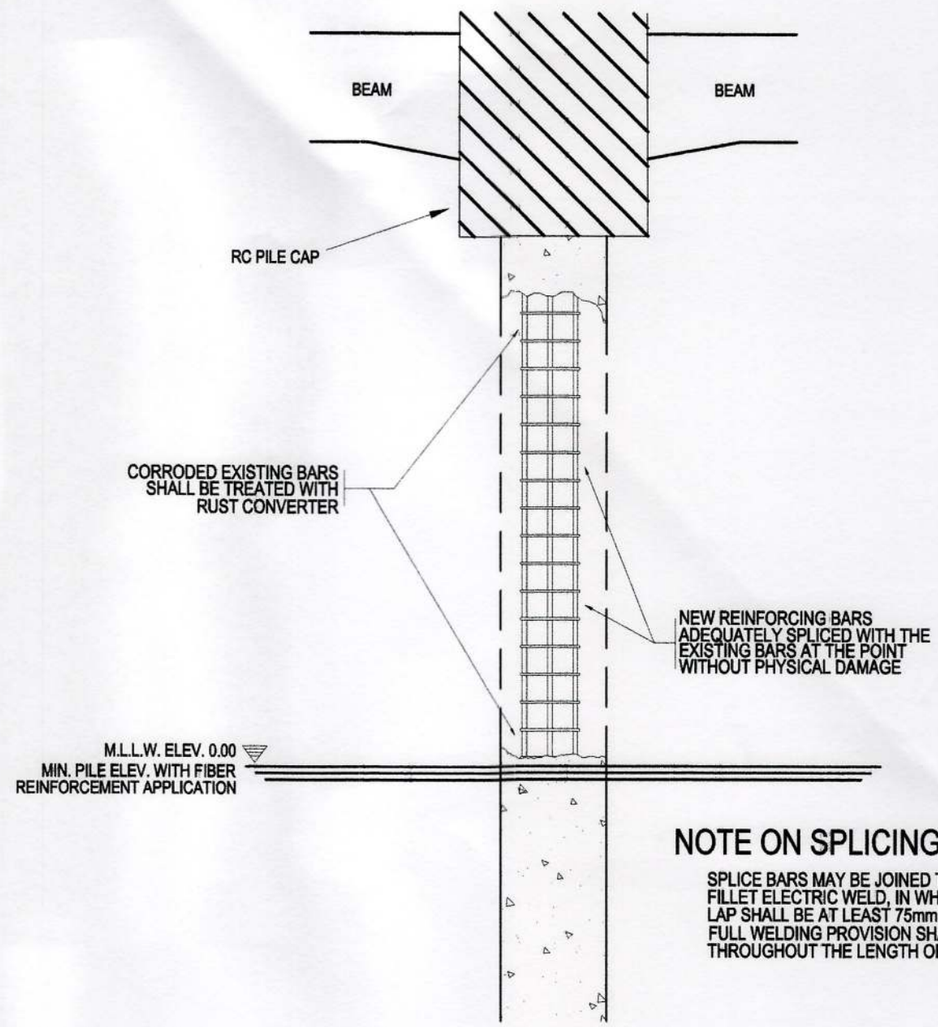

STEP - 2

NOTE ON SPLICING :

SPLICE BARS MAY BE JOINED TOGETHER BY FILLET ELECTRIC WELD, IN WHICH CASE THE LAP SHALL BE AT LEAST 75mm.
FULL WELDING PROVISION SHALL BE CONTINUOUS THROUGHOUT THE LENGTH OF THE LAP.

DETAIL OF SCHEME 3 REPAIR OF RC PILE


SCALE: NTS

PHILIPPINE PORTS AUTHORITY PMO DAVAO

PREPARED BY:	CHECKED & REVIEWED BY:	CHECKED & RECOMMENDING APPROVAL BY:	APROVED BY:
VICTOR A. JASPE *ENGINEERING ASSISTANT – A*	LARA SIMONE L. ABA *SENIOR ENGINEER A*	GARY LEE L. ANGHAG *ACTING ESD MANAGER*	ANALEE G. AGUILA *ACTING PORT MANAGER*

OWNER:	PROJECT TITLE:	REVISIONS		SHEET NO.	OF
ANALEE G. AGUILA *ACTING PORT MANAGER*	**RETROFITTING OF MATI PORT**	DATE	REMARKS	**B2**	**c1**
		03-22-17	PERIMETER FENCE UPDATED		
SHEET CONTENTS:	LOCATION:	ADDENDUM			
DETAIL OF SCHEME 3 REPAIR OF RC PILE	**MATI CITY, DAVAO ORIENTAL**	NO.	–		
		PROJECT	–	CADD BY	GDOCTURA
		DATE	–	DATE DRAWN	
		DRAWN	–	DATE UPDATED	04-04-18

DRAWING AND SPECIFICATION DULY SIGNED, STAMPED OR SEALED AS INSTRUMENTS OF SERVICES ARE THE PROPERTY OF THE ARCHITECT, WHETHER THE OBJECTS FOR WHICH THEY ARE MADE IS EXECUTED OR NOT. IT SHALL BE UNLAWFUL FOR ANY PERSON WITHOUT THE WRITTEN CONSENT OF THE ARCHITECT OF THE SAID DOCUMENTS TO DUPLICATE OR TO MAKE COPIES OF THE SAID DOCUMENTS FOR USE IN REPETITION OF AND FOR PROJECTS OR BUILDINGS WHETHER PARTLY OR WHOLELY EXECUTED. R.A.545 SECTION 25(4).

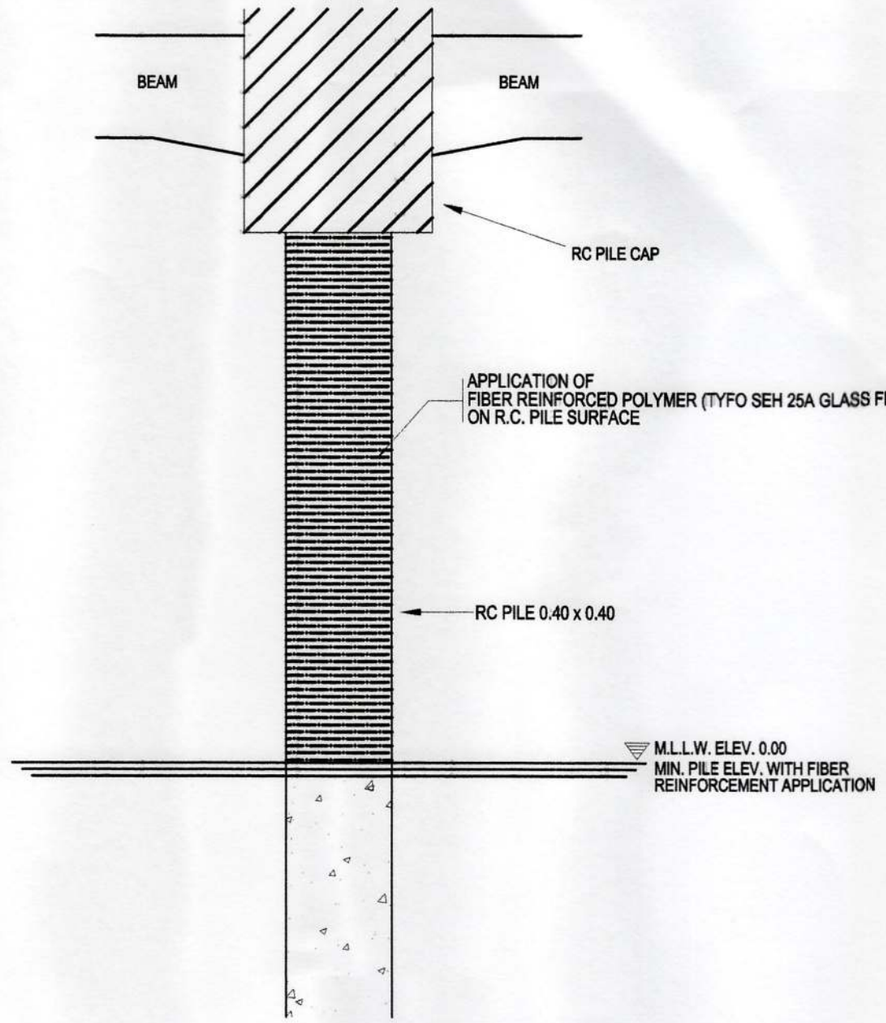

STEP - 3


DETAIL OF SCHEME 2 REPAIRS FOR RC PILE

SCALE: NTS


PHILIPPINE PORTS AUTHORITY PMO DAVAO

PREPARED BY:	CHECKED & REVIEWED BY:	CHECKED & RECOMMENDING APPROVAL BY:	APROVED BY:	OWNER:	PROJECT TITLE:	REVISIONS	SHEET NO.	OF
VICTOR A. JASPE *ENGINEERING ASSISTANT – A*	LARA SIMONE L. ABA *SENIOR ENGINEER A*	GARY LEE L. ANGHAG *ACTING ESD MANAGER*	ANALEE G. AGUILA *ACTING PORT MANAGER*	ANALEE G. AGUILA *ACTING PORT MANAGER*	**RETROFITTING OF MATI PORT**	DATE: 03-22-17 REMARKS: PERIMETER FENCE UPDATED	**B2**	**b2**
				SHEET CONTENTS: **DETAIL OF SCHEME 2 REPAIRS FOR RC PILE**	LOCATION: **MATI CITY, DAVAO ORIENTAL**	ADDENDUM NO. – PROJECT – DATE – DRAWN –	CADD BY: GDOCTURA DATE DRAWN: DATE UPDATED: 04-04-18	

DRAWING AND SPECIFICATION DULY SIGNED, STAMPED OR SEALED AS INSTRUMENTS OF SERVICES ARE THE PROPERTY OF THE ARCHITECT, WHETHER THE OBJECTS FOR WHICH THEY ARE MADE IS EXECUTED OR NOT. IT SHALL BE UNLAWFUL FOR ANY PERSON WITHOUT THE WRITTEN CONSENT OF THE ARCHITECT OF THE SAID DOCUMENTS TO DUPLICATE OR TO MAKE COPIES OF THE SAID DOCUMENTS FOR USE IN REPETITION OF AND FOR PROJECTS OR BUILDINGS WHETHER PARTLY OR WHOLELY EXECUTED. R.A.545 SECTION 25(4).

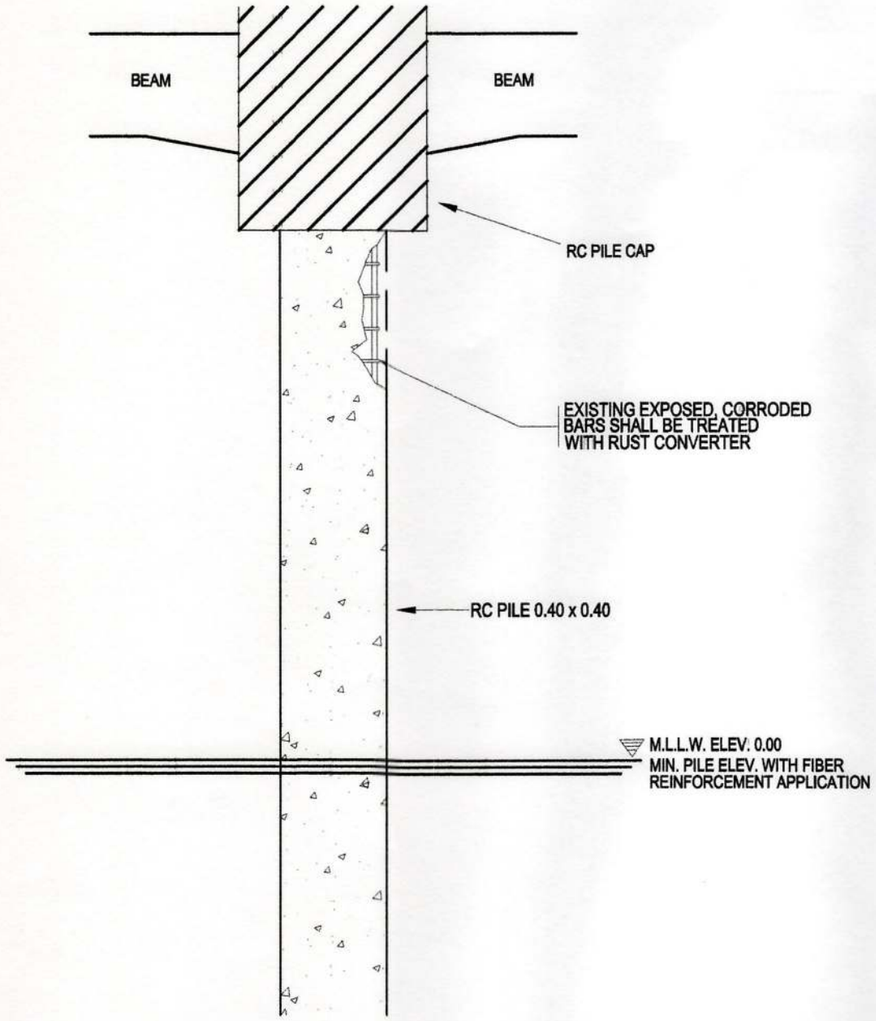

STEP - 1

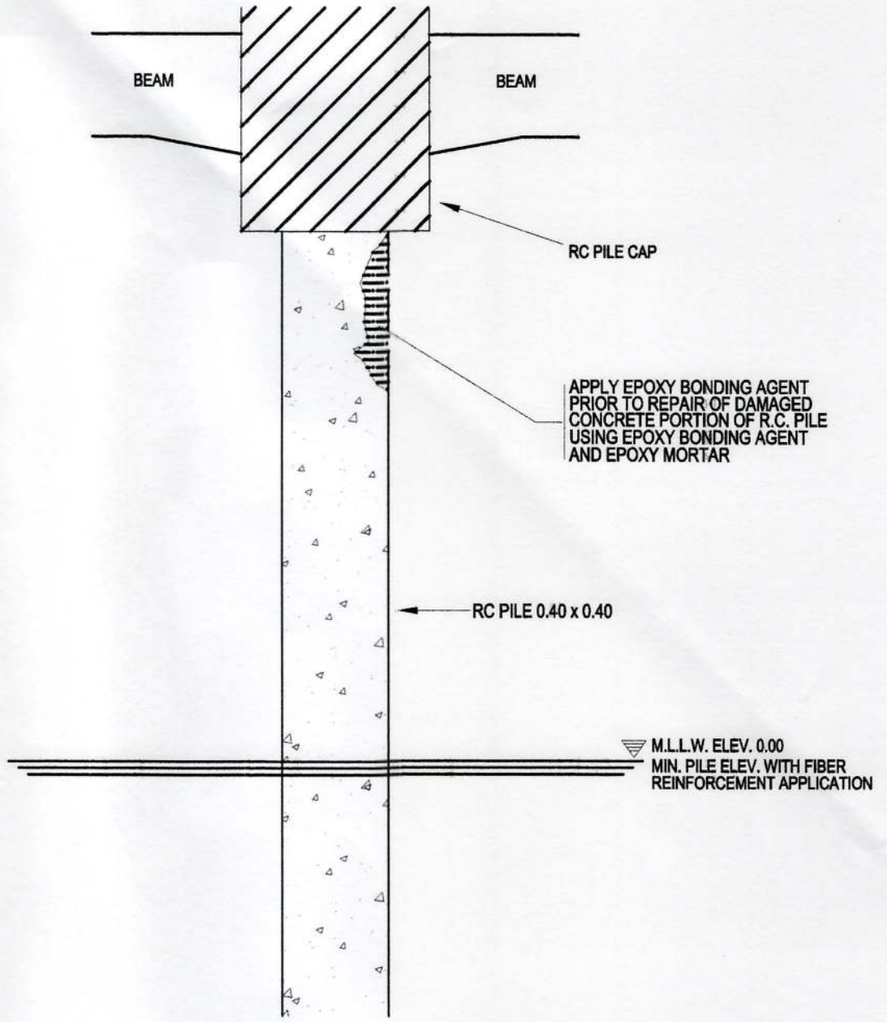

STEP - 2

DETAIL OF SCHEME 2 REPAIRS FOR RC PILE

SCALE: NTS

PHILIPPINE PORTS AUTHORITY PMO DAVAO


PREPARED BY:	CHECKED & REVIEWED BY:	CHECKED & RECOMMENDING APPROVAL BY:	APPROVED BY:	OWNER:	PROJECT TITLE:
VICTOR A. JASPE, *ENGINEERING ASSISTANT – A*	LARA SIMONE L. ABA, *SENIOR ENGINEER A*	GARY LEE L. ANCHAG, *ACTING ESD MANAGER*	ANALEE G. AGUILA, *ACTING PORT MANAGER*	ANALEE G. AGUILA, *ACTING PORT MANAGER*	**RETROFITTING OF MATI PORT**
				SHEET CONTENTS:	LOCATION:
				DETAIL OF SCHEME 2 REPAIRS FOR RC PILE	**MATI CITY, DAVAO ORIENTAL**

REVISIONS	
DATE	REMARKS
03-22-17	PERIMETER FENCE UPDATED
ADDENDUM	
NO.	–
PROJECT	–
DATE	–
DRAWN	–

SHEET NO. **B2 b1** OF

CADD BY GDOCTURA
DATE DRAWN
DATE UPDATED 04-04-18

DRAWING AND SPECIFICATION DULY SIGNED, STAMPED OR SEALED AS INSTRUMENTS OF SERVICES ARE THE PROPERTY OF THE ARCHITECT, WHETHER THE OBJECTS FOR WHICH THEY ARE MADE IS EXECUTED OR NOT. IT SHALL BE UNLAWFUL FOR ANY PERSON WITHOUT THE WRITTEN CONSENT OF THE ARCHITECT OF THE SAID DOCUMENTS TO DUPLICATE OR TO MAKE COPIES OF THE SAID DOCUMENTS FOR USE IN REPETITION OF AND FOR PROJECTS OR BUILDINGS WHETHER PARTLY OR WHOLELY EXECUTED. R.A.545 SECTION 25(4).

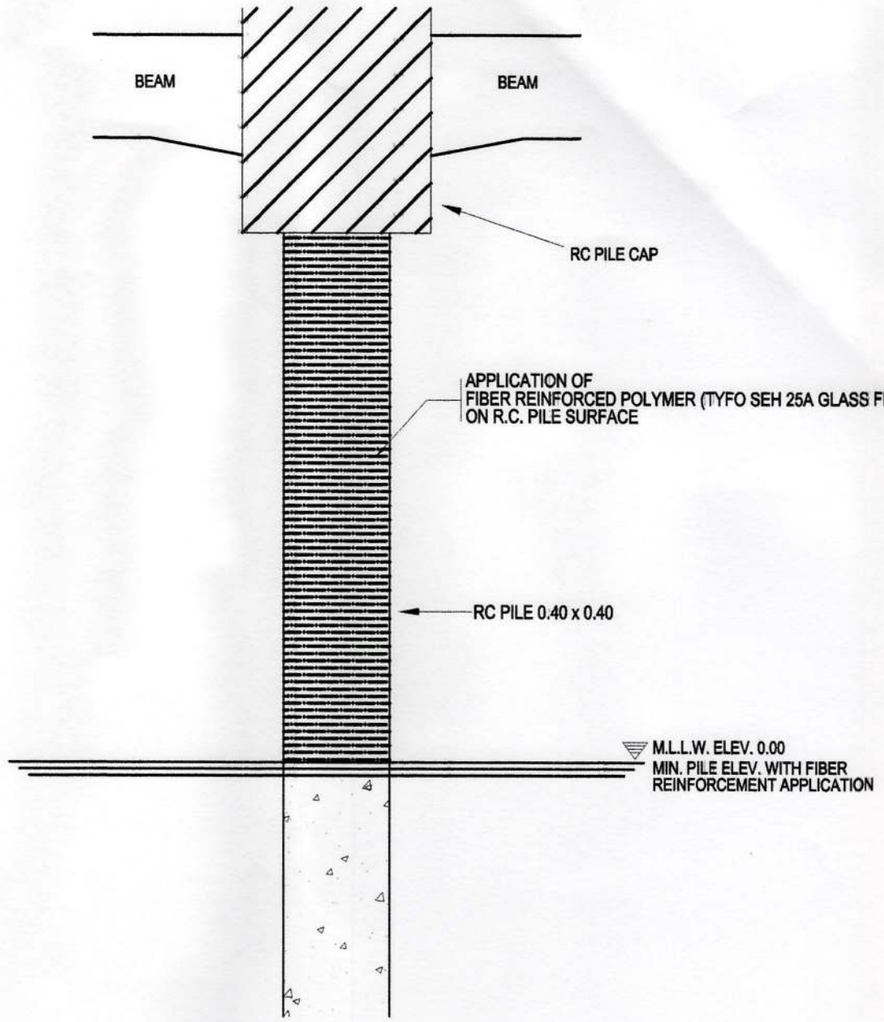

STEP - 7

DETAIL OF SCHEME 1 REPAIRS FOR RC PILE


SCALE: NTS

PHILIPPINE PORTS AUTHORITY
PMO DAVAO


PREPARED BY:	CHECKED & REVIEWED BY:	CHECKED & RECOMMENDING APPROVAL BY:	APROVED BY:
VICTOR A. JASPE *ENGINEERING ASSISTANT – A*	LARA SIMONE L. ABA *SENIOR ENGINEER A*	GARY LEE L. ANGHAG *ACTING ESD MANAGER*	ANALEE G. AGUILA *ACTING PORT MANAGER*

OWNER:	PROJECT TITLE:	REVISIONS		SHEET NO.	OF
ANALEE G. AGUILA *ACTING PORT MANAGER*	**RETROFITTING OF MATI PORT**	DATE	REMARKS	**B2**	**a4**
		03-22-17	PERIMETER FENCE UPDATED		
SHEET CONTENTS:	LOCATION:	ADDENDUM			
DETAIL OF SCHEME 1 REPAIRS FOR RC PILE	**MATI CITY, DAVAO ORIENTAL**	NO.	–		
		PROJECT	–	CADD BY	GDOCTURA
		DATE	–	DATE DRAWN	
		DRAWN	–	DATE UPDATED	04-04-18

DRAWING AND SPECIFICATION DULY SIGNED, STAMPED OR SEALED AS INSTRUMENTS OF SERVICES ARE THE PROPERTY OF THE ARCHITECT, WHETHER THE OBJECTS FOR WHICH THEY ARE MADE IS EXECUTED OR NOT. IT SHALL BE UNLAWFUL FOR ANY PERSON WITHOUT THE WRITTEN CONSENT OF THE ARCHITECT OF THE SAID DOCUMENTS TO DUPLICATE OR TO MAKE COPIES OF THE SAID DOCUMENTS FOR USE IN REPETITION OF AND FOR PROJECTS OR BUILDINGS WHETHER PARTLY OR WHOLELY EXECUTED. R.A.545 SECTION 25(4).

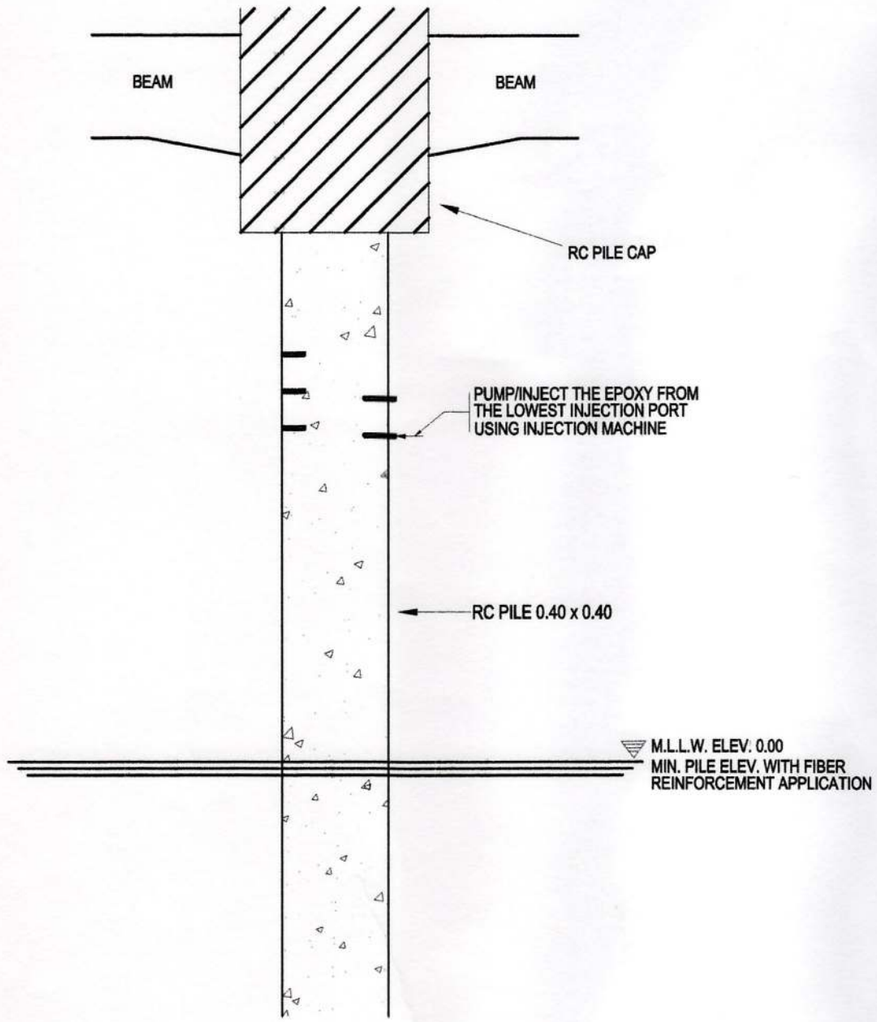

STEP - 5

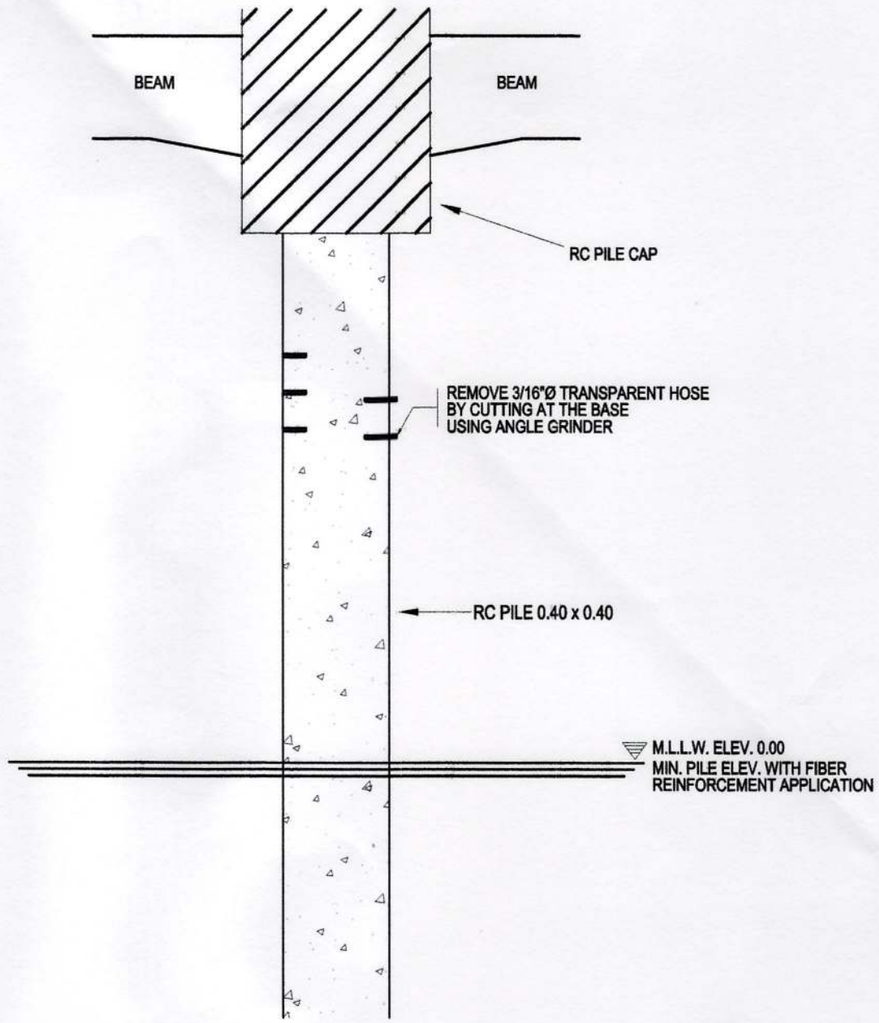

STEP - 6

DETAIL OF SCHEME 1 REPAIRS FOR RC PILE

SCALE: NTS

PHILIPPINE PORTS AUTHORITY PMO DAVAO

PREPARED BY:	CHECKED & REVIEWED BY:	CHECKED & RECOMMENDING APPROVAL BY:	APROVED BY:
VICTOR A. JASPE ENGINEERING ASSISTANT – A	LARA SIMONE L. ABA SENIOR ENGINEER A	GARY LEE L. ANGHAG ACTING ESD MANAGER	ANALEE G. AGUILA ACTING PORT MANAGER

OWNER:	ANALEE G. AGUILA, ACTING PORT MANAGER
PROJECT TITLE:	RETROFITTING OF MATI PORT
SHEET CONTENTS:	DETAIL OF SCHEME 1 REPAIRS FOR RC PILE
LOCATION:	MATI CITY, DAVAO ORIENTAL

REVISIONS	
DATE	REMARKS
03-22-17	PERIMETER FENCE UPDATED


ADDENDUM

NO.	–
PROJECT	–
DATE	–
DRAWN	–


SHEET NO. B2 OF a3

CADD BY GDOCTURA
DATE DRAWN
DATE UPDATED 04-04-18

DRAWING AND SPECIFICATION DULY SIGNED, STAMPED OR SEALED AS INSTRUMENTS OF SERVICES ARE THE PROPERTY OF THE ARCHITECT, WHETHER THE OBJECTS FOR WHICH THEY ARE MADE IS EXECUTED OR NOT. IT SHALL BE UNLAWFUL FOR ANY PERSON WITHOUT THE WRITTEN CONSENT OF THE ARCHITECT OF THE SAID DOCUMENTS TO DUPLICATE OR TO MAKE COPIES OF THE SAID DOCUMENTS FOR USE IN REPETITION OF AND FOR PROJECTS OR BUILDINGS WHETHER PARTLY OR WHOLELY EXECUTED. R.A.545 SECTION 25(4).

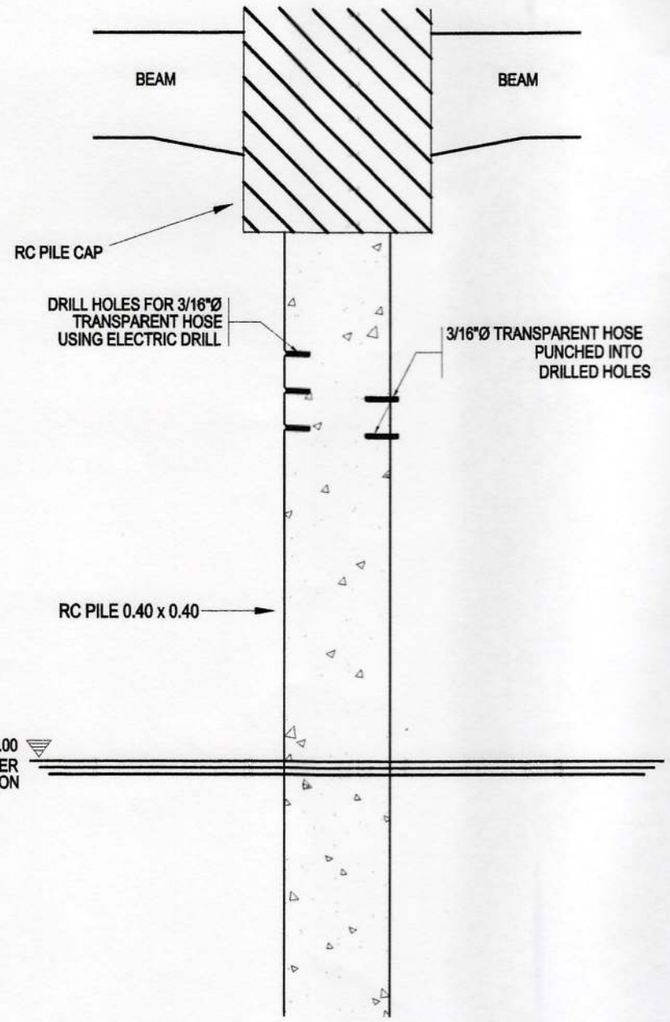

STEP - 3

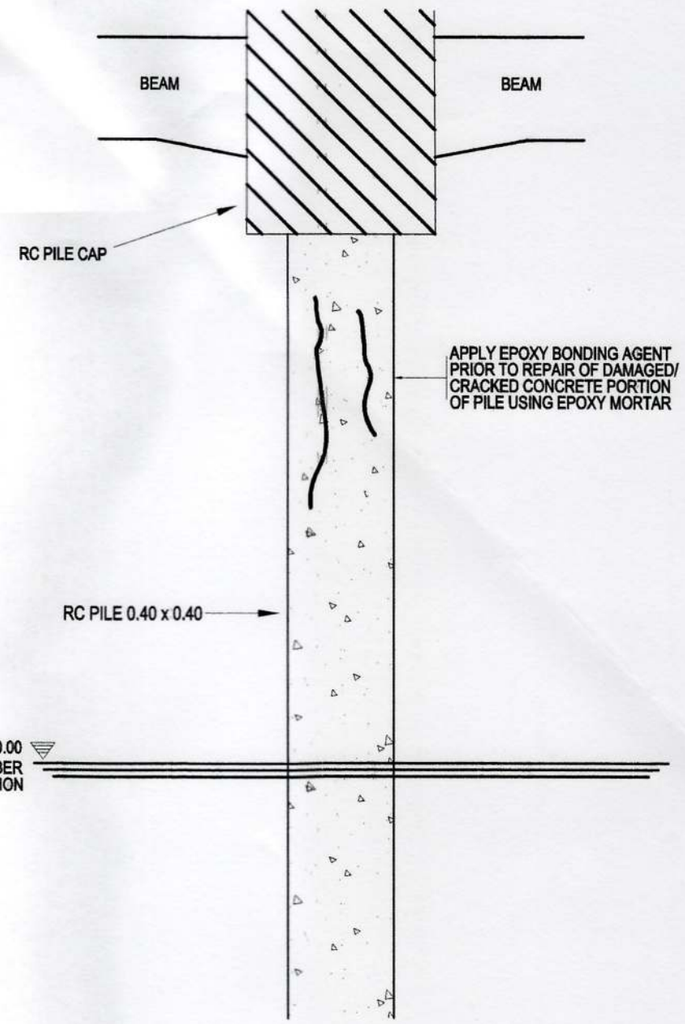

STEP - 4


DETAIL OF SCHEME 1 REPAIRS FOR RC PILE

SCALE: NTS


PHILIPPINE PORTS AUTHORITY PMO DAVAO

PREPARED BY:	CHECKED & REVIEWED BY:	CHECKED & RECOMMENDING APPROVAL BY:	APROVED BY:		OWNER:	PROJECT TITLE:	REVISIONS	SHEET NO.	OF
MOTOR A. JASPE *ENGINEERING ASSISTANT – A*	LARA SIMONE L. ABA *SENIOR ENGINEER A*	GARY LEE L. ANGHAG *ACTING ESD MANAGER*	ANALEE G. AGUILA *ACTING PORT MANAGER*		ANALEE G. AGUILA *ACTING PORT MANAGER*	**RETROFITTING OF MATI PORT**	DATE: 03-22-17 REMARKS: PERIMETER FENCE UPDATED	**B2**	**a2**
					SHEET CONTENTS:	LOCATION:	ADDENDUM		
					DETAIL OF SCHEME 1 REPAIRS FOR RC PILE	**MATI CITY, DAVAO ORIENTAL**	NO. –		
							PROJECT –	CADD BY GDOCTURA	
							DATE –	DATE DRAWN	
							DRAWN –	DATE UPDATED 04-04-18	

DRAWING AND SPECIFICATION DULY SIGNED, STAMPED OR SEALED AS INSTRUMENTS OF SERVICES ARE THE PROPERTY OF THE ARCHITECT, WHETHER THE OBJECTS FOR WHICH THEY ARE MADE IS EXECUTED OR NOT. IT SHALL BE UNLAWFUL FOR ANY PERSON WITHOUT THE WRITTEN CONSENT OF THE ARCHITECT OF THE SAID DOCUMENTS TO DUPLICATE OR TO MAKE COPIES OF THE SAID DOCUMENTS FOR USE IN REPETITION OF AND FOR PROJECTS OR BUILDINGS WHETHER PARTLY OR WHOLELY EXECUTED. R.A.545 SECTION 25(4).

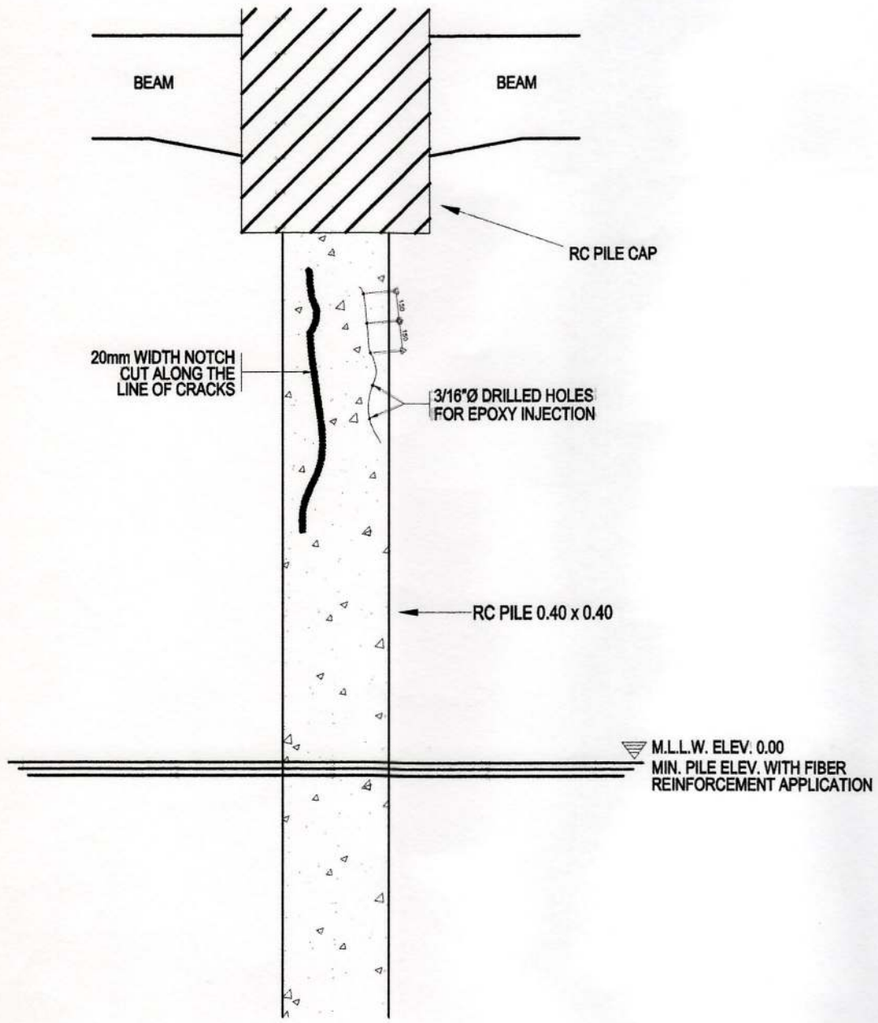

STEP - 1

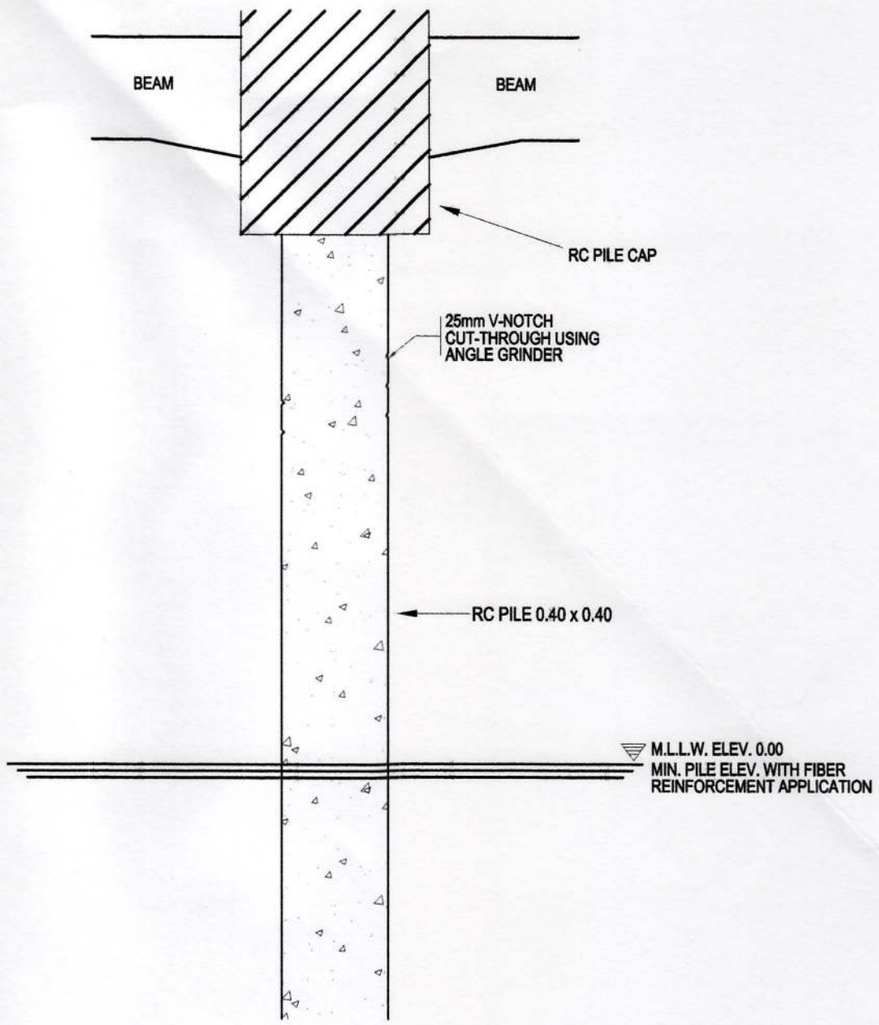

STEP - 2

DETAIL OF SCHEME 1 REPAIRS FOR RC PILE

SCALE: NTS

PHILIPPINE PORTS AUTHORITY PMO DAVAO

PREPARED BY:	CHECKED & REVIEWED BY:	CHECKED & RECOMMENDING APPROVAL BY:	APROVED BY:
VICTOR A. JASPE *ENGINEERING ASSISTANT – A*	LARA SIMONE L. ABA *SENIOR ENGINEER A*	GARY LEE L. ANGHAG *ACTING ESD MANAGER*	ANALEE G. AGUILA *ACTING PORT MANAGER*

OWNER:	PROJECT TITLE:	REVISIONS		SHEET NO.	OF
ANALEE G. AGUILA *ACTING PORT MANAGER*	**RETROFITTING OF MATI PORT**	DATE	REMARKS	**B2**	**a1**
		03-22-17	PERIMETER FENCE UPDATED		
SHEET CONTENTS:	LOCATION:	ADDENDUM			
DETAIL OF SCHEME 1 REPAIRS FOR RC PILE	**MATI CITY, DAVAO ORIENTAL**	NO.	–		
		PROJECT	–	CADD BY	GDOCTURA
		DATE	–	DATE DRAWN	
		DRAWN	–	DATE UPDATED	04-04-18

DRAWING AND SPECIFICATION DULY SIGNED, STAMPED OR SEALED AS INSTRUMENTS OF SERVICES ARE THE PROPERTY OF THE ARCHITECT, WHETHER THE OBJECTS FOR WHICH THEY ARE MADE IS EXECUTED OR NOT. IT SHALL BE UNLAWFUL FOR ANY PERSON WITHOUT THE WRITTEN CONSENT OF THE ARCHITECT OF THE SAID DOCUMENTS TO DUPLICATE OR TO MAKE COPIES OF THE SAID DOCUMENTS FOR USE IN REPETITION OF AND FOR PROJECTS OR BUILDINGS WHETHER PARTLY OR WHOLELY EXECUTED. R.A.545 SECTION 25(4).