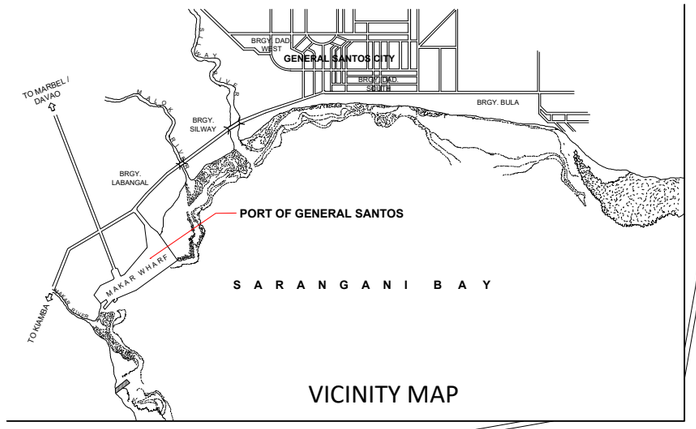


VICINITY MAP

LEGEND:

1 — PORT POLICE DIVISION PUBLIC COMFORT ROOM

2 — GENERAL SERVICES OFFICE PUBLIC COMFORT ROOM

3 — NORTH GATE PUBLIC COMFORT ROOM

4 — POWERHOUSE PUBLIC COMFORT ROOM

5 — OLD ADMIN

6 — TRUCK HOLDING AREA

cal. 000 cal. 010 cal. 020 cal. 030 cal. 040 cal. 070 cal. 080 cal. 090 cal. 653 cal. 662 cal. 671 

LOCATION PLAN
SCALE 1:3000

PHILIPPINE PORTS AUTHORITY


PROJECT TITLE	PREPARED BY:	CHECKED BY:	REVIEWED BY:	RECOMMENDING APPROVAL:	APPROVED BY:	SHEET CONTENT:	DATE:
MAINTENANCE OF PORT OF COMFORT ROOMS AT PORT POLICE DEPARTMENT, POWERHOUSE, GENERAL SERVICES OFFICE, NORTH GATE, OLD ADMIN BUILDING AND TRUCK HOLDING LOCATION **PORT OF GENERAL SANTOS, PMO-SOCSARGEN, GENERAL SANTOS CITY**	FRANCES JANSE L. MANTOYA DRAFTSMAN II A (COS)	NORJAN K. LABA SUPERVISING ENGINEER A	MARIA VIVIEN M. TANCO PRINCIPAL ENGINEER A	JAMESON L. LEE ESD MANAGER	ATTY. CESAR M. DATAYA PORT MANAGER	1. LOCATION PLAN	1/11

c:\users\user\desktop\jlm\2025 projects\general santos\maintenance of comfort rooms (ppd, powerhouse, gso, northgate)\rev\maintenance of comfort rooms.dwg


NOTE:
1. REPLACEMENT OF FIXTURES (WATER CLOSET COVER, WATER CLOSET FLEXIBLE HOSE, LAVATORY, LAVATORY FAUCET, ANGLE VALVE, BIDET, BIDET PVC HOSE)
2. REPLACEMENT OF ALL DOORS AND DOOR KNOB FOR MALE/FEMALE/PWD/PUBLIC CR AND TOILET AND BATH
3. REPLACEMENT OF LAVATORY FITTINGS (P–TRAP) ACCESSORIES
4. USE MIXED BAKING SODA AND VINEGAR FLOOR CLEANING OF TILES (FLOOR AND WALL TILES)
5. REGROUTING OF FLOOR AND WALL TILES
6. REMOVE EXISTING TOILET FLUSH VALVE AND REPLACE WITH NEW TOILET FLUSH VALVE

LEGEND:

WC = 3 – WATER CLOSET COVER
FD = 3 – STAINLESS STEEL SCREW TYPE 4" X 4"
b = 3 – STAINLESS STEEL BIDET EVERY CUBICLE AT MALE/FEMALE/PWD/PUBLIC CR AND TOILET AND BATH
LAV = 3 – STAINLESS STEEL LAVATORY FAUCET
LAV/FAU = 3 – 700mmX2100mm PVC PIPE DOORS WITH LOUVER
3 – DOOR KNOB
3 – P–TRAP

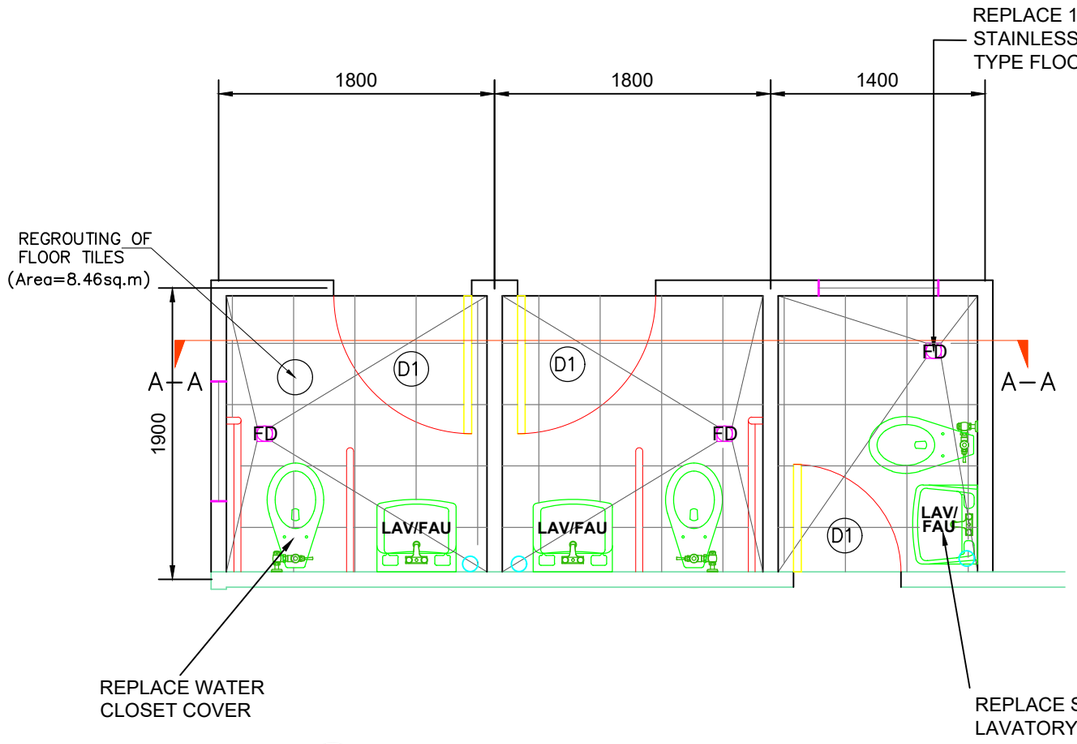

FLOOR PLAN OF PWD C.R. AND T/B
SCALE 1:60 METERS

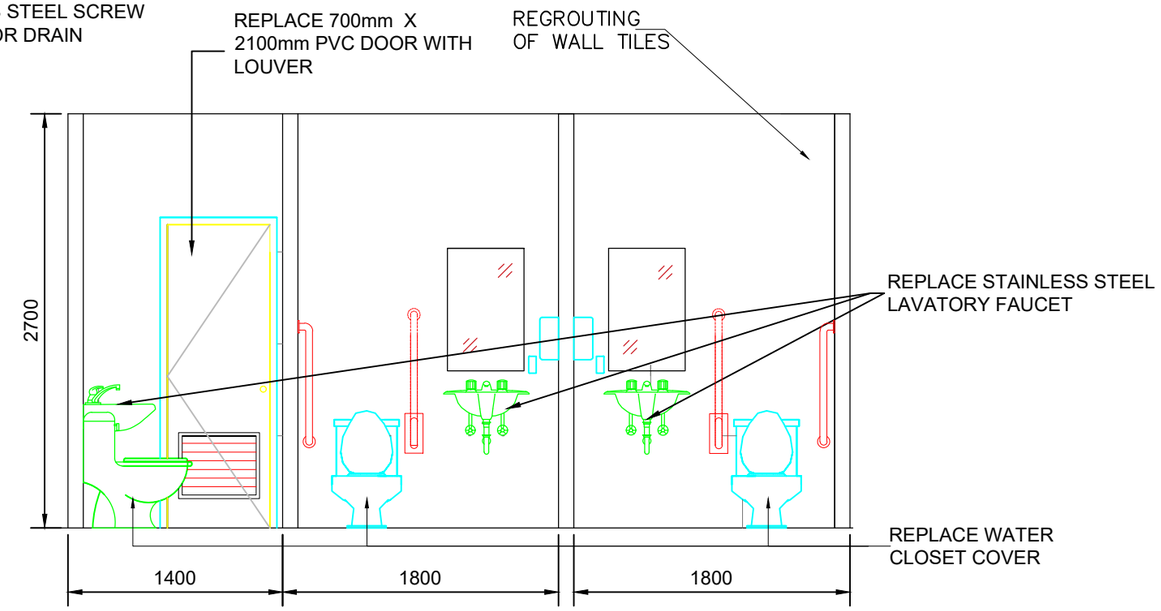

SECTION "A-A"
SCALE 1:60 METERS

PHILIPPINE PORTS AUTHORITY	PROJECT TITLE: MAINTENANCE OF PORT OF COMFORT ROOMS AT PORT POLICE DEPARTMENT, POWERHOUSE, GENERAL SERVICES OFFICE, NORTH GATE, OLD ADMIN BUILDING AND TRUCK HOLDING LOCATION: **PORT OF GENERAL SANTOS, PMO-SOCSARGEN, GENERAL SANTOS CITY**	PREPARED BY: FRANCES JANSE L. MANTOYA, DRAFTSMAN II A (COS)	CHECKED BY: NORJAN K. LABA, SUPERVISING ENGINEER A	REVIEWED BY: MARIA VIVIEN M. TANCO, PRINCIPAL ENGINEER A	RECOMMENDING APPROVAL: JAMESON L. LEE, ESD MANAGER	APPROVED BY: ATTY. CESAR M. DATAYA, PORT MANAGER	SHEET CONTENT: 1. FLOOR PLAN FOR PWD CR AND T/B 2. SECTION "A-A"	DATE: 2/11

C:\Users\user\Desktop\jm\2025 projects\general santos\maintenance of comfort rooms (ppd, powerhouse, gso, northgate)\rev\maintenance of comfort rooms.dwg

NOTES:

1. REPLACEMENT OF LAVATORY FIXTURES AND FITTINGS TO BE REPLACED WITH HEAVY DUTY STAINLESS FIXTURES AND FITTINGS (P–TRAP) FOR MALE AND FEMALE RESTROOM
2. REPLACEMENT OF 5– BIDET HAND SPRAY HOSE AND BIDET PVC HOSE
3. REPLACEMENT OF 2– MAIN DOORS AND 2– DOOR KNOB
4. REPLACEMENT OF 5– WATER CLOSET COVER AND TOILET FLUSH VALVE
5. REPLACEMENT OF 2– STAINLESS STEEL LAVATORY FAUCET
6. USE MIXED BAKING SODA AND VINEGAR FOR CLEANING OF TILES (FLOOR AND WALL TILES
7. REGROUTING OF FLOOR AND WALL TILES

LEGEND:

LAV/FAU 2– LAVATORY FAUCET


⊢b 5– STAINLESS STEEL BIDET

2– DOORS


2– DOOR KNOB

5– WATER CLOSET COVER AND TOILET FLUSH VALVE


2– URINAL FLUSH VALVE

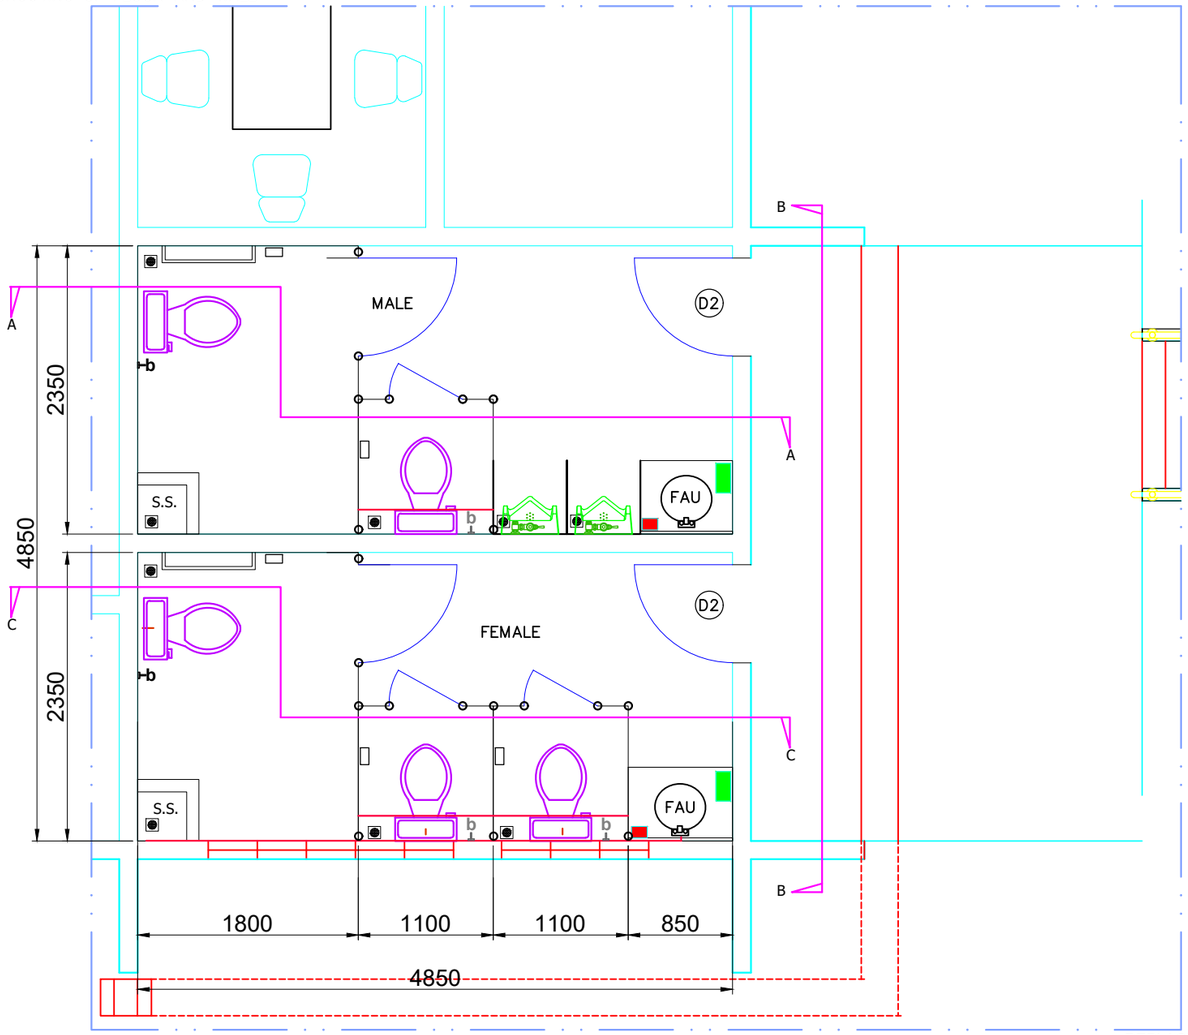


GSO CR FLOOR PLAN
SCALE 1:50

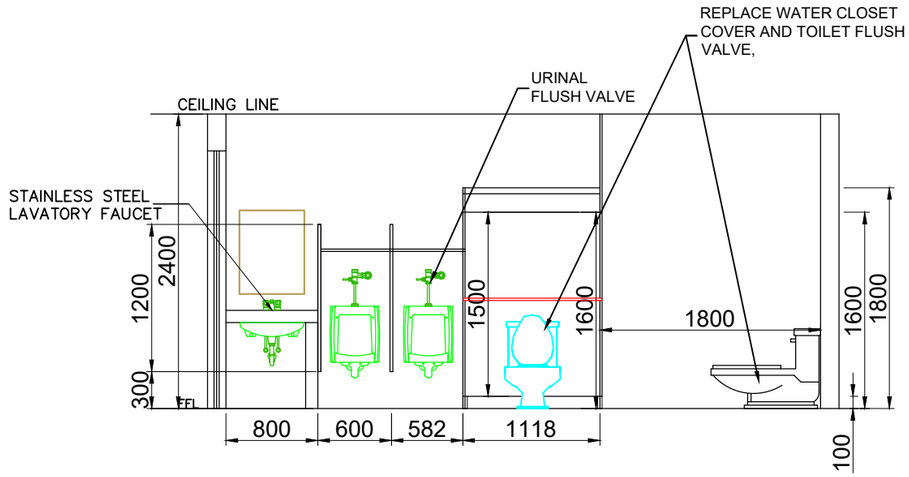

SECTION "A-A"
SCALE 1:50

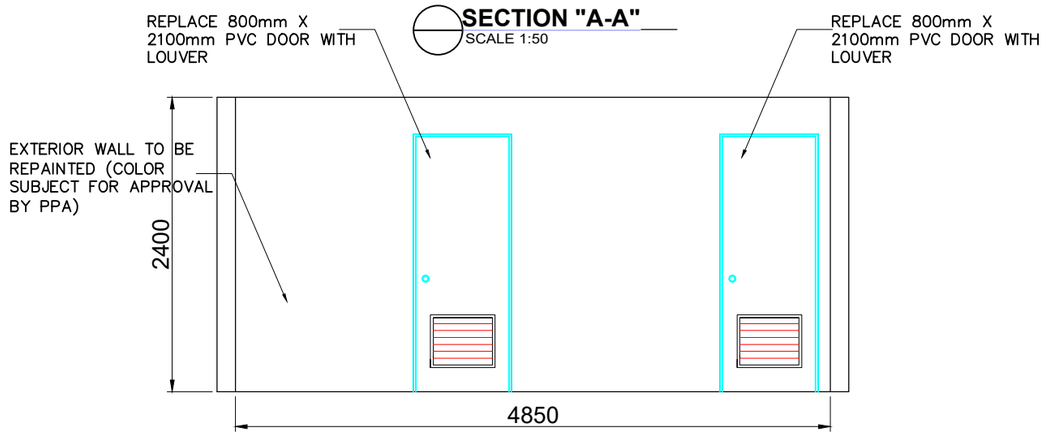

SECTION "B-B"
SCALE 1:50

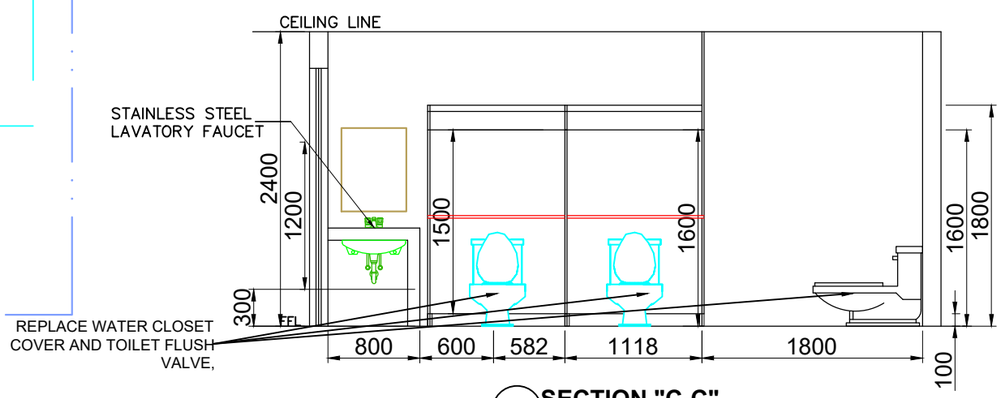

SECTION "C-C"
SCALE 1:50

PHILIPPINE PORTS AUTHORITY	PROJECT TITLE: MAINTENANCE OF PORT OF COMFORT ROOMS AT PORT POLICE DEPARTMENT, POWERHOUSE, GENERAL SERVICES OFFICE, NORTH GATE, OLD ADMIN BUILDING AND TRUCK HOLDING LOCATION: **PORT OF GENERAL SANTOS, PMO-SOCSARGEN, GENERAL SANTOS CITY**	PREPARED BY: FRANCES JANSE L. MANTOYA, DRAFTSMAN II A (COS)	CHECKED BY: NORJAN K. LABA, SUPERVISING ENGINEER A	REVIEWED BY: MARIA VIVIEN M. TANCO, PRINCIPAL ENGINEER A	RECOMMENDING APPROVAL: JAMESON L. LEE, ESD MANAGER	APPROVED BY: ATTY. CESAR M. DATAYA, PORT MANAGER	SHEET CONTENT: 1. GSO CR FLOOR PLAN 2. SECTION "A-A" 3. SECTION "B-B" 4. SECTION "C-C"	DATE: 3/11


C:\Users\user\Desktop\BM\2025 projects\general santos\maintenance of comfort rooms (gso, powerhouse, gso, northgate)\rev\maintenance of comfort rooms.dwg

NOTE:


1. REPLACEMENT OF FIXTURES (WATER CLOSET COVER, TOILET FLUSH VALVE, LAVATORY FAUCET, BIDET PVC HOSE, BIDET, ANGLE VALVE, WATER CLOSET FLEXIBLE HOSE)
2. REPLACEMENT OF ALL DOORS AND DOOR KNOB FOR MALE/FEMALE CR
3. REPLACEMENT OF LAVATORY FITTINGS (P–TRAP) ACCESSORIES
4. REPLACEMENT OF STAINLESS STEEL SCREW 4" X 4"
5. USE MIXED BAKING SODA AND VINEGAR FOR CLEANING OF TILES.
6. REGROUTING OF TILES (FLOOR AND WALL TILES)
7. EXISTING CEILING TO BE REPAINTED (COLOR SUBLECT FOR PPA'S APPROVAL)

LEGEND:


FD - 2 – WATER CLOSET COVER
2 – TOILET FLUSH VALVE
b - 2 – STAINLESS STEEL SCREW TYPE 4" X 4"
2 – STAINLESS STEEL BIDET EVERY CUBICLE AT MALE/FEMALE CR
LAV/FAU - 2 – LAVATORY FAUCET
2 – DOOR KNOB
2 – DOORS
2 – P–TRAP
2 – TOILET FLUSH VALVE
2 – BIDET PVC HOSE
2 – ANGLE VALVE
2 – WATER CLOSET FLEXIBLE HOSE

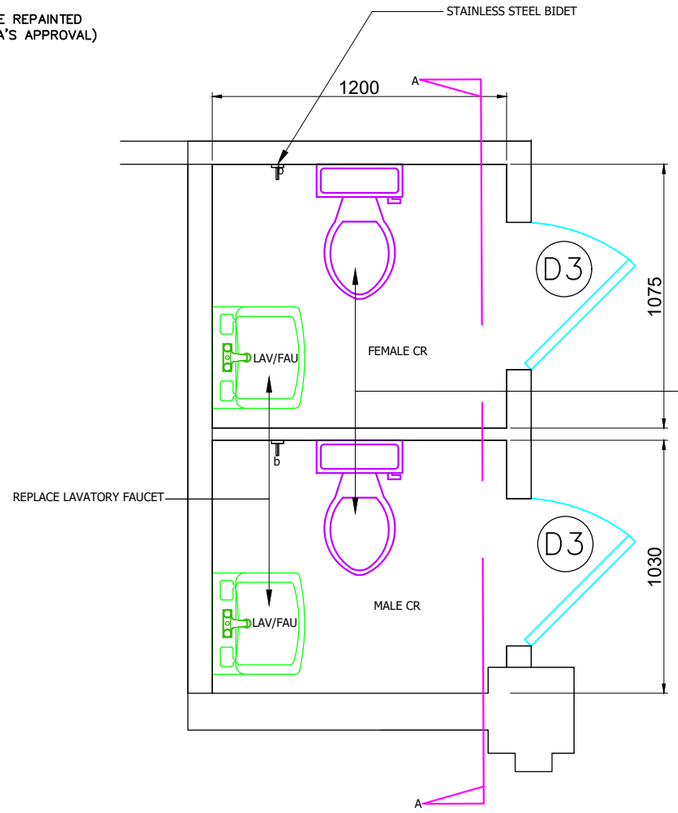

NORTH GATE PUBLIC CR FLOOR PLAN
SCALE 1:30

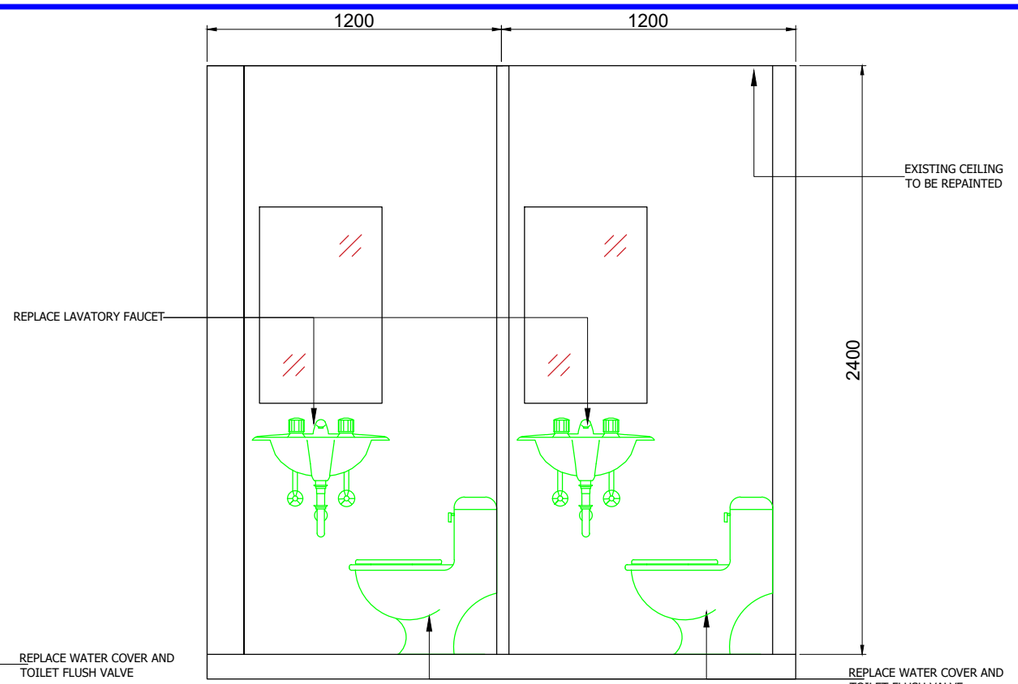

SECTION "A-A"
SCALE 1:20

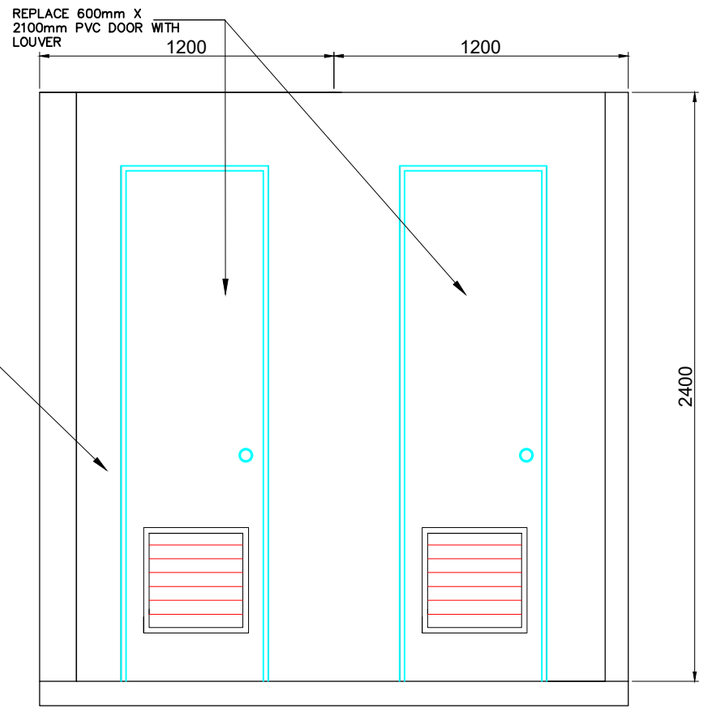


SECTION "B-B"
SCALE 1:20

PROJECT TITLE: MAINTENANCE OF PORT OF COMFORT ROOMS AT PORT POLICE DEPARTMENT, POWERHOUSE, GENERAL SERVICES OFFICE, NORTH GATE, OLD ADMIN BUILDING AND TRUCK HOLDING LOCATION: **PORT OF GENERAL SANTOS, PMO-SOCSARGEN, GENERAL SANTOS CITY**	PREPARED BY: FRANCES JANSE L. MANTOYA, DRAFTSMAN II A (COS)	CHECKED BY: NORJAN K. LABA, SUPERVISING ENGINEER A	REVIEWED BY: MARIA VIVIEN M. TANCO, PRINCIPAL ENGINEER A	RECOMMENDING APPROVAL: JAMESON L. LEE, ESD MANAGER	APPROVED BY: ATTY. CESAR M. DATAYA, PORT MANAGER	SHEET CONTENT: 1. NORTH GATE PUBLIC CR FLOOR PLAN 2. SECTION "A-A" 3. SECTION "B-B"	DATE: 4/11


C:\Users\user\desktop\ltm2025 projects\general santos\maintenance of comfort rooms (port, powerhouse, gso, northgate)\rev\maintenance of comfort rooms.dwg

NOTE:
1. REPLACEMENT OF FIXTURES (WATER CLOSET COVER, TOILET FLUSH VALVE, WATER CLOSET FLEXIBLE HOSE, ANGLE VALVE, LAVATORY FAUCET, BIDET PVC HOSE AND BIDET)
2. REPLACEMENT OF ALL DOORS AND DOOR KNOB FOR MALE/FEMALE CR
3. REPLACEMENT OF LAVATORY FITTINGS (P–TRAP) ACCESSORIES
4. REPLACEMENT OF STAINLESS STEEL SCREW 4" X 4"
5. REPLACEMENT OF 600mm X 600mm NON–SKID CERAMIC FLOOR TILES (AREA = 9.862sq.m)
6. REPLACE 21"x27" BEVELLED FRAMELESS FACE MIRROR
7. USE MIXED BAKING SODA AND VINEGAR FOR CLEANING OF TILES
8. REGROUTING OF TILES (FLOOR AND WALL TILES)
9. USE POWER SPRAY FOR CLEANING OF FLOOR AND WALL TILES


LEGEND:
WC - 4 – WATER CLOSET
FD - 2 – STAINLESS STEEL SCREW TYPE 4" X 4"
b - 4 – STAINLESS STEEL BIDET EVERY CUBICLE AT MALE/FEMALE CR
2 – 21"X27" BEVELLED FRAMELESS FACE MIRROR
LAV/FAU - 2 – LAVATORY FAUCET
6 – DOOR KNOB
2 – MAIN DOORS
4 – DOORS
2 – P–TRAP
1 – URINAL FLUSH VALVE

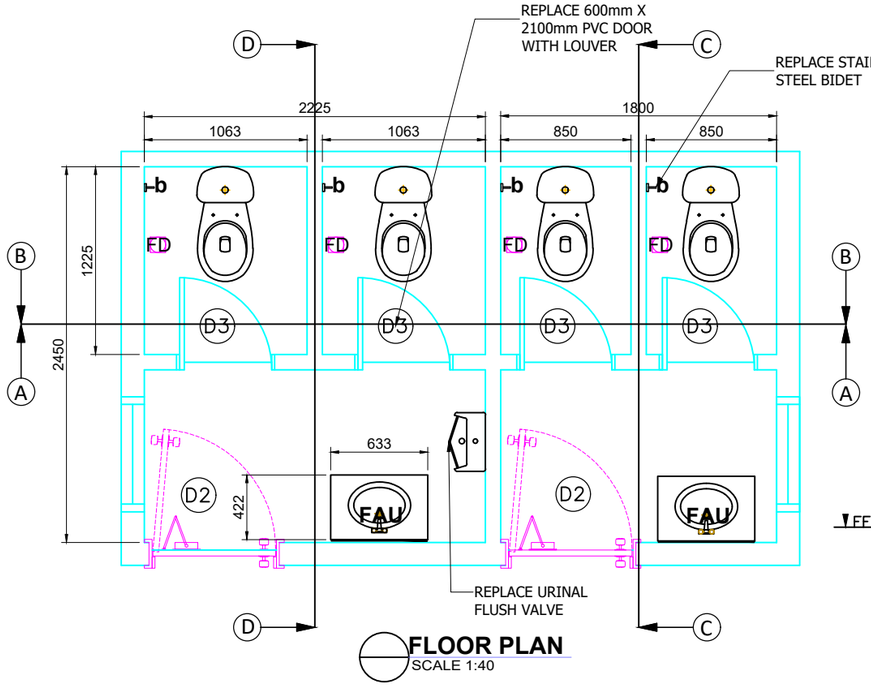


FLOOR PLAN
SCALE 1:40

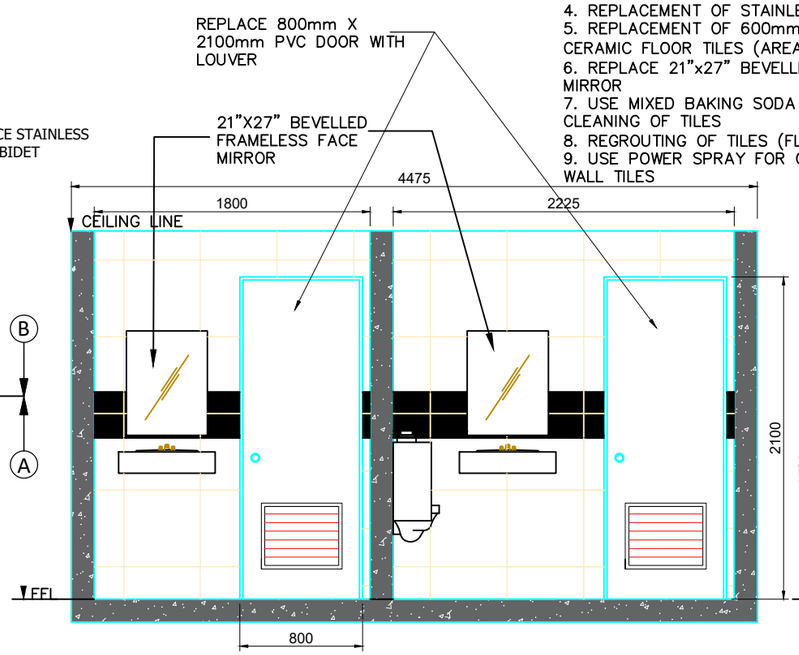


SECTION B-B
SCALE 1:40

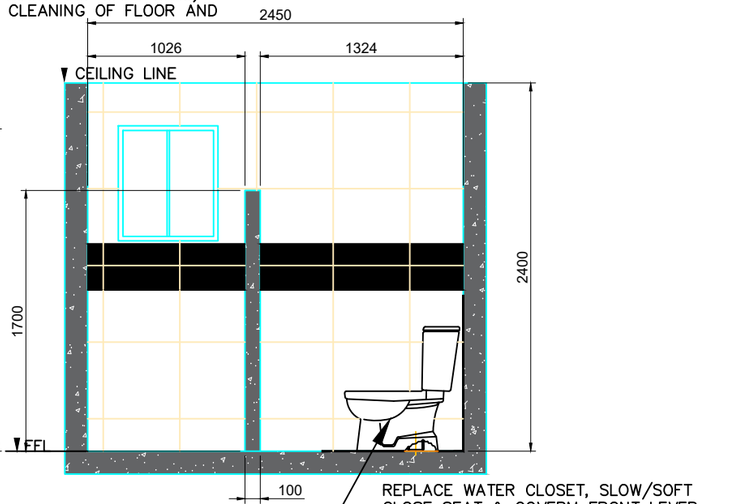

SECTION C-C
SCALE 1:40

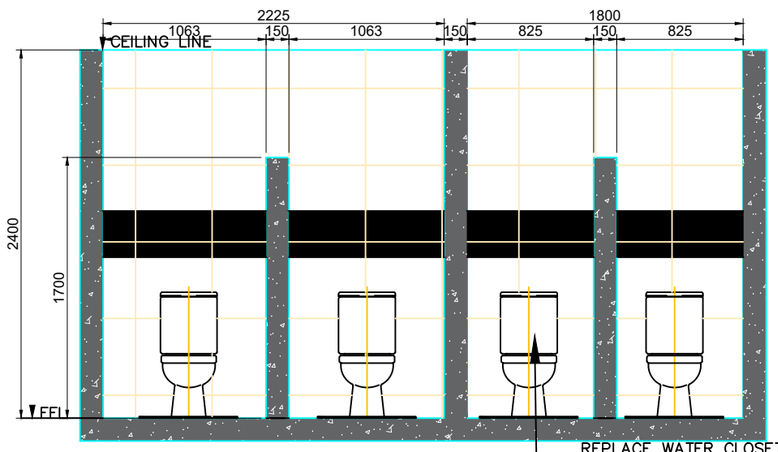

SECTION A-A
SCALE 1:40

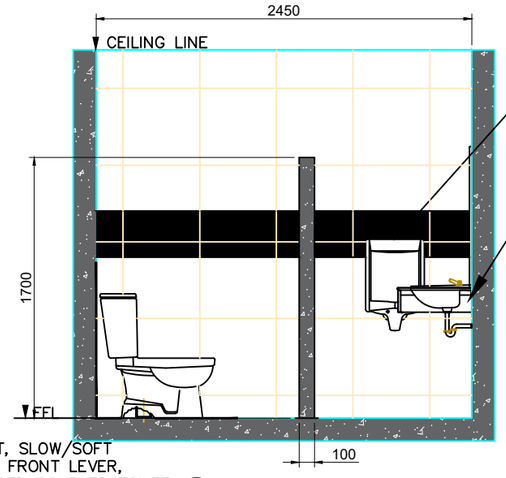

SECTION D-D
SCALE 1:40

PHILIPPINE PORTS AUTHORITY

PROJECT TITLE	PREPARED BY:	CHECKED BY:	REVIEWED BY:	RECOMMENDING APPROVAL:	APPROVED BY:	SHEET CONTENT:	DATE:
MAINTENANCE OF PORT OF COMFORT ROOMS AT PORT POLICE DEPARTMENT, POWERHOUSE, GENERAL SERVICES OFFICE, NORTH GATE, OLD ADMIN BUILDING AND TRUCK HOLDING	FRANCES JANSE L. MANTOYA DRAFTSMAN II A (COS)	NORJAN K. LABA SUPERVISING ENGINEER A	MARIA VIVIEN M. TANCO PRINCIPAL ENGINEER A	JAMESON L. LEE ESD MANAGER	ATTY. CESAR M. DATAYA PORT MANAGER	1. BLOW UP PLAN FOR PWD CR AND T/B 2. SECTION "A-A" 3. SECTION "B-B" 4. SECTION "C-C" 5. SECTION "D-D"	5/11
LOCATION: **PORT OF GENERAL SANTOS, PMO-SOCSARGEN, GENERAL SANTOS CITY**							


C:\Users\user\desktop\jm\2025 projects\general santos\maintenance of comfort rooms (ppa, powerhouse, gso, northgate)\rev\maintenance of comfort rooms.dwg

NOTE:

1. REMOVE EXISTING DILAPIDATED MALE AND FEMALE CR FIXTURES AND ACCESSORIES INCLUDING LAVATORIES, WATER CLOSET, FLOOR DRAINS, DOORS, REPLACE DETERIORATED PLUMBING (WATER AND SANITARY LINES)

LEGEND:

WC	12–	WATER CLOSET
LAV/FAU	6–	LAVATORY FAUCET
FD	14–	FLOOR DRAIN
FAU	2–	FAUCET
UR	4–	URINAL WITH URINAL FLUSH VALVE
	6–	P–TRAP
	12–	BIDET
	4–	DOOR
	4–	DOOR KNOB

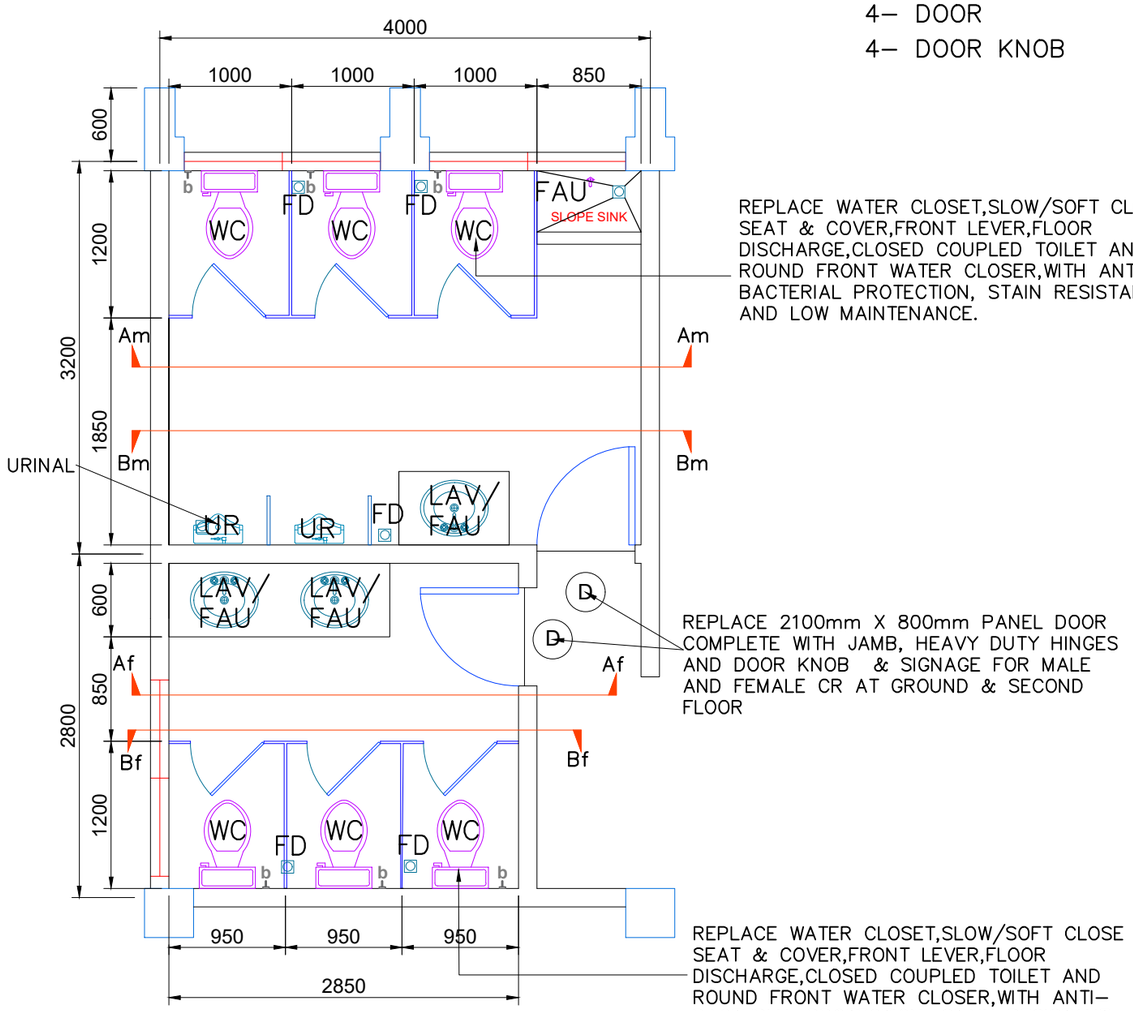

SPECIFICATIONS:

– USE COLOR WHITE TILE GROUT FOR REGROUITING OF FLOOR AND WALL TILES

– REPLACE WATER CLOSET,SLOW/SOFT CLOSE SEAT & COVER, FRONT LEVER, FLOOR DISCHARGE, CLOSED COUPLED TOILET AND ROUND FRONT WATER CLOSER, WITH ANTI–BACTERIAL PROTECTION, STAIN RESISTANT AND LOW MAINTENANCE. INSTALL PHENOLIC BOARD LEDGE DIRECTLY ABOVE THE WATER CLOSET, 200mm WIDTH AT EVERY CUBICLE

– REPLACE STAINLESS STEEL BIDET AND STAINLESS STEEL TISSUE HOLDER AT EVERY CUBICLE

– REPLACE STAINLESS STEEL SCREW TYPE 4" X 4" FLOOR DRAIN

– REPLACE 12mm THICK, 400mm WIDTH X 800mm HIGH PHENOLIC BOARD PARTITION TO BE FIXED TO THE WALL USING STAINLESS STEEL BRACKET TO BE PROVIDED WITH URINAL LEDGE OF 250mm (WIDTH), 200mm THK PHENOLIC BOARD TO BE INSTALL DIRECTLY ABOVE THE FIXTURE

– REPLACE 400mm X 400mm FLOOR CERAMIC GLAZED TILES FOR SLOPE SINK

– REPLACE 4– STAINLESS STEEL FAUCET

– PROVIDE TOILET PAPER DISPENSER, WALL–MOUNTED, ROUND JUMBO DRUM–ROLL DISPENSER, LIQUID SOAP DISPENSER AND HAND DRYER FOR MALE AND FEMALE COMFORT ROOM (GROUND AND SECOND FLOOR)

– REPLACE ALL LAVATORY FIXTURES AND FITTINGS TO BE REPLACED WITH HEAVY DUTY STAINLESS FIXTURES AND FITTINGS INCLUDING LAVATORY FAUCET AND P–TRAP

– REPLACEMENT OF DOORS AND DOOR KNOB AT MALE AND FEMALE REST ROOM (GROUND AND SECOND FLOOR)

– USE MIXED BAKING SODA AND VINEGAR FOR CLEANING OF TILES

REGROUTING OF FLOOR TILES AND WALL TILES


MALE AND FEMALE CR FLOOR PLAN (GROUND AND SECOND FLOOR)

SCALE 1:50


PHILIPPINE PORTS AUTHORITY

PROJECT TITLE	PREPARED BY:	CHECKED BY:	REVIEWED BY:	RECOMMENDING APPROVAL:	APPROVED BY:	SHEET CONTENT:	DATE:
MAINTENANCE OF PORT OF COMFORT ROOMS AT PORT POLICE DEPARTMENT, POWERHOUSE, GENERAL SERVICES OFFICE, NORTH GATE, OLD ADMIN BUILDING AND TRUCK HOLDING LOCATION **PORT OF GENERAL SANTOS, PMO-SOCSARGEN, GENERAL SANTOS CITY**	FRANCES JANSE L. MANTOYA DRAFTSMAN II A (COS)	NORJAN K. LABA SUPERVISING ENGINEER A	MARIA VIVIEN M. TANCO PRINCIPAL ENGINEER A	JAMESON L. LEE ESD MANAGER	ATTY. CESAR M. DATAYA PORT MANAGER	1. MALE AND FEMALE CR FLOOR PLAN (GROUND AND SECOND FLOOR)	6/11

c:\users\user\desktop\jlm\2025 projects\general santos\maintenance of comfort rooms (ppd, powerhouse, gso, northgate)\rev\maintenance of comfort rooms.dwg

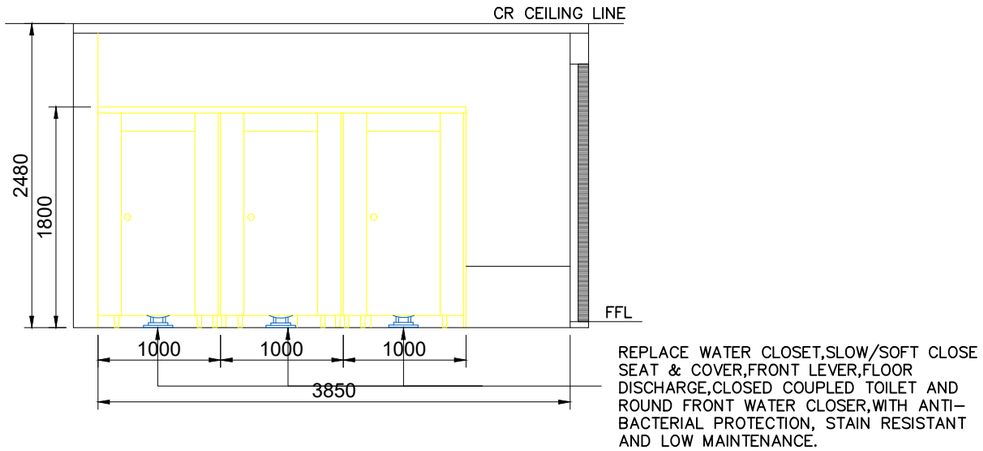


SECTION Am-Am DETAIL (GROUND AND SECOND FLR MALE CR)
SCALE 1:50

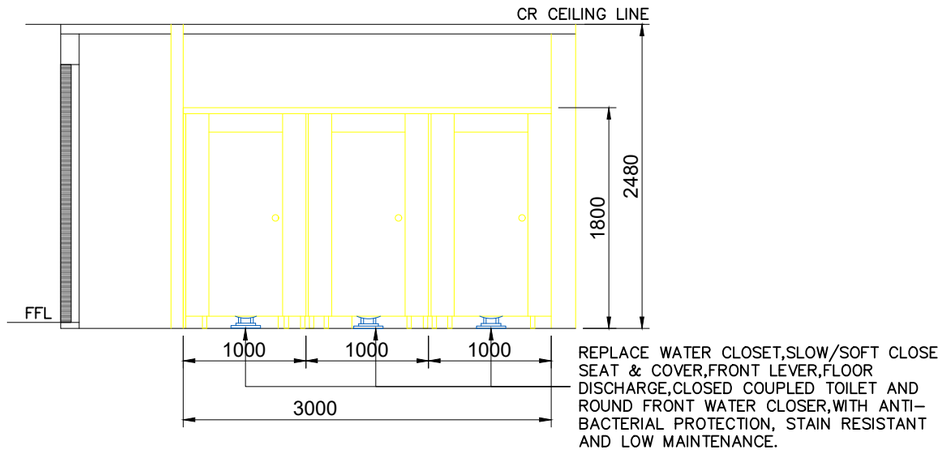


SECTION Af-Af DETAIL (GROUND AND SECOND FLR MALE CR)
SCALE 1:50

LEGEND:

FL 26– FOOTLEG
12– INDICATOR LOCK
84– CORNER BRACKET
24– SELF CLOSING HINGE
12– KNOB HANDLE
12– HOOK HANGER

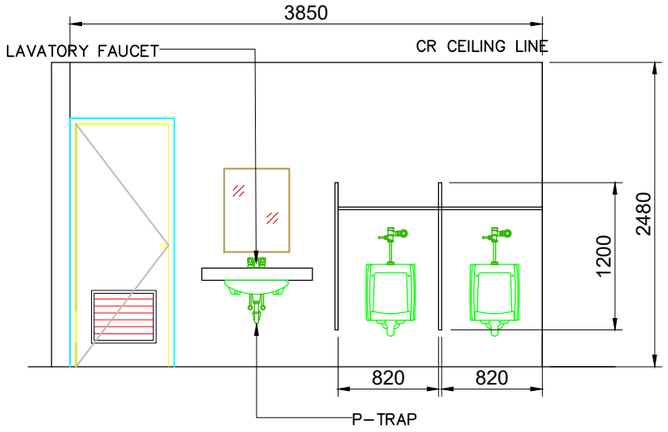


SECTION Bm-Bm DETAIL (GROUND AND SECOND FLR FEMALE CR)
SCALE 1:50

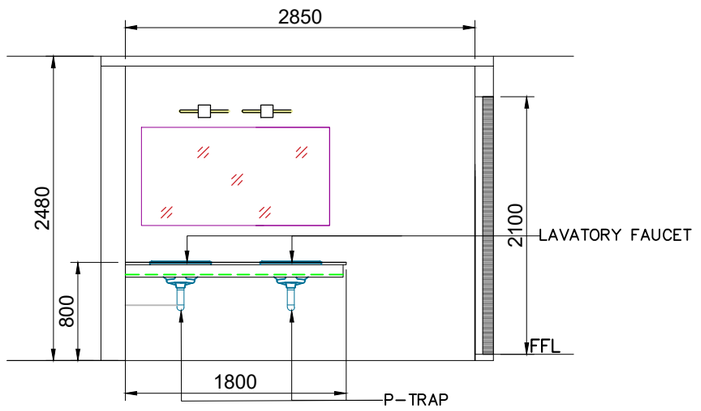

SECTION Bf-Bf DETAIL (GROUND AND SECOND FLR FEMALE CR)
SCALE 1:50

PROJECT TITLE: MAINTENANCE OF PORT OF COMFORT ROOMS AT PORT POLICE DEPARTMENT, POWERHOUSE, GENERAL SERVICES OFFICE, NORTH GATE, OLD ADMIN BUILDING AND TRUCK HOLDING LOCATION: **PORT OF GENERAL SANTOS, PMO-SOCSARGEN, GENERAL SANTOS CITY**	PREPARED BY: FRANCES JANSE L. MANTOYA, DRAFTSMAN II A (COS)	CHECKED BY: NORJAN K. LABA, SUPERVISING ENGINEER A	REVIEWED BY: MARIA VIVIEN M. TANCO, PRINCIPAL ENGINEER A	RECOMMENDING APPROVAL: JAMESON L. LEE, ESD MANAGER	APPROVED BY: ATTY. CESAR M. DATAYA, PORT MANAGER	SHEET CONTENT: 1. SECTION "Am-Am" DETAIL (GROUND AND SECOND FLOOR MALE CR) 2. SECTION "Af-Af" DETAIL (GROUND AND SECOND FLOOR MALE CR) 3. SECTION "Bm-Bm" DETAIL (GROUND AND SECOND FLOOR MALE CR) 4. SECTION "Bf-Bf" DETAIL (GROUND AND SECOND FLOOR MALE CR)	DATE: 7/11

C:\Users\user\desktop\jlm\2025 projects\general santos\maintenance of comfort rooms (ppd, powerhouse, gsn, northgate)\rev\maintenance of comfort rooms.dwg

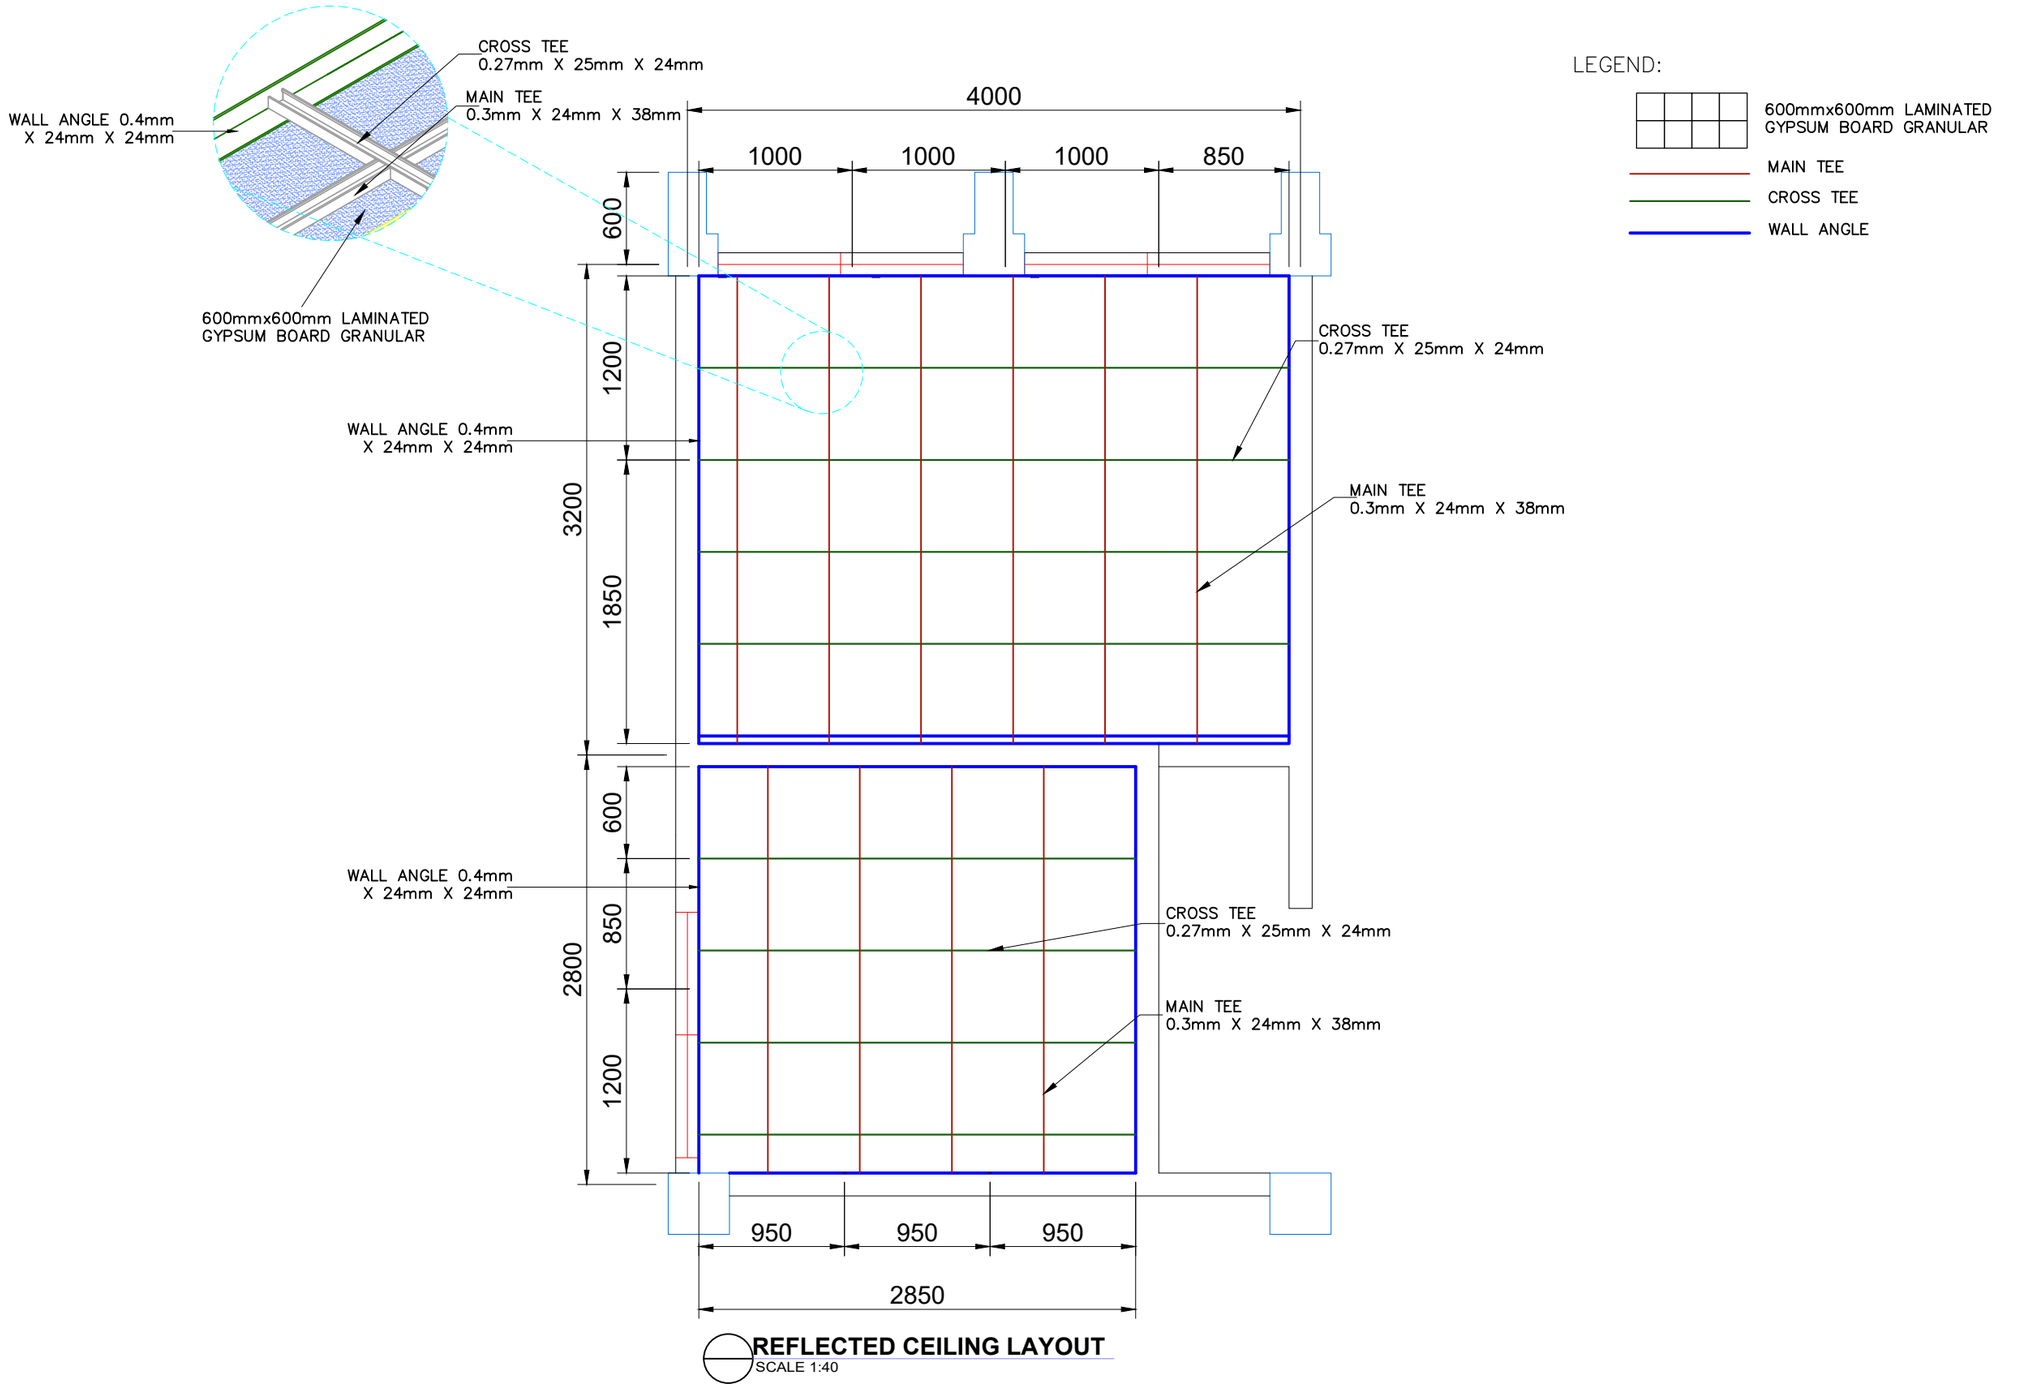

REFLECTED CEILING LAYOUT
SCALE 1:40

PROJECT TITLE: MAINTENANCE OF PORT OF COMFORT ROOMS AT PORT POLICE DEPARTMENT, POWERHOUSE, GENERAL SERVICES OFFICE, NORTH GATE, OLD ADMIN BUILDING AND TRUCK HOLDING LOCATION: **PORT OF GENERAL SANTOS, PMO-SOCSARGEN, GENERAL SANTOS CITY**	PREPARED BY: FRANCES JANSE L. MANTOYA, DRAFTSMAN II A (COS)	CHECKED BY: NORJAN K. LABA, SUPERVISING ENGINEER A	REVIEWED BY: MARIA VIVIEN M. TANCO, PRINCIPAL ENGINEER A	RECOMMENDING APPROVAL: JAMESON L. LEE, ESD MANAGER	APPROVED BY: ATTY. CESAR M. DATAYA, PORT MANAGER	SHEET CONTENT: 1. REFLECTED CEILING LAYOUT	DATE: 8/11


c:\users\user\desktop\llm2025 projects\general santos\maintenance of comfort rooms (ppd, powerhouse, gso, northgate)\rev\maintenance of comfort rooms.dwg

NOTE:

1. REPLACEMENT OF FIXTURES (WATER CLOSET COVER, TOILET FLUSH VALVE, LAVATORY FAUCET, BIDET PVC HOSE, BIDET, ANGLE VALVE, WATER CLOSET FLEXIBLE HOSE)
2. REPLACEMENT OF ALL DOORS AND DOOR KNOB FOR MALE/FEMALE CR
3. REPLACEMENT OF LAVATORY FITTINGS (P–TRAP) ACCESSORIES
4. REPLACEMENT OF STAINLESS STEEL SCREW 4" X 4"
5. USE MIXED BAKING SODA AND VINEGAR FOR CLEANING OF TILES.
6. REGROUTING OF TILES (FLOOR AND WALL TILES)
7. EXISTING CEILING TO BE REPAINTED (COLOR SUBLECT FOR PPA'S APPROVAL)
8. USE 2–COATS ACRYLIC WATER–BASED ODORLESS, ELASTOMERIC PAINT (COLOR SUBJECT FOR PPA'S APPROVAL)
9. PAINTING RATE NOT MORE THAN 20 SQ.M/GALLON

LEGEND:

6 – WATER CLOSET COVER
6 – TOILET FLUSH VALVE
FD 6 – STAINLESS STEEL SCREW TYPE 4" X 4"
b 6 – STAINLESS STEEL BIDET EVERY CUBICLE AT MALE/FEMALE CR
LAV/FAU 5 – LAVATORY FAUCET
2 – DOOR KNOB
2 – DOORS
5 – P–TRAP
6 – BIDET PVC HOSE
6 – ANGLE VALVE
6 – WATER CLOSET FLEXIBLE HOSE

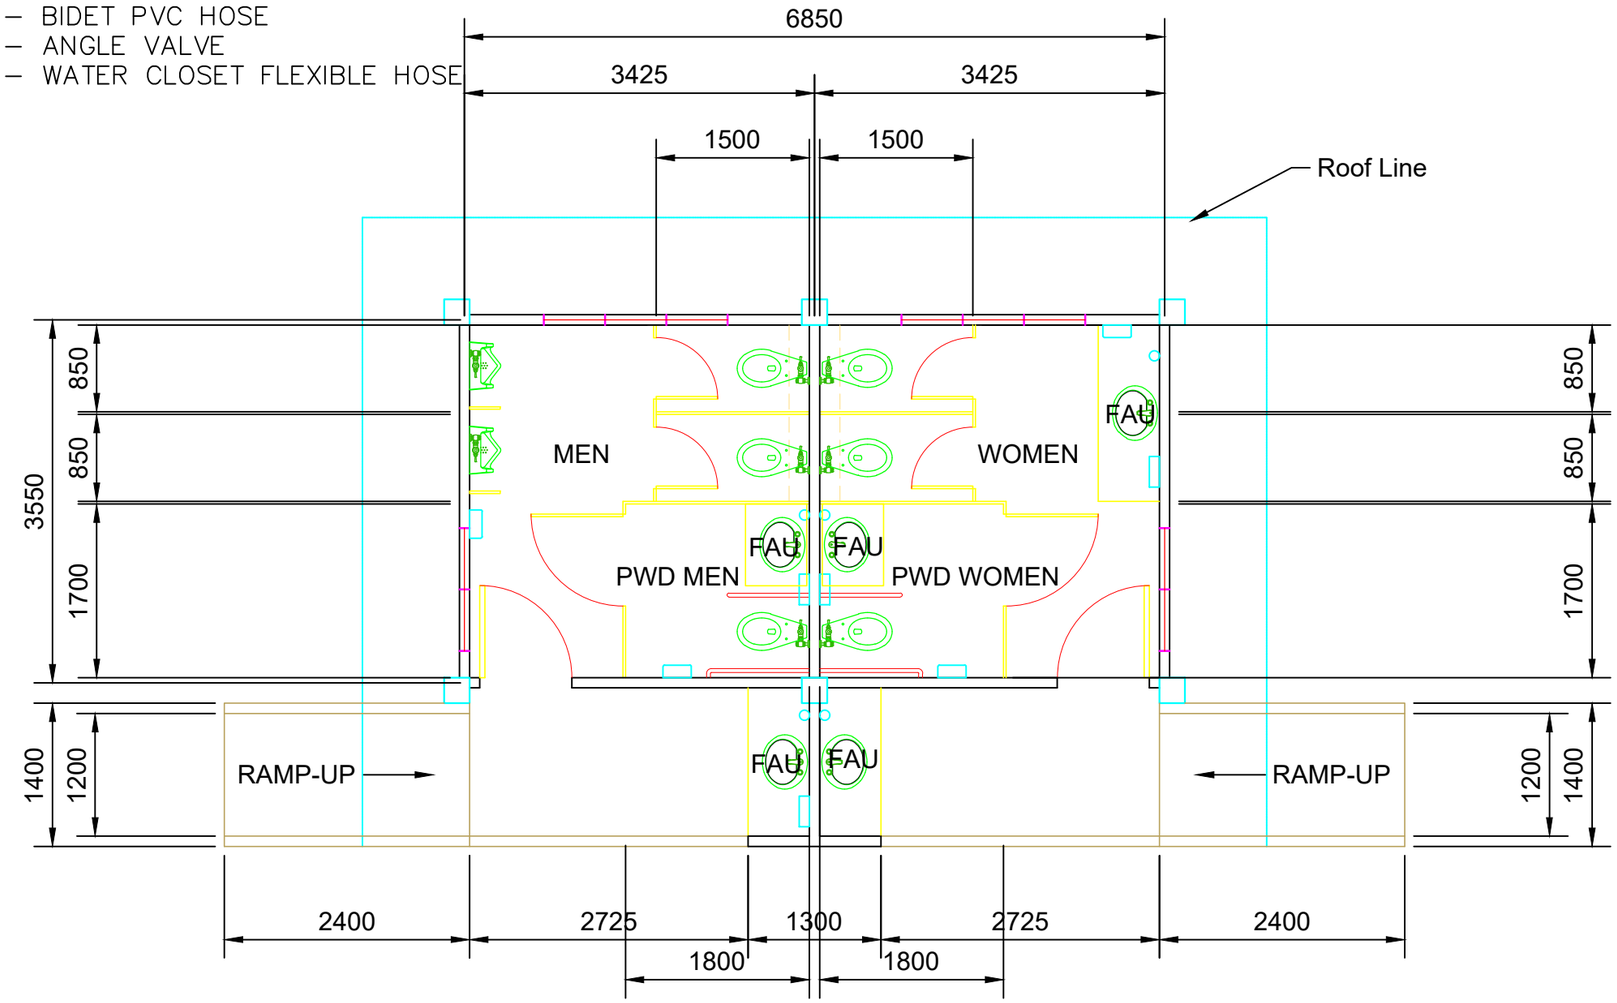


PUBLIC CR LOCATED AT THE TRUCK HOLDING AREA


SCALE 1:100 METERS

PROJECT TITLE: MAINTENANCE OF PORT OF COMFORT ROOMS AT PORT POLICE DEPARTMENT, POWERHOUSE, GENERAL SERVICES OFFICE, NORTH GATE, OLD ADMIN BUILDING AND TRUCK HOLDING LOCATION: **PORT OF GENERAL SANTOS, PMO-SOCSARGEN, GENERAL SANTOS CITY**	PREPARED BY: FRANCES JANSE L. MANTOYA, DRAFTSMAN II A (COS)	CHECKED BY: NORJAN K. LABA, SUPERVISING ENGINEER A	REVIEWED BY: MARIA VIVIEN M. TANCO, PRINCIPAL ENGINEER A	RECOMMENDING APPROVAL: JAMESON L. LEE, ESD MANAGER	APPROVED BY: ATTY. CESAR M. DATAYA, PORT MANAGER	SHEET CONTENT: 1. PUBLIC CR LOCATED AT THE TRUCK HOLDING AREA	DATE: 9/11


c:\users\user\desktop\ijlm\2025 projects\general santos\maintenance of comfort rooms (ppd, powerhouse, gso, northgate)\rev\maintenance of comfort rooms.dwg

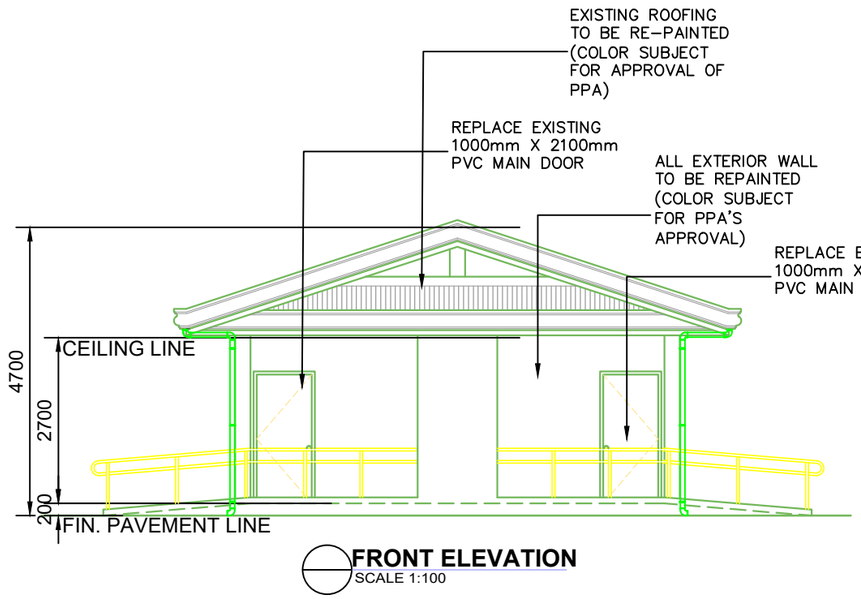


FRONT ELEVATION
SCALE 1:100

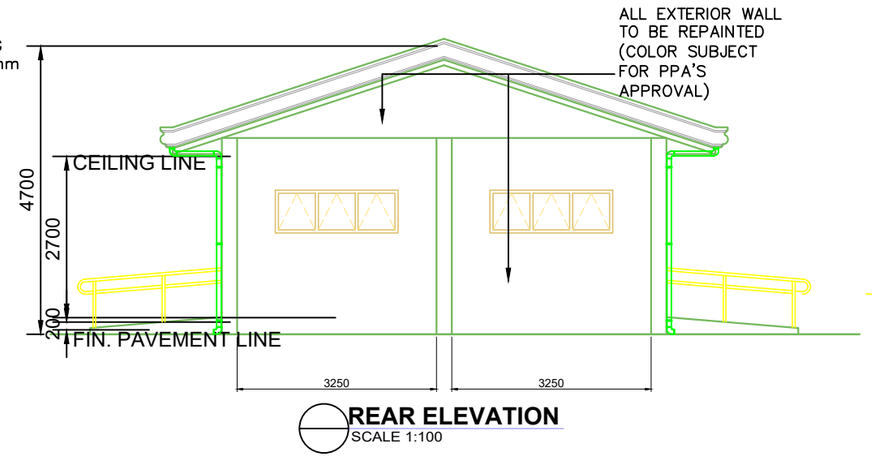

REAR ELEVATION
SCALE 1:100

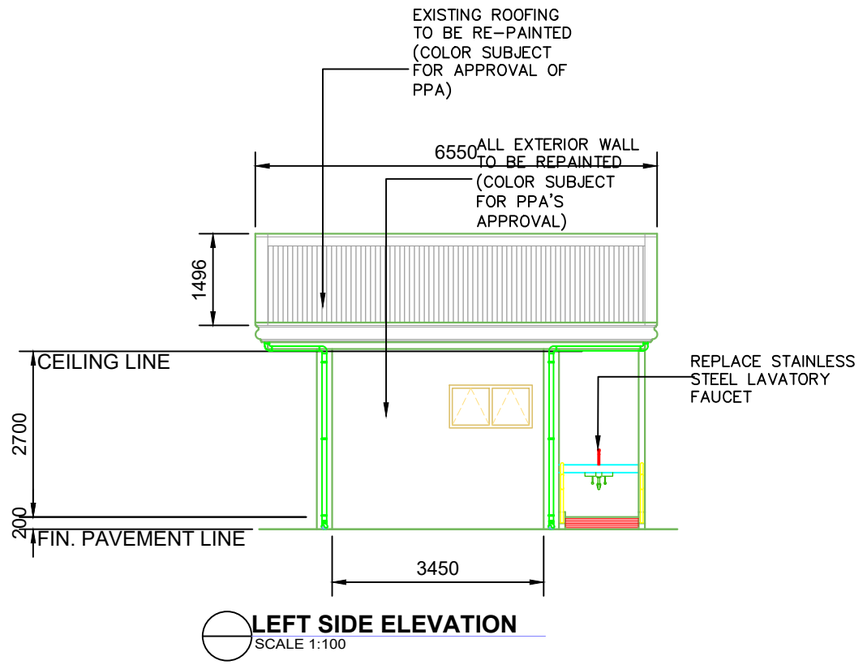


LEFT SIDE ELEVATION
SCALE 1:100

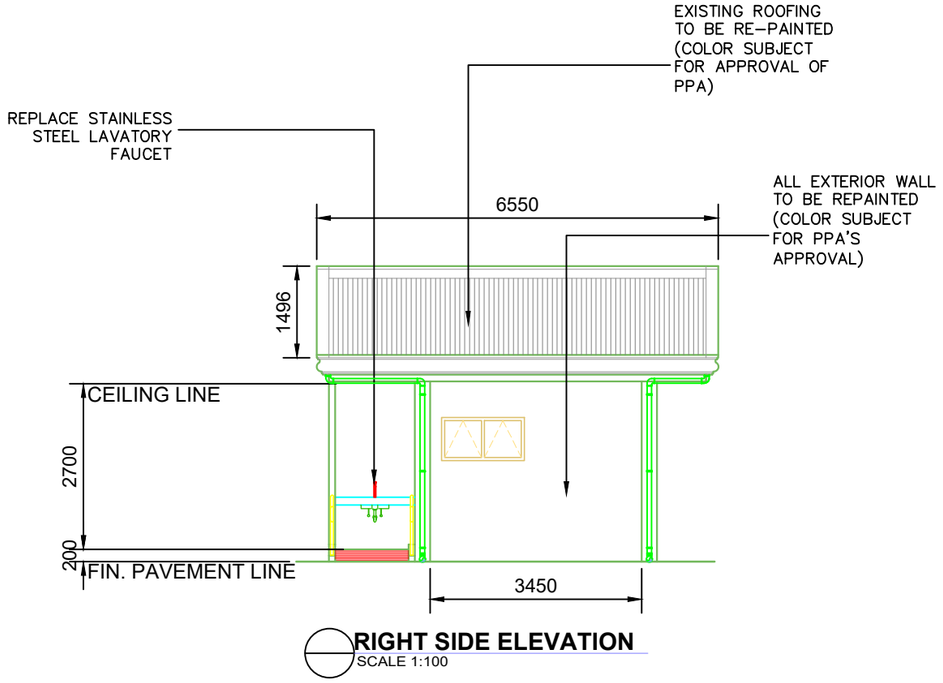

RIGHT SIDE ELEVATION
SCALE 1:100

PHILIPPINE PORTS AUTHORITY	PROJECT TITLE: MAINTENANCE OF PORT OF COMFORT ROOMS AT PORT POLICE DEPARTMENT, POWERHOUSE, GENERAL SERVICES OFFICE, NORTH GATE, OLD ADMIN BUILDING AND TRUCK HOLDING LOCATION: **PORT OF GENERAL SANTOS, PMO-SOCSARGEN, GENERAL SANTOS CITY**	PREPARED BY: FRANCES JANSE L. MANTOYA, DRAFTSMAN II A (COS)	CHECKED BY: NORJAN K. LABA, SUPERVISING ENGINEER A	REVIEWED BY: MARIA VIVIEN M. TANCO, PRINCIPAL ENGINEER A	RECOMMENDING APPROVAL: JAMESON L. LEE, ESD MANAGER	APPROVED BY: ATTY. CESAR M. DATAYA, PORT MANAGER	SHEET CONTENT: 1. FRONT ELEVATION 2. REAR ELEVATION 3. RIGHT ELEVATION 4. LEFT SIDE ELEVATION	DATE: 10/11


c:\users\user\desktop\ljlm\2025 projects\general santos\maintenance of comfort rooms (ppd, powerhouse, gso, northgate)\rev\maintenance of comfort rooms.dwg

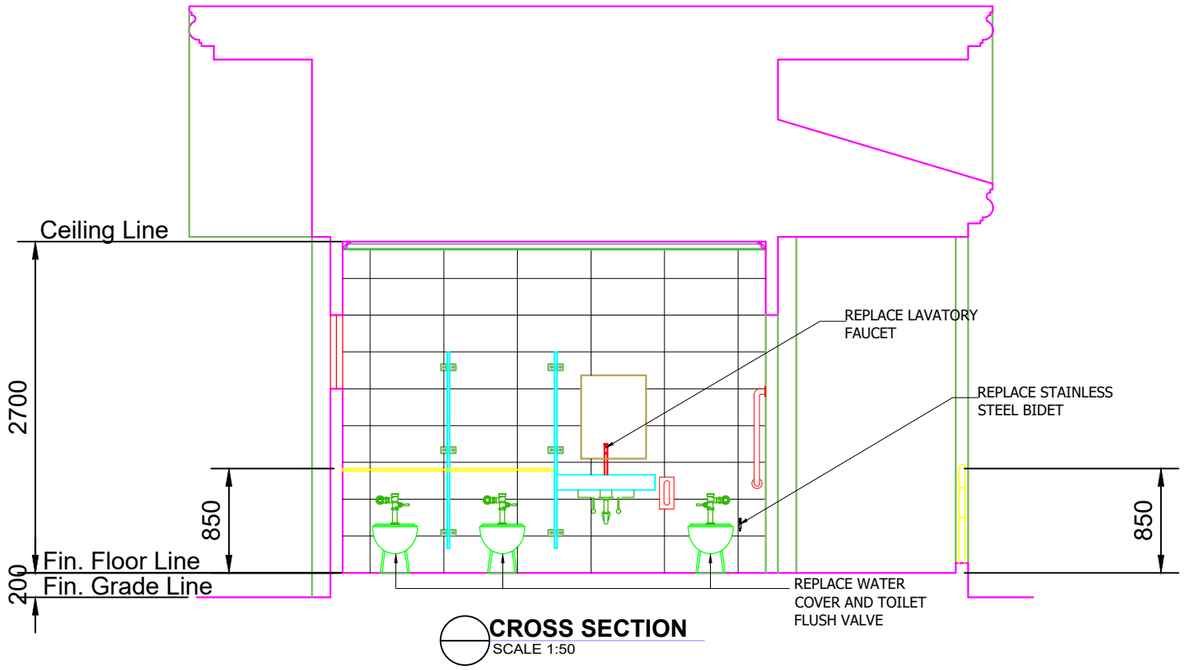


CROSS SECTION
SCALE 1:50

NOTE:


1. APPLY ALL PURPOSE CONTACT CEMENT (ADHESIVE ENVI–FRIENDLY) PRIOR TO INSTALLATION OF LAMINATED SHEETS

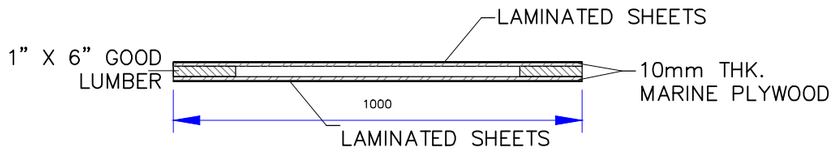


TOP BLOW-UP SECTION

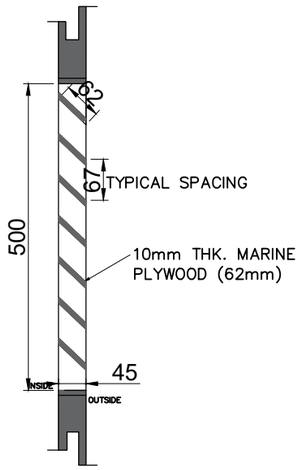


PART BLOW-UP SECTION OF LOUVER
SCALE 1:10

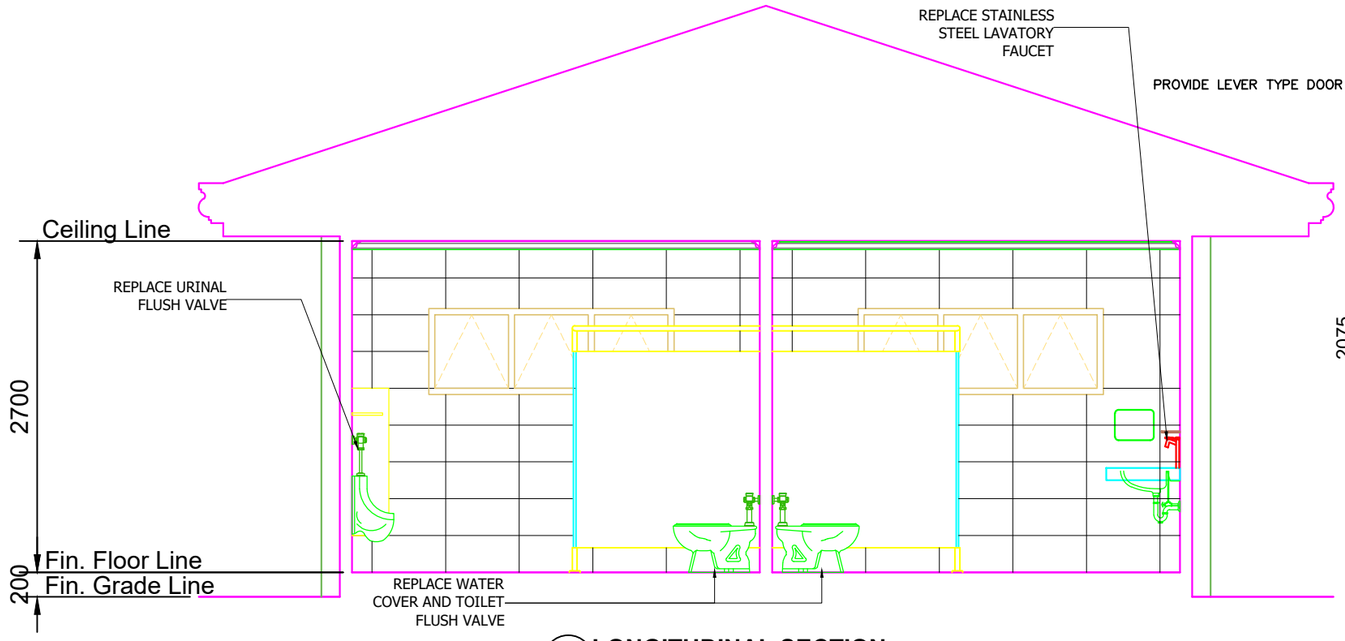

LONGITUDINAL SECTION
SCALE 1:50

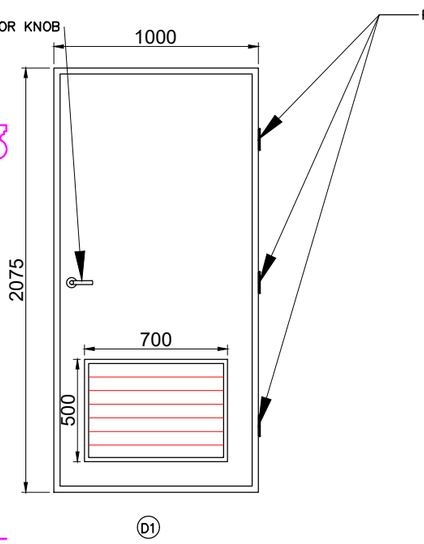

SCHEDULE OF DOORS
SCALE 1:25

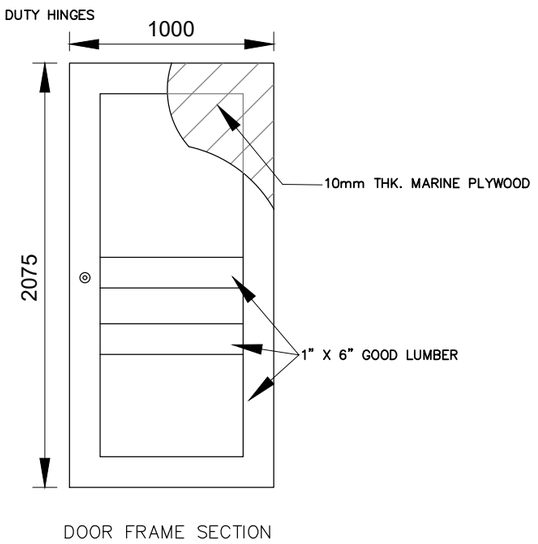

DOOR FRAME SECTION

TYPICAL DETAIL OF DOORS
SCALE 1:25

PHILIPPINE PORTS AUTHORITY	PROJECT TITLE: MAINTENANCE OF PORT OF COMFORT ROOMS AT PORT POLICE DEPARTMENT, POWERHOUSE, GENERAL SERVICES OFFICE, NORTH GATE, OLD ADMIN BUILDING AND TRUCK HOLDING LOCATION: **PORT OF GENERAL SANTOS, PMO-SOCSARGEN, GENERAL SANTOS CITY**	PREPARED BY: FRANCES JANSE L. MANTOYA, DRAFTSMAN II A (COS)	CHECKED BY: NORJAN K. LABA, SUPERVISING ENGINEER A	REVIEWED BY: MARIA VIVIEN M. TANCO, PRINCIPAL ENGINEER A	RECOMMENDING APPROVAL: JAMESON L. LEE, ESD MANAGER	APPROVED BY: ATTY. CESAR M. DATAYA, PORT MANAGER	SHEET CONTENT: 1. CROSS SECTION 2. LONGITUDINAL SECTION 3. SCHEDULE OF DOORS 4. TYPICAL DETAIL OF DOORS 5. PART BLOW UP SECTION OF LOUVER	DATE: 11/11

c:\users\user\desktop\ilm\2025 projects\general santos\maintenance of comfort rooms (ppd, powerhouse, gso, northgate)\rev\maintenance of comfort rooms.dwg