


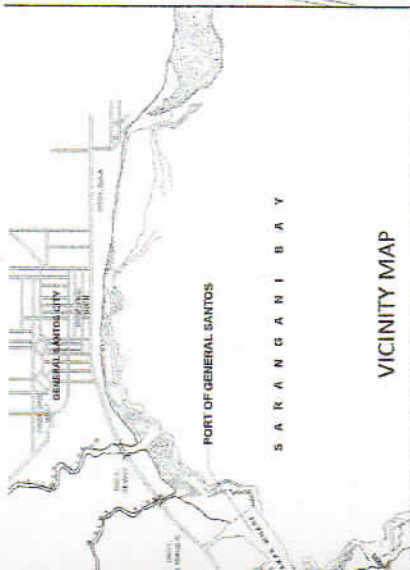


TO GEN. SANTOS CITY



LEGEND:

- REPAINTING OF CYCLONE FENCE NEAR CY III AND OUTSIDE NORTH GATE(SEE DETAILED DRAWING, LM=280.00m)
- REPAINTING OF CYCLONE FENCE NEAR CY IV(SEE DETAILED DRAWING, LM=201.00m)
- REPAIR OF DAMAGED MANHOLE COVERS(SEE DETAILED DRAWING)
- REPAIR OF DAMAGED LATERAL DRAIN COVERS(SEE DETAILED DRAWING)

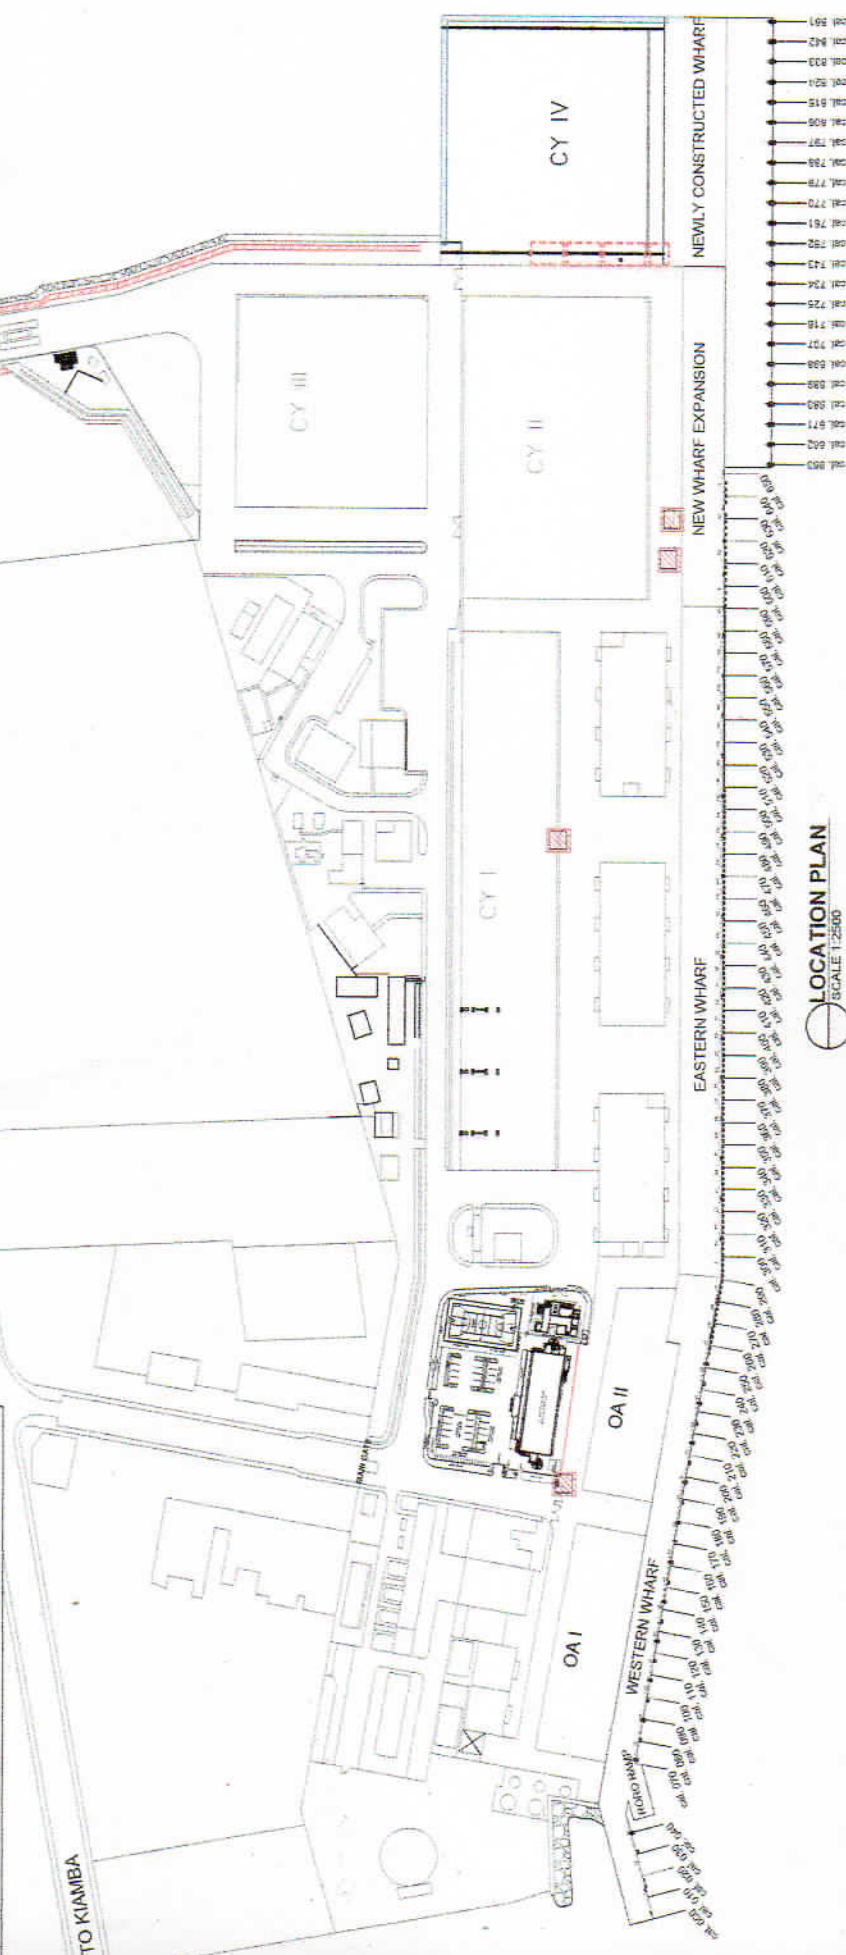

PHILIPPINE PORTS AUTHORITY	PROJECT TITLE REPAIR AND IMPROVEMENT OF PORT PHYSICAL FACILITIES PROJECT 2022 (PHASE 2) TO REPAIRING WORKS ON CYCLONE FENCE NEAR CY III AND OUTSIDE NORTH GATE AREA INCLUDING VARIOUS MANHOLE COVERS AND LATERAL DRAIN COVERS LOCATION PORT OF GENERAL SANTOS, MAKAR WHARF, GENERAL SANTOS CITY	PREPARED BY JOE CARLOS SORIANO SUPERVISOR	CHECKED BY CHARMAINE DUKE J. MANTOYA SUPERVISOR	REVIEWED BY MARIA VIVIAN M. PANCO PRINCIPAL ENGINEER	RECOMMENDED APPROVAL JAMESON LEE EDD MANAGER	APPROVED BY ATTY. CESAR M. AYALA PORT MANAGER	SHEET CONTENT 1. LOCATION PLAN	DATE: 1/3
-----------------------------------	---	---	---	--	--	---	--	-------------------------

USE MARINE EPOXY PRIMER ONE COAT (GRAY) AND USE MARINE EPOXY ENAMEL PAINT ONE COAT (SILVER GRAY) TO ALL STEEL STRUCTURES



1. USE 1 COAT PRIMER AND USE ELASTOMERIC PAINT TWO COATS (WHITE) TO ALL CONCRETE POST.







SCALE 1:75

PROJECTIVITY JOSEPH P. TORRANO SUPERVISING ASSISTANT A	CHECKED BY  CHARMINE D. MANOTAYA SUPERVISING ASSISTANT A	REVIEWED BY  MARIA VINLEN M. TANCO PRINCIPAL ENGINEER	RECOMMENDED BY  JAMES K. LEE PROJECT MANAGER	APPROVED BY  ATTY. CESAR A. BULAYA PROJECT MANAGER	SHEET CONTENT 1. REPAIRING OF CYCLONE FENCE T' NORTH GATE AND NEAR CY IV	DATE: 2/3
---	---	---	---	--	---	---	--	---------------------

CATCH BASIN SCHEDULE

NO.	UNIT	L1(mm)	L2 (mm)	LOCATION
1	1	1300	1350	CY 1 - NEAR TS2 AND TS3
2	2	1050	950	CY 4 - NEAR HIGHMAST TOWER
3	1	1200	1300	NEAR OPERATIONAL FENCE AT THE BACK OF POB GENSET (EXISTING DAMAGE CONCRETE CATCH BASIN COVER)

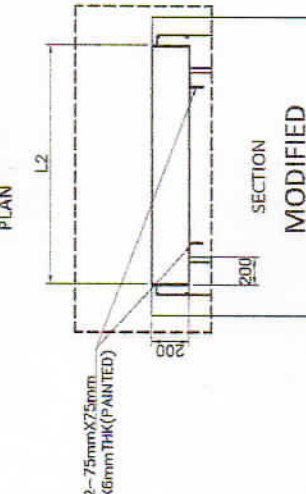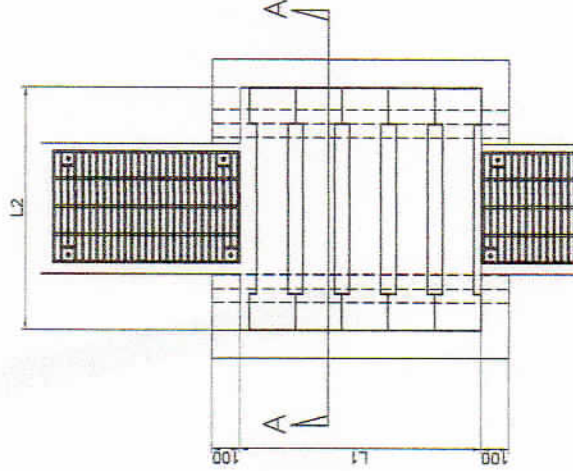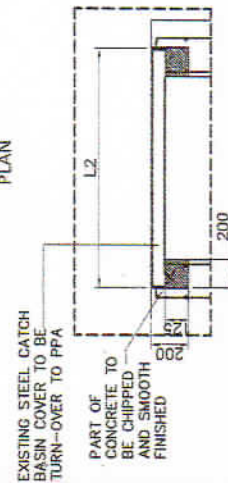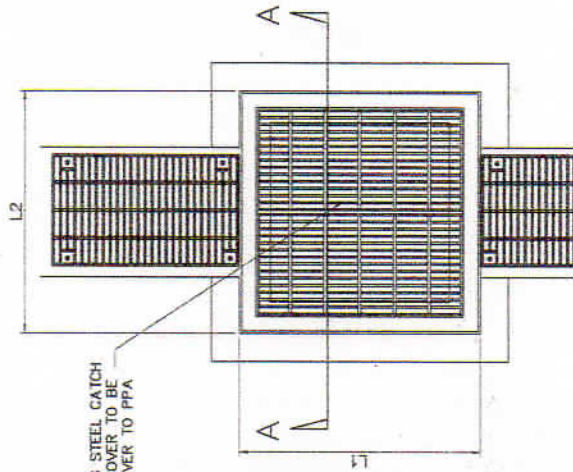

CATCH BASIN COVER DETAIL

SCALE 1:30

PROJECT TITLE: REPAIR AND IMPROVEMENT OF PORT GENERAL SANTOS CONCRETE CATCH BASIN COVER (CY 1, 2, 3, 4) AND OPERATIONAL FENCE AT THE BACK OF POB GENSET (EXISTING DAMAGE CONCRETE CATCH BASIN COVER) WITH LATERAL DRAIN COVER AND LATERAL DRAIN DETAIL

LOCATION: PORT OF GENERAL SANTOS, MAKAR WHARF, GENERAL SANTOS CITY

DESIGNED BY: JOSE CARLO SORIANO
SUPERVISING ASSISTANT A

CHECKED BY: CHARMAINE BLUNE L. MANTOYA
SUPERVISING ENGINEER A


REMOVED BY: MARIA VIVIAN M. LAMCO
PRINCIPAL ENGINEER A

RECOMMENDING APPROVAL: JAMES PATE LEE
TEAM LEADER

APPROVED BY: ATTY. CESAR M. MORA
PORT MANAGER


DIRECT COMMENT: 1. CATCH BASIN COVER DETAIL
2. LATERAL DRAIN COVER DETAIL

DATE: 3/3

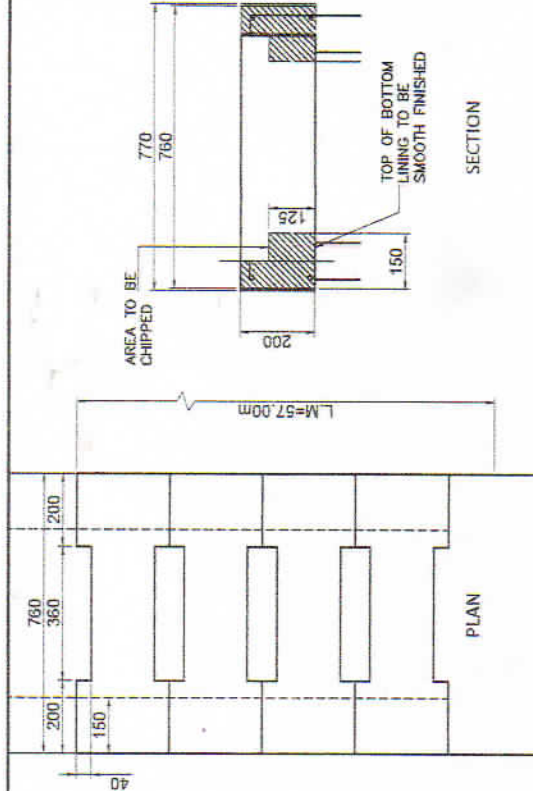


LATERAL DRAIN COVER DETAIL

SCALE 1:15

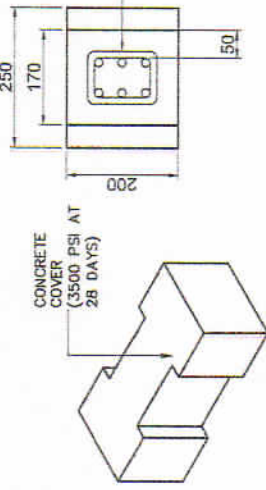

I BEAM SECTION

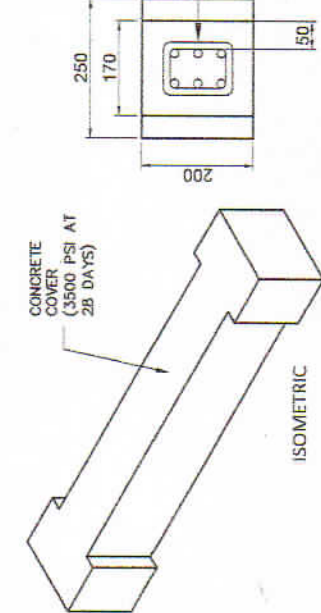

CATCH BASIN AND LATERAL DRAIN DETAIL

SCALE 1:10

DIRECT COMMENT: 1. CATCH BASIN COVER DETAIL
2. LATERAL DRAIN COVER DETAIL

DATE: 3/3