

**PHILIPPINE
PORTS
AUTHORITY**

PMO-Panay/Guimaras





LOCATION MAP
NOT TO SCALE

MAINTENANCE OF TOILETS AT BASEPORT ICPC, ADMIN BLDG. (GROUND FLOOR AND SECOND FLOOR)

(C.Y. 2026)

BRGY. LOBOC, LAPAZ, ILOILO CITY

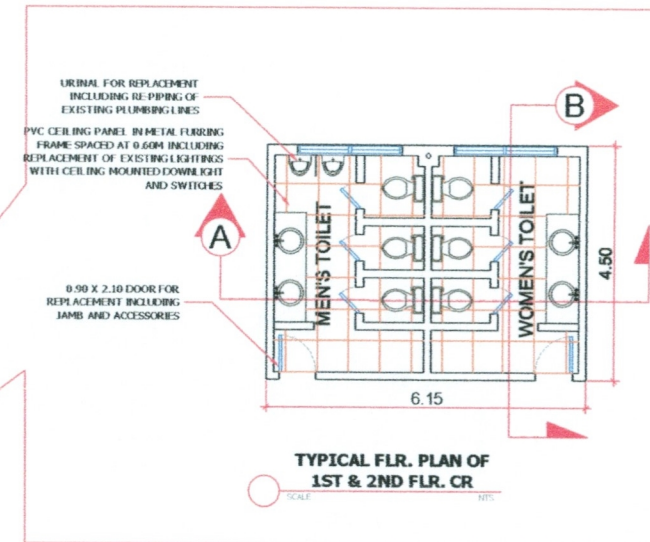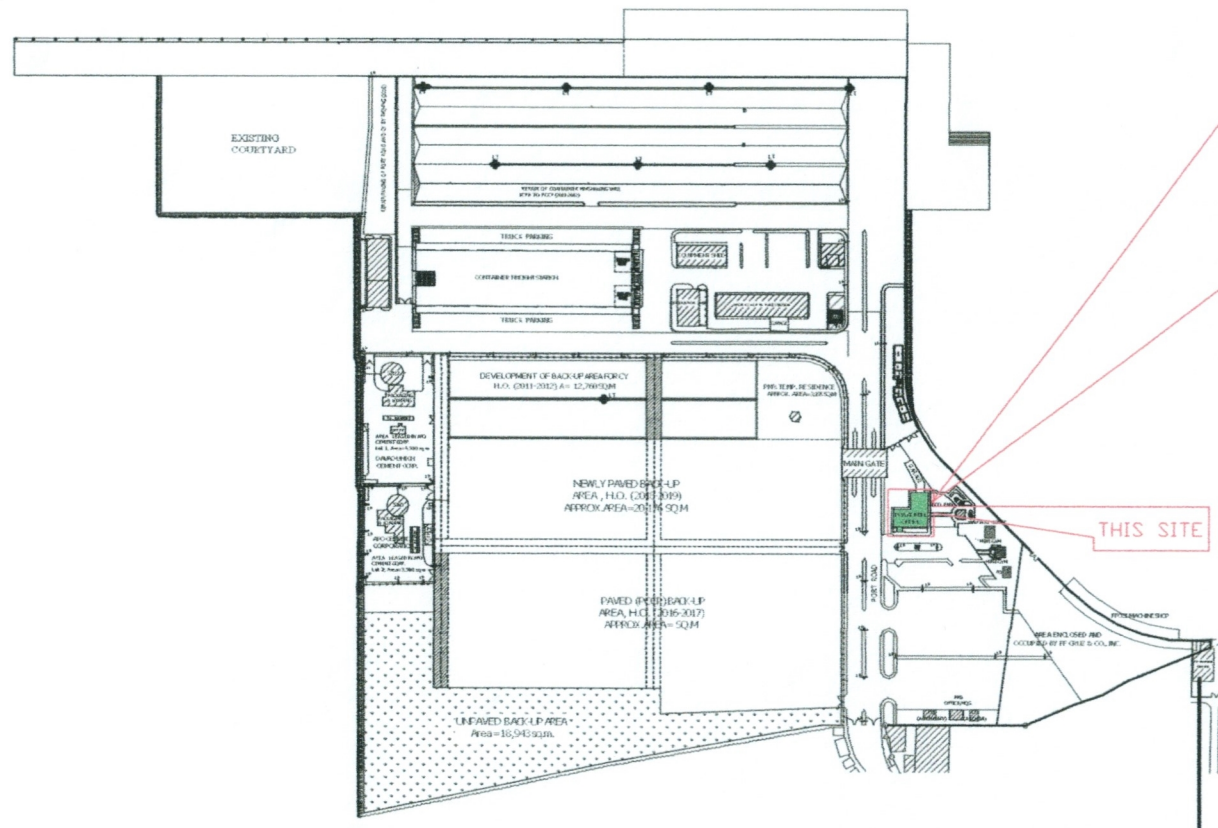


LEGEND:

MAINTENANCE OF ADMIN BUILDING TOILETS (GROUND-SECOND FLOOR)


GENERAL PORT LAYOUT PLAN

	PROJECT TITLE MAINTENANCE OF TOILETS AT BASEPORT ICPC-ADMIN BLDG. (GROUND TO SECOND FLOOR) ICPC LOBOC, LA PAZ, ILOILO CITY	SHEET CONTENT PORT LAYOUT PLAN	DESIGNED BY <i>[Signature]</i> RONA MAE B. TANKY ACTING SUPERVISING ENGINEER	CHECKED BY <i>[Signature]</i> ROSEL V. LAGMAY ACTING SENIOR ENGINEER A	ISC COMMENTING APPROVING <i>[Signature]</i> MAYLENE G. ARANTE ESDMANAGER	APPROVED BY <i>[Signature]</i> ROSEL V. LAGMAY FOR MANAGER	SHEET NO. 1 OF 6 SCALE 1:10 DATE FEBRUARY 2020
--	--	--	---	---	---	---	--

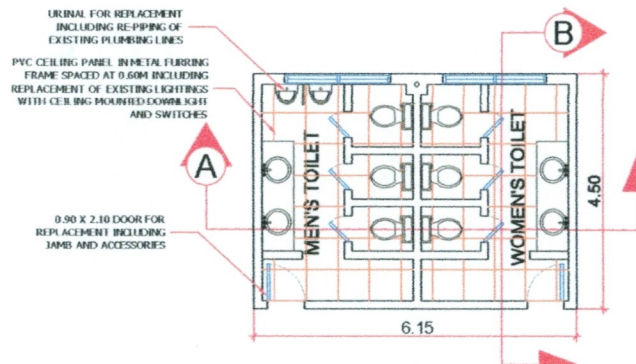


TYPICAL FLR. PLAN OF 1ST & 2ND FLR. CR

SCALE: 1/100

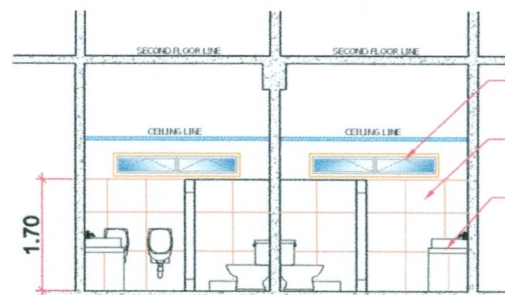


TYPICAL 1ST - 2ND FLR. PLAN SECTION "A"

SCALE: NTS

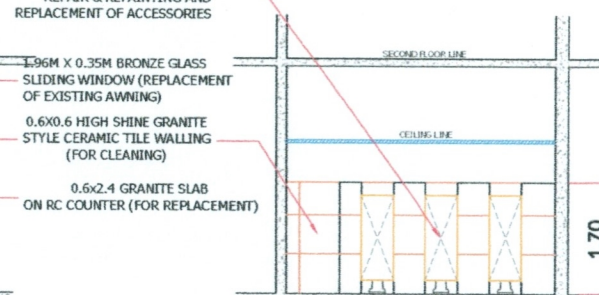


TYPICAL PLAN OF 1ST & 2ND FLR. C.R. SECTION "B"

SCALE: NTS

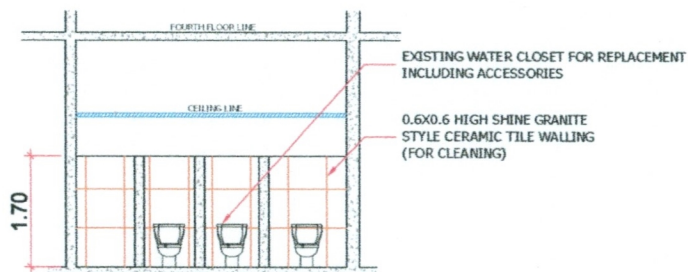


GROUND & SECOND FLOOR SECTION "B"

SCALE: NTS

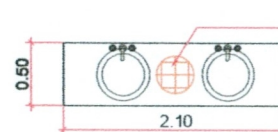

PLAN

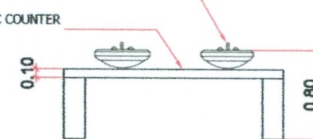

ELEVATION

TYPICAL PLAN OF LAVATORY



**MAINTENANCE OF TOILETS AT BASEPORT ICPC-ADMIN BLDG.
(GROUND TO SECOND FLOOR)**

ICPC LOBOC, LA PAZ, ILOILO CITY

SHEET CONTENT

C.R. SECTION PLAN
LAVATORY LAYOUT

PREPARED BY

RYAN MAE B. TANO
ACTING SUPERVISING ENGINEER

ENGINEERING REVIEWED BY

ACTING SUPERVISING ENGINEER

RECOMMENDING APPROVAL

MAYLENE C. JARA
ESD MANAGER






APPROVED BY

RODEL S. LAGUNA
PORT MANAGER

SHEET NO.
2 OF 6


SCALE
1:10

DATE
FEBRUARY 2020

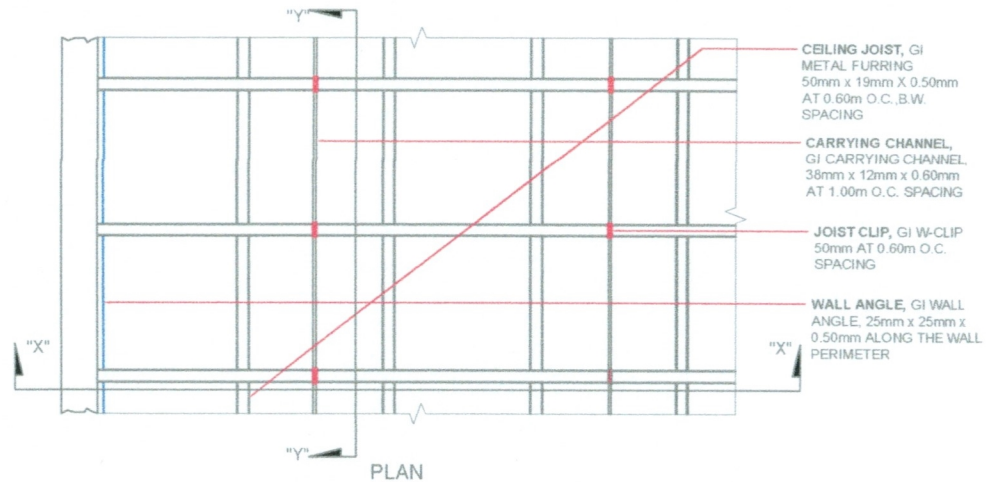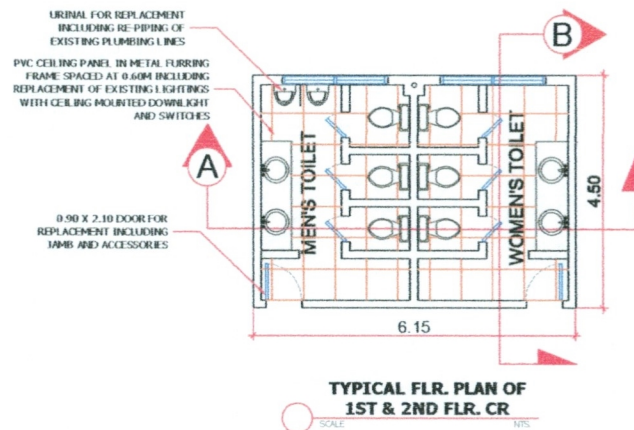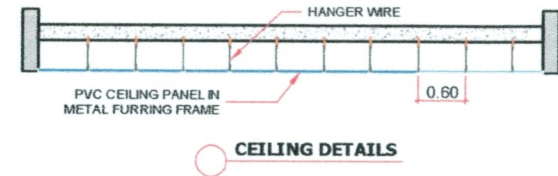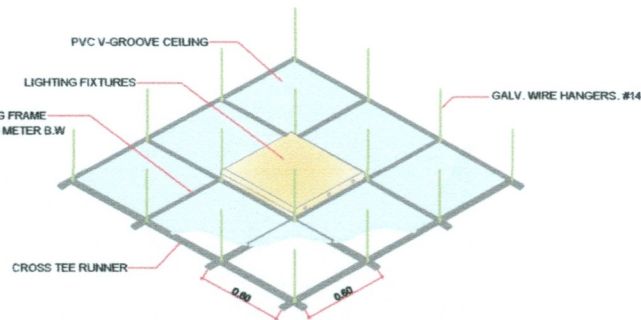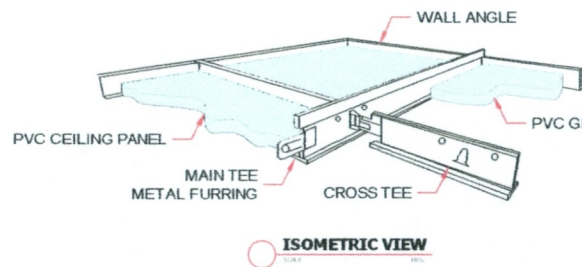

	PROJECT TITLE: MAINTENANCE OF TOILETS AT BASEPORT ICPC-ADMIN BLDG. (GROUND TO SECOND FLOOR) ICPC LOBOC, LA PAZ, ILOILO CITY	PROJECT CONTENT: C.R SECTION PLAN LAVATORY LAYOUT	PREPARED BY: RONA MAE B. TANOY ACTING SUPERVISING ENGINEER	CHECKED FOR DESIGN: RODEL G. LAGMAN ACTING PROJECT ENGINEER	RECOMMENDING APPROVAL: MAYLENE G. ARANT SUPERVISOR	APPROVED BY: RODEL G. LAGMAN PORT MANAGER	SHEET NO. 3 OF 6 SCALE 1:10 DATE FEBRUARY 2006
--	---	--	---	--	---	--	--

GROUND FLOOR SANITARY LAYOUT

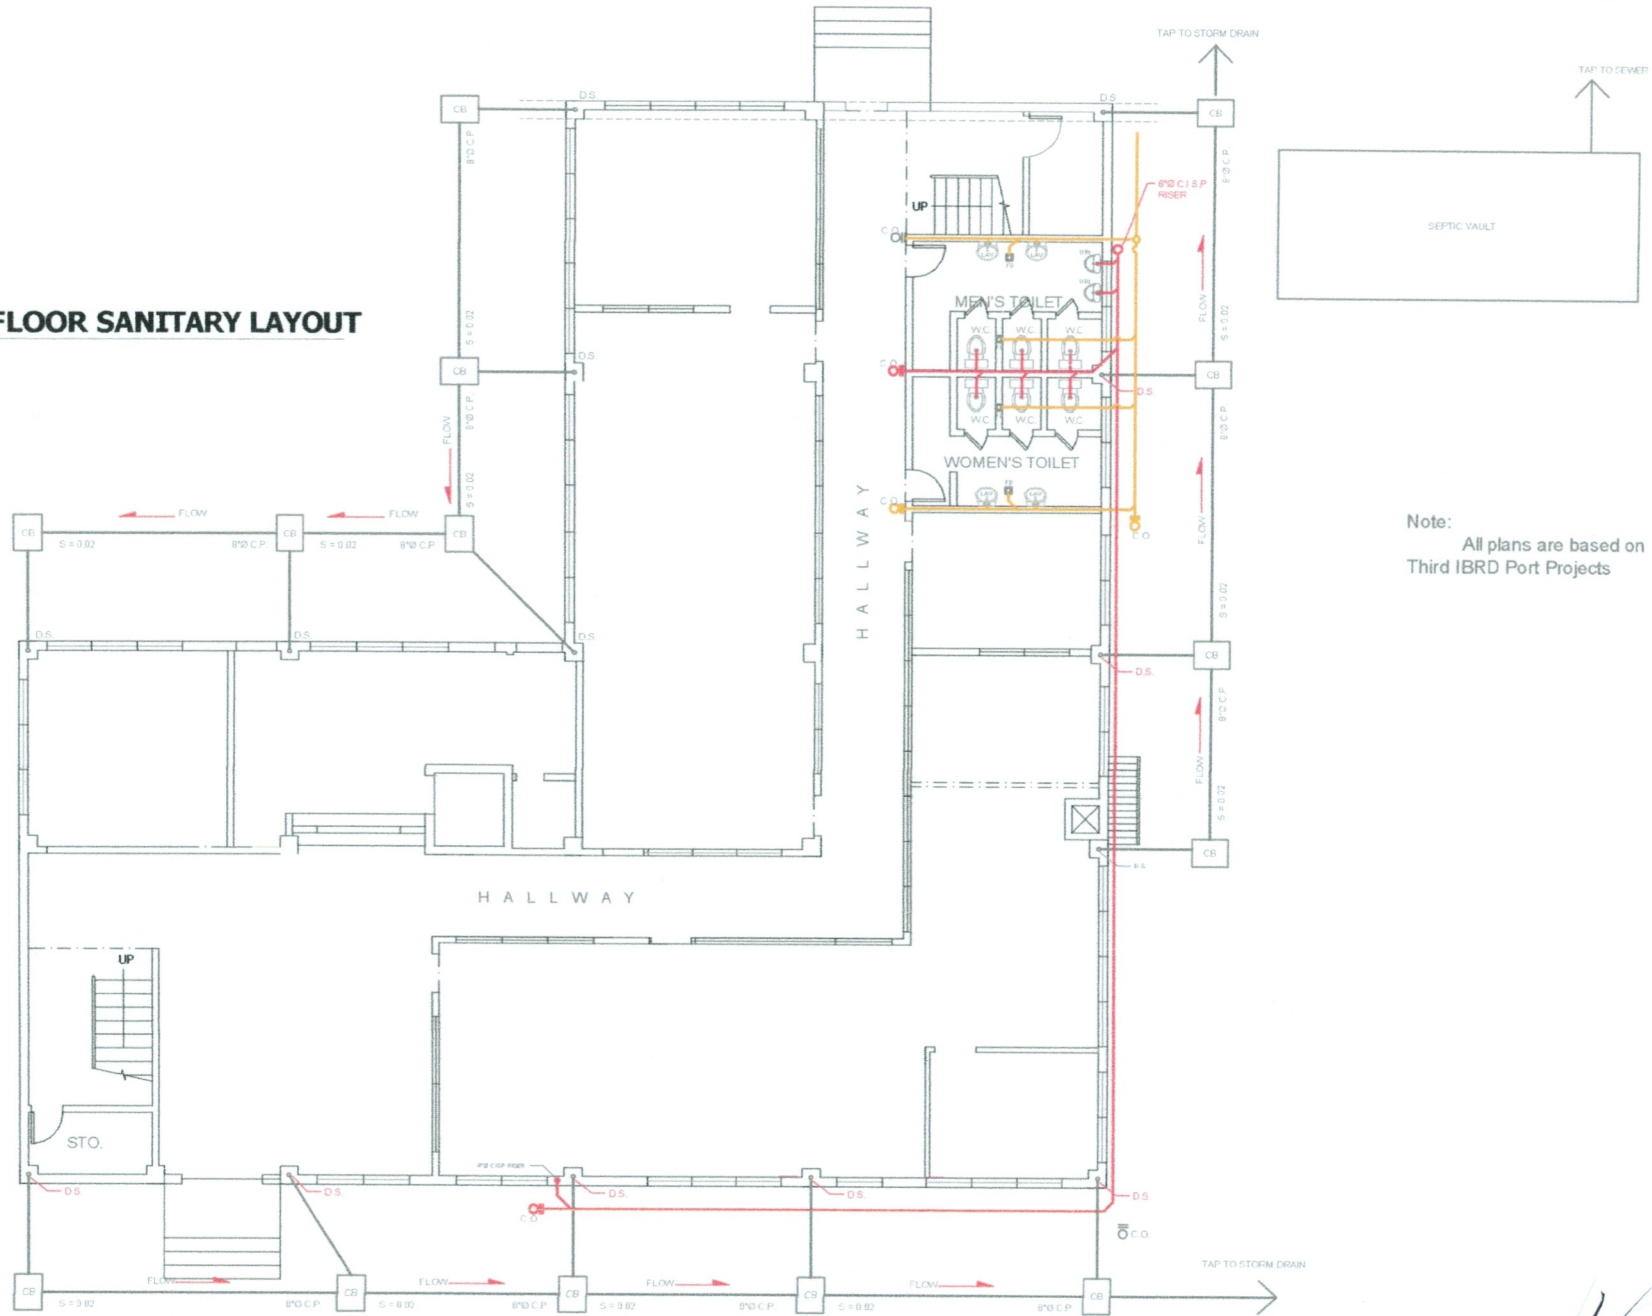

Note:
All plans are based on
Third IBRD Port Projects



MAINTENANCE OF TOILETS AT BASEPORT ICPC-ADMIN BLDG. (GROUND TO SECOND FLOOR)

ICPC LOBOC, LA PAZ, ILOILO CITY

C.R. SECTION PLAN
LAVATORY LAYOUT

IRINA MAE B. TANY
ACTING SUPERVISING ENGINEER


ACTING PROJECT ENGINEER

MAYLENE G. ARAND
ENGINEER

RODOLFO LACAYAN
PORT MANAGER


SHEET NO.
4 OF 6
SCALE
1"=8'
DATE
FEBRUARY 2025

SECOND FLOOR SANITARY LAYOUT

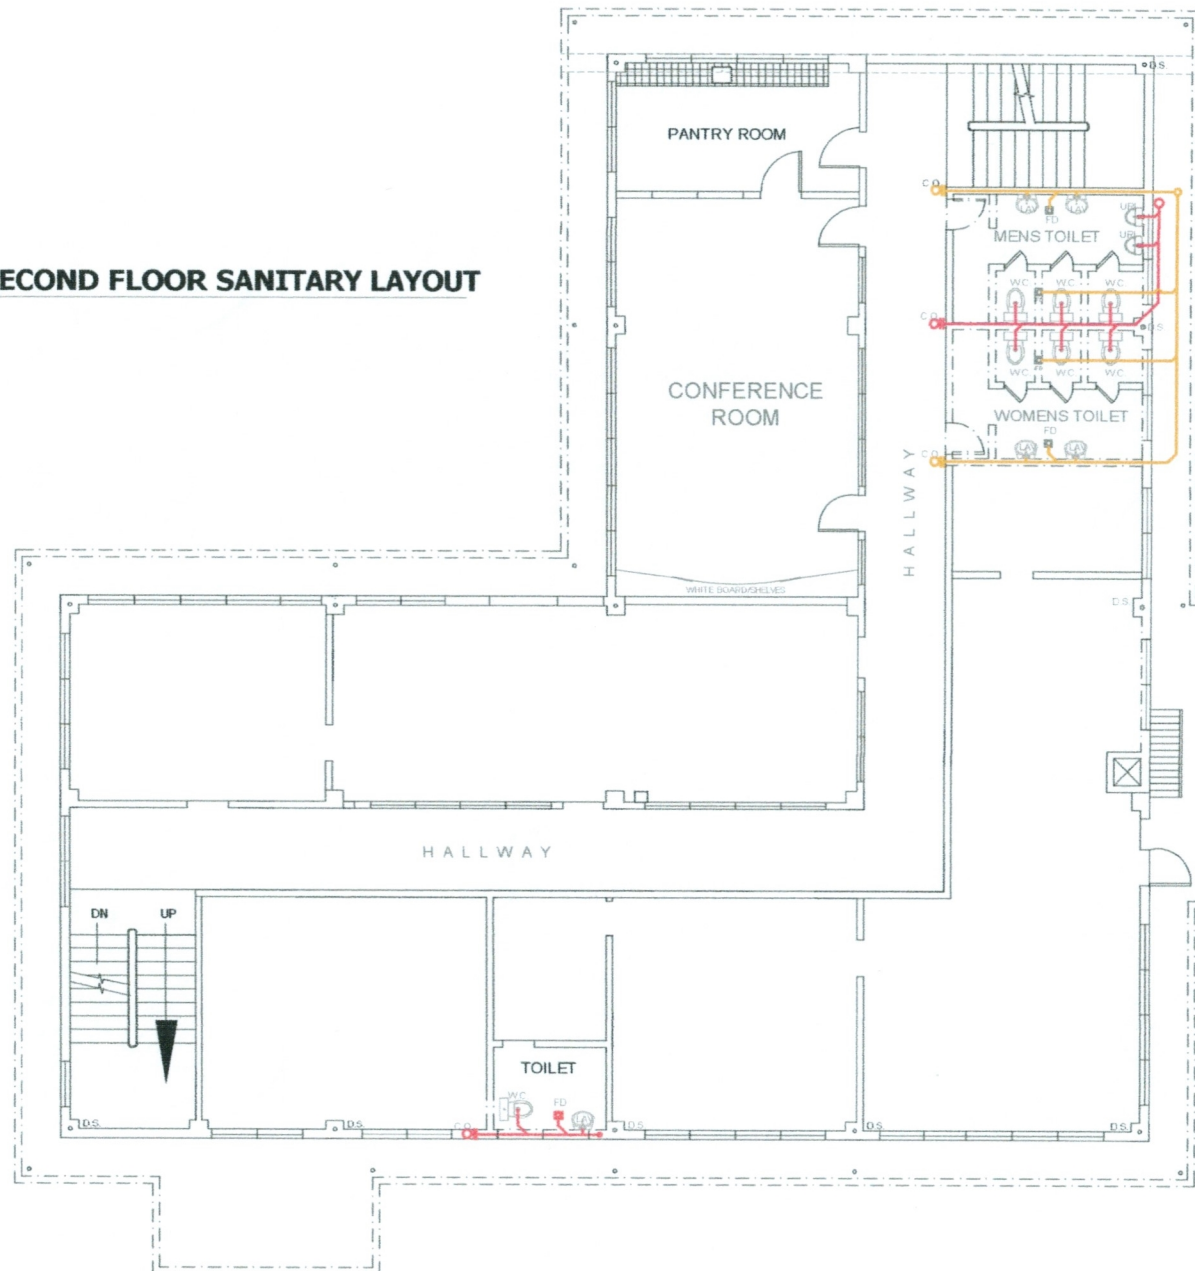

Note:
All plans are based on
Third IBRD Port Projects

	MAINTENANCE OF TOILETS AT BASEPORT ICPC-ADMIN BLDG. (GROUND TO SECOND FLOOR) ICPC LOBOC, LA PAZ, ILOILO CITY	C.R. SECTION PLAN LAVATORY LAYOUT	ROMAN MAE B. TANDY ACTING SUPERVISING ENGINEER	SAMUEL C. BACALA ACTING PRINCIPAL ENGINEER	MAYLENE C. ARANTE ESD MANAGER	ROSEL S. LACMA PORT MANAGER	SHEET NO. 5 OF 6 SCALE 1:10 DATE FEBRUARY 2020
--	--	--------------------------------------	---	---	----------------------------------	--------------------------------	---

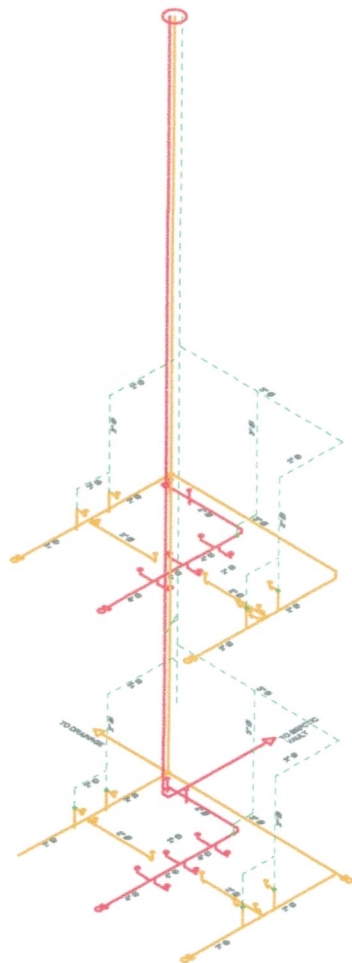


ISOMETRIC

ADMIN BUILDING SANITARY LAYOUT

GROUND AND SECOND FLOOR

Note:
All plans are based on
Third IBRD Port Projects

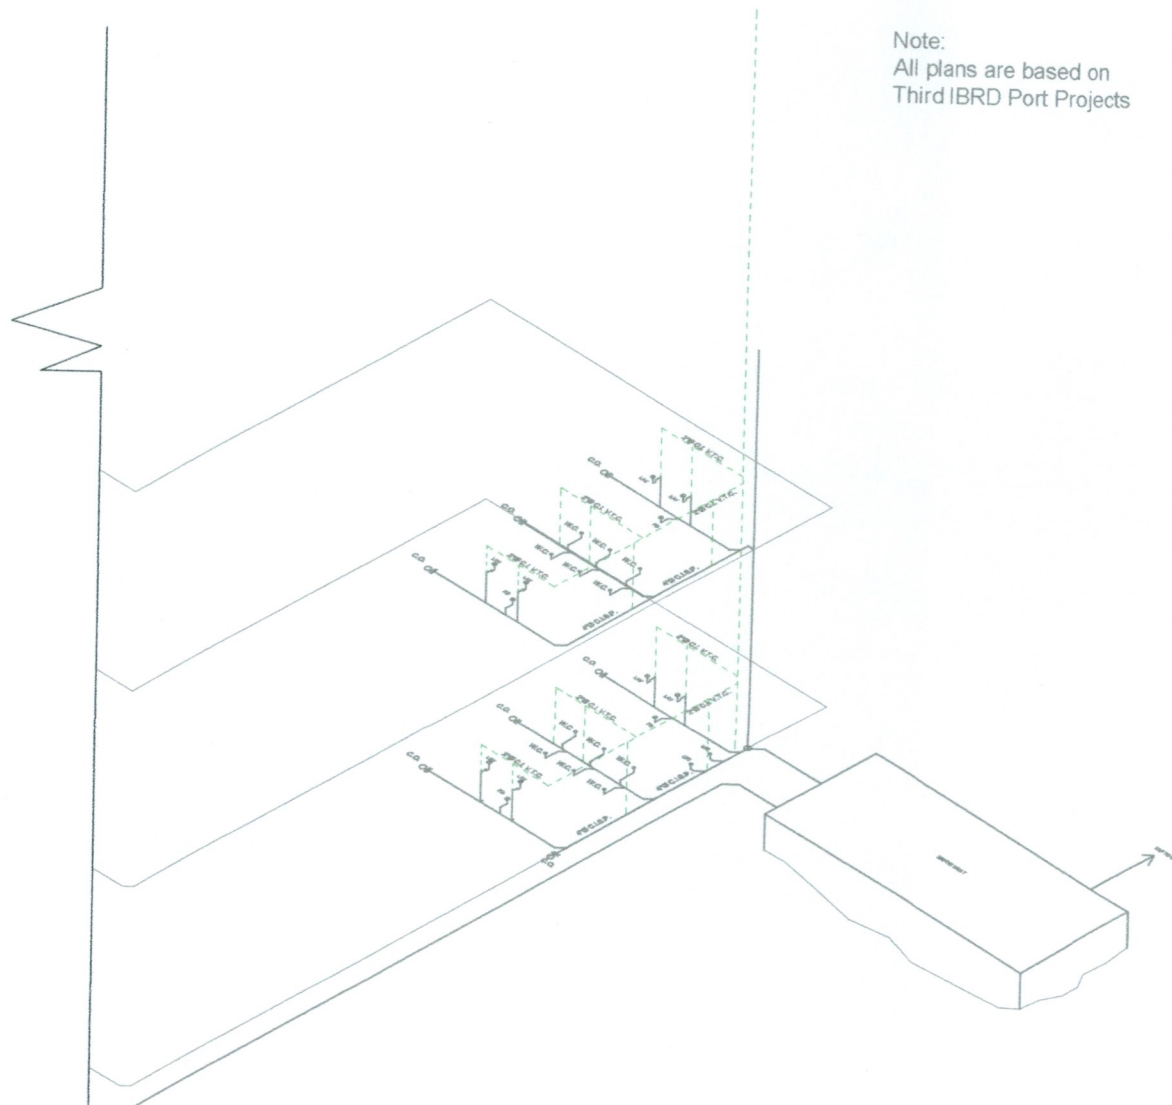

MAINTENANCE OF TOILETS AT BASEPORT ICPC-ADMIN BLDG. (GROUND TO SECOND FLOOR)

ICPC LOBOC, LA PAZ, ILOILO CITY

REVISIONS
C.R. SECTION PLAN
LAVATORY LAYOUT

DESIGNED BY
RYANA MAE B. TANON
ACTING SUPERVISING ENGINEER

CHECKED BY
SANDRA L. LAGMAY
ACTING PRINCIPAL ENGINEER

APPROVED BY
MAYLENE C. ARANTE
ESD MANAGER

APPROVED BY
RODOLFO S. LAGMAY
PORT MANAGER

SHEET NO.
8 OF 8
SCALE
1:10
DATE
FEBRUARY 2025