



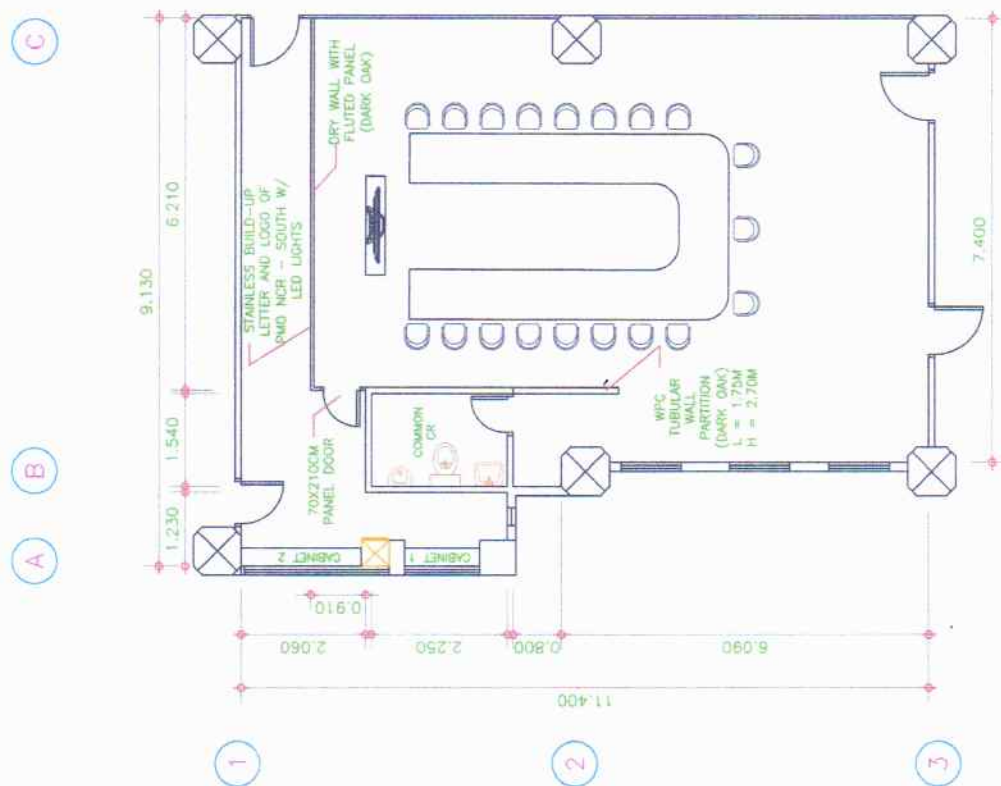


LOCATION PLAN

SCALE 1:200

	PREPARED BY: <u>KG. GONZALEZ</u> PROJECT MAN II	REVIEWED & CHECKED BY: <u>JULIEBEN M. DACCUTAN</u> SUPERVISING ENGINEER A	RECOMMENDED BY: <u>JAYME E. GALLETO</u> PRINCIPAL ENGINEER A	APPROVED BY: <u>CATHERINE R. ESTO</u> PORT MANAGER, PMA NCR SOUTH	1 / 7

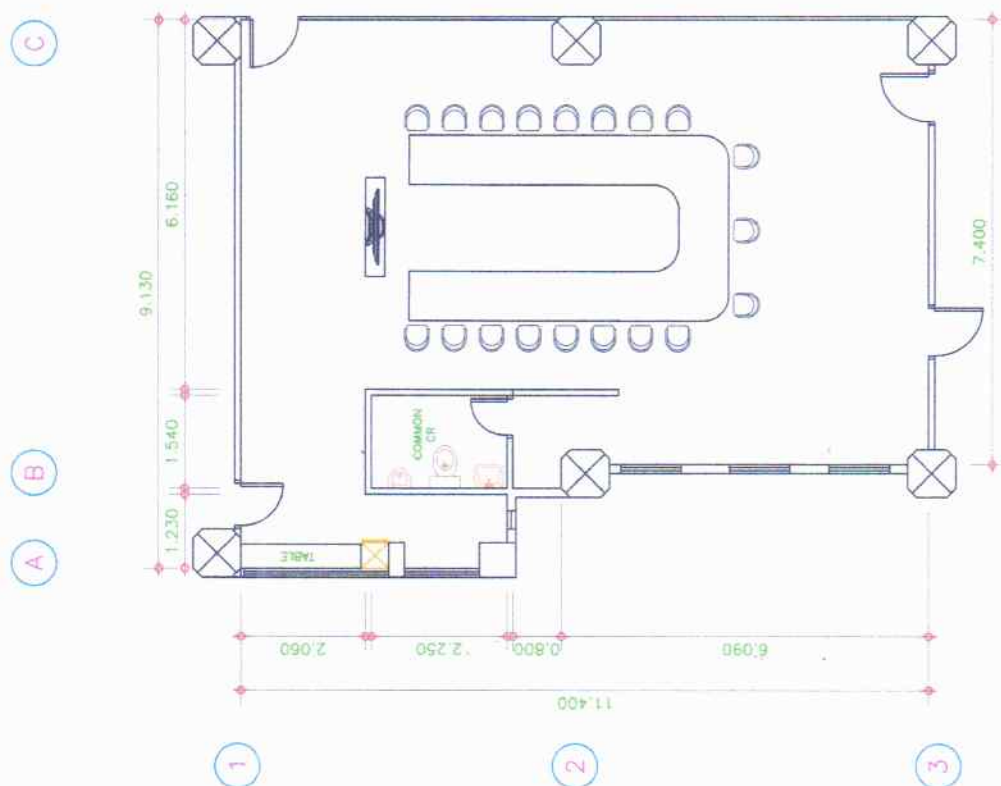

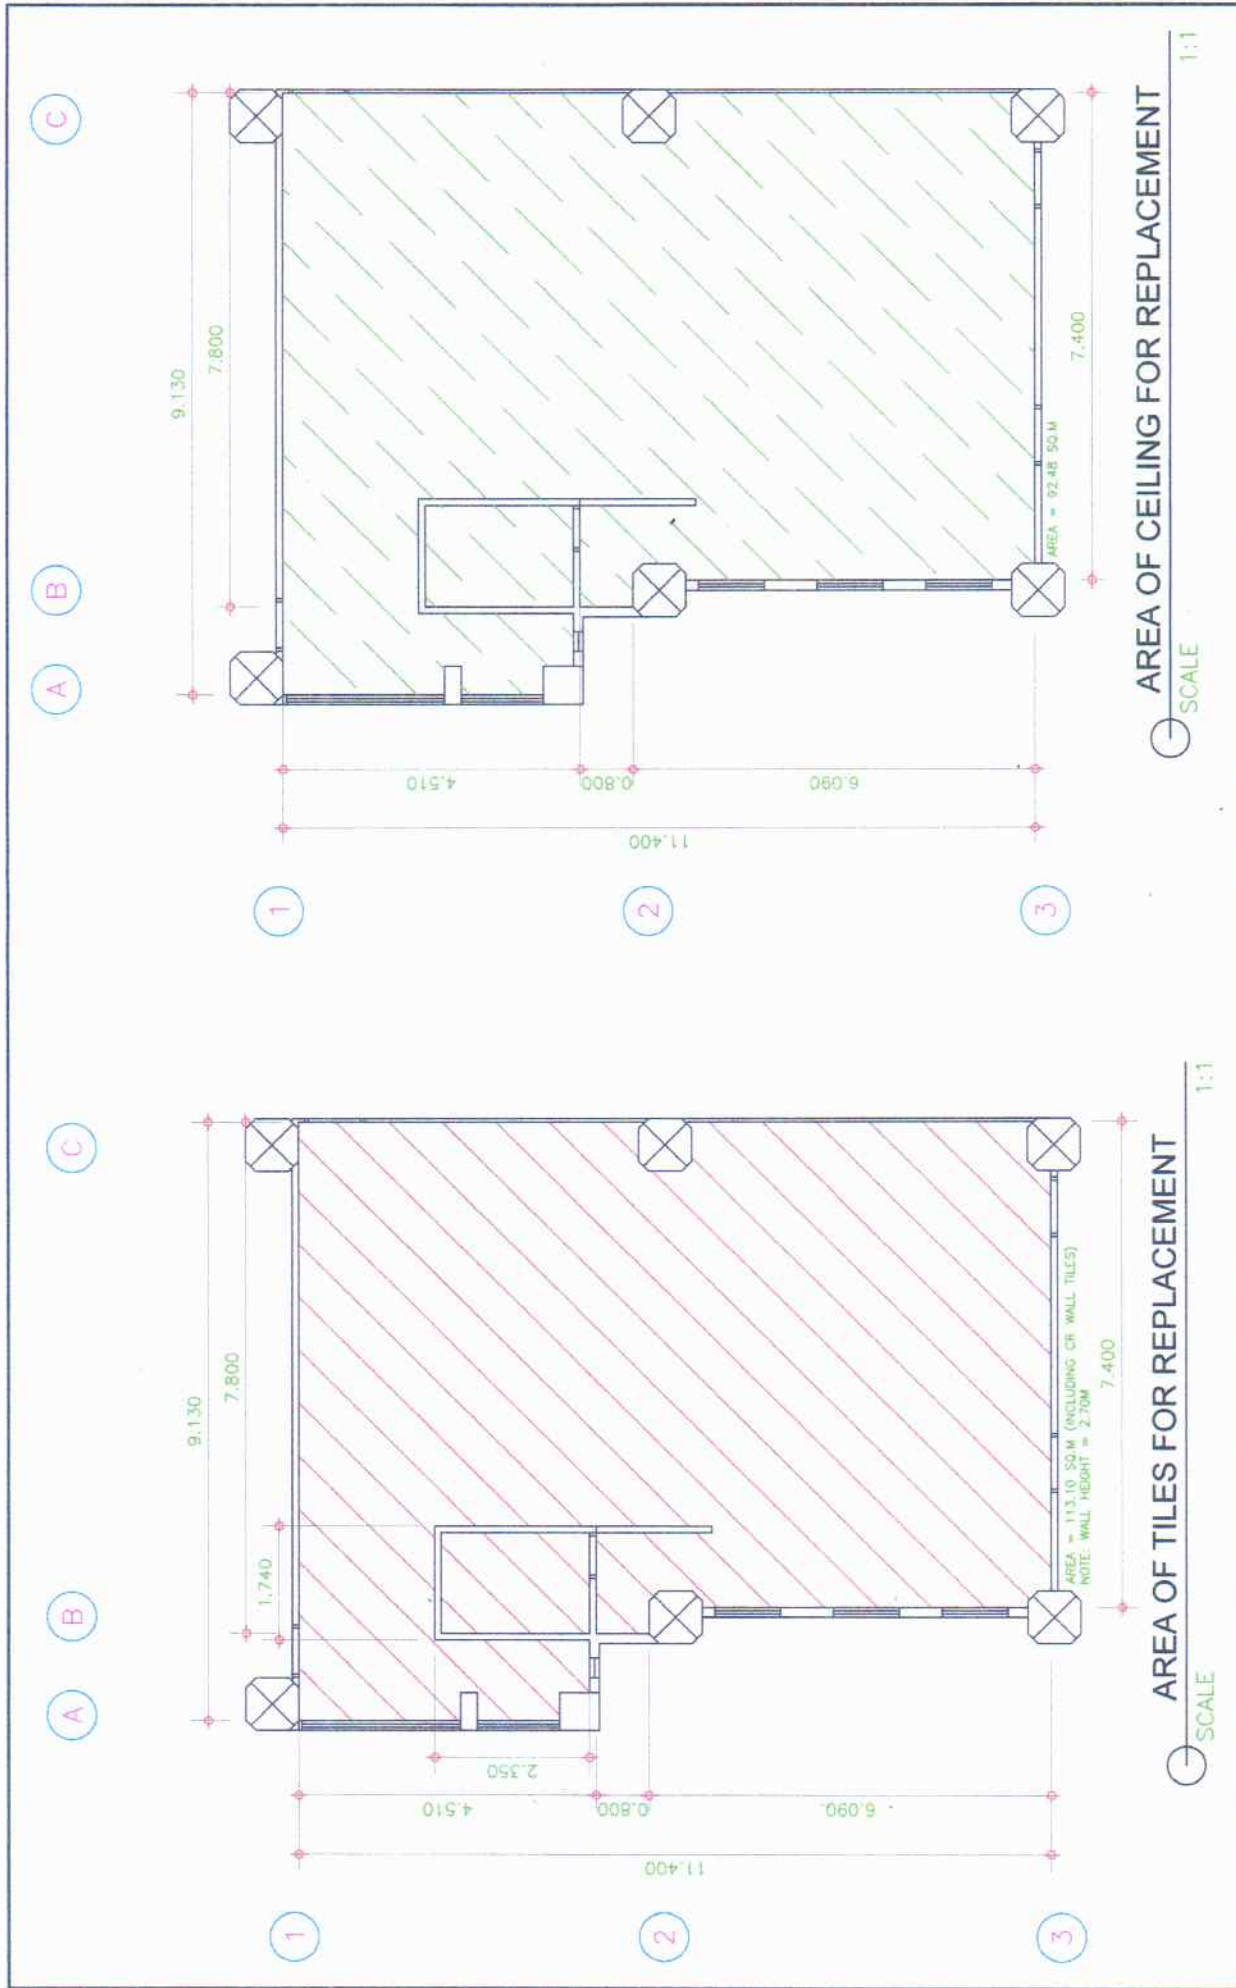

PROJECT TITLE: MAINTENANCE OF OPM CONFERENCE ROOM AT PMO NCR-SOUTH ADMIN BUILDING, SOUTH HARBOR, PORT AREA, MANILA			
PREPARED BY:	REVIEWED & CHECKED BY:	RECOMMENDED BY:	APPROVED BY:
KC C. SORIANO DRAFTSMAN III	JULIEBEN C. DAGCUTAN SUPERVISING ENGINEER A	JANIE GALLETO PRINCIPAL ENGINEER A	CATHERINE R. ESTO PORT MANAGER, PMO NCR-SOUTH
SHEET NO. 3			7




REAL ESTATE MANAGEMENT DIVISION

C


B

A

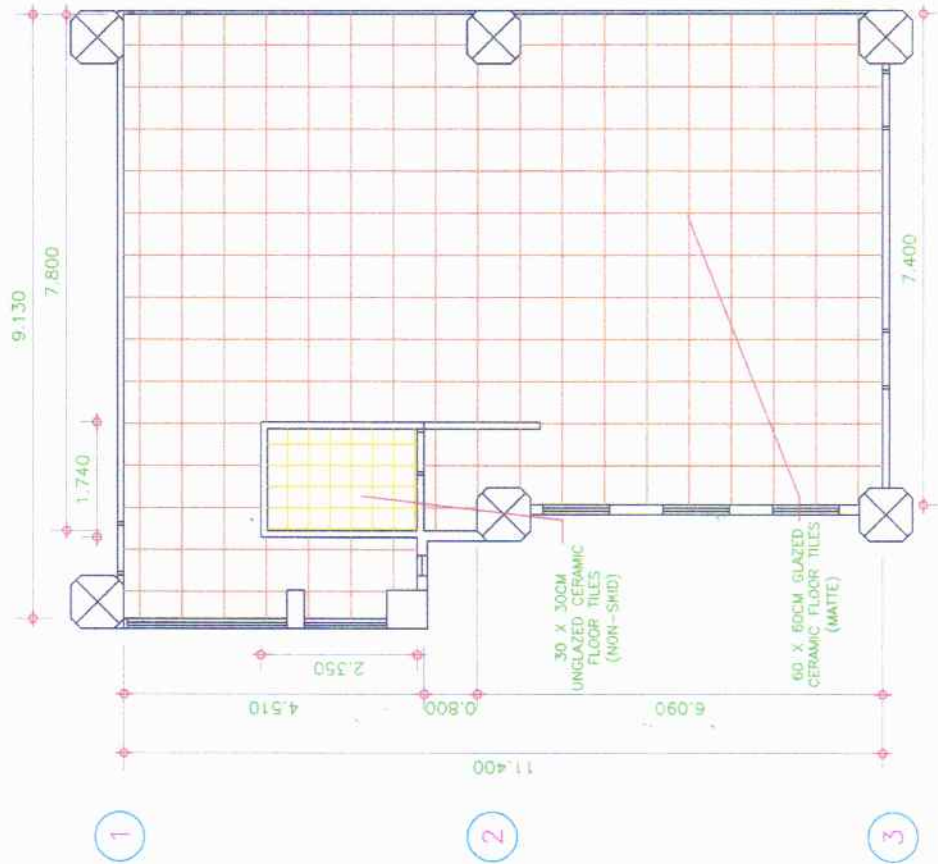


TILES LAYOUT


SCALE 1:1

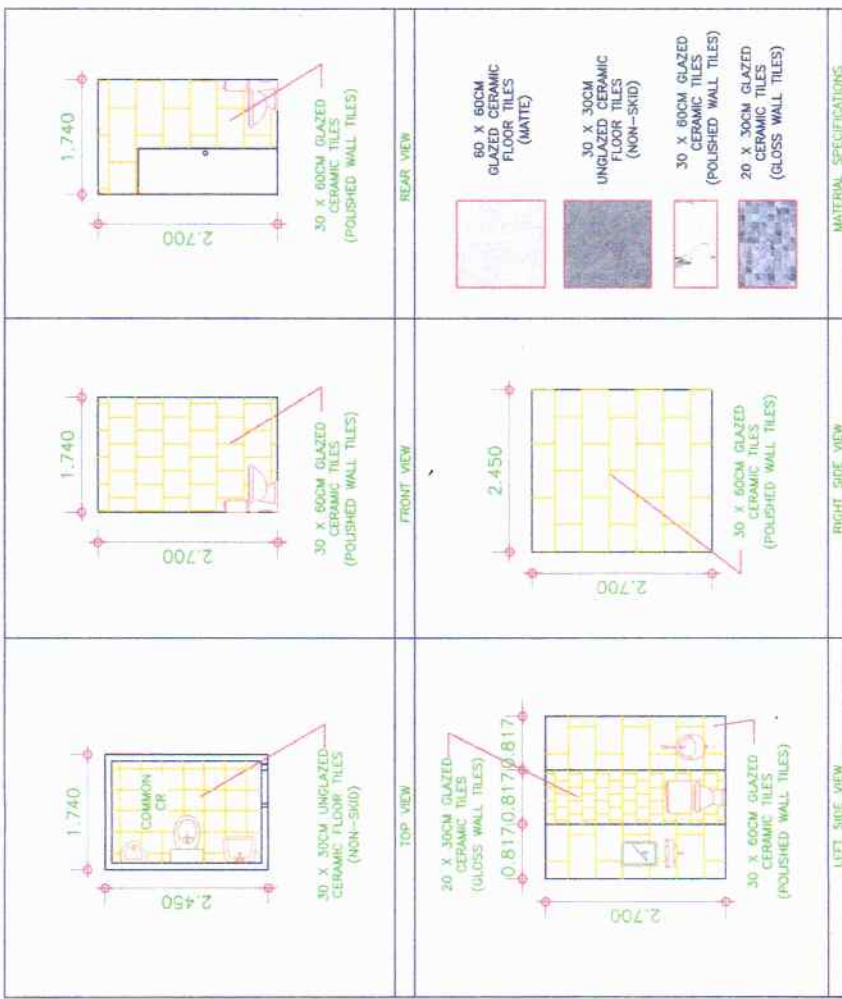

PROJECT TITLE: MAINTENANCE OF OPM CONFERENCE ROOM AT PMO NCR SOUTH ADMIN BUILDING, SOUTH HARBOR, PORT AREA, MANILA			SHEET NO. 4	
PREPARED BY: K.C. CORTES (DRAFTSMAN III)			APPROVED BY: CATHERINE R. ESTO (PORT MANAGER, PMO NCR SOUTH)	
REVIEWED & CHECKED BY: JULIEBENT DAGCLUTAN (SUPERVISING ENGINEER A)			RECOMMENDED BY: JANE B. GALLETO (PRINCIPAL ENGINEER A)	
REAL ESTATE MANAGEMENT DIVISION			SHEET NO. 7	

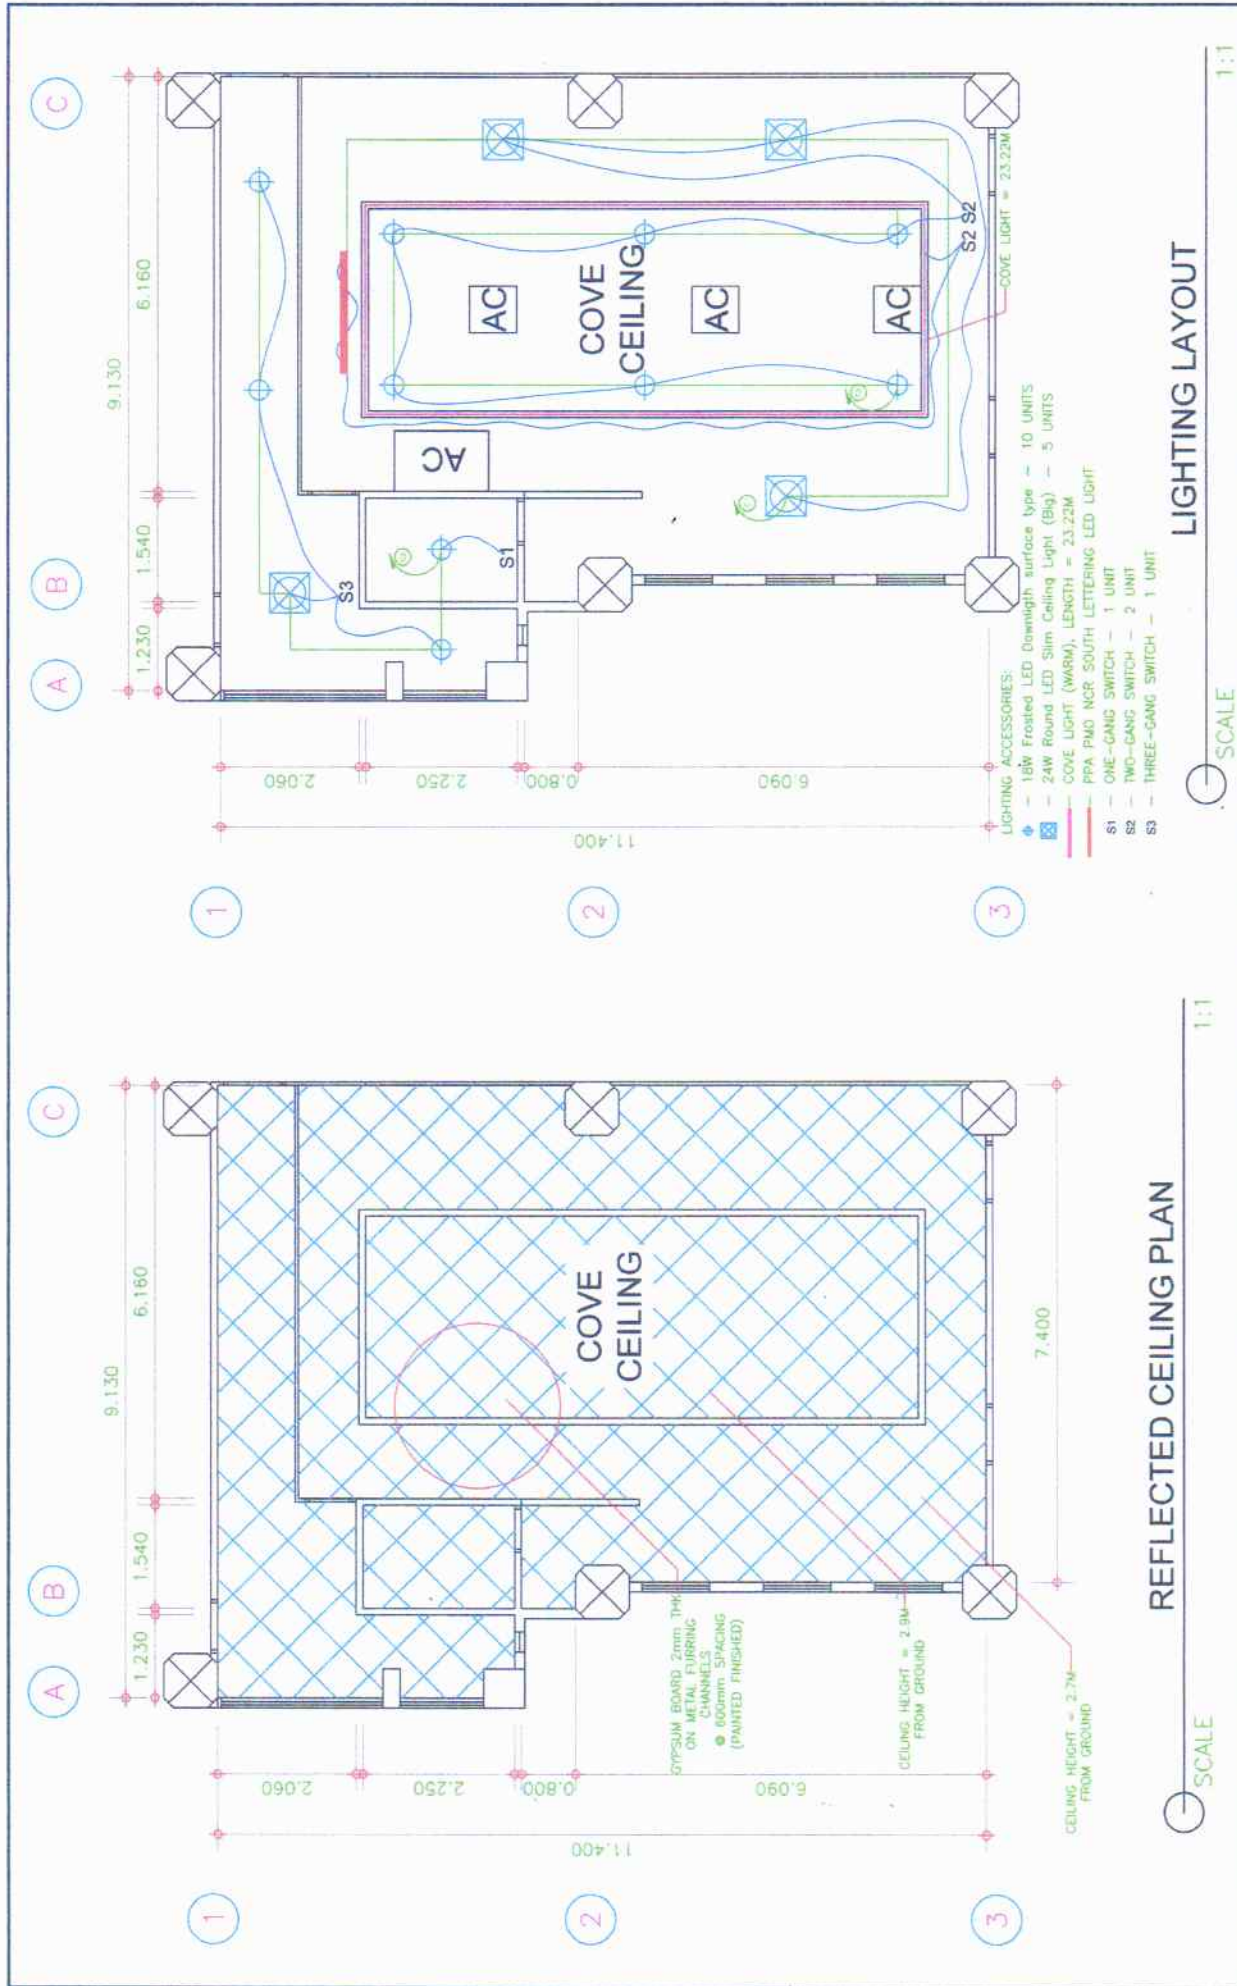


PROJECT TITLE: MAINTENANCE OF OFM CONFERENCE ROOM AT PMO NCR-SOUTH ADMIN BUILDING, SOUTH HARBOR, PORT AREA, MANILA			
PREPARED BY:	REVIEWED & CHECKED BY:	APPROVED BY:	SHEET NO.
KC C. MAGANIBAN DRAFTSMAN III	JULIEBEN D. AGCUTAN SUPERVISING ENGINEER A	CATHERINE R. ESTO PORT MANAGER PMO NCR South	5
REAL ESTATE MANAGEMENT DIVISION			7

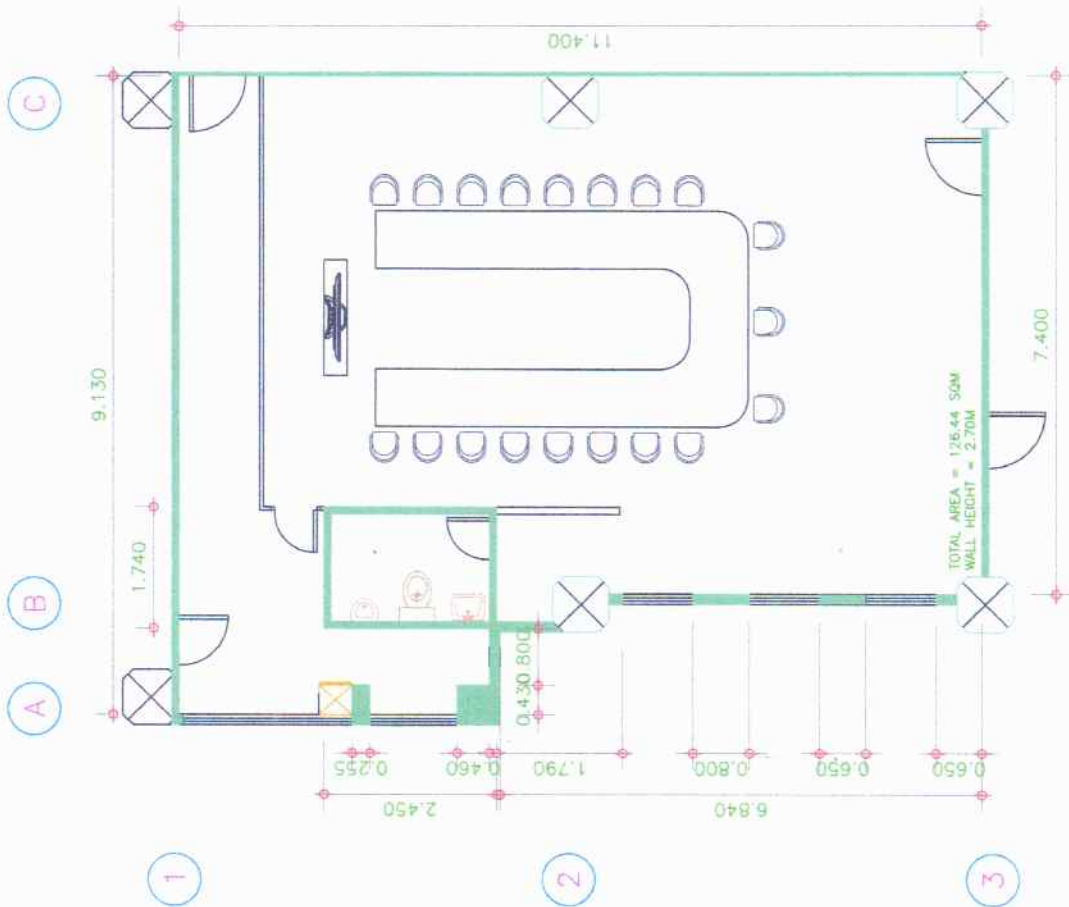

PAINTING LAYOUT

SCALE


1:1

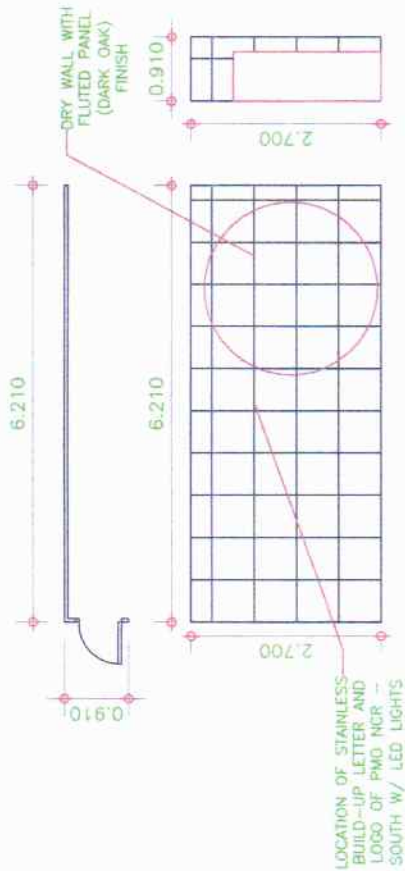

WOODEN PARTITION DETAILS

SCALE

1:1

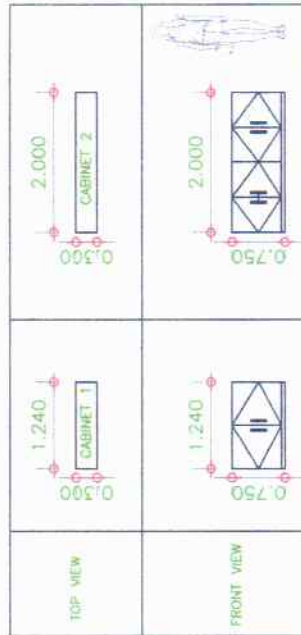

CABINET LAYOUT

SCALE

1:1

PROJECT TITLE: MAINTENANCE OF OPM CONFERENCE ROOM AT PMO NCR-SOUTH ADMIN BUILDING, SOUTH HARBOR, PORT AREA, MANILA

PREPARED BY:

REVIEWED & CHECKED BY:

APPROVED BY:

SHEET NO.

CATHERINE R. ESTO
PORT MANAGER, PMO NCR-SOUTH

JANER GALLETO
PRINCIPAL ENGINEER A

JULIEBEN C. DAGCUTAN
SUPERVISING ENGINEER A

K.C. C. SAGANIBAN
DRAFTSMAN III

6

7


REAL ESTATE MANAGEMENT DIVISION

WPC TUBULAR WALL PARTITION (DARK BROWN)


SLANT ANGLE = 30 DEGREES

L = 1.75M

H = 2.70M

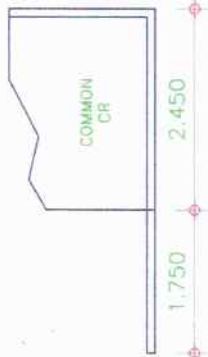

TOP VIEW

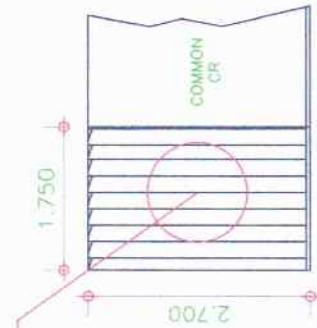

FRONT VIEW

WPC FLUTED WALL PANEL ON 6MM DRY WALL
BACKING WITH 50MM X 50MM HOR. AND VER.
WOOD STUDS SPACED AT 0.60M O.C.B.W.



PPA = 0.15 M
PMO = 0.00 M
LOAD = 0.01 M

WPC TUBULAR WALL PARTITION DETAILS

SCALE

1:1

STAINLESS BUILD-UP LETTERING DETAILS

SCALE

1:1



REAL ESTATE MANAGEMENT DIVISION

PROJECT TITLE: MAINTENANCE OF OPM CONFERENCE ROOM AT PMO NCR-SOUTH ADMIN BUILDING, SOUTH HARBOR, PORT AREA, MANILA

PREPARED BY:

KC C. SAGANIBAN

REVIEWED & CHECKED BY:

JULIEBEN D. AGUILAN
SUPERVISING ENGINEER A

RECOMMENDED BY:

JAY P. CALLETO
PRINCIPAL ENGINEER A

APPROVED BY:

CATHERINE R. ESTO
PORT MANAGER, PMO NCR-SOUTH

SHEET NO.

7
7