



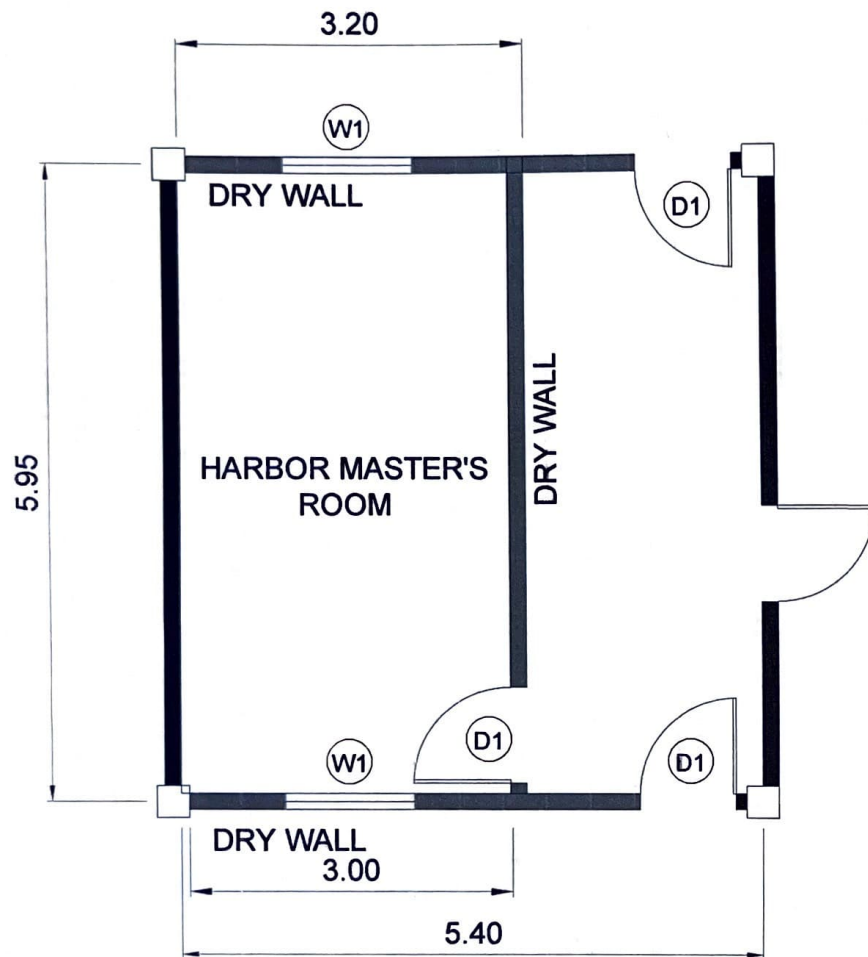


HARBOR MASTER'S ROOM PLAN
SCALE NTS


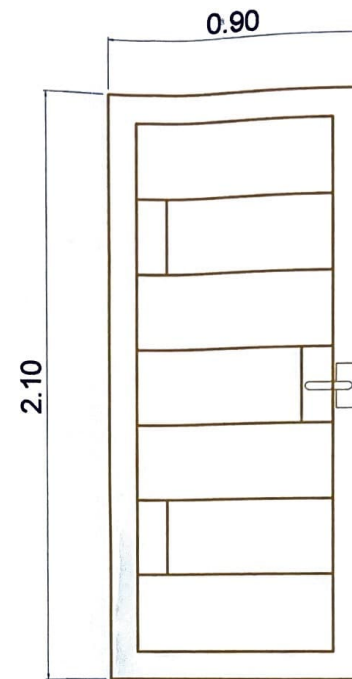


Type	D1 (3 UNITS)
Description	Swing Type Panel Door with lever knob



DOOR AND WINDOW SCHEDULE
SCALE NTS

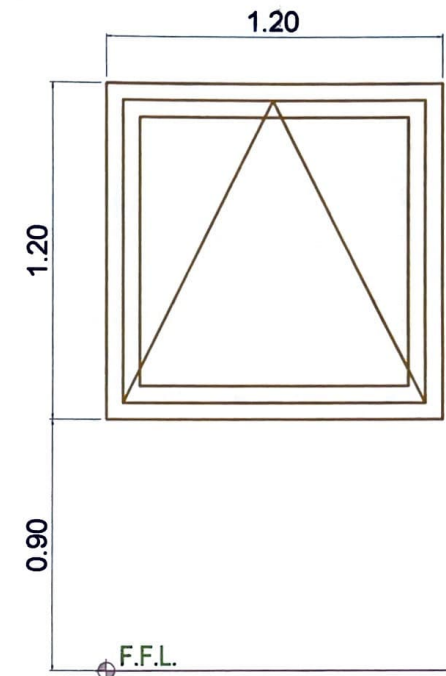


Type	W1 (2 UNITS)
Description	Awning type steel casement window

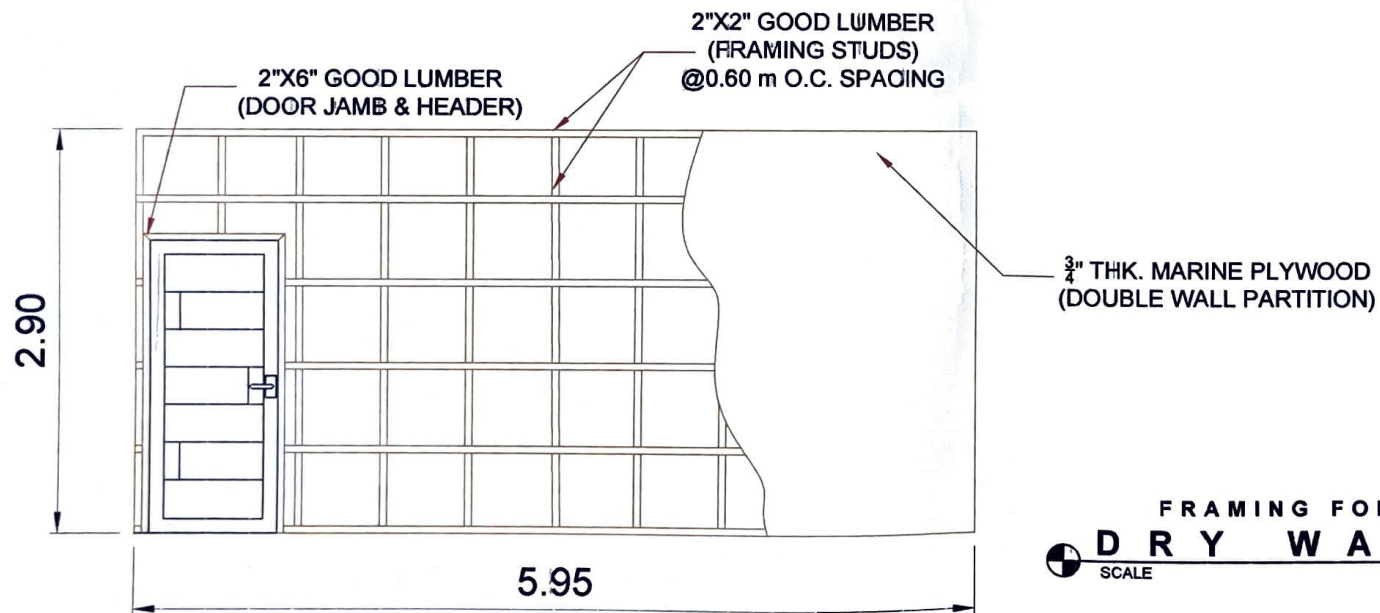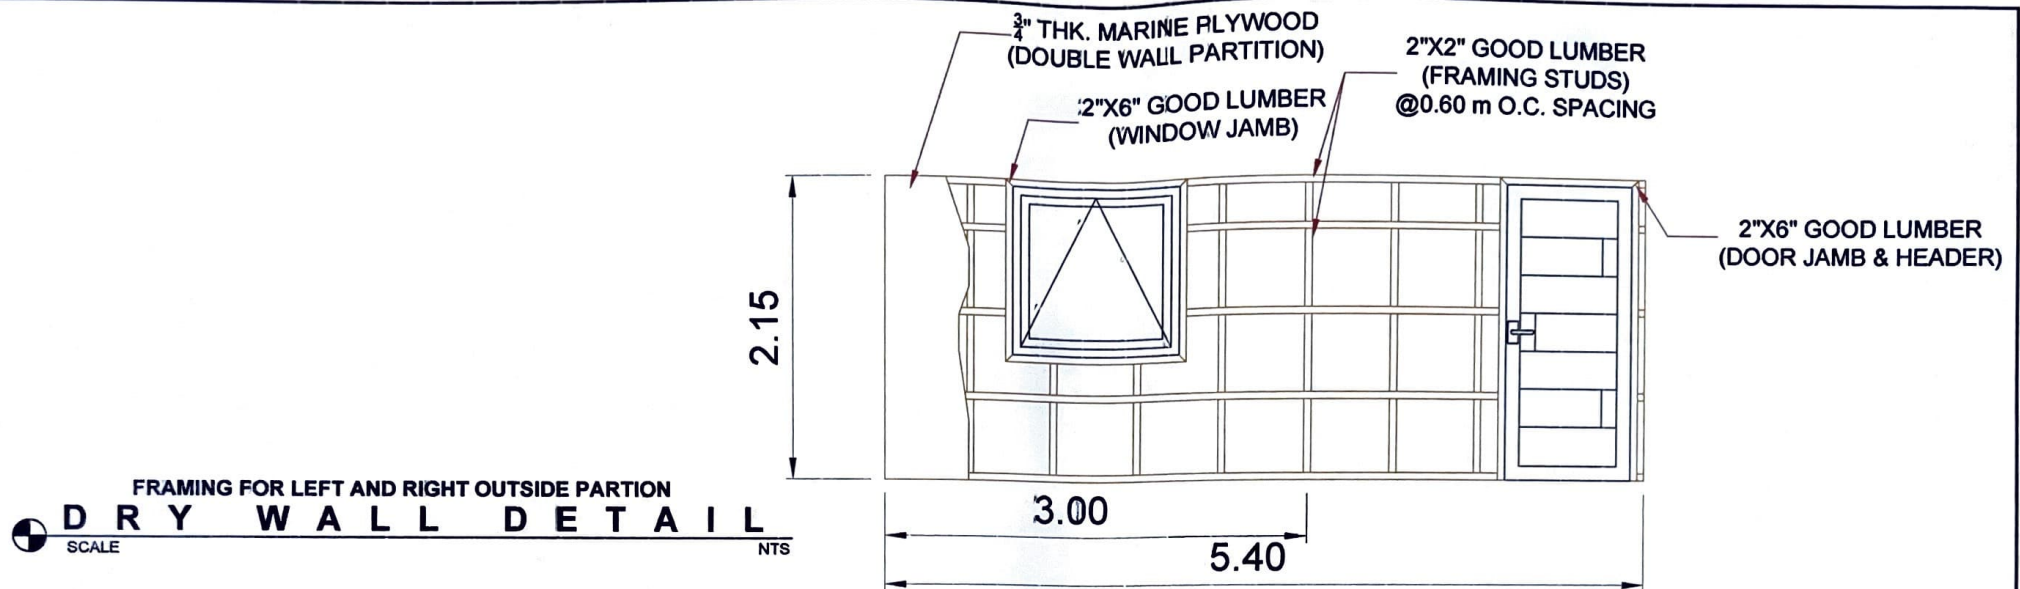


 PHILIPPINE PORTS AUTHORITY P.M.A. - NCR SOUTH REAL ESTATE MANAGEMENT DIVISION	PROJECT TITLE: MAINTENANCE OF PARTITION WALLS, CONCRETE CURB AND MOORING BOLLARDS AT FERRY LANDING TERMINAL	REVIEWED AND CHECKED BY:	RECOMMENDED BY:	APPROVED BY:	SHEET NO.:
	PREPARED BY: KRYSCELS BENTEZ ENGINEER II	JAMES B. GALLETO PRINCIPAL ENGINEER A	ARNOLD B. VILLEGAS MANAGER, REMO	CATHERINE R. ESTO PORT MANAGER, PMO NCR SOUTH	3 5

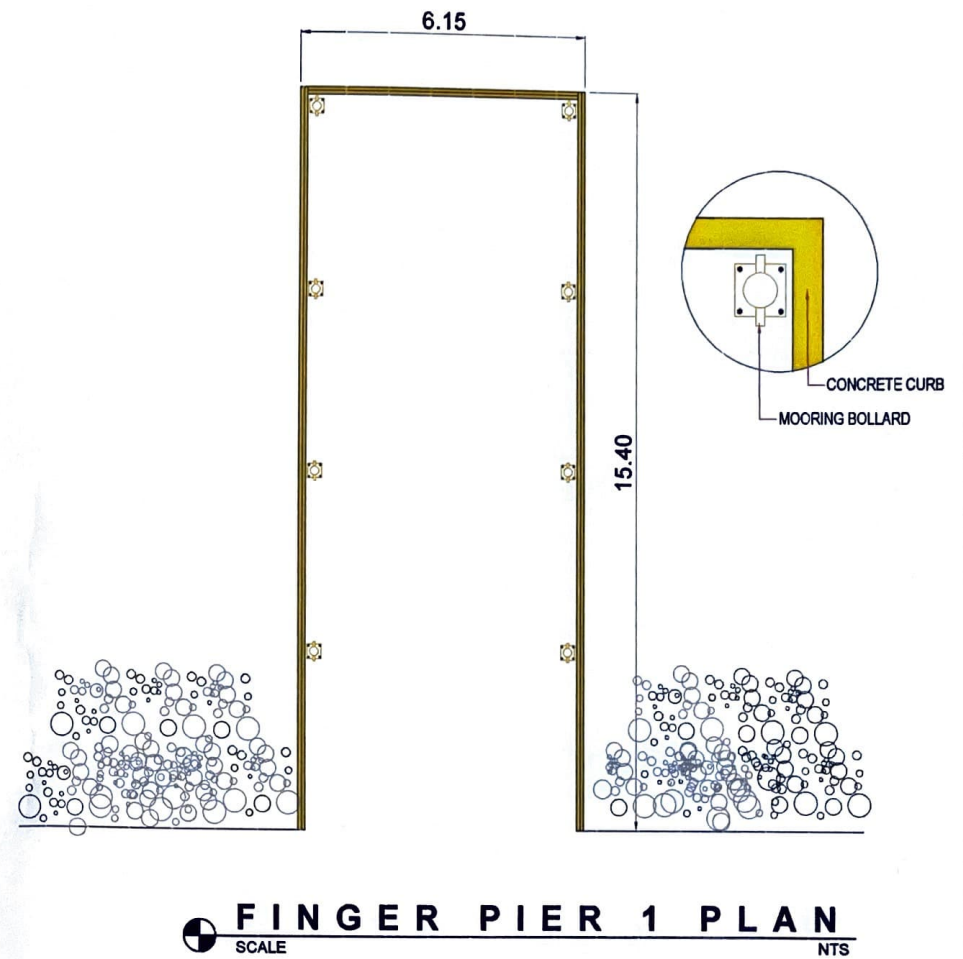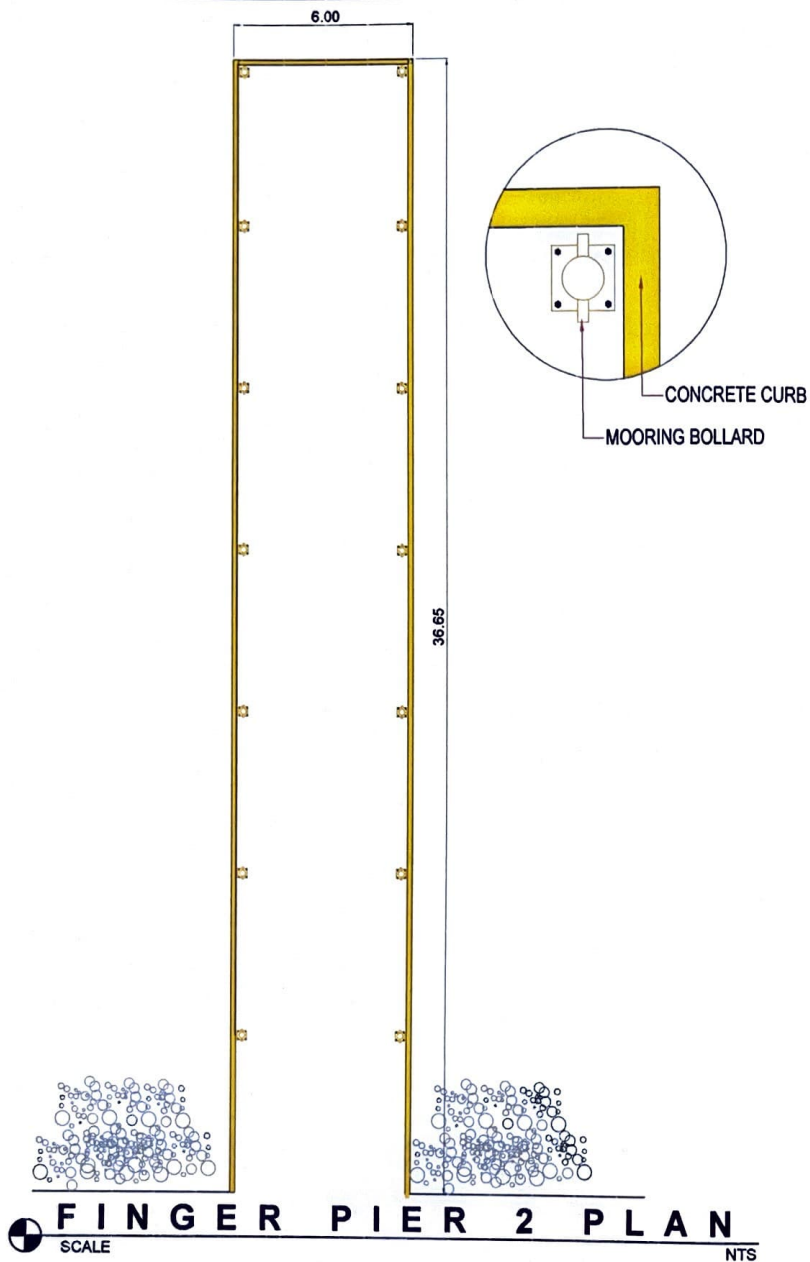


 PHILIPPINE PORTS AUTHORITY P.M.O. - NCR SOUTH REAL ESTATE MANAGEMENT DIVISION	PROJECT TITLE: MAINTENANCE OF PARTITION WALLS, CONCRETE CURB AND MOORING BOLLARDS AT FERRY LANDING TERMINAL				SHEET NO.: 4 5
	PREPARED BY:  KRYSEL S. BENITEZ ENGINEER I	REVIEWED AND CHECKED BY:  JAYNE E. GALLETO PRINCIPAL ENGINEER A	RECOMMENDED BY:  ARNOLD B. VILLAGAS MANAGER, REMD	APPROVED BY:  CATHERINE R. ESTO PORT MANAGER, PMO NCR SOUTH	

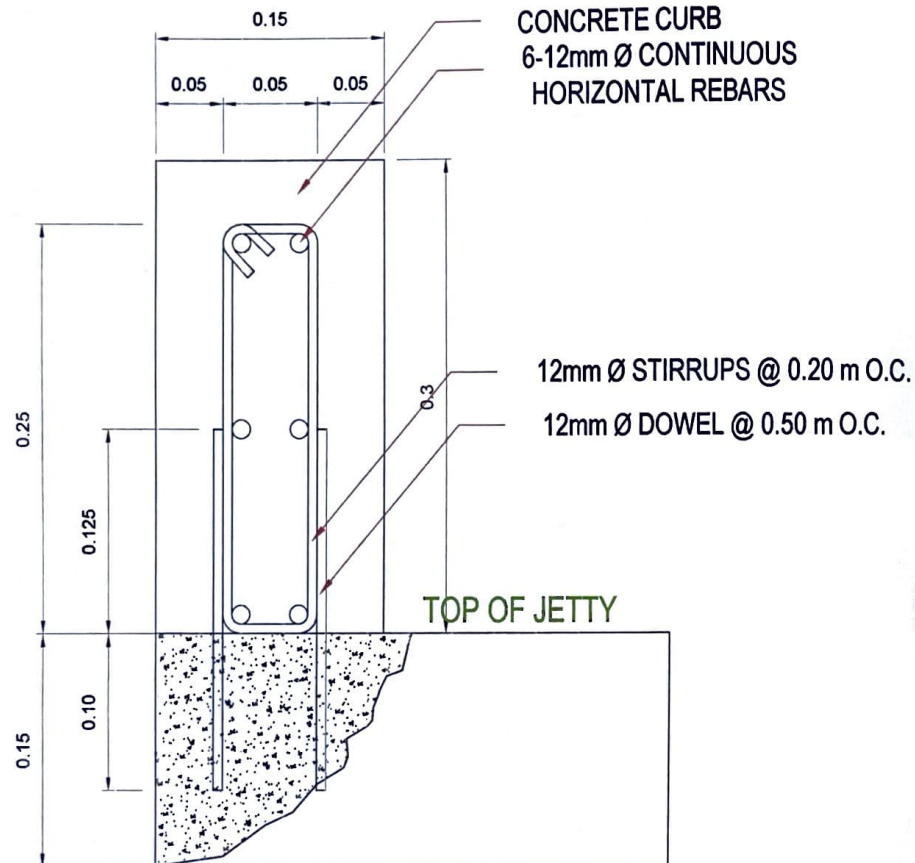

BEAM CROSS SECTION
SCALE NTS

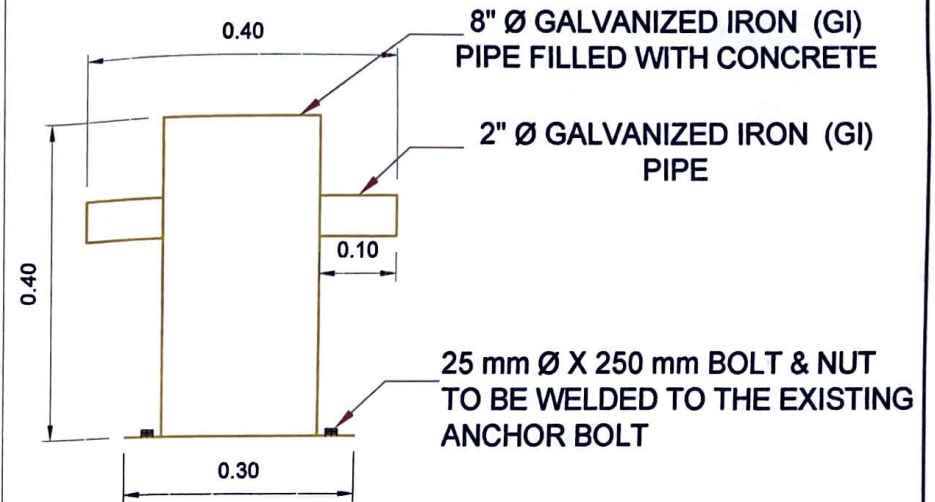

BOLLARD FRONT VIEW
SCALE NTS

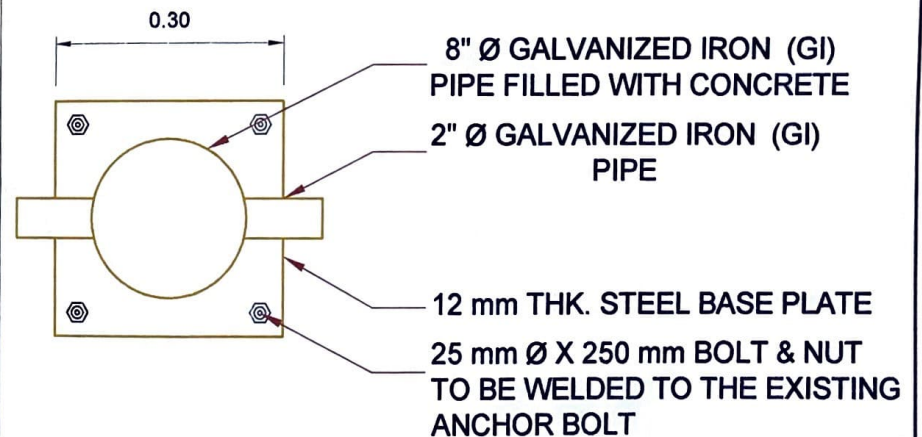

BOLLARD TOP VIEW
SCALE NTS

PHILIPPINE PORTS AUTHORITY P. M. O. - NCR SOUTH REAL ESTATE MANAGEMENT DIVISION	PROJECT TITLE: MAINTENANCE OF PARTITION WALLS, CONCRETE CURB AND MOORING BOLLARDS AT FERRY LANDING TERMINAL				SHEET NO.: 5 5
	PREPARED BY: KRYSEL S. BENITEZ ENGINEER II	REVIEWED AND CHECKED BY: JANE E. GALLETO PRINCIPAL ENGINEER A	RECOMMENDED BY: ARNOLD B. VILLALOBOS MANAGER, REMD	APPROVED BY: CATHERINE R. ESTO PORT MANAGER, PMO NCR SOUTH	