

**PHILIPPINE
PORTS
AUTHORITY**




PORT MANAGEMENT OFFICE - MARINDUQUE/QUEZON

CONSTRUCTION DRAWINGS

**EMERGENCY MAINTENANCE OF
PUBLIC COMFORT ROOM**

PORT OF LUCENA

LUCENA CITY

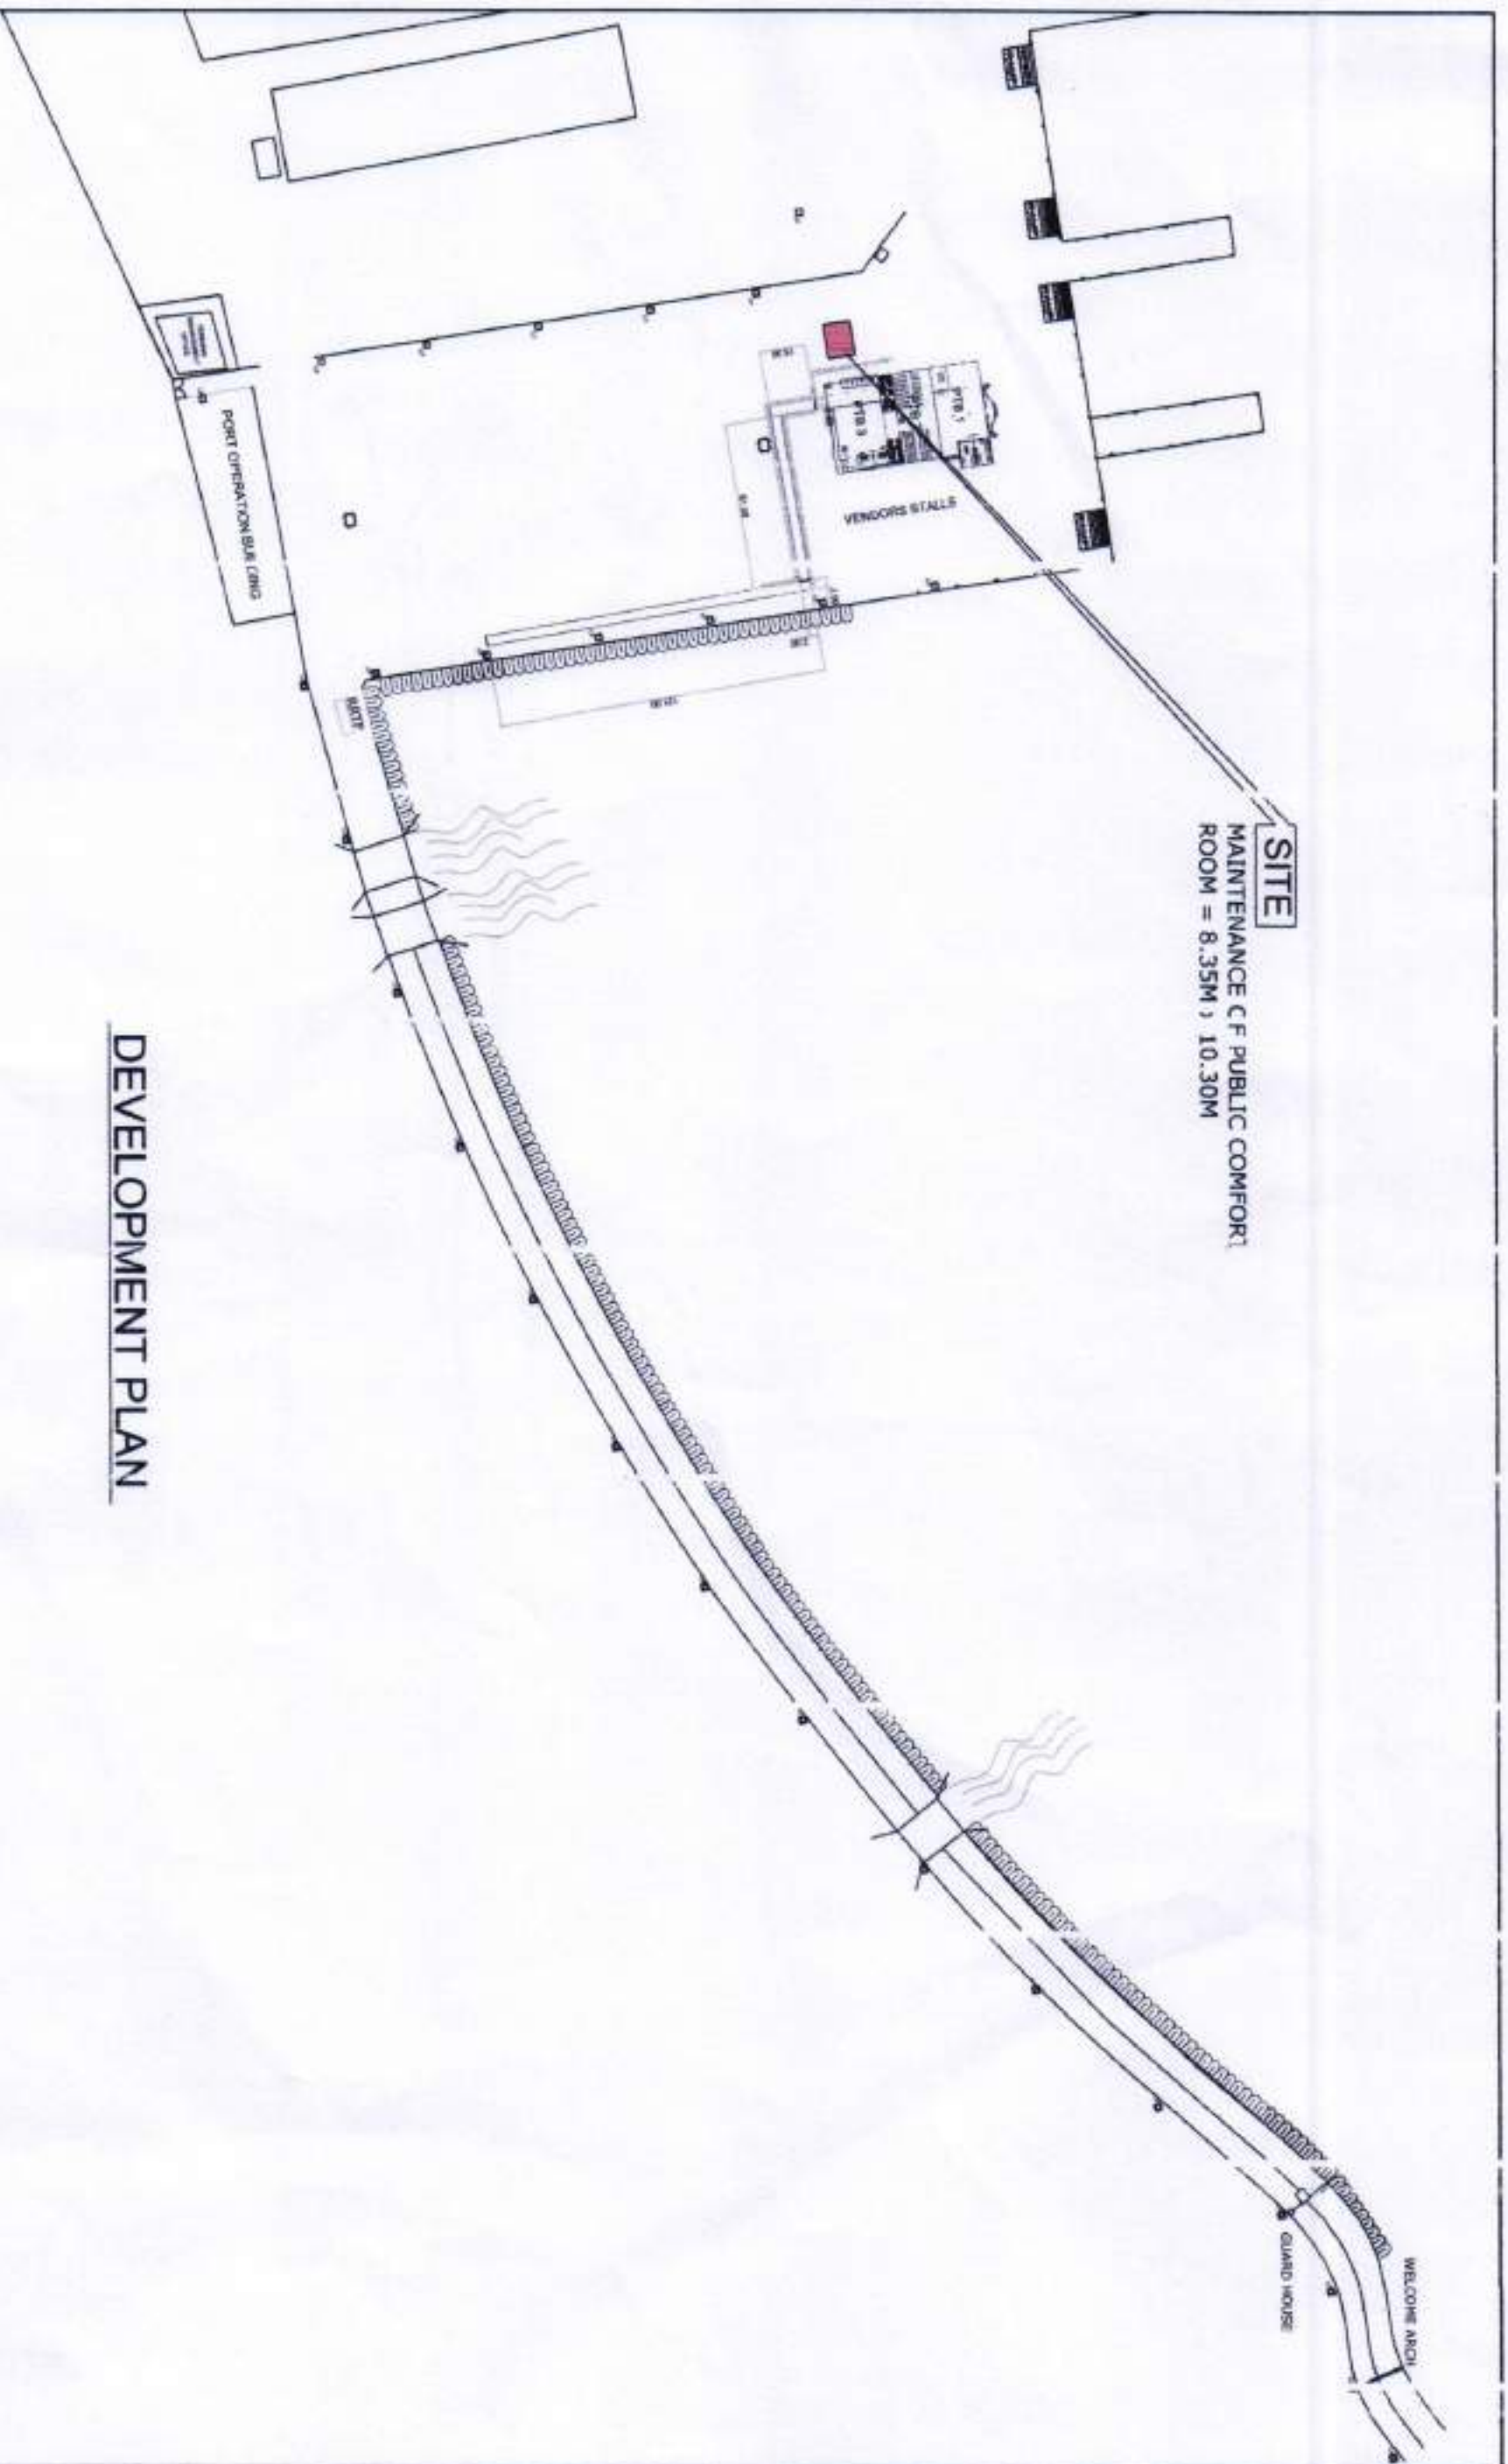


DEVELOPMENT PLAN

 PHILIPPINE PORTS AUTHORITY PORT MANAGEMENT OFFICE - MANILA	PROJECT/LOCATION: EMERGENCY MAINTENANCE OF PUBLIC COMFORT ROOM PORT OF LUCENA LUCENA CITY	PREPARED BY:  MARK ANDREW S. PINEDA ACTING SUPERVISING ENGINEER A	CHECKED/REVIEWED BY:  GERLIE D. TALAMBO PRINCIPAL ENGINEER A	RECOMMENDED BY:  PAULA A. LIBATIQUE ESD MANAGER	APPROVED BY:  ANNA THERESA M. BISCOCHO PORT MGMT. OFF. CH.	SHEET NO. / TOTAL: DEVELOPMENT PLAN 1 / 2
--	---	--	---	--	---	--

PUBLIC COMFORT ROOM

LEGEND:

- REPLACEMENT OF THREE (3) SETS OF FLUSH DOORS
- REPLACEMENT OF 600MM X 600MM NON-SLIP FLOOR TILES
- REPLACEMENT OF SIXTEEN (16) UNITS TWO PIECE WATER CLOSET COMPLETE FITTINGS & ACCESSORIES
- REPLACEMENT OF SEVEN (7) SETS LAVATORY FITTINGS AND ACCESSORIES (LAVATORY FAUCET, POP-UP DRAINER, STAINLESS STEEL P-TRAP WITH CLEAN-OUT)
- REPLACEMENT OF ELEVEN (11) SETS WALL HUNG URINAL FLUSH LEVER
- REPLACEMENT OF COLD WATER PIPE LINE

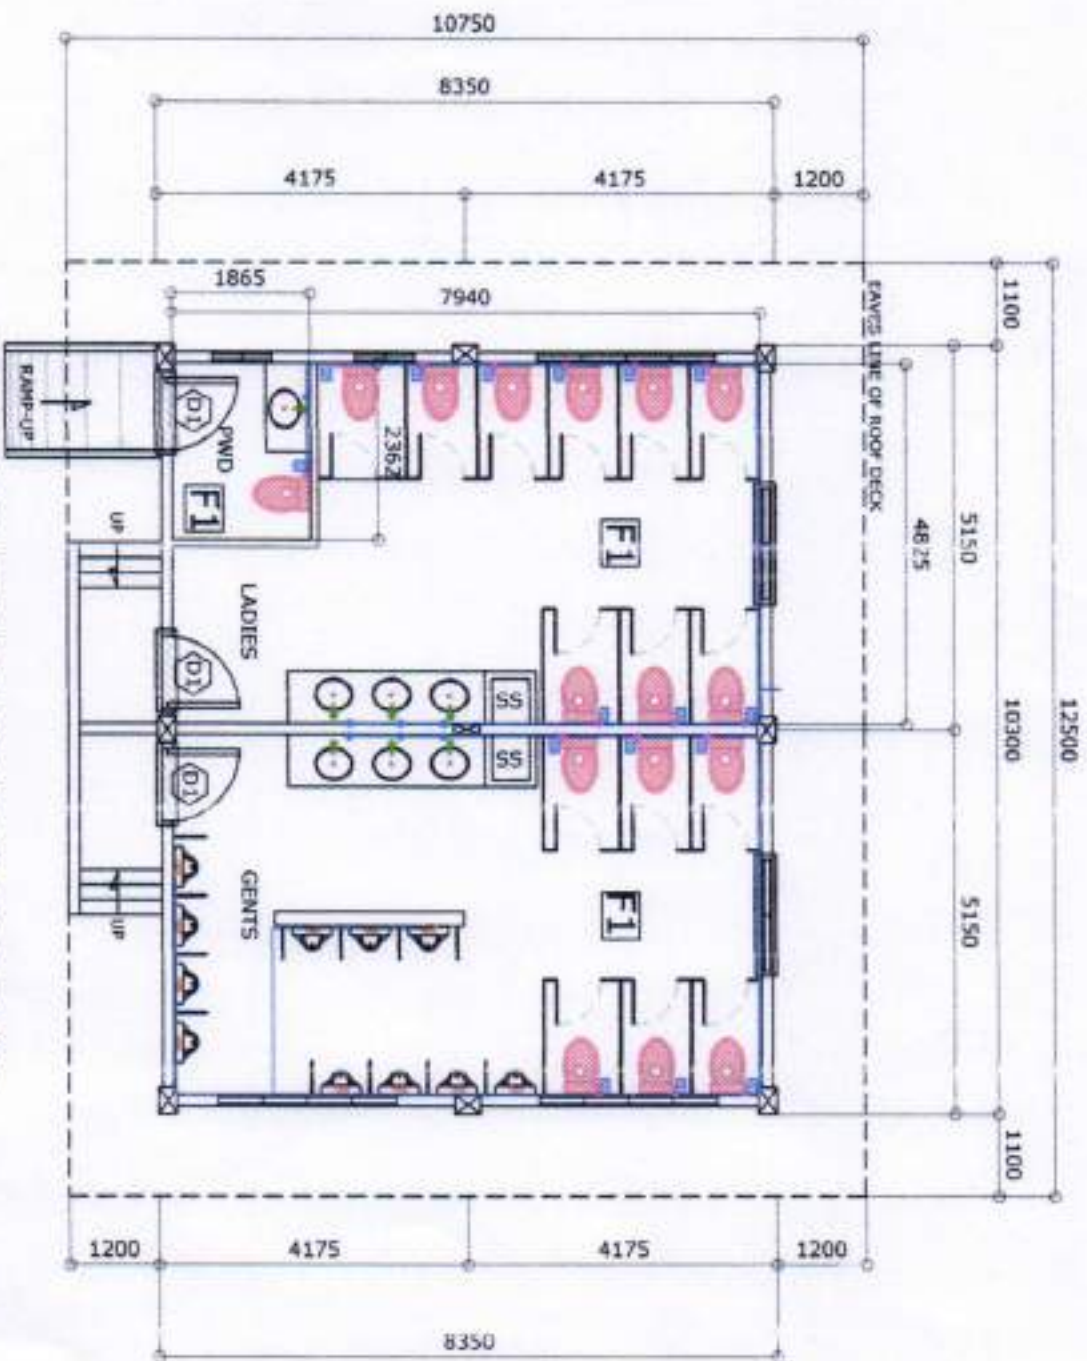

PUBLIC COMFORT ROOM FLOOR PLAN
SCALE 1:100

PUBLIC COMFORT ROOM

- REPLACEMENT OF DAMAGED FLUSH DOOR (D-1), 3 SETS, 2.10M X 0.97M INCLUDING DOOR LOCKSET AND DOOR CLOSER
- REPLACEMENT OF UN-GLAZED FLOOR TILES 600MM X 600MM = 76.16 SQ.M.
- REPLACEMENT OF GLAZED WALL TILES AFFECTED IN REPLACEMENT OF WATERLINE
- LAYING OF NEW PIPE LINE FOR COLD WATER (1-107)

LADIES COMFORT ROOM FIXTURES AND ACCESSORIES

- REPLACEMENT OF NINE (9) UNITS 1 PIECE WATER CLOSET COMPLETE WITH FITTINGS AND ACCESSORIES
- REPLACEMENT OF NINE (9) UNITS HAND BIDET WITH 3-WAY ANGLE VALVE
- REPLACEMENT OF THREE (3) UNITS LAVATORY FITTINGS AND ACCESSORIES (LAVATORY FAUCET, POP-UP DRAINER AND STAINLESS STEEL P-TRAP WITH CLEAN-OUT)

GENTS COMFORT ROOM FIXTURES AND ACCESSORIES

- REPLACEMENT OF SIX (6) UNITS 1 PIECE WATER CLOSET COMPLETE WITH FITTINGS AND ACCESSORIES
- REPLACEMENT OF SIX (6) UNITS HAND BIDET WITH 3-WAY ANGLE VALVE
- REPLACEMENT OF THREE (3) UNITS LAVATORY FITTINGS AND ACCESSORIES (LAVATORY FAUCET, POP-UP DRAINER AND STAINLESS STEEL P-TRAP WITH CLEAN-OUT)
- REPLACEMENT OF ELEVEN (11) UNITS URINAL FLUSH VALVE

PWD COMFORT ROOM FIXTURES AND ACCESSORIES

- REPLACEMENT OF ONE (1) UNIT 1 PIECE WATER CLOSET COMPLETE WITH FITTINGS AND ACCESSORIES
- REPLACEMENT OF ONE (1) UNIT LAVATORY FITTINGS AND ACCESSORIES (LAVATORY FAUCET, POP-UP DRAINER AND STAINLESS STEEL P-TRAP WITH CLEAN-OUT)

PHILIPPINE PORTS AUTHORITY PORT MANAGEMENT OFFICE - MARQUEZ	PROJECT LOCATION: EMERGENCY MAINTENANCE OF PUBLIC COMFORT ROOM PORT OF LUCENA LUCENA CITY	PREPARED BY: MARK ANDREW S. PIÑEDA ACTING SUPERVISING ENGINEER A	CHECKED/REVIEWED BY: GERLIE D. TABDOCO PRINCIPAL ENGINEER A	RECOMMENDED BY: PAUL A. LIBARTIQUE EDD MANAGER	APPROVED BY: ANNA THEA S. M. BISCOCHO PORT MANAGER	SHEET CONTENT: 1. LEGEND 2. PUBLIC COMFORT ROOM FLOOR PLAN 2 / 2
---	--	--	---	--	--	--