A1.1 **PORT LOCATION MAP**
SCALE 1: NTS METERS

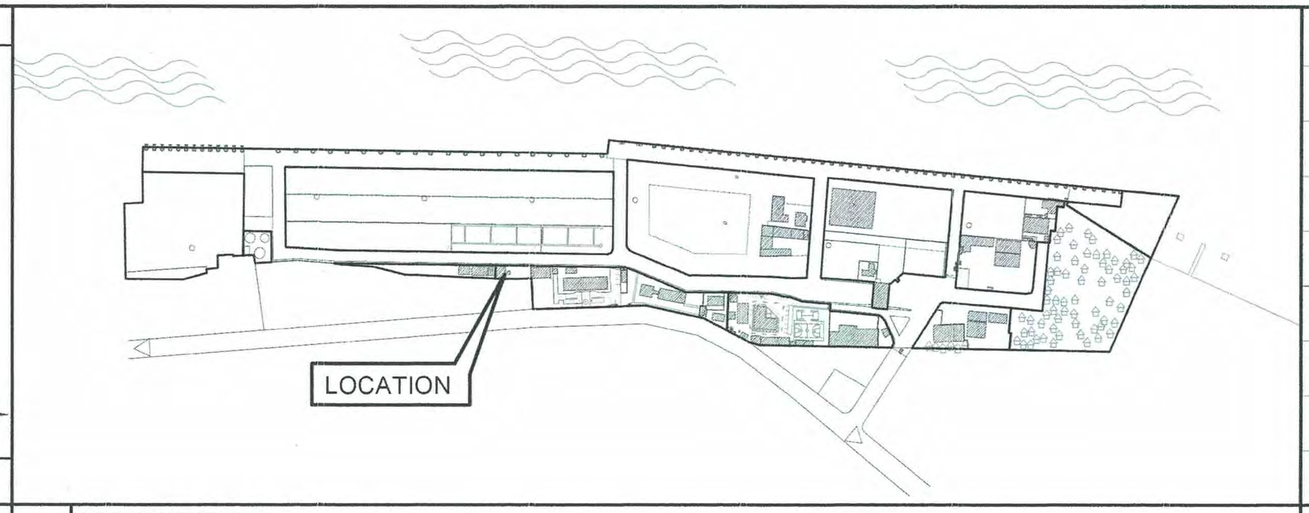

A1.2 **LOCATION PLAN**
SCALE 1: NTS METERS

SHT. NO.	DESCRIPTION
A1	PORT LOCATION MAP, LOCATION MAP, SHEET CONTENTS, SITE DEVELOPMENT PLAN
A2	GROUND FLOOR PLAN, REFLECTED CEILING PLAN
A3	ROOF PLAN, FRONT ELEVATION, REAR ELEVATION
A4	LEFT SIDE ELEVATION, RIGHT SIDE ELEVATION, CROSS-SECTION, LONGITUDINAL SECTION
A5	END BAY SECTION – 1, END BAY SECTION – 2, SPOT DETAIL – 1, SPOT DETAIL – 2
S1	EXISTING ROOF FRAMING PLAN, EXISTING TRUSS DETAIL, TRUSS CONNECTION SPOT DETAIL,
E1	LIGHTING AND POWER LAYOUT
P1	RAINWATER DRAINAGE LAYOUT, ISOMETRIC RAINWATER DRAINAGE LAYOUT, CATCH BASIN DETAIL

A1.3 **SHEET CONTENTS**
SCALE 1: NTS METERS

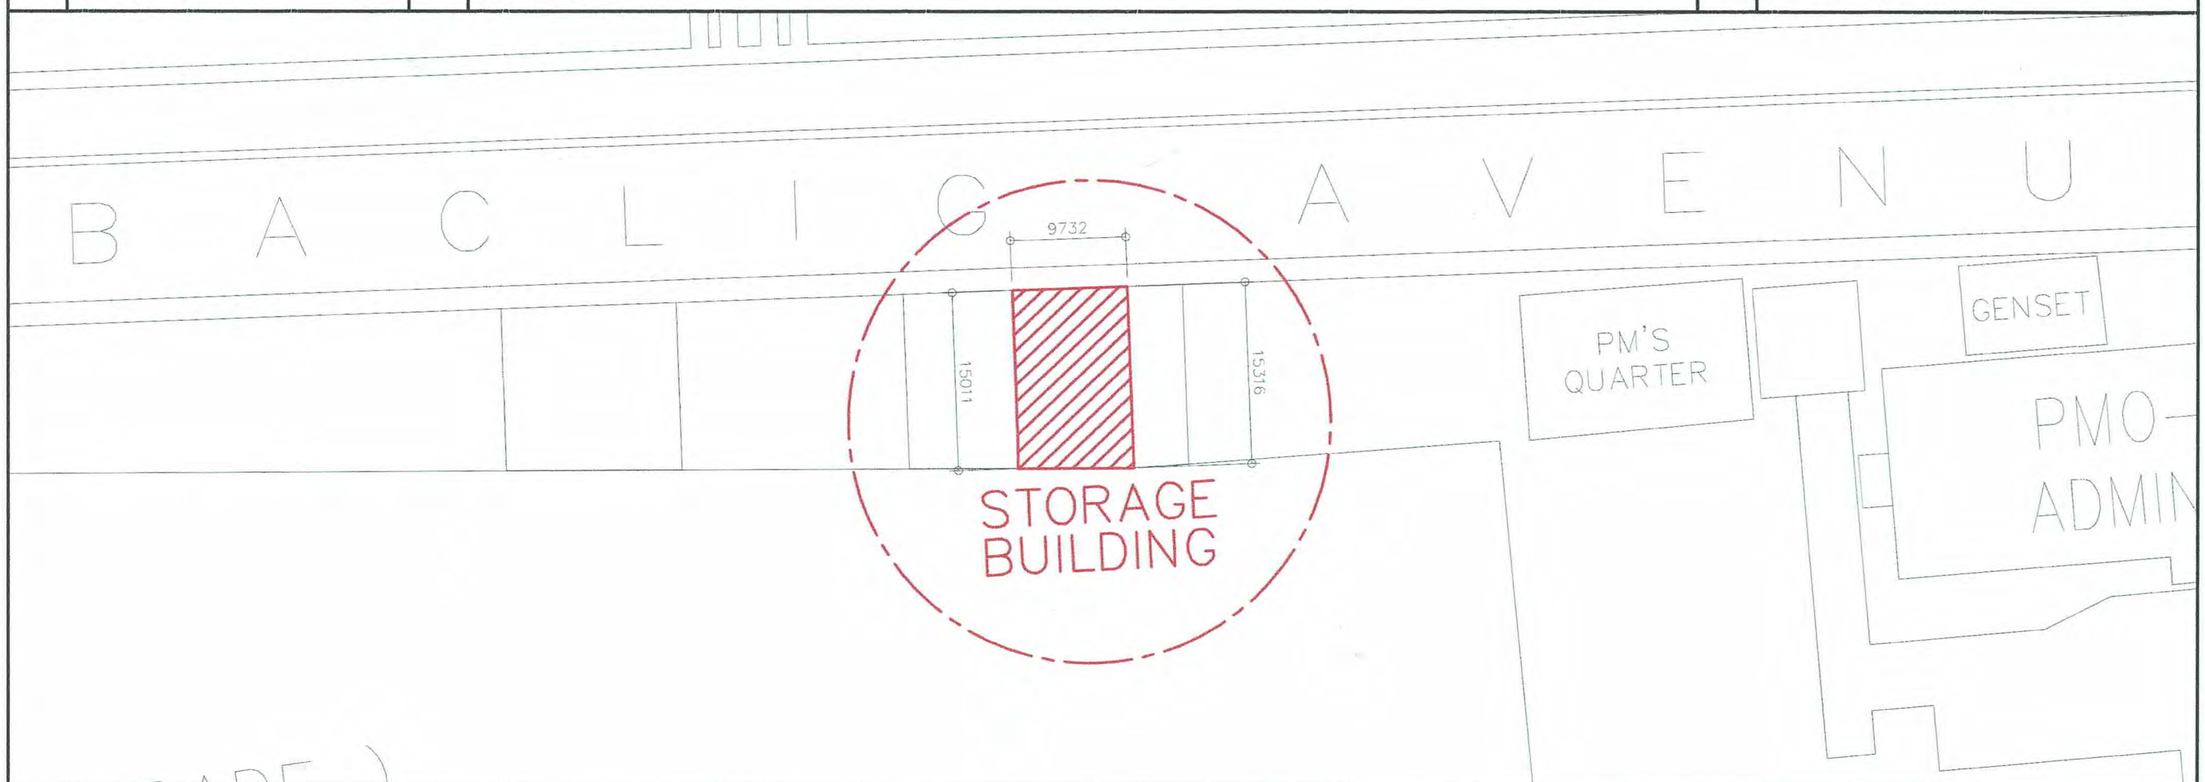

A1.4 **SITE DEVELOPMENT PLAN**
SCALE 1: 500 METERS

PHILIPPINE PORTS AUTHORITY
PMO DAVAO

PREPARED BY:	CHECKED AND REVIEWED BY:	RECOMMENDING APPROVAL BY:	CONFORME BY:	APPROVED BY:
KENNETH JOHN B. REMOLADOR ARCHITECT II	EDELPETER L. DE LA ROSA SUPERVISING ENGINEER	LARA SIMONE L. ABA ACTING ESD MANAGER	ANNA LEE MONICA G. ALINGALAN ACTING ADMINISTRATIVE DIVISION MANAGER	ANALEE G. AGUILA PORT MANAGER

OWNER: ANALEE G. AGUILA, PORT MANAGER

SHEET CONTENTS: PORT LOCATION MAP, LOCATION PLAN, SHEET CONTENTS, SITE DEVELOPMENT PLAN

PROJECT TITLE: MAINTENANCE OF STORAGE BUILDING AT SASA PORT, SASA, DAVAO CITY

LOCATION: SASA PORT, KM. 10 PORT AREA, DAVAO CITY

REVISIONS	
DATE	REMARKS
ADDENDUM	
NO.	–
PROJECT	–
DATE	–
DRAWN	–

SHEET NO. A1 OF 08

CADD BY KJR
DATE DRAWN 1/15/26
DATE UPDATED MM/DD/YY

DRAWING AND SPECIFICATION DULY SIGNED, STAMPED OR SEALED AS INSTRUMENTS OF SERVICES ARE THE PROPERTY OF THE ARCHITECT, WHETHER THE OBJECTS FOR WHICH THEY ARE MADE IS EXECUTED OR NOT. IT SHALL BE UNLAWFUL FOR ANY PERSON WITHOUT THE WRITTEN CONSENT OF THE ARCHITECT OF THE SAID DOCUMENTS TO DUPLICATE OR TO MAKE COPIES OF THE SAID DOCUMENTS FOR USE IN REPETITION OF AND FOR PROJECTS OR BUILDINGS WHETHER PARTLY OR WHOLELY EXECUTED. R.A.545 SECTION 25(4)

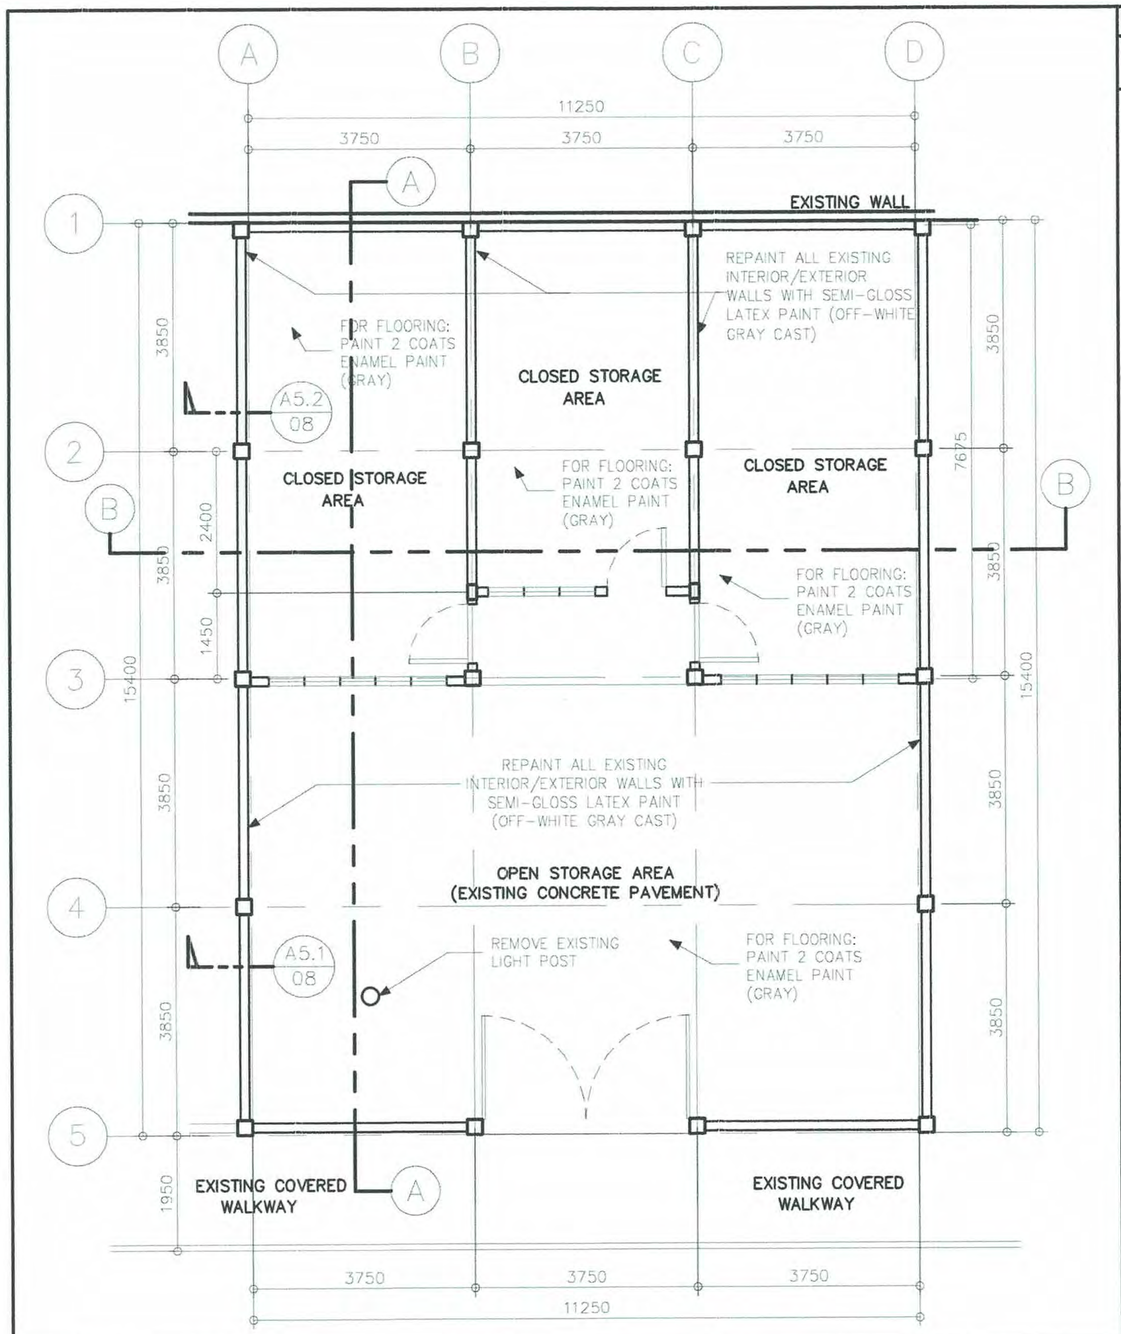

A2.1 GROUND FLOOR PLAN

SCALE 1:100 METERS

SYMBOLS:

12"x48"x3" LOUVER HOUSING WITH 2- 28watts LED TUBE LIGHTS	CEILING FAN	ex. EXISTING LIGHTING FIXTURE/OUTLET	PB PANEL BOARD

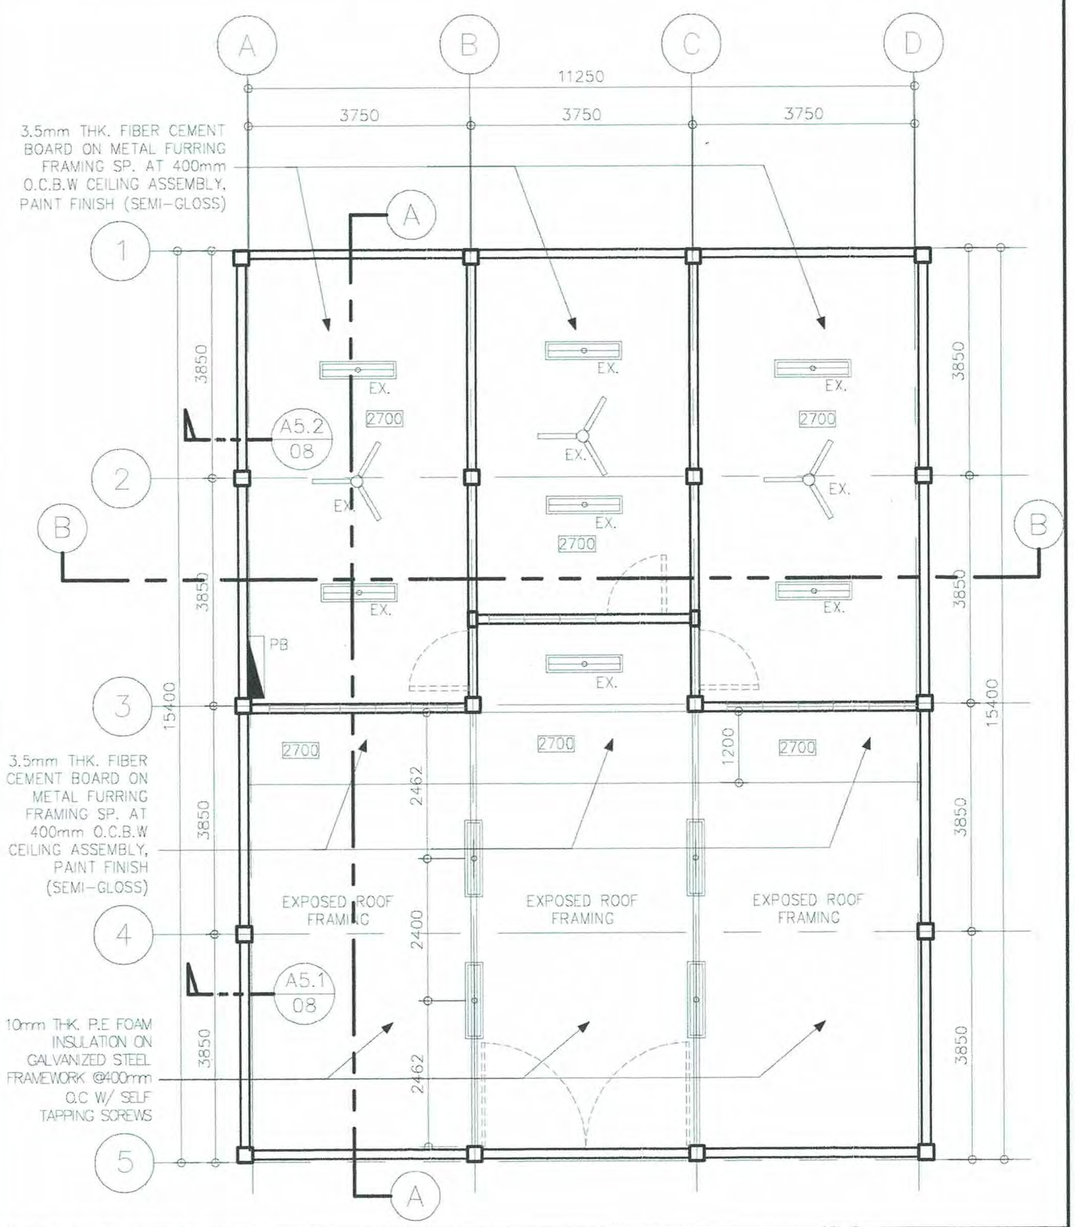

A2.2 REFLECTED CEILING PLAN

SCALE 1:100 METERS

PHILIPPINE PORTS AUTHORITY PMO DAVAO

PREPARED BY:	CHECKED AND REVIEWED BY:	RECOMMENDING APPROVAL BY:	CONFORME BY:	APPROVED BY:
KENNETH JOHN B. REMOLADOR, ARCHITECT II	EDELPETER L. DE LA ROSA, SUPERVISING ENGINEER	LARA SIMONE L. ABA, ACTING ESD MANAGER	ANNA LEE MONICA G. ALINGALAN, ACTING ADMINISTRATIVE DIVISION MANAGER	ANALEE G. AGUILA, PORT MANAGER

OWNER: ANALEE G. AGUILA, PORT MANAGER

SHEET CONTENTS: GROUND FLOOR PLAN, REFLECTED CEILING PLAN

PROJECT TITLE: MAINTENANCE OF STORAGE BUILDING AT SASA PORT, SASA, DAVAO CITY

LOCATION: SASA PORT, KM. 10 PORT AREA, DAVAO CITY

REVISIONS	
DATE	REMARKS
ADDENDUM	
NO.	–
PROJECT	–
DATE	–
DRAWN	–

SHEET NO. A2 08

CADD BY: KJR
DATE DRAWN: 1/15/26
DATE UPDATED: MM/DD/YY

DRAWING AND SPECIFICATION DULY SIGNED, STAMPED OR SEALED AS INSTRUMENTS OF SERVICES ARE THE PROPERTY OF THE ARCHITECT, WHETHER THE OBJECTS FOR WHICH THEY ARE MADE IS EXECUTED OR NOT. IT SHALL BE UNLAWFUL FOR ANY PERSON WITHOUT THE WRITTEN CONSENT OF THE ARCHITECT OF THE SAID DOCUMENTS TO DUPLICATE OR TO MAKE COPIES OF THE SAID DOCUMENTS FOR USE IN REPETITION OF AND FOR PROJECTS OR BUILDINGS WHETHER PARTLY OR WHOLELY EXECUTED. R.A.545 SECTION 25(4)

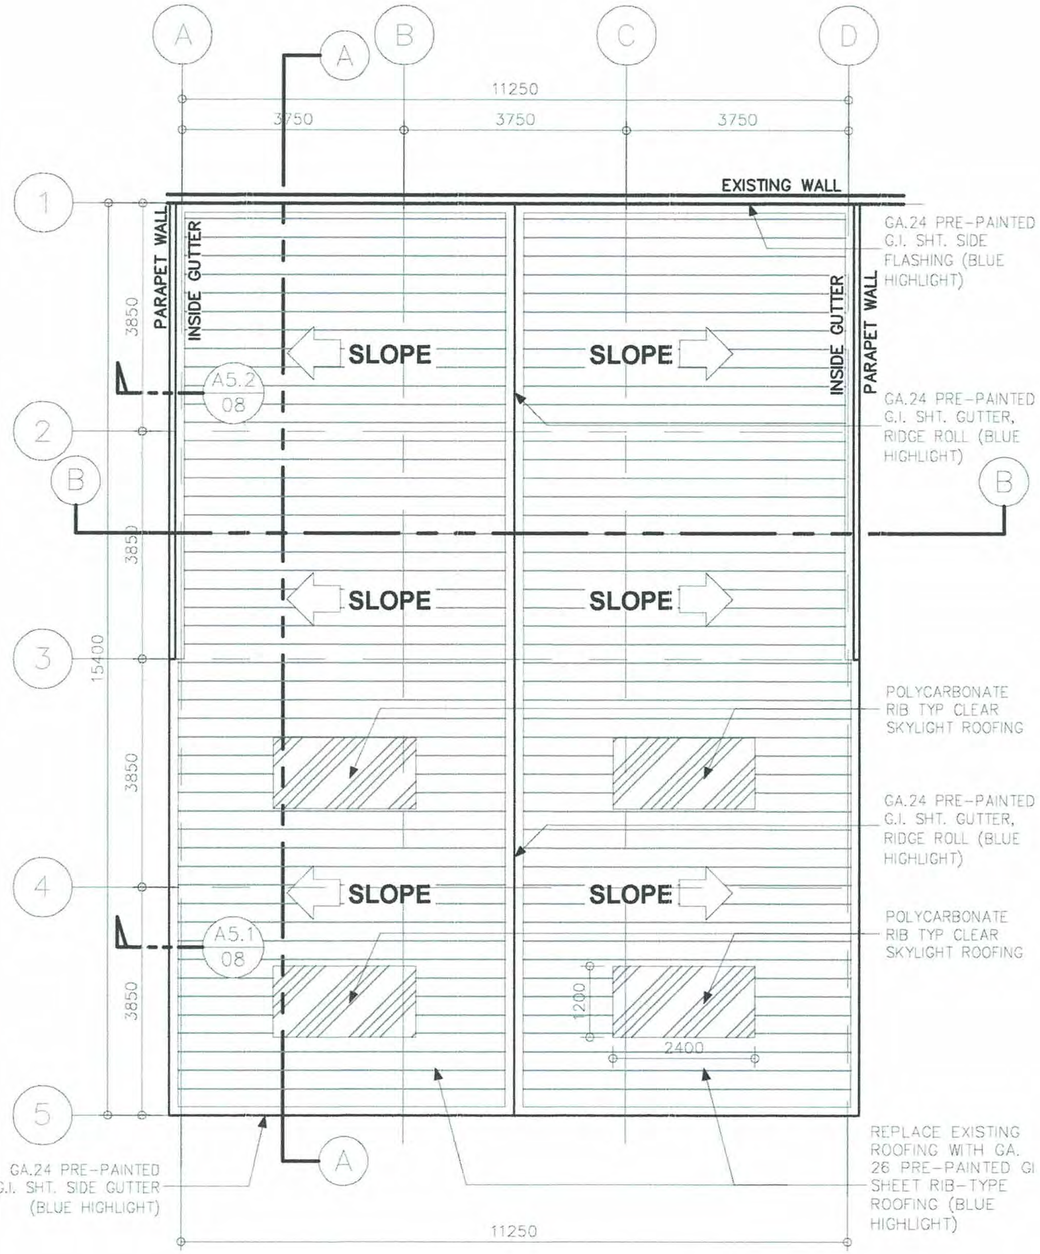

A3.1 ROOF PLAN
SCALE 1:100 METERS

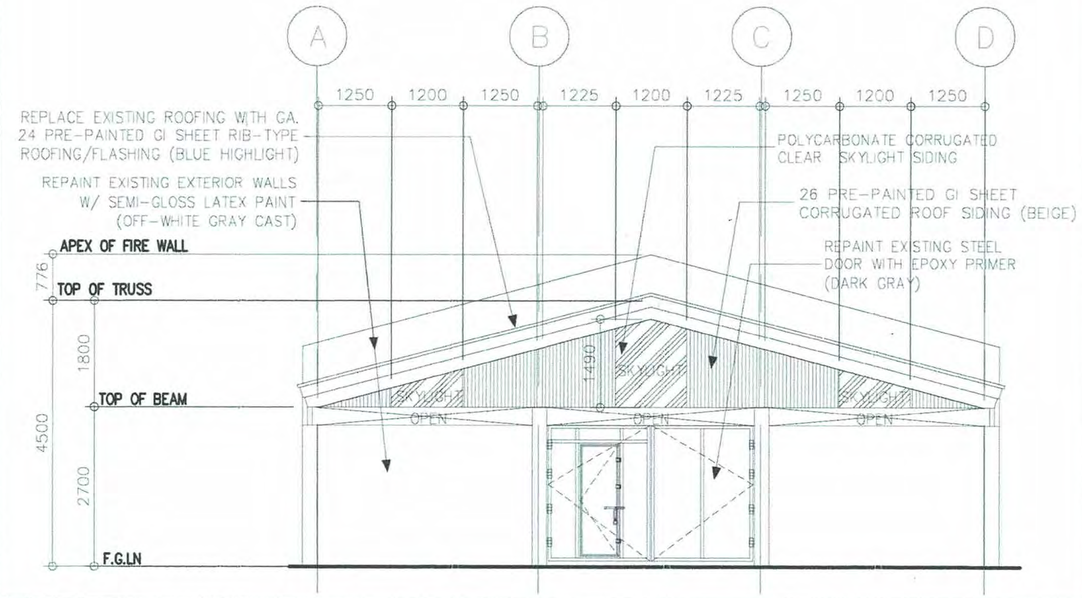

A3.2 FRONT ELEVATION
SCALE 1:100 METERS

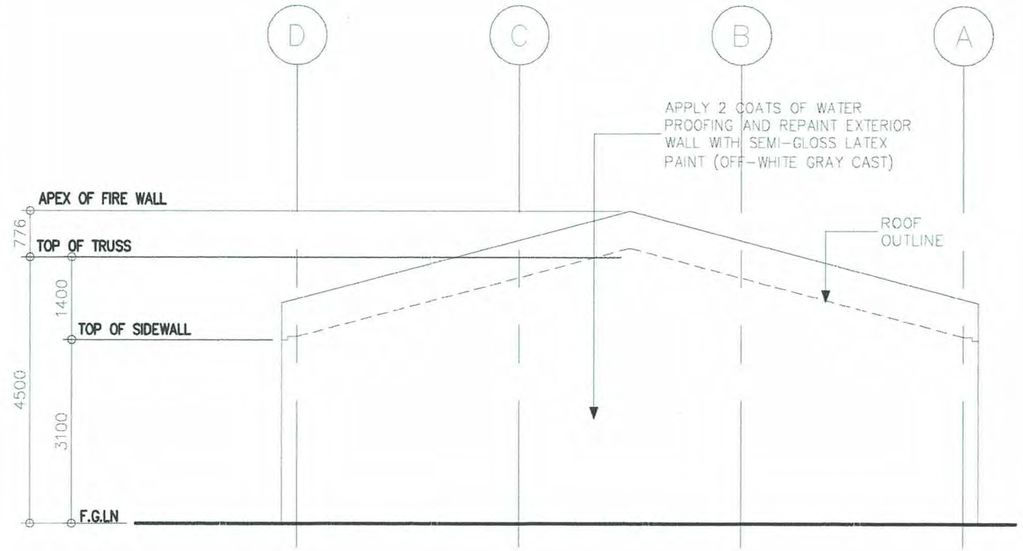

A3.3 REAR ELEVATION
SCALE 1:100 METERS

PHILIPPINE PORTS AUTHORITY PMO DAVAO

PREPARED BY:	CHECKED AND REVIEWED BY:	RECOMMENDING APPROVAL BY:	CONFORME BY:	APPROVED BY:
KENNETH JOHN B. REMOLADOR ARCHITECT II	EDELPETER L. DE LA ROSA SUPERVISING ENGINEER	LARA SIMONE L. ABA ACTING ESD MANAGER	ANNA LEE MONICA G. ALINGALAN ACTING ADMINISTRATIVE DIVISION MANAGER	ANALEE G. AGUILA PORT MANAGER

OWNER: ANALEE G. AGUILA, PORT MANAGER

SHEET CONTENTS: ROOF PLAN, FRONT ELEVATION, REAR ELEVATION

PROJECT TITLE: MAINTENANCE OF STORAGE BUILDING AT SASA PORT, SASA, DAVAO CITY

LOCATION: SASA PORT, KM. 10 PORT AREA, DAVAO CITY

REVISIONS	
DATE	REMARKS
ADDENDUM	
NO.	–
PROJECT	–
DATE	–
DRAWN	–

SHEET NO. A3 OF 08

CADD BY KJR
DATE DRAWN 1/15/26
DATE UPDATED MM/DD/YY

DRAWING AND SPECIFICATION DULY SIGNED, STAMPED OR SEALED AS INSTRUMENTS OF SERVICES ARE THE PROPERTY OF THE ARCHITECT, WHETHER THE OBJECTS FOR WHICH THEY ARE MADE IS EXECUTED OR NOT. IT SHALL BE UNLAWFUL FOR ANY PERSON WITHOUT THE WRITTEN CONSENT OF THE ARCHITECT OF THE SAID DOCUMENTS TO DUPLICATE OR TO MAKE COPIES OF THE SAID DOCUMENTS FOR USE IN REPETITION OF AND FOR PROJECTS OR BUILDINGS WHETHER PARTLY OR WHOLELY EXECUTED. R.A.545 SECTION 25(4).

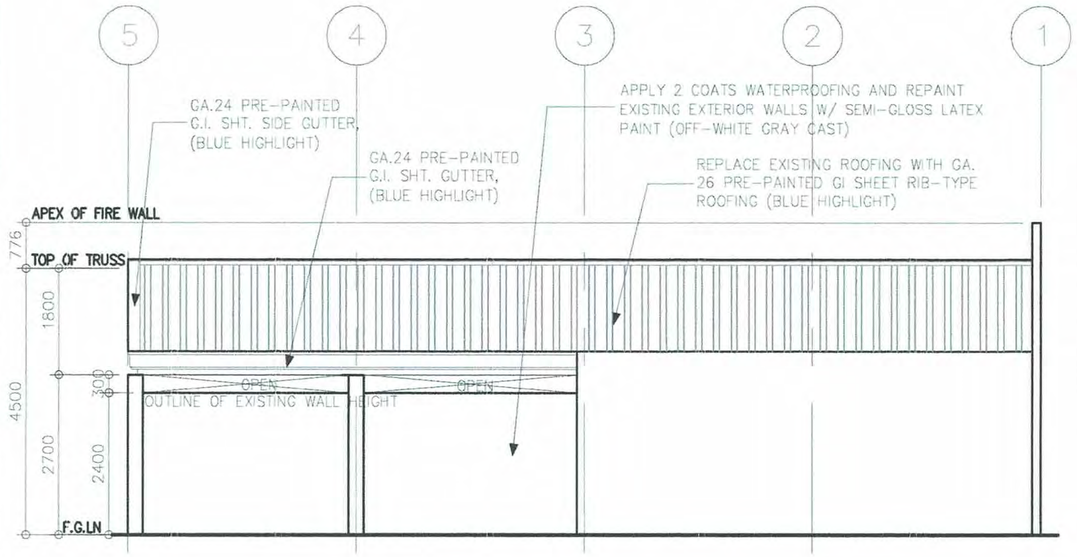

A4.1 **LEFT SIDE ELEVATION**
SCALE 1:100 METERS

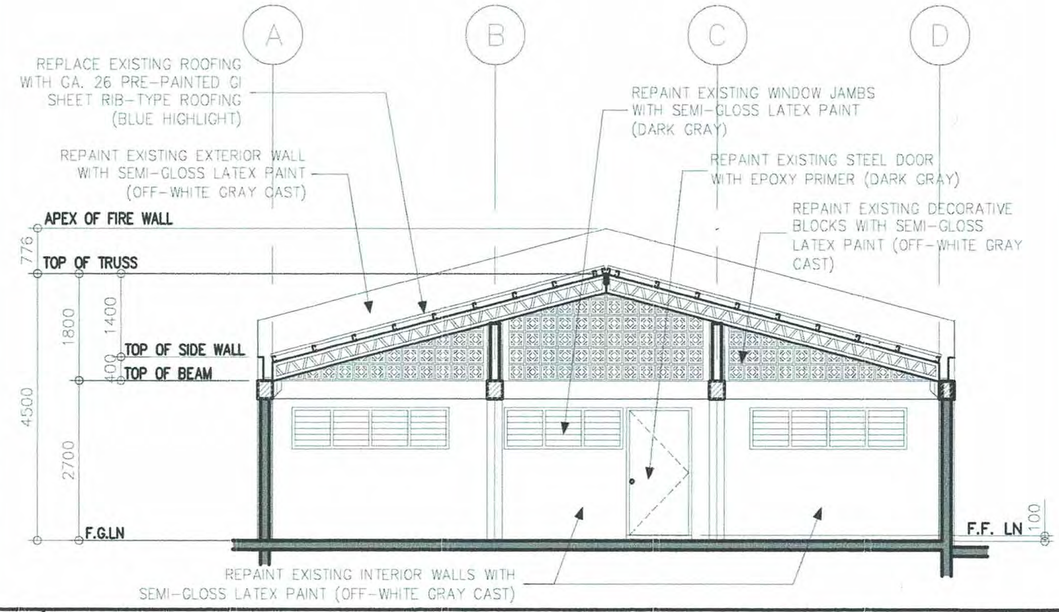

A4.3 **CROSS-SECTION**
SCALE 1:100 METERS

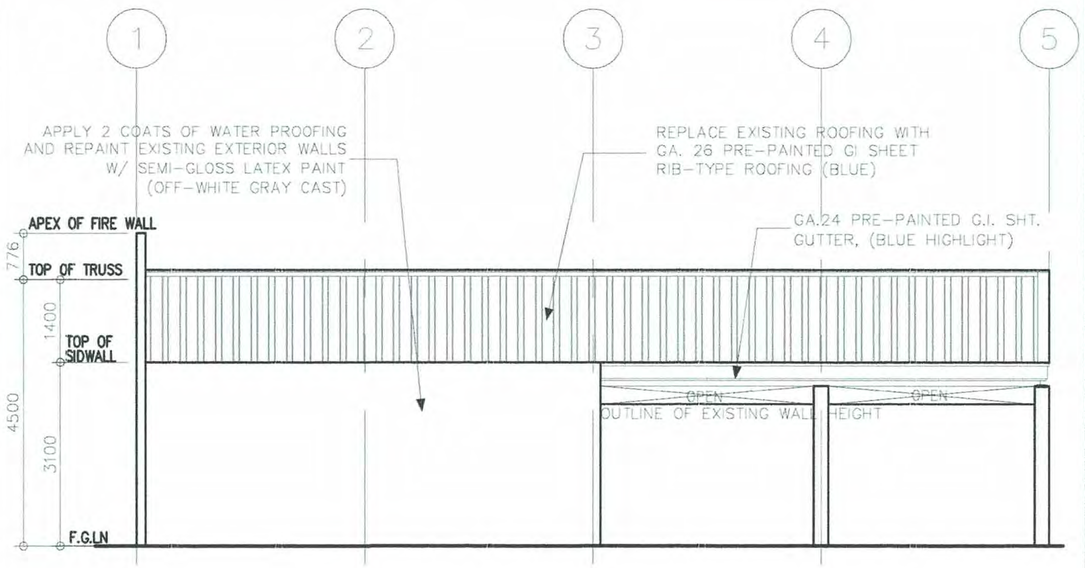

A4.2 **RIGHT SIDE ELEVATION**
SCALE 1:100 METERS

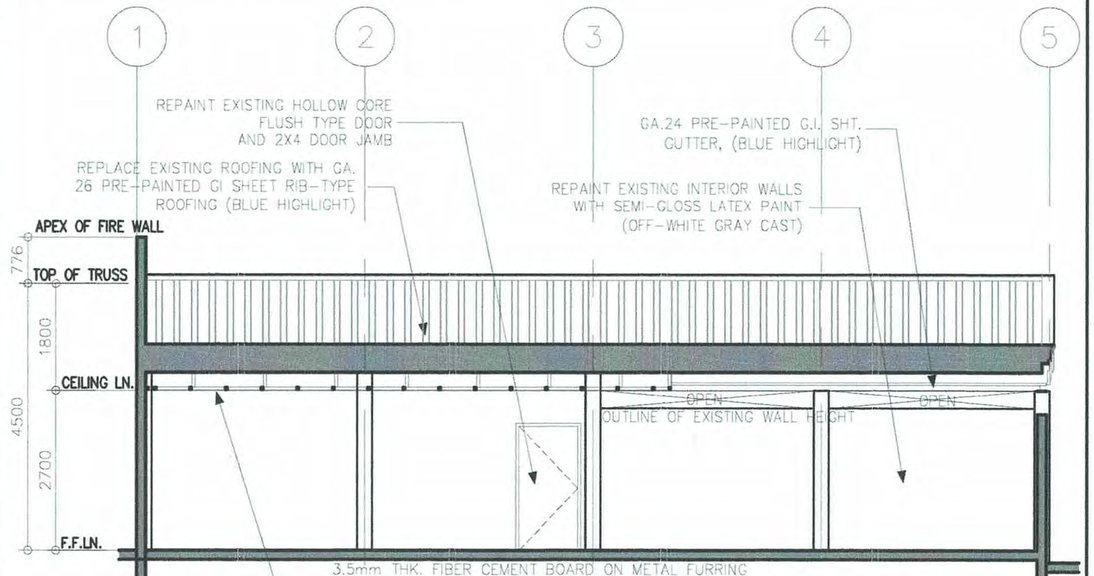

A4.4 **LONGITUDINAL SECTION**
SCALE 1:100 METERS

PHILIPPINE PORTS AUTHORITY
PMO DAVAO

PREPARED BY:	CHECKED AND REVIEWED BY:	RECOMMENDING APPROVAL BY:	CONFORME BY:	APPROVED BY:
KENNETH JOHN B. REMOLADOR ARCHITECT II	EDELPETER L. DE LA ROSA SUPERVISING ENGINEER	LARA SIMONE L. ABA ACTING ESD MANAGER	ANNA LEE MONICA G. ALINGALAN ACTING ADMINISTRATIVE DIVISION MANAGER	ANALEE G. AGUILA PORT MANAGER

OWNER: ANALEE G. AGUILA, PORT MANAGER

SHEET CONTENTS: LEFT SIDE ELEVATION, RIGHT SIDE ELEVATION, CROSS SECTION, LONGITUDINAL SECTION

PROJECT TITLE: MAINTENANCE OF STORAGE BUILDING AT SASA PORT, SASA, DAVAO CITY

LOCATION: SASA PORT, KM. 10 PORT AREA, DAVAO CITY

REVISIONS		
DATE	REMARKS	
ADDENDUM		
NO.	–	
PROJECT	–	
DATE	–	
DRAWN	–	

SHEET NO. A4 OF 08

CADD BY: KJR
DATE DRAWN: 1/15/26
DATE UPDATED: MM/DD/YY

DRAWING AND SPECIFICATION DULY SIGNED, STAMPED OR SEALED AS INSTRUMENTS OF SERVICES ARE THE PROPERTY OF THE ARCHITECT, WHETHER THE OBJECTS FOR WHICH THEY ARE MADE IS EXECUTED OR NOT. IT SHALL BE UNLAWFUL FOR ANY PERSON WITHOUT THE WRITTEN CONSENT OF THE ARCHITECT OF THE SAID DOCUMENTS TO DUPLICATE OR TO MAKE COPIES OF THE SAID DOCUMENTS FOR USE IN REPETITION OF AND FOR PROJECTS OR BUILDINGS WHETHER PARTLY OR WHOLELY EXECUTED. R.A.545 SECTION 25(4).

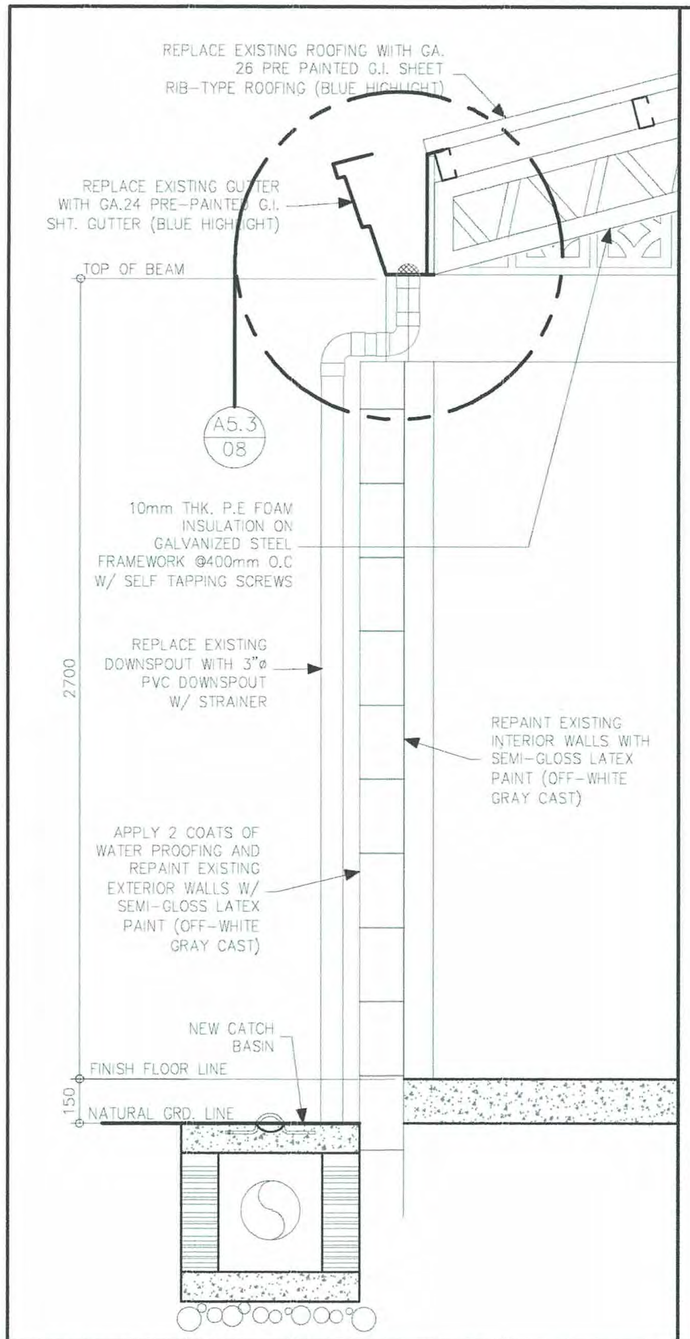

A5.1 **END BAY SECTION – 1**
SCALE 1:20 METERS

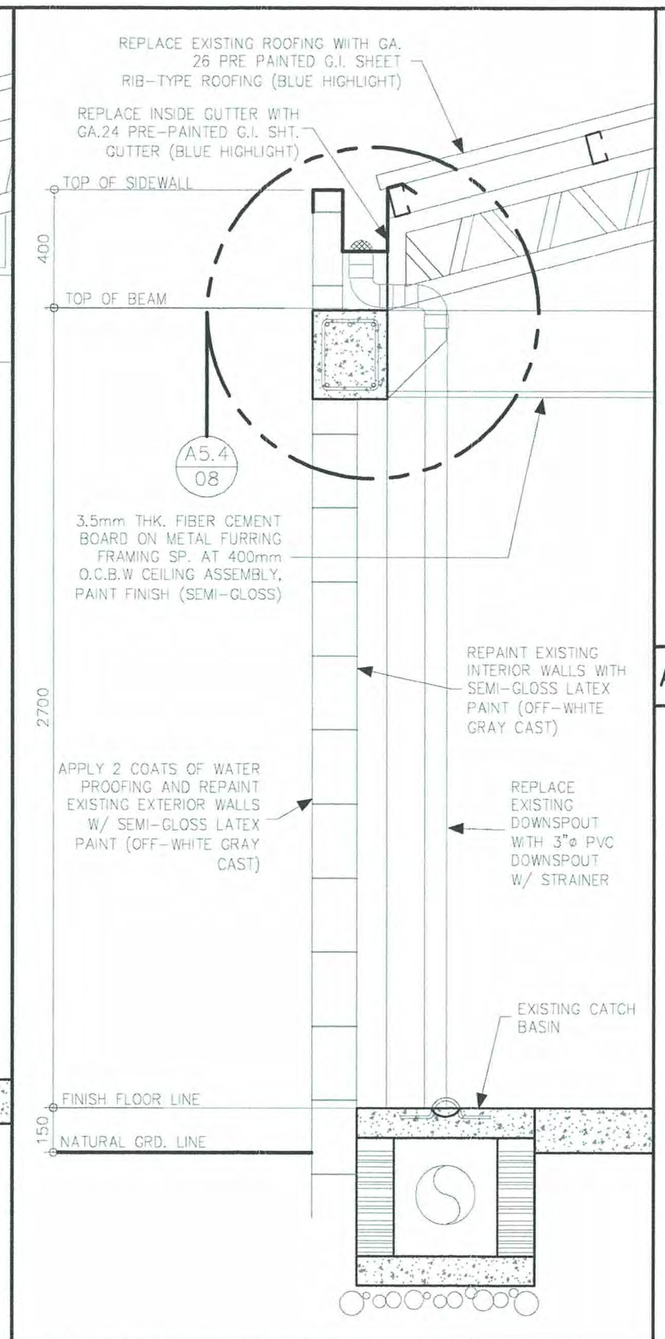

A5.2 **END BAY SECTION – 2**
SCALE 1:20 METERS

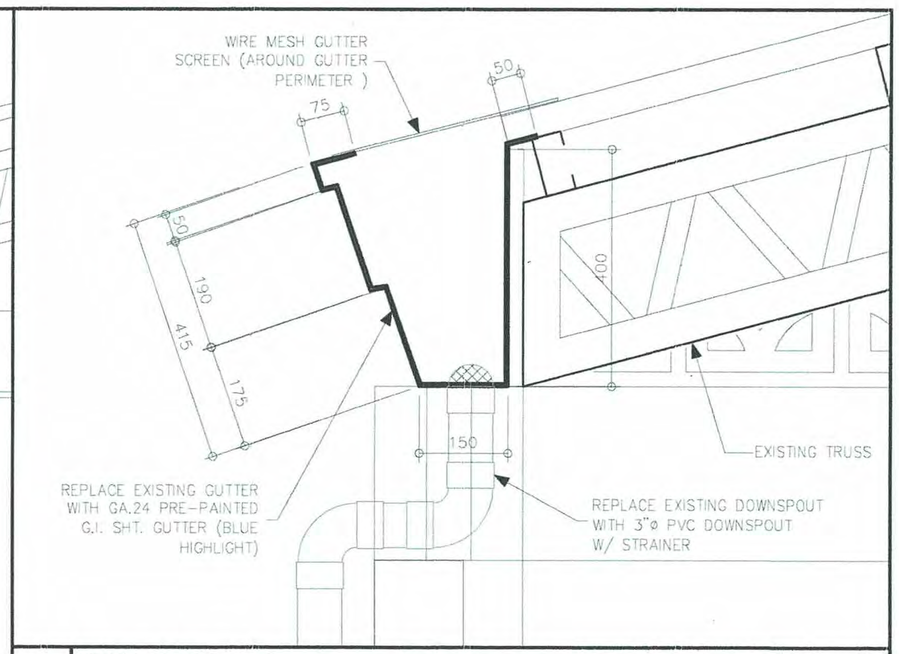

A5.3 **SPOT DETAIL – 1**
SCALE 1:10 METERS

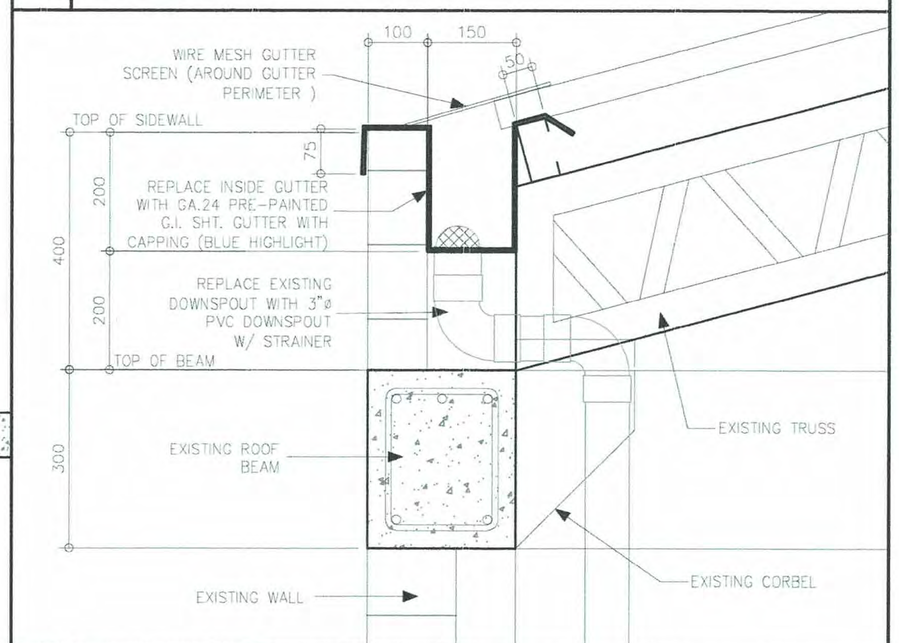

A5.4 **SPOT DETAIL – 2**
SCALE 1:10 METERS

PHILIPPINE PORTS AUTHORITY
PMO DAVAO

PREPARED BY:	CHECKED AND REVIEWED BY:	RECOMMENDING APPROVAL BY:	CONFORME BY:	APPROVED BY:
KENNETH JOHN B. REMOLADOR ARCHITECT II	EDELPETER L. DE LA ROSA SUPERVISING ENGINEER	LARA SIMONE L. ABA ACTING ESD MANAGER	ANNA LEE MONICA G. ALINGALAN ACTING ADMINISTRATIVE DIVISION MANAGER	ANALEE G. AGUILA PORT MANAGER

OWNER: ANALEE G. AGUILA, PORT MANAGER

SHEET CONTENTS: END BAY SECTION – 1, END BAY SECTION – 2, SPOT DETAIL – 1, SPOT DETAIL – 2

PROJECT TITLE: MAINTENANCE OF STORAGE BUILDING AT SASA PORT, SASA, DAVAO CITY

LOCATION: SASA PORT, KM. 10 PORT AREA, DAVAO CITY

REVISIONS	
DATE	REMARKS
ADDENDUM	
NO.	–
PROJECT	–
DATE	–
DRAWN	–

SHEET NO. A5 OF 08

CADD BY: KJR
DATE DRAWN: 1/15/26
DATE UPDATED: MM/DD/YY

DRAWING AND SPECIFICATION DULY SIGNED, STAMPED OR SEALED AS INSTRUMENTS OF SERVICES ARE THE PROPERTY OF THE ARCHITECT, WHETHER THE OBJECTS FOR WHICH THEY ARE MADE IS EXECUTED OR NOT. IT SHALL BE UNLAWFUL FOR ANY PERSON WITHOUT THE WRITTEN CONSENT OF THE ARCHITECT OF THE SAID DOCUMENTS TO DUPLICATE OR TO MAKE COPIES OF THE SAID DOCUMENTS FOR USE IN REPETITION OF AND FOR PROJECTS OR BUILDINGS WHETHER PARTLY OR WHOLELY EXECUTED. R.A.545 SECTION 25(4).

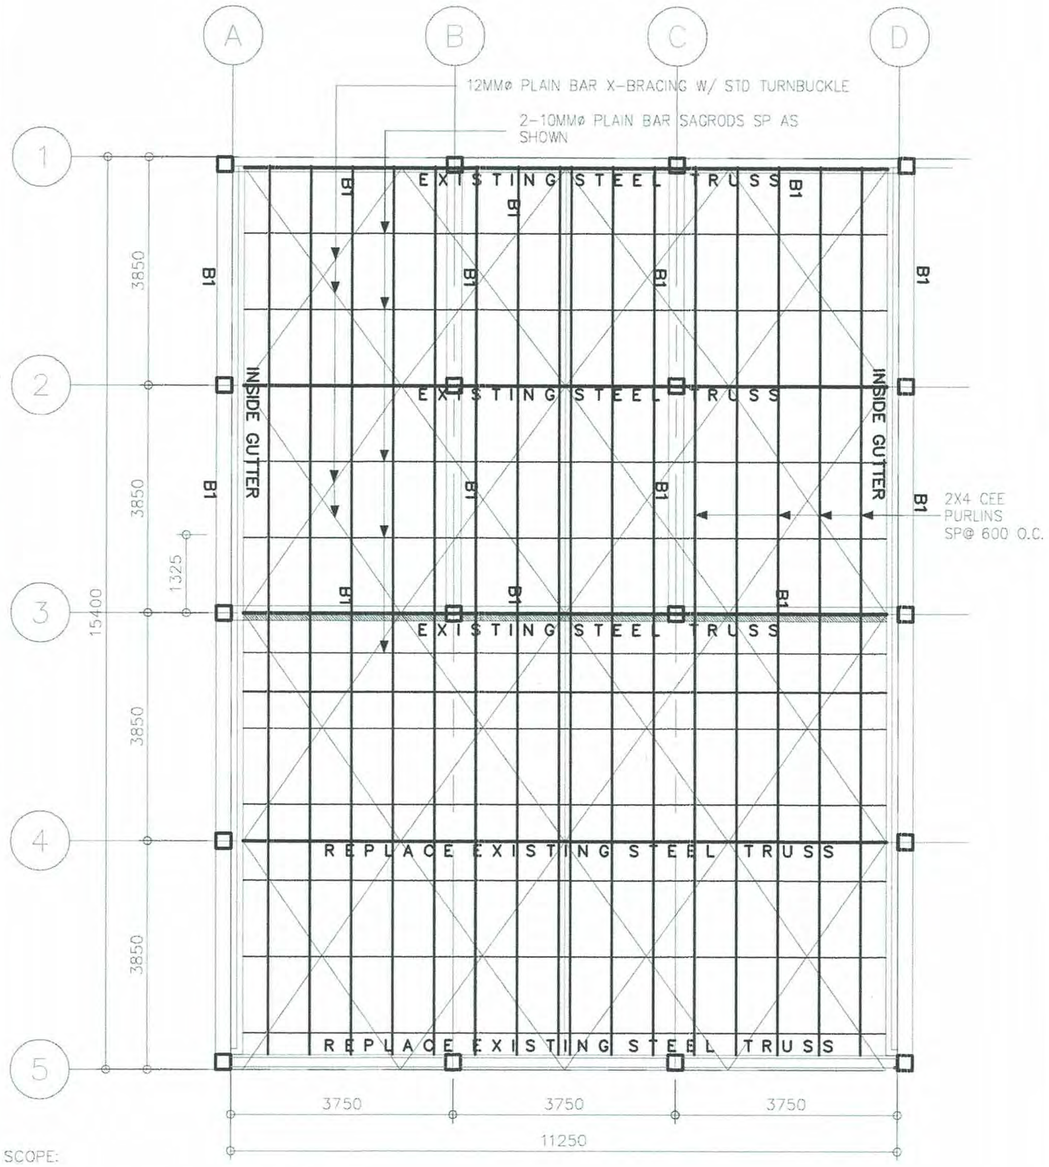

SCOPE:

1. SCRAPE AND CLEAN RUSTED SURFACES.
2. APPLY RUST CONVERTER ON AFFECTED AREA.
3. APPLY STEEL PRIMER.
4. 2 COATS OF STEEL PAINT.
5. COLOR SAME AS EXISTING
6. REPLACE ALL ROOF EXISTING PURLINS WITH 2"x4"x1.5mm CEE PURLINS SPACED @ 600 OC

S1.1 ROOF FRAMING PLAN

SCALE 1:100 METERS

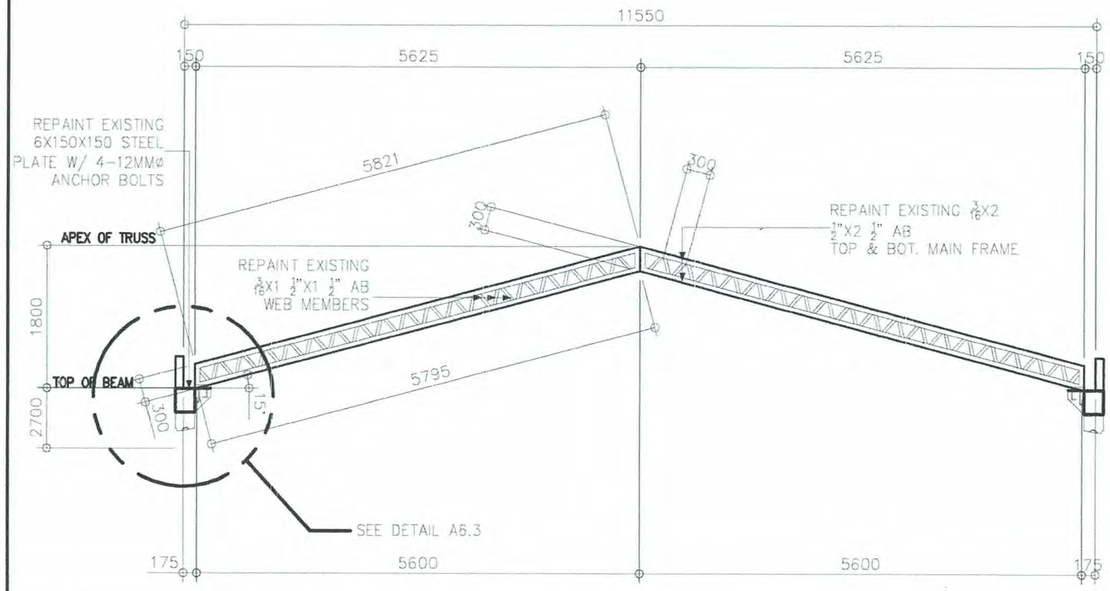

S1.2 EXISTING TRUSS DETAIL

SCALE 1:75 METERS

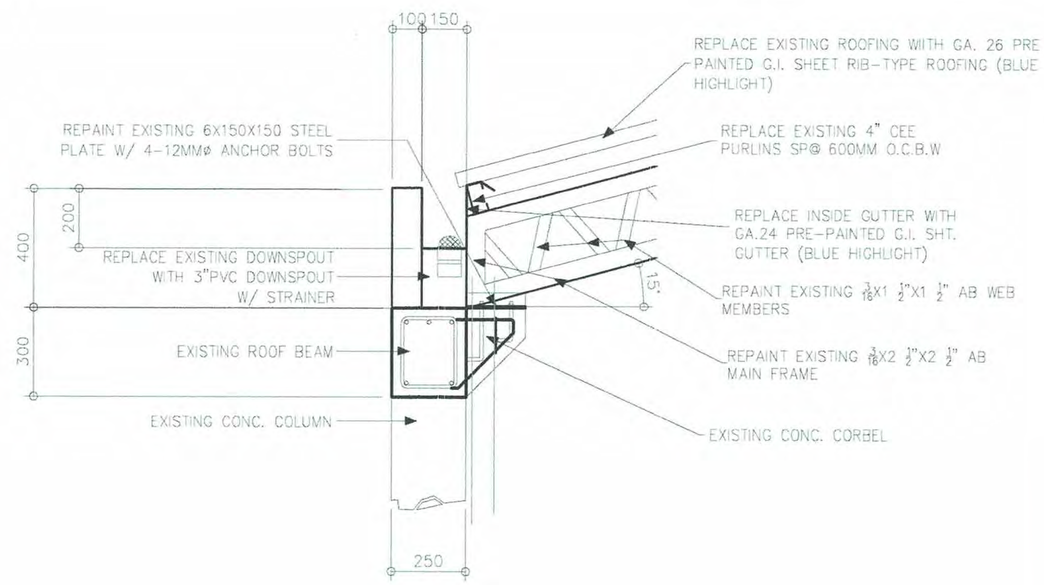

S1.3 TRUSS CONNECTION SPOT DETAIL

SCALE 1:20 METERS

PHILIPPINE PORTS AUTHORITY PMO DAVAO	PREPARED BY:	CHECKED AND REVIEWED BY:	RECOMMENDING APPROVAL BY:	CONFORME BY:	APPROVED BY:	OWNER:	PROJECT TITLE:	REVISIONS	SHEET NO.	OF
	KENNETH JOHN B. REMOLADOR ARCHITECT II	EDELPETER L. DE LA ROSA SUPERVISING ENGINEER	LARA SIMONE L. ABA ACTING ESD MANAGER	ANNA LEE MONICA G. ALINGALAN ACTING ADMINISTRATIVE DIVISION MANAGER	ANALEE G. AGUILA PORT MANAGER	ANALEE G. AGUILA PORT MANAGER SHEET CONTENTS: EXISTING ROOF FRAMING PLAN, EXISTING TRUSS DETAIL, EXISTING GIRT – 1 DETAIL, EXISTING GIRT – 2 DETAIL	MAINTENANCE OF STORAGE BUILDING AT SASA PORT, SASA, DAVAO CITY LOCATION: SASA PORT, KM. 10 PORT AREA, DAVAO CITY	DATE / REMARKS ADDENDUM NO. – PROJECT – DATE – DRAWN –	S1	08
									CADD BY KJR DATE DRAWN 1/15/26 DATE UPDATED MM/DD/YY	

DRAWING AND SPECIFICATION DULY SIGNED, STAMPED OR SEALED AS INSTRUMENTS OF SERVICES ARE THE PROPERTY OF THE ARCHITECT, WHETHER THE OBJECTS FOR WHICH THEY ARE MADE IS EXECUTED OR NOT. IT SHALL BE UNLAWFUL FOR ANY PERSON WITHOUT THE WRITTEN CONSENT OF THE ARCHITECT OF THE SAID DOCUMENTS TO DUPLICATE OR TO MAKE COPIES OF THE SAID DOCUMENTS FOR USE IN REPETITION OF AND FOR PROJECTS OR BUILDINGS WHETHER PARTLY OR WHOLELY EXECUTED. R.A.545 SECTION 25(4).

SYMBOLS:

12"x48"x3" LOUVER HOUSING WITH 2– 28watts LED TUBE LIGHTS	CONVENIENCE OUTLET	CIRCUIT HOMERUN	NEW CIRCUIT	POWER CIRCUIT LINE	S2ab TWO – GANG SWITCH
ex. EXISTING LIGHTING FIXTURE/OUTLET	ex. EXHAUST FAN	EXISTING CIRCUIT	LIGHTING CIRCUIT LINE	Sa ONE – GANG SWITCH	PB PANEL BOARD

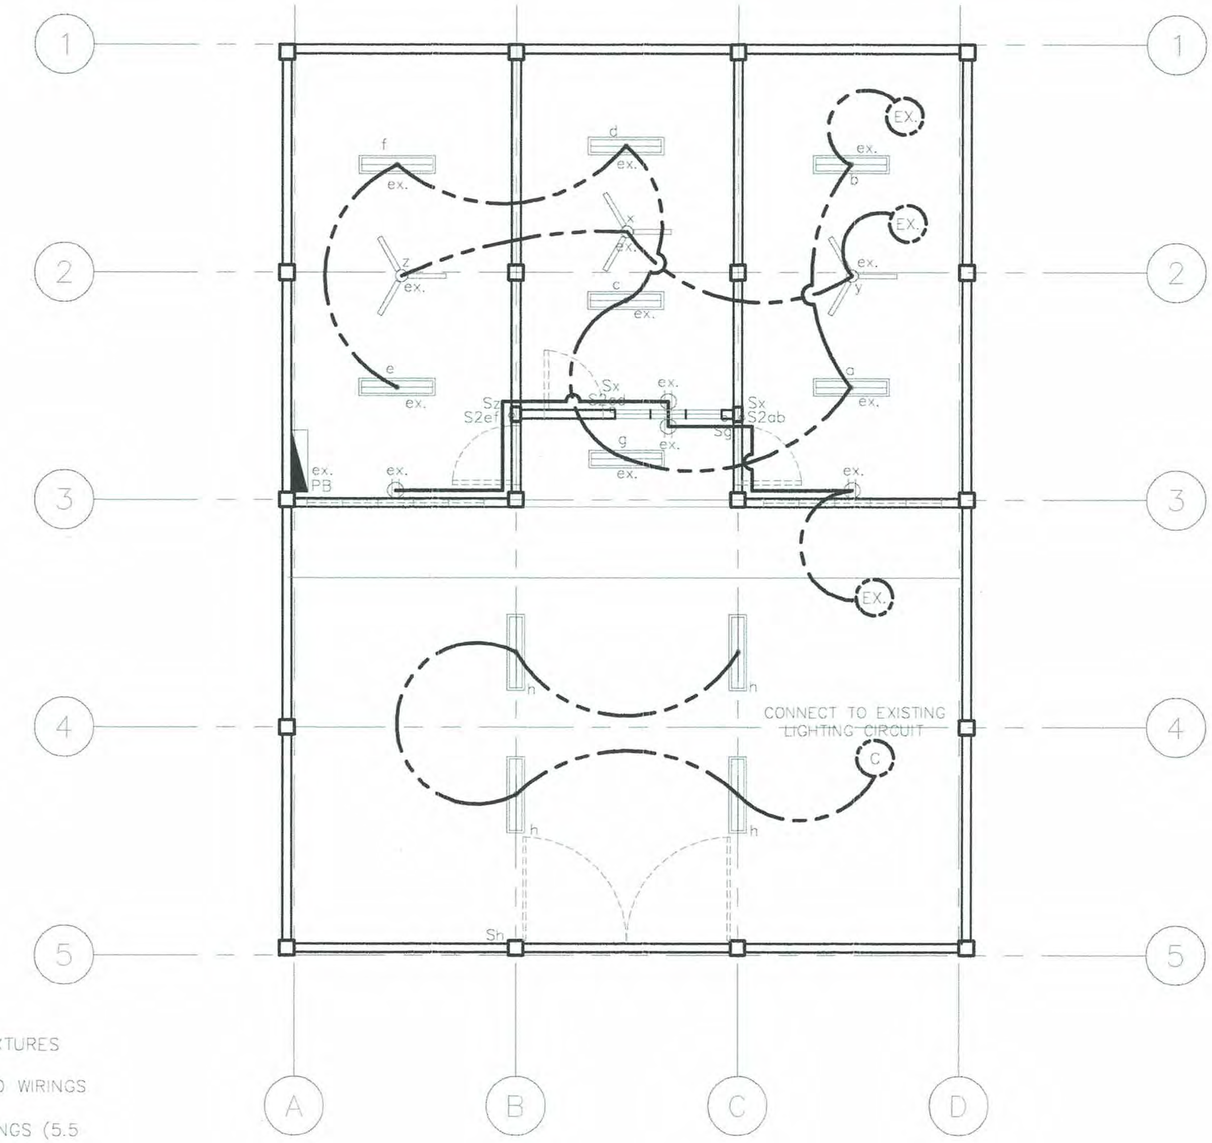

SCOPE:

1. REPLACE ALL EXISTING SWITCHES/LIGHTING FIXTURES AND WIRINGS (3.5 SQ. THHN/THWN WIRE)
2. REPLACE ALL EXISTING OUTLET, SWITCHES AND WIRINGS (3.5 SQ. THHN/THWN WIRE)
3. REPLACE ALL EXISTING ACU OUTLET AND WIRINGS (5.5 SQ. THHN/THWN WIRE)

E1.1 LIGHTING AND POWER LAYOUT

SCALE 1:150 METERS

PHILIPPINE PORTS AUTHORITY PMO DAVAO

PREPARED BY:	CHECKED AND REVIEWED BY:	RECOMMENDING APPROVAL BY:	CONFORME BY:	APPROVED BY:
KENNETH JOHN B. REMOLADOR ARCHITECT II	EDELPETER L. DE LA ROSA SUPERVISING ENGINEER	LARA SIMONE L. ABA ACTING ESD MANAGER	ANNA LEE MONICA G. ALINGALAN ACTING ADMINISTRATIVE DIVISION MANAGER	ANALEE G. AGUILA PORT MANAGER

OWNER: ANALEE G. AGUILA, PORT MANAGER

SHEET CONTENTS: LIGHTING AND POWER LAYOUT

PROJECT TITLE: MAINTENANCE OF STORAGE BUILDING AT SASA PORT, SASA, DAVAO CITY

LOCATION: SASA PORT, KM. 10 PORT AREA, DAVAO CITY

REVISIONS	
DATE	REMARKS
ADDENDUM	
NO.	–
PROJECT	–
DATE	–
DRAWN	–

SHEET NO. E1 OF 08

CADD BY KJR
DATE DRAWN 1/15/26
DATE UPDATED MM/DD/YY

DRAWING AND SPECIFICATION DULY SIGNED, STAMPED OR SEALED AS INSTRUMENTS OF SERVICES ARE THE PROPERTY OF THE ARCHITECT, WHETHER THE OBJECTS FOR WHICH THEY ARE MADE IS EXECUTED OR NOT. IT SHALL BE UNLAWFUL FOR ANY PERSON WITHOUT THE WRITTEN CONSENT OF THE ARCHITECT OF THE SAID DOCUMENTS TO DUPLICATE OR TO MAKE COPIES OF THE SAID DOCUMENTS FOR USE IN REPETITION OF AND FOR PROJECTS OR BUILDINGS WHETHER PARTLY OR WHOLELY EXECUTED. R.A.545 SECTION 25(4).

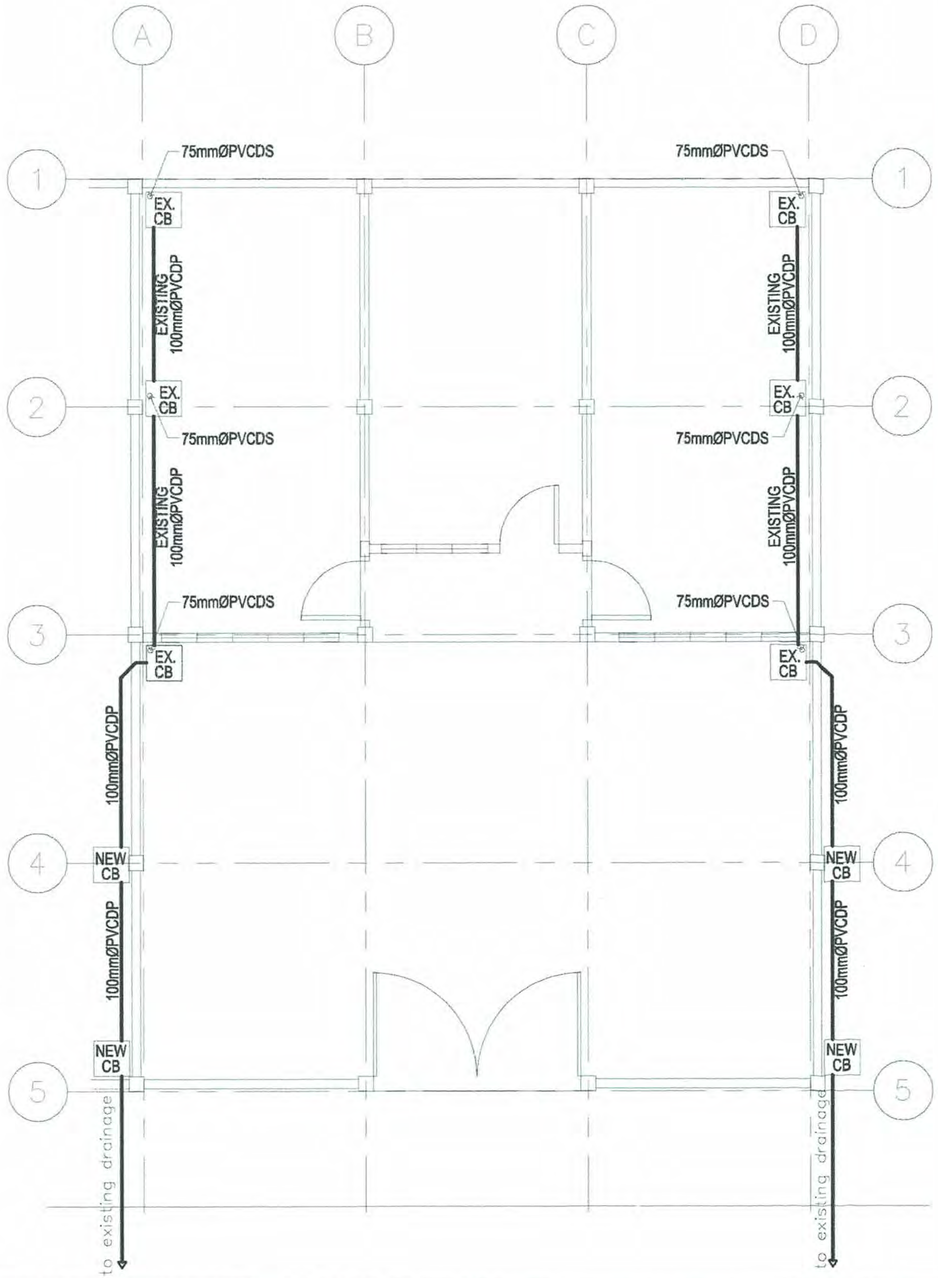

P1.1 RAINWATER DRAINAGE LAYOUT
SCALE 1:150 METERS

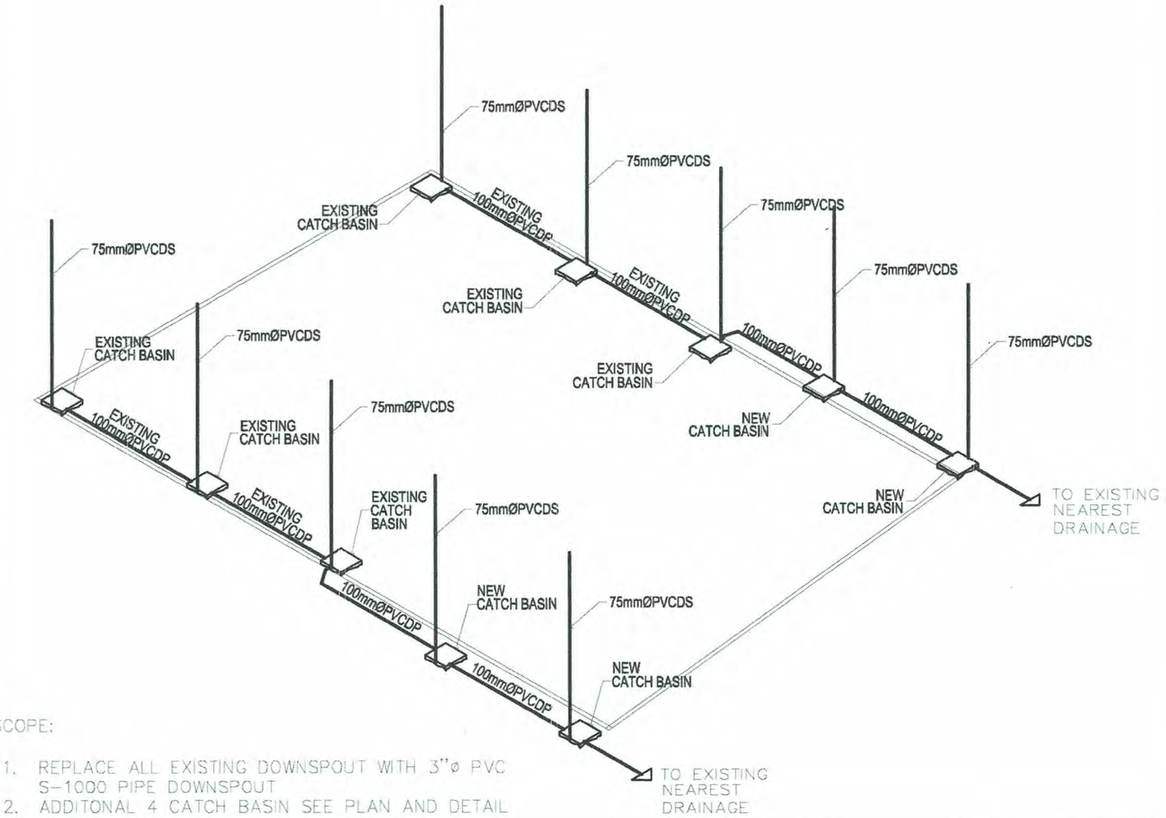

SCOPE:

1. REPLACE ALL EXISTING DOWNSPOUT WITH 3"ø PVC S-1000 PIPE DOWNSPOUT
2. ADDITONAL 4 CATCH BASIN SEE PLAN AND DETAIL

P1.2 ISOMETRIC RAINWATER DRAINAGE LAYOUT
SCALE 1:150 METERS

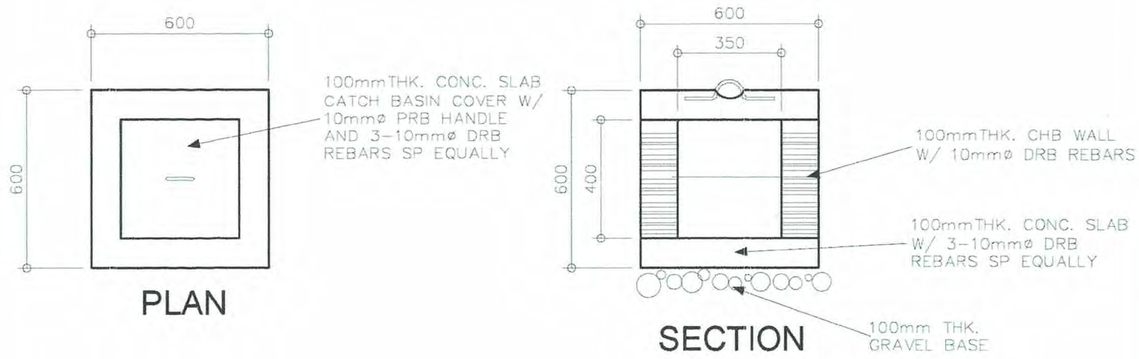

P1.3 CATCH BASIN DETAIL
SCALE 1:150 METERS

PHILIPPINE PORTS AUTHORITY PMO DAVAO

PREPARED BY:	CHECKED AND REVIEWED BY:	RECOMMENDING APPROVAL BY:	CONFORME BY:	APPROVED BY:
KENNETH JOHN B. REMOLADOR ARCHITECT II	EDELPETER L. DE LA ROSA SUPERVISING ENGINEER	LARA SIMONE L. ABA ACTING ESD MANAGER	ANNA LISE MONICA G. ALINGALAN ACTING ADMINISTRATIVE DIVISION MANAGER	ANALEE G. AGUILA PORT MANAGER

OWNER: ANALEE G. AGUILA, PORT MANAGER

SHEET CONTENTS: RAINWATER DRAINAGE LAYOUT, ISOMETRIC RAINWATER DRAINAGE LAYOUT, CATCH BASIN DETAIL

PROJECT TITLE: MAINTENANCE OF STORAGE BUILDING AT SASA PORT, SASA, DAVAO CITY

LOCATION: SASA PORT, KM. 10 PORT AREA, DAVAO CITY

REVISIONS	
DATE	REMARKS
ADDENDUM	
NO.	-
PROJECT	-
DATE	-
DRAWN	-

SHEET NO. P1 OF 08

CADD BY KJR
DATE DRAWN 1/15/26
DATE UPDATED MM/DD/YY

DRAWING AND SPECIFICATION DULY SIGNED, STAMPED OR SEALED AS INSTRUMENTS OF SERVICES ARE THE PROPERTY OF THE ARCHITECT, WHETHER THE OBJECTS FOR WHICH THEY ARE MADE IS EXECUTED OR NOT. IT SHALL BE UNLAWFUL FOR ANY PERSON WITHOUT THE WRITTEN CONSENT OF THE ARCHITECT OF THE SAID DOCUMENTS TO DUPLICATE OR TO MAKE COPIES OF THE SAID DOCUMENTS FOR USE IN REPETITION OF AND FOR PROJECTS OR BUILDINGS WHETHER PARTLY OR WHOLLY EXECUTED. R.A.545 SECTION 25(4)