


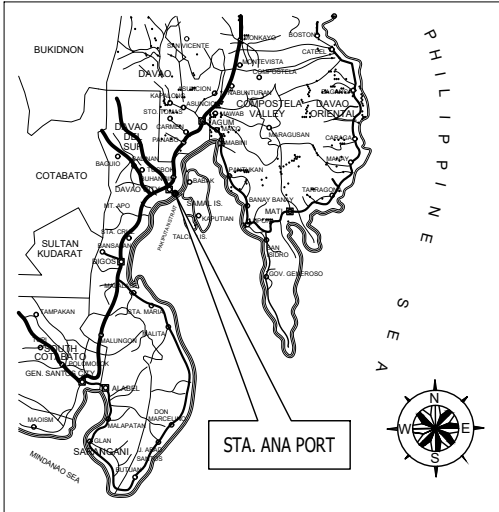


01.1 PORT LOCATION MAP

SCALE 1: NTS METERS

TECHNICAL DESCRIPTIONS

LINES	BEARINGS	DISTANCES
PZD BOUNDARY OF STA. ANA PORT		
1 2	N 04°23' W	188.04 m.
2 3	N 04°21' W	305.55 m.
3 4	N 86°09' E	75.13 m.
4 5	N 86°09' E	1000.00 m.
5 6	S 03°51' E	1007.00 m.
6 7	N 68°15' W	1137.16 m.
7 8	S 86°37' W	50.31 m.
8 9	N 05°16' W	21.25 m.
9 1	N 80°40' E	5.74 m.
TIE LINES from MON No.2, Cad. 102 DAVAO CADSTRE to corner "1"		
LOTS	BEARINGS	DISTANCES
PZD BDY.	N 48°27' E	240.10 m.
PZD CORNER COORDINATES		
CORNER	NORTHING	EASTING
MON No. 2	20,076.49	21,352.57
1	20,235.74	21,532.26
2	20,423.23	21,517.89
3	20,727.90	21,494.71
4	20,732.95	21,569.68
5	20,800.09	22,567.42
6	19,795.36	22635.03
7	20,216.62	21,578.77
8	20,213.65	21,528.55
9	20,234.81	21,526.60

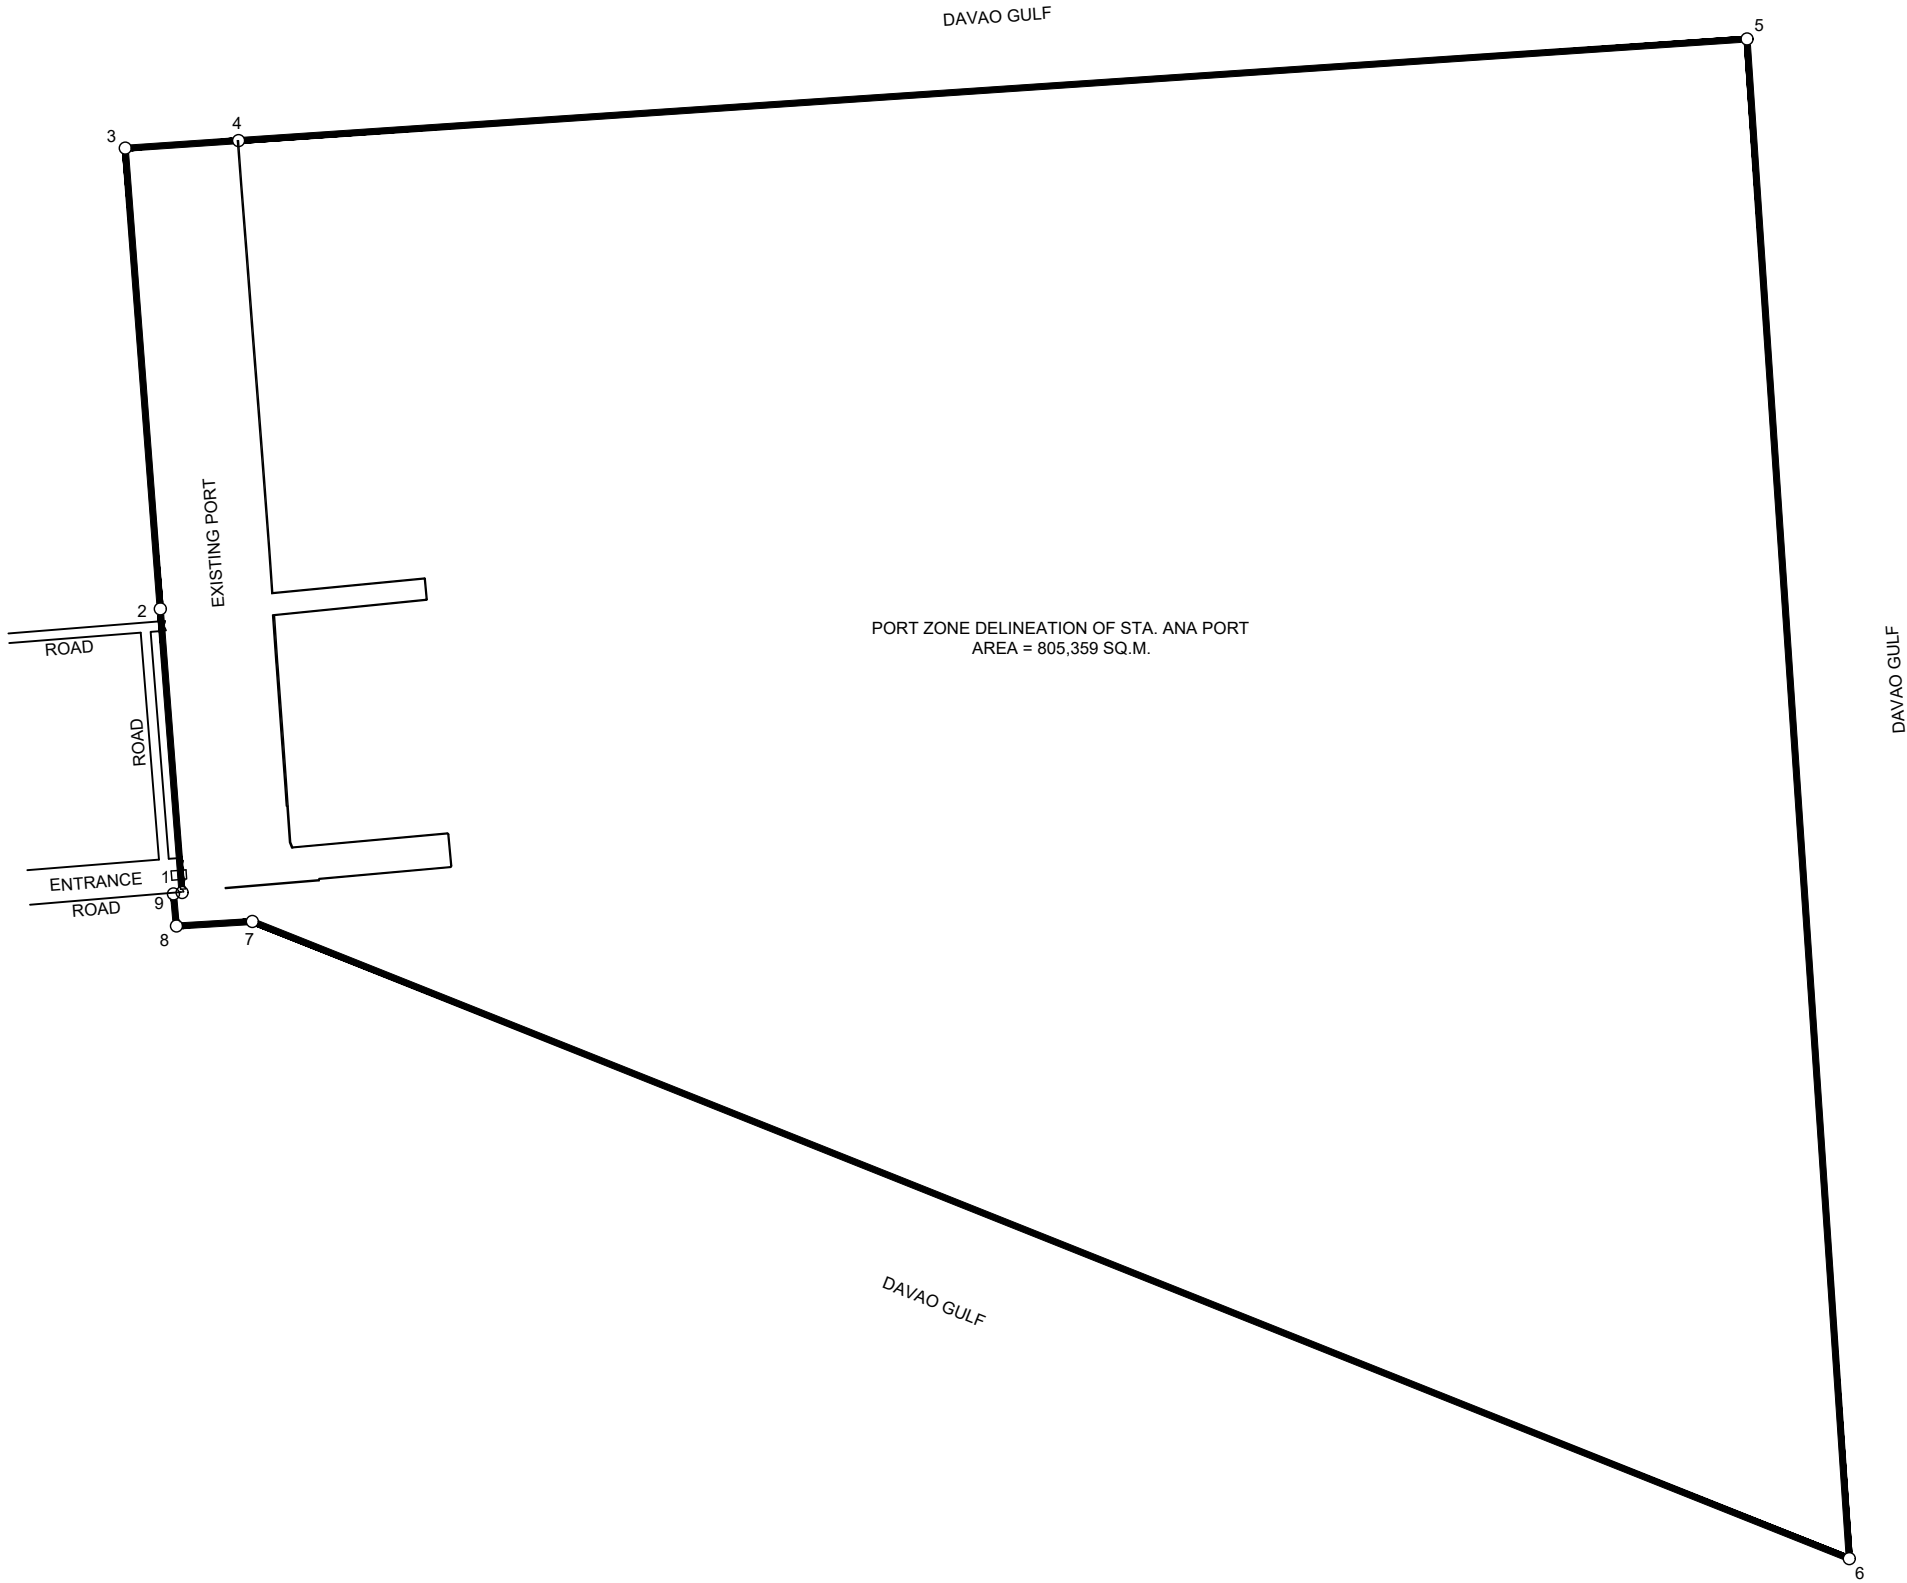

01.2 PROPOSED STA. ANA PORT ZONE DELINEATION

SCALE 1: 5000 METERS



PREPARED BY:

ORIGINAL SIGNED
VICTOR A. JASPE
ENGINEERING ASSISTANT-A

CHECKED AND REVIEWED BY:

ORIGINAL SIGNED
EDEL PETER L. DE LA ROSA
SUPERVISING ENGINEER A

RECOMMENDING APPROVAL BY:

ORIGINAL SIGNED
LARA SIMONE L. ABA
ACTING ESD MANAGER

APPROVED BY:

ORIGINAL SIGNED
ANALEE G. AGUILA
PORT MANAGER

OWNER:

ANALEE G. AGUILA
PORT MANAGER

SHEET CONTENTS:

PROJECT TITLE:

SURVEY WORKS FOR THE PROPOSED
STA. ANA PORT ZONE DELINEATION

LOCATION:

STA. ANA AVENUE, DAVAO CITY,
DAVAO DEL SUR

REVISIONS

DATE REMARKS

ADDENDUM

NO. PROJECT

DATE DATE DRAWN

DATE UPDATED

SHEET NO.

01

OF

1

CADD BY

VAJ

DATE

04/07/2025

DATE

4/7/2025