




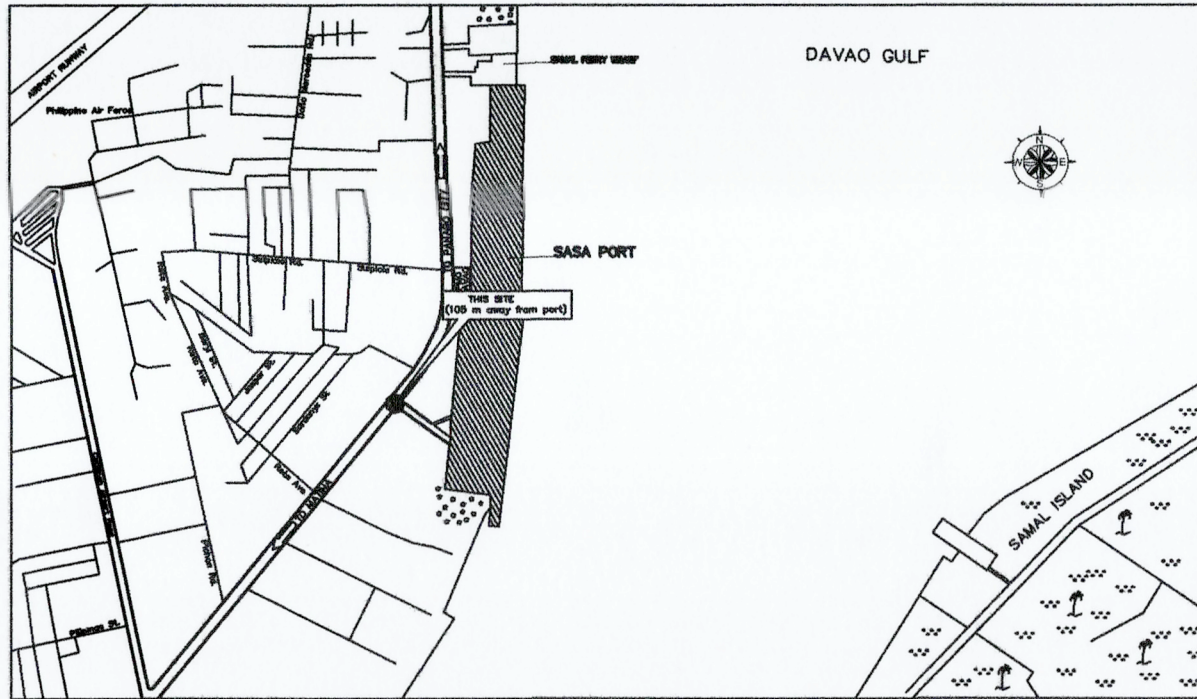


A2.1 SASA PORT SIGNAGE LOCATION PLAN
SCALE 1: NTS METERS

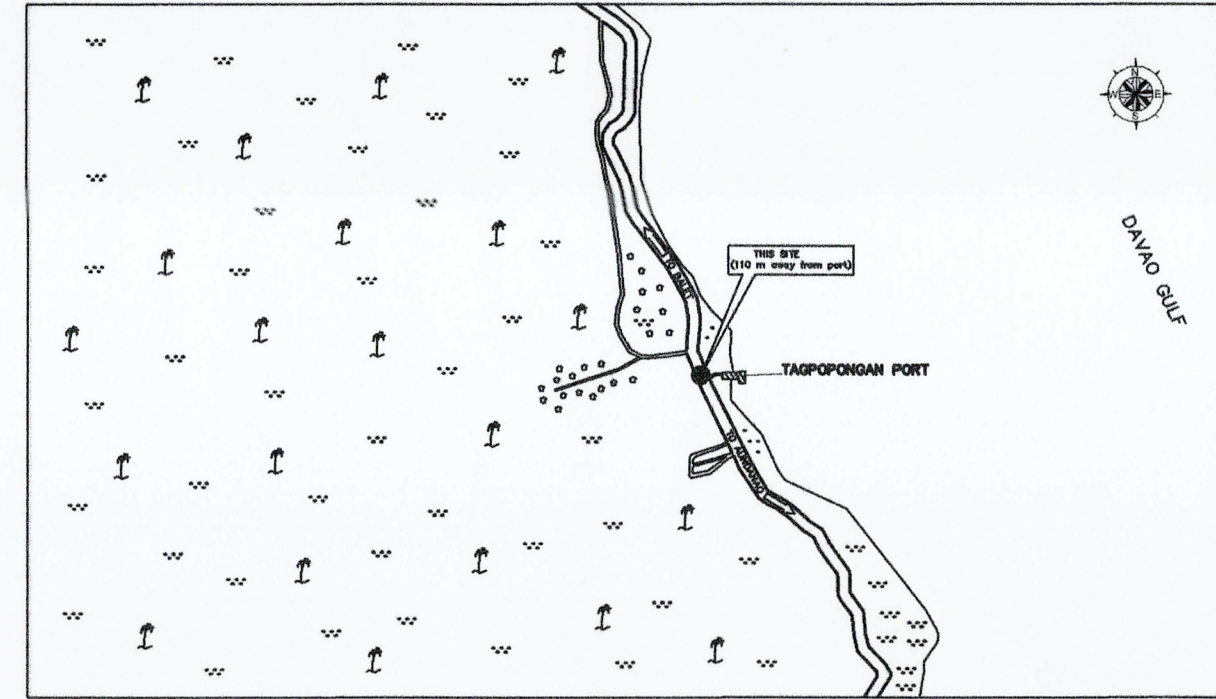

A2.3 TAGPOPONAN PORT SIGNAGE LOCATION PLAN
SCALE 1: NTS METERS

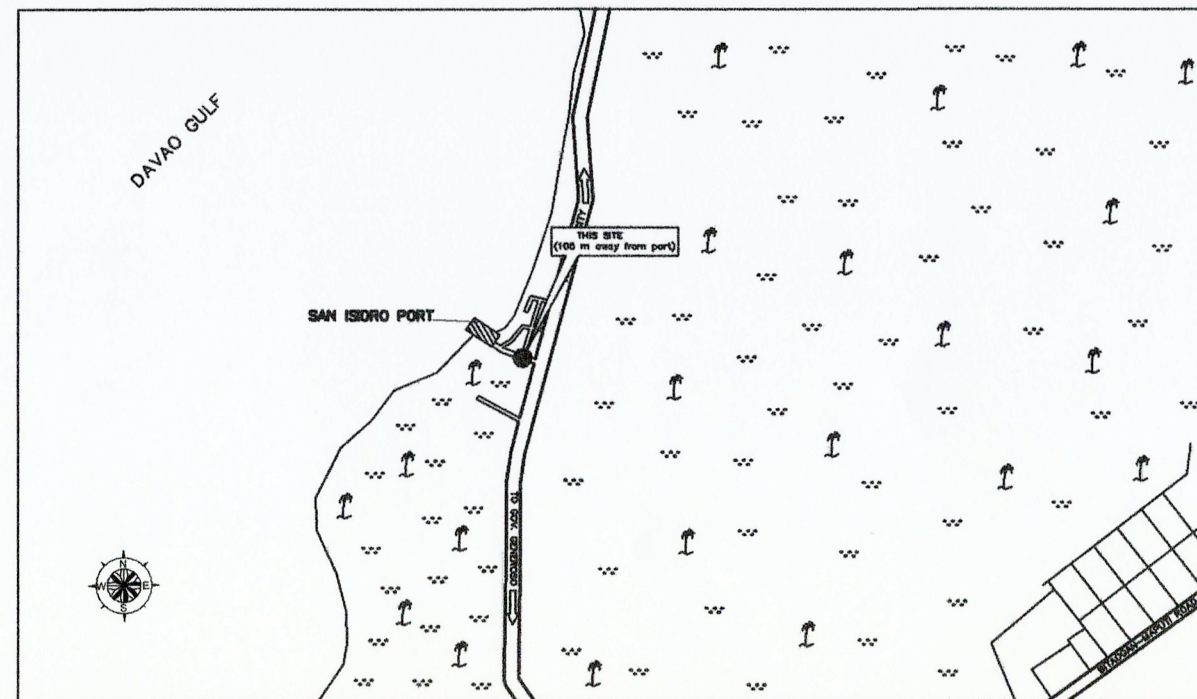

A2.2 SAN ISIDRO PORT SIGNAGE LOCATION PLAN
SCALE 1: NTS METERS

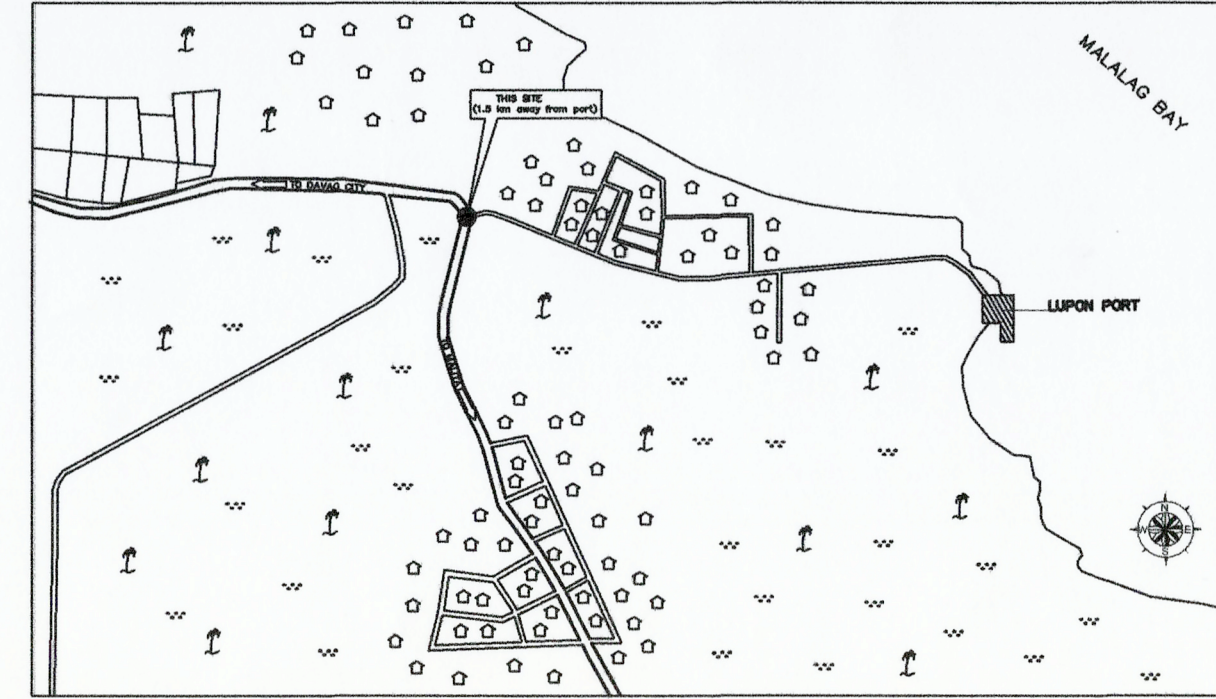

A2.4 MALALAG PORT SIGNAGE LOCATION PLAN
SCALE 1: NTS METERS



PREPARED BY:
[Signature]
VICTOR A. JASPE
ENGINEERING ASSISTANT-A

CHECKED AND REVIEWED BY:
[Signature]
EDELPETER L. DE LA ROSA
SUPERVISING ENGINEER

RECOMMENDING APPROVAL BY:
[Signature]
LARA SIMONE L. ABA
ACTING ESD MANAGER


APPROVED BY:
[Signature]
ANALEE G. AGUILA
PORT MANAGER

OWNER:
ANALEE G. AGUILA
PORT MANAGER
SHEET CONTENTS:
SASA PORT SIGNAGE LOCATION PLAN, TAGPOPONAN PORT SIGNAGE LOCATION PLAN, SAN ISIDRO PORT SIGNAGE LOCATION PLAN, MALALAG PORT SIGNAGE LOCATION PLAN


PROJECT TITLE:
MAINTENANCE OF DIRECTIONAL SIGNAGE FOR (10) TEN PORTS
LOCATION:
ALL PORTS UNDER THE JURISDICTION OF PPA PWD-DAVAO

REVISIONS	
DATE	REMARKS
ADDENDUM	
NO.	
PROJECT	
DATE	
DRAWN	


SHEET NO. **A2** OF **4**
CADD BY: CLYDE
DATE DRAWN: 11/11/24
DATE UPDATED: 11/11/24

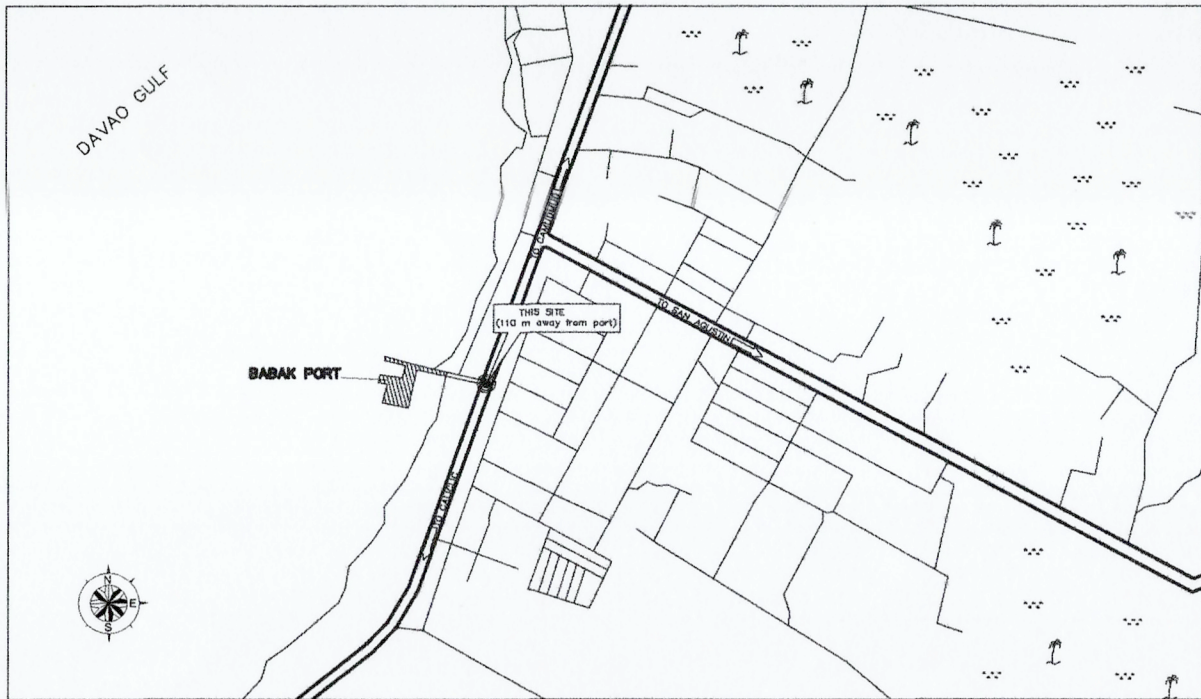


A3.1 BABAK PORT SIGNAGE LOCATION PLAN
SCALE 1:NTS METERS

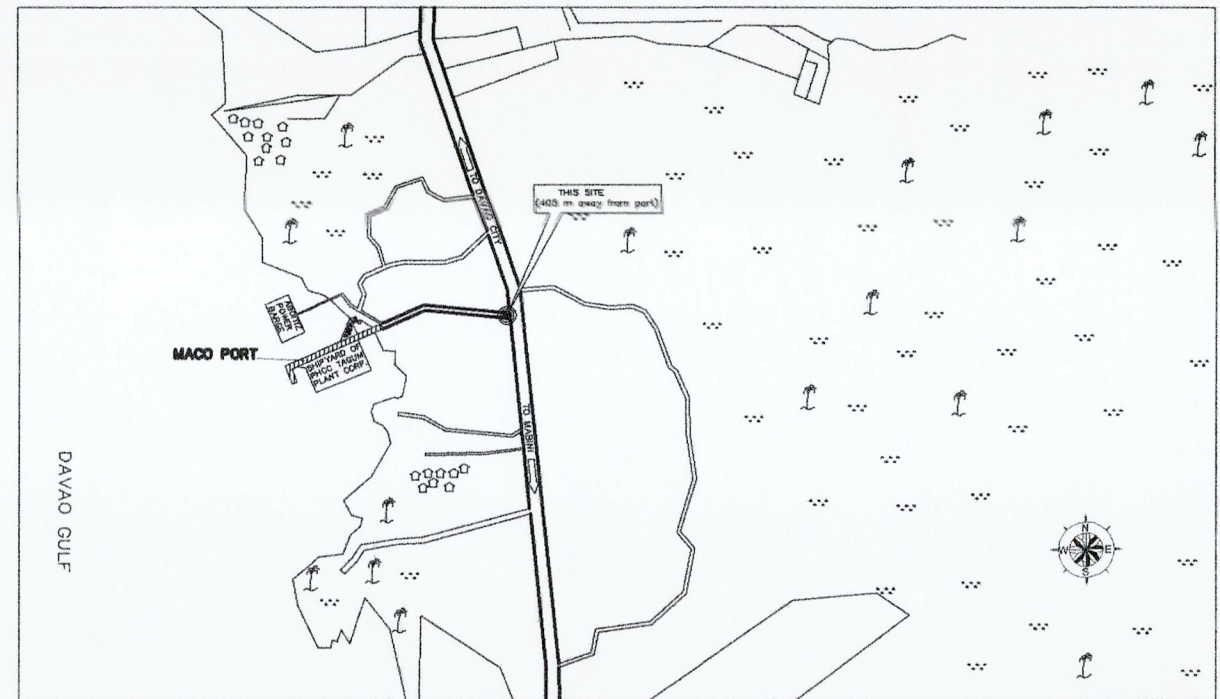




A3.3 MACO PORT SIGNAGE LOCATION PLAN
SCALE 1:NTS METERS


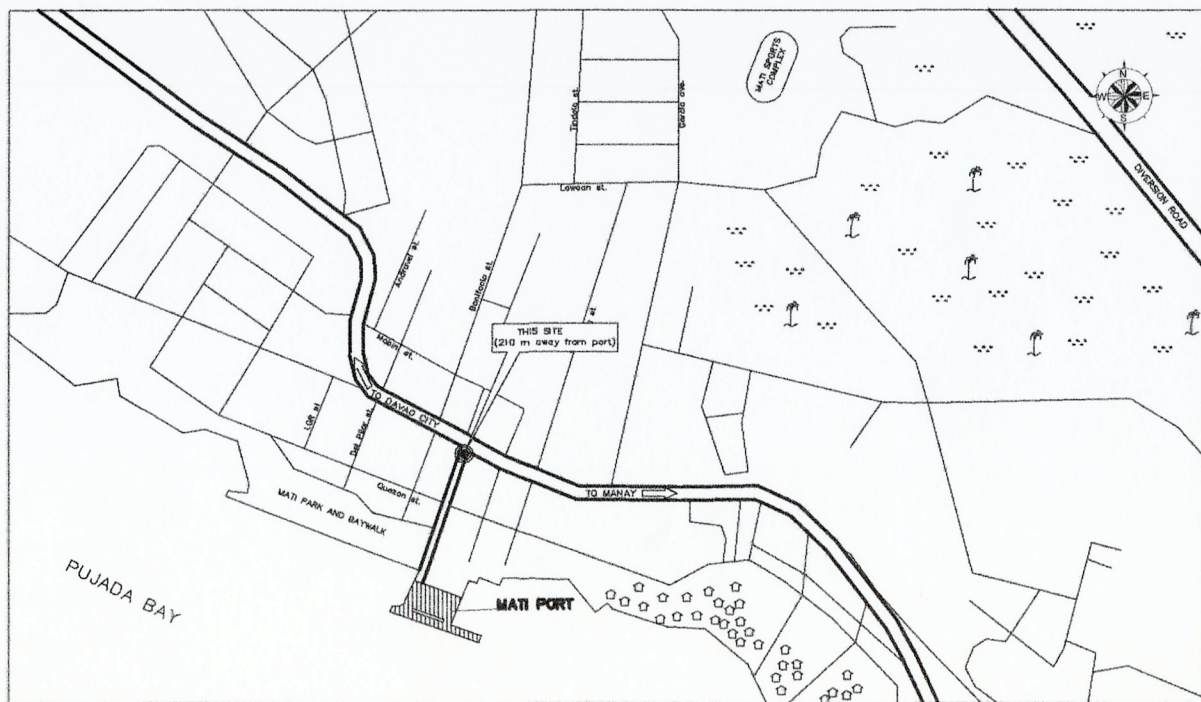



A3.2 MATI PORT SIGNAGE LOCATION PLAN
SCALE 1:NTS METERS

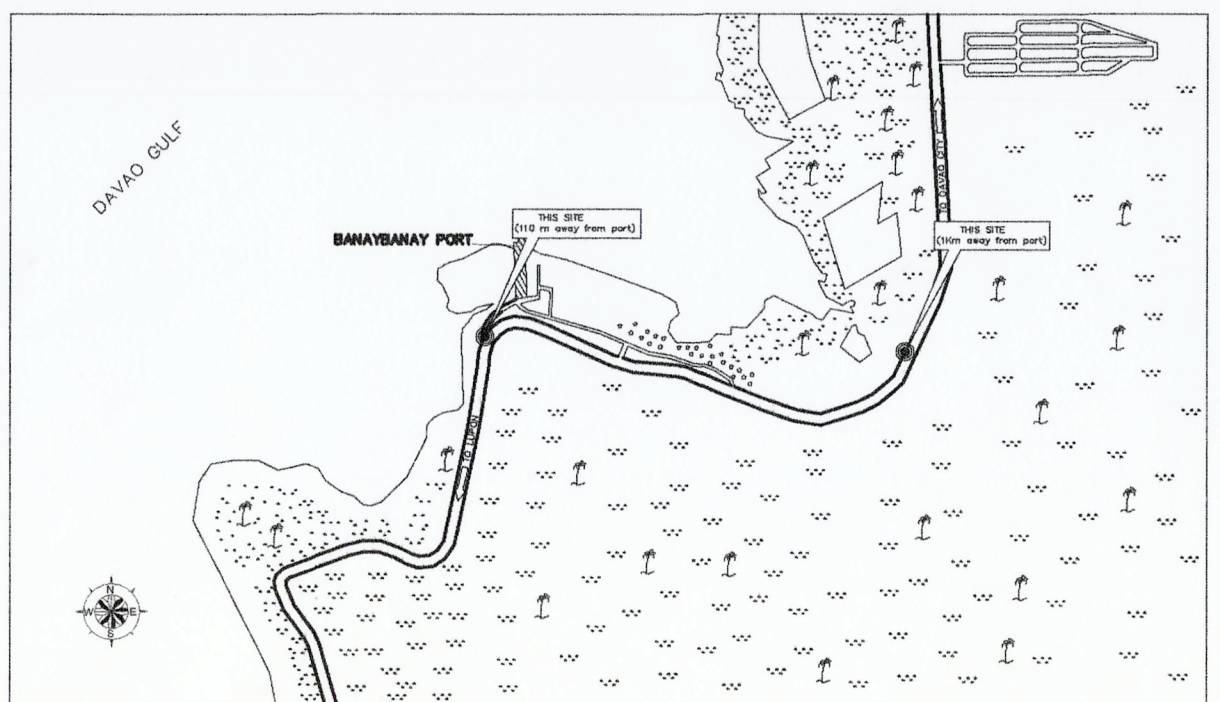

A3.4 BANAYBANAY PORT SIGNAGE LOCATION PLAN
SCALE 1:NTS METERS

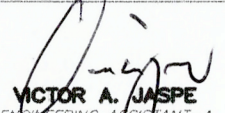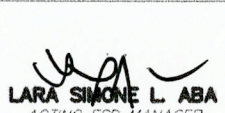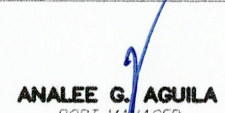	PREPARED BY:	CHECKED AND REVIEWED BY:	RECOMMENDING APPROVAL BY:	APPROVED BY:	OWNER:	PROJECT TITLE:	REVISIONS	SHEET NO.	OF	
	 VICTOR A. JASPE ENGINEERING ASSISTANT-A	 EDELPETER L. DE LA ROSA SUPERVISING ENGINEER	 LARA SIMONE L. ABA ACTING ESD MANAGER	 ANALEE G. AGUILA PORT MANAGER	ANALEE G. AGUILA PORT MANAGER	MAINTENANCE OF DIRECTIONAL SIGNAGE FOR TEN (10) PORTS	DATE	REMARKS	A3	4
							ADDENDUM			
							NO.			
SHEET CONTENTS:						LOCATION:	NO.			
PORT LOCATION MAP, LOCATION PLAN, SHEET CONTENTS, PERSPECTIVES, SITE DEVELOPMENT PLAN						ALL PORTS UNDER THE JURISDICTION OF PPA PMA-DAVAO	DATE DRAWN: 11/11/24	CHECKED BY: CLYDE		
							DATE: 11/11/24	DATE: 11/11/24		

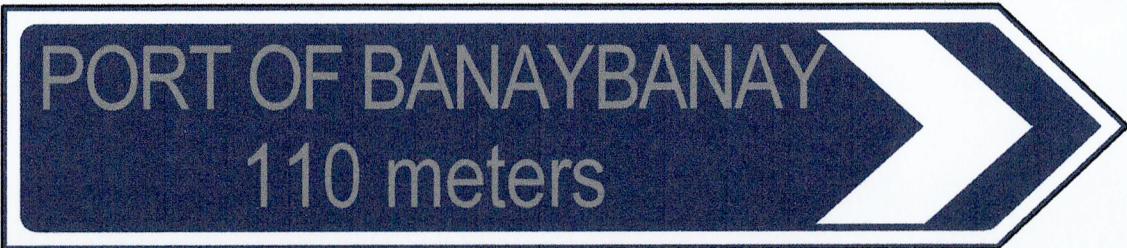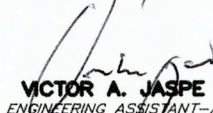													
A4.1 DESIGN OF SIGNAGE AT PORT OF TAGPOPONGAN AT TWO (2) SIDES (1 SET) SCALE 1:NTS METERS		A4.6 DESIGN OF SIGNAGE AT PORT OF SAN ISIDRO AT TWO (2) SIDES (1 SET) S SCALE 1:NTS METERS											
													
A4.2 DESIGN OF SIGNAGE AT PORT OF BANAYBANAY AT TWO (2) SIDES (1 SET) SCALE 1:NTS METERS		A4.7 DESIGN OF SIGNAGE AT PORT OF PANTUKAN AT TWO (2) SIDES (1 SET) SCALE 1:NTS METERS											
													
A4.3 DESIGN OF SIGNAGE AT PORT OF MALALAG AT TWO (2) SIDES (1 SET) SCALE 1:NTS METERS		A4.8 DESIGN OF SIGNAGE AT PORT OF SAN ISIDRO AT TWO (2) SIDES (1 SET) SCALE 1:NTS METERS											
													
A4.4 DESIGN OF SINGAGE AT PORT OF MACO AT TWO (2) SIDES (1 SET) SCALE 1:NTS METERS		A4.9 DESIGN OF SIGNAGE AT PORT OF BABAK AT TWO (2) SIDES (1 SET) SCALE 1:NTS METERS											
													
A4.5 DESIGN OF SIGNAGE AT PORT OF MATI AT TWO (2) SIDES (1 SET) SCALE 1:NTS METERS		A4.10 DESIGN OF SIGNAGE AT PORT OF LUPON AT TWO (2) SIDES (1 SET) SCALE 1:NTS METERS											
	PREPARED BY:  VICTOR A. JASPE ENGINEERING ASSISTANT-A	CHECKED AND REVIEWED BY:  EDELPETER L. DE LA ROSA SUPERVISING ENGINEER	RECOMMENDING APPROVAL BY:  LARA SIMONE L. ABA ACTING ESD MANAGER										
APPROVED BY:  ANALEE G. AGUILAS PORT MANAGER		OWNER: ANALEE G. AGUILA PORT MANAGER	PROJECT TITLE: MAINTENANCE OF DIRECTIONAL SIGNAGE FOR TEN (10) PORTS										
SHEET CONTENTS: DESIGN OF SIGNAGES AT ALL TERMINAL PORTS UNDER PPA PMO-DAVAO TWO (2) UNITS EACH		LOCATION: ALL PORTS UNDER THE JURISDICTION OF PPA PMO-DAVAO	<table border="1"> <thead> <tr> <th colspan="2">REVISIONS</th> </tr> <tr> <th>DATE</th> <th>REMARKS</th> </tr> </thead> <tbody> <tr> <td> </td> <td> </td> </tr> <tr> <td> </td> <td> </td> </tr> <tr> <td> </td> <td> </td> </tr> </tbody> </table>	REVISIONS		DATE	REMARKS						
REVISIONS													
DATE	REMARKS												
NO. 1 PROJECT 1 DATE 11/04/24 DRAWN 11/11/24		SHEET NO. A4 OF 4 CADD BY CLYDE DATE DRAWN 11/04/24 DATE UPDATED 11/11/24											

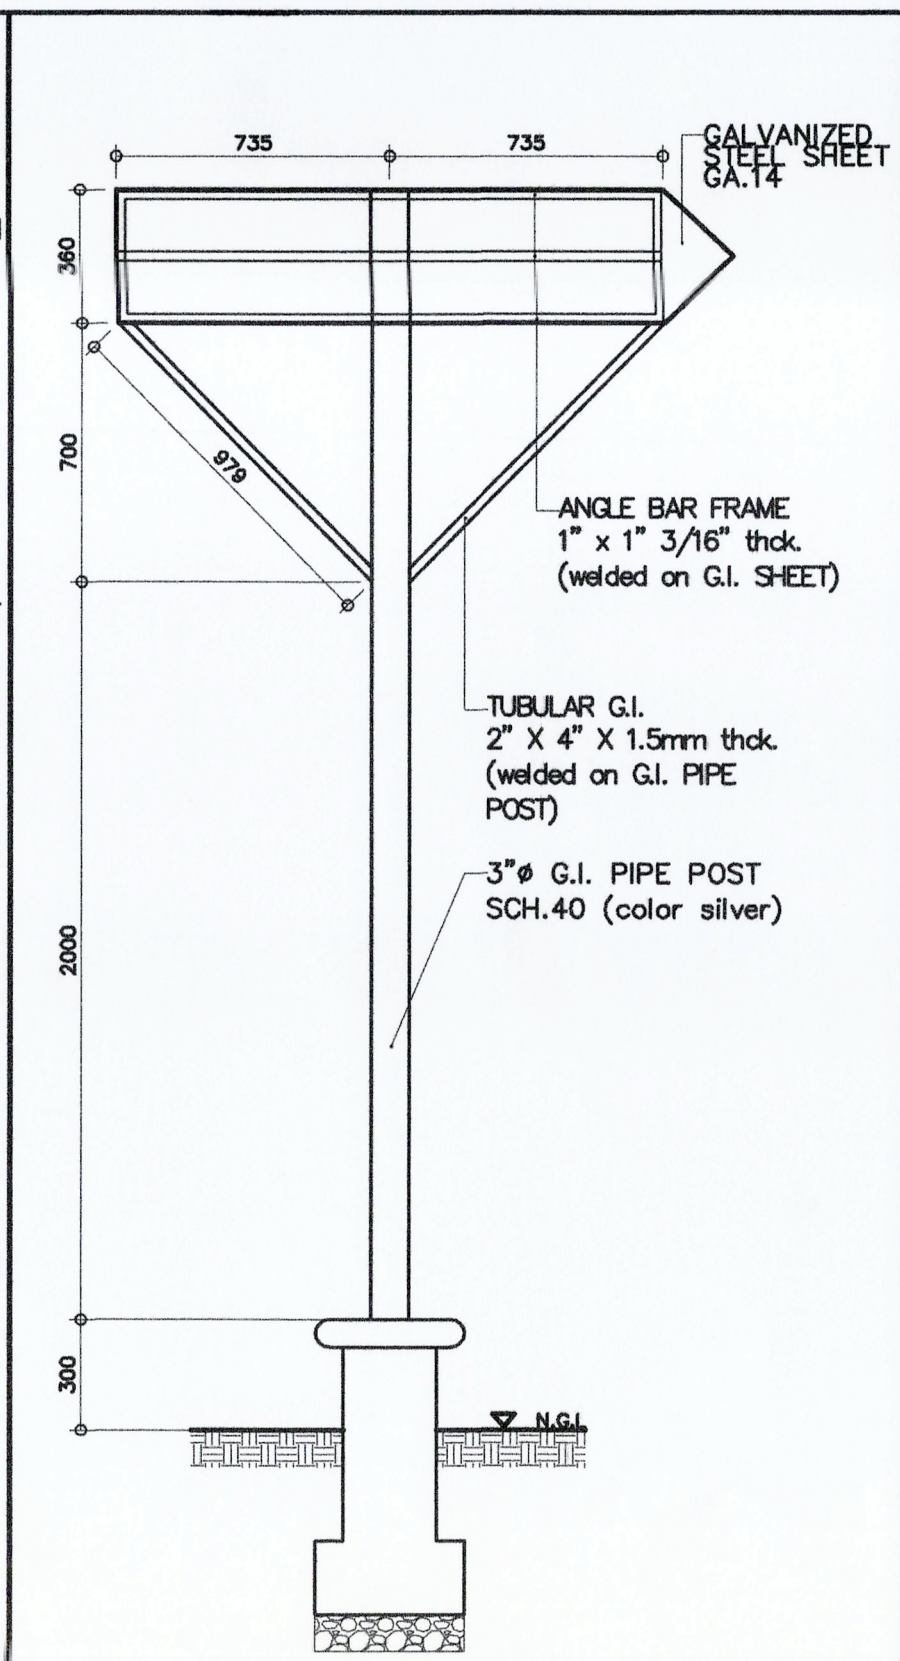

S1.3 REAR ELEVATION OF SIGNAGE
SCALE 1:NTS METERS