


TO MARBEL/GENSAN

TO GEN. SANTOS CITY



LEGEND:


- REPAINTING OF CYCLONE FENCE
(SEE DETAILED DRAWING,
L.M.=280.00m)
- REPAINTING OF CYCLONE FENCE
NEAR CY 1V(SEE DETAILED DRAWING,
L.M.=186.00m)
- SEE CYCLONE FENCE DETAIL

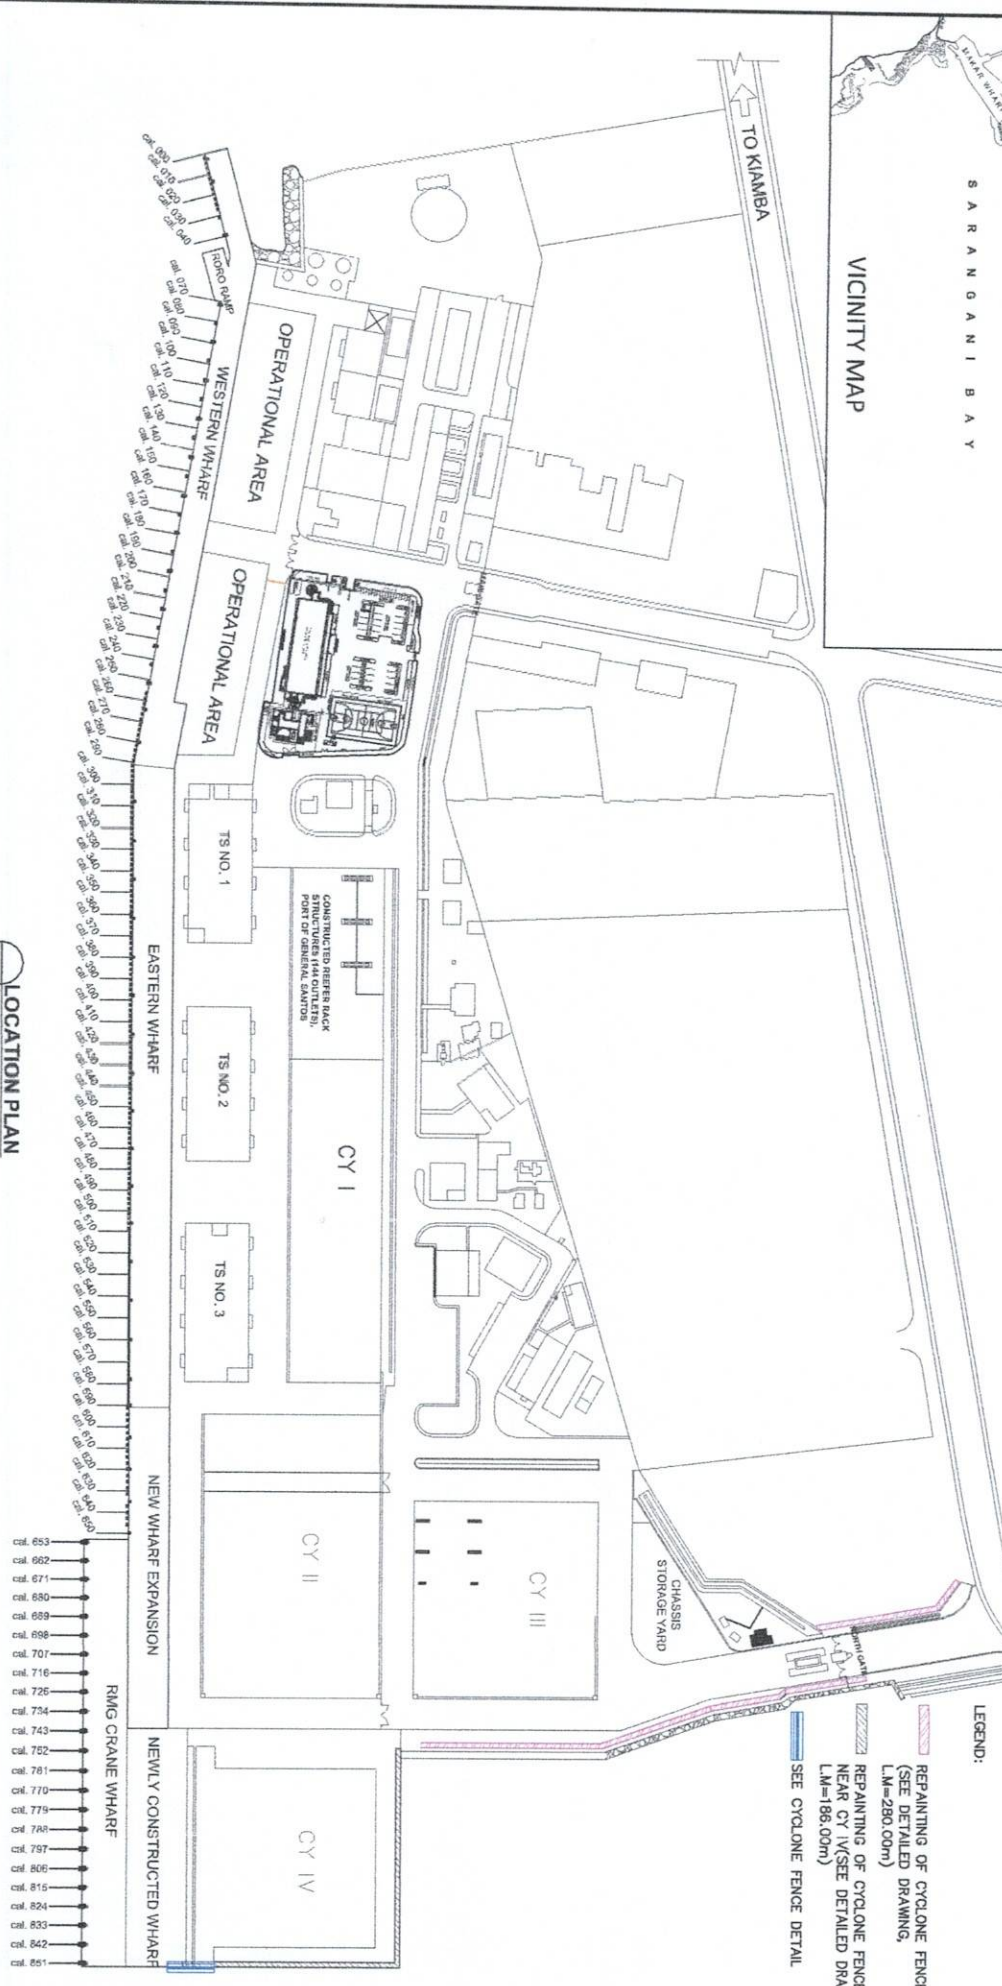


LOCATION PLAN
SCALE 1:2500



- NOTE:
1. USE MARINE EPOXY PRIMER ONE COAT (GRAY) AND USE MARINE EPOXY ENAMEL PAINT TWO COATS TO ALL STEEL STRUCTURES INCLUDING SURFACE PREPARATION PRIOR TO REPAINTING/PAINTING.
 2. USE 1 COAT ACRYLIC WATER-BASED ELASTOMERIC PAINT, COLOR SUBJECT FOR PPA'S APPROVAL TO ALL CONCRETE STRUCTURES INCLUDING SURFACE PREPARATION PRIOR TO REPAINTING/PAINTING.


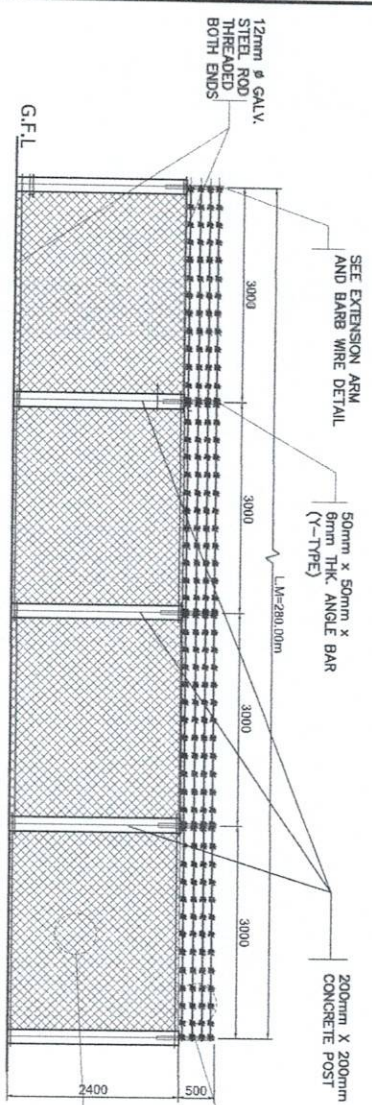


REPAINTING OF CYCLONE FENCE NEAR CY III TO NORTH GATE (PART ELEVATION)
SCALE 1:75

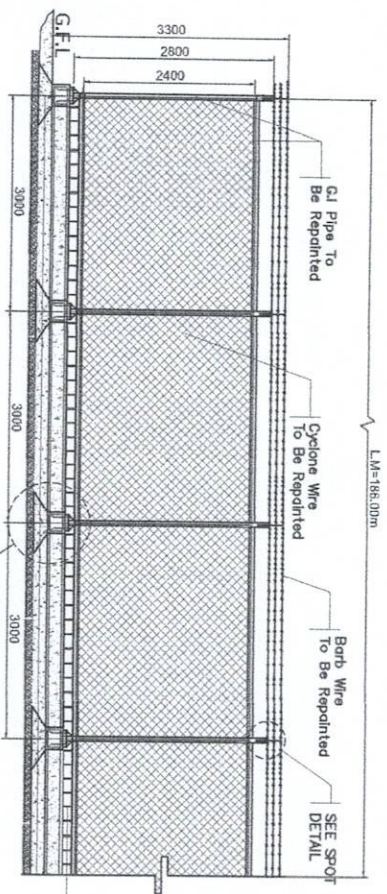


REPAINTING OF CYCLONE FENCE AT CY IV
SCALE 1:75

EXTENSION ARM BAR & BARB WIRE DETAIL
SCALE 1:10

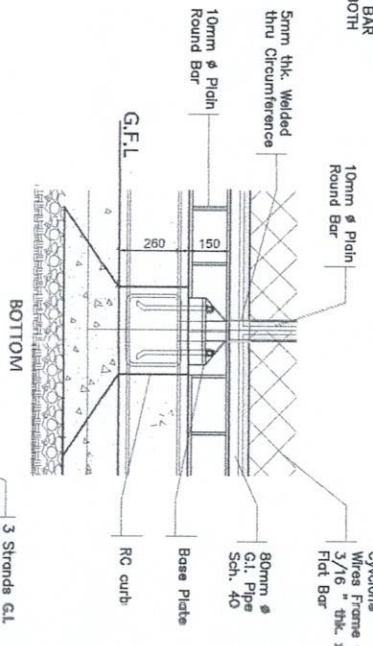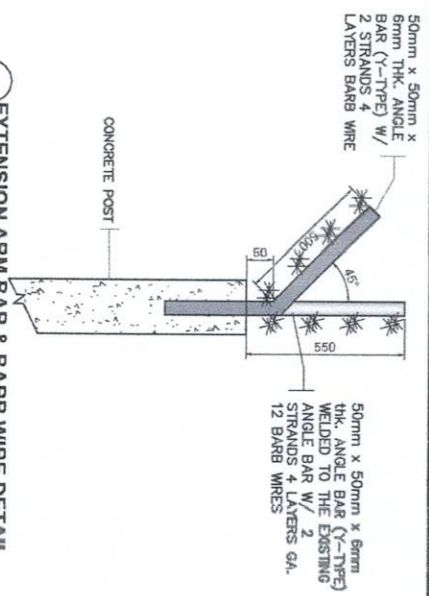


SPOT DETAIL
NOT TO SCALE

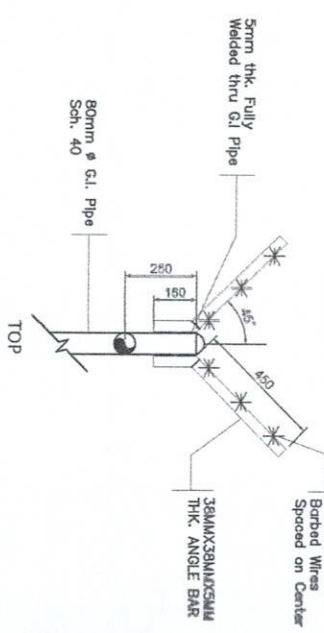


	PROJECT TITLE		PREPARED BY  JOECARLO SORIANO ENGINEERING ASSISTANT A	CHECKED BY  RYAN L. BADAÑO SENIOR ENGINEER A	REVIEWED BY  MARIA VIVEN M. TANCO PRINCIPAL ENGINEER A	RECOMMENDING APPROVAL  JAMESON L. LEBES EEO MANAGER	APPROVED BY  ATTY. GENIE M. GATAYÁN LEGAL COUNSEL	SHEET CONTENT	DATE
	REPAINTING OF CYCLONE FENCE AT CY III AND IV INCLUDING MAINTENANCE OF DAMAGED CYCLONE FENCE AT CY IV								
	LOCATION								
	PORT OF GENERAL SANTOS, MAKAR WHARF, GENERAL SANTOS CITY								
	Digitally signed by Joecarlo Soriano DN: cn=Joecarlo Soriano, o=Philippine Ports Authority, ou=General Santos City, email=joecarlo.soriano@ppa.gov.ph, c=PH								
	Date: 2025.02.06 09:47:02 +08'00'								
Digitally signed by Ryan L. Badaño DN: cn=Ryan L. Badaño, o=Philippine Ports Authority, ou=General Santos City, email=ryan.badano@ppa.gov.ph, c=PH									
Date: 2025.02.06 10:57:31 +08'00'									
Digitally signed by Maria Vivien M. Tanco DN: cn=Maria Vivien M. Tanco, o=Philippine Ports Authority, ou=General Santos City, email=maria.vivien@ppa.gov.ph, c=PH									
Date: 2025.02.06 12:49:52 +08'00'									
Digitally signed by Jameson L. Lebes DN: cn=Jameson L. Lebes, o=Philippine Ports Authority, ou=General Santos City, email=jameson.lebes@ppa.gov.ph, c=PH									
Date: 2025.02.06 20:25:02 +08'00'									
1. CYCLONE FENCE DETAIL.									
2. SPOT DETAIL									
3. EXTENSION ARM AND BARB WIRE DETAIL									
2/3									

1. USE MARINE EPOXY PRIMER ONE COAT (GGAY) AND USE MARINE EPOXY ENAMEL PAINT TWO COATS TO ALL STEEL STRUCTURES
2. USE 1 COAT ACRYLIC WATER-BASED ELASTODUR PAINT, COLOR SUBJECT FOR PVA APPROVAL, TO ALL CONCRETE STRUCTURES, INCLUDING STEEL REINFORCEMENT PRIOR TO REPAINTING/PAINTING.

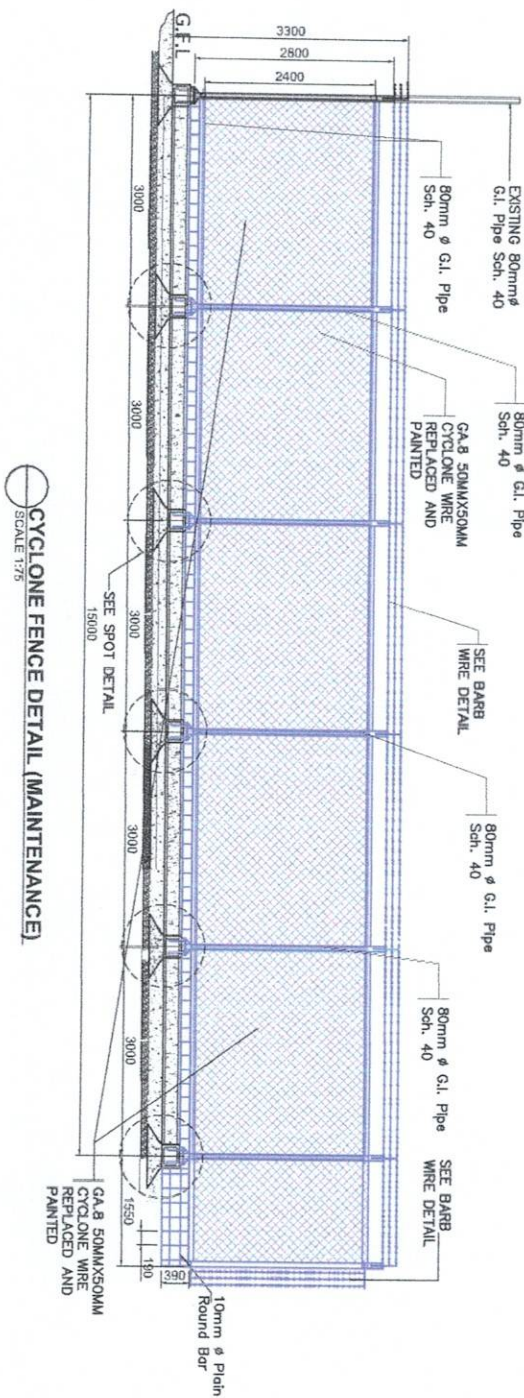

CYCLONE FENCE DETAIL (MAINTENANCE)
SCALE 1:75

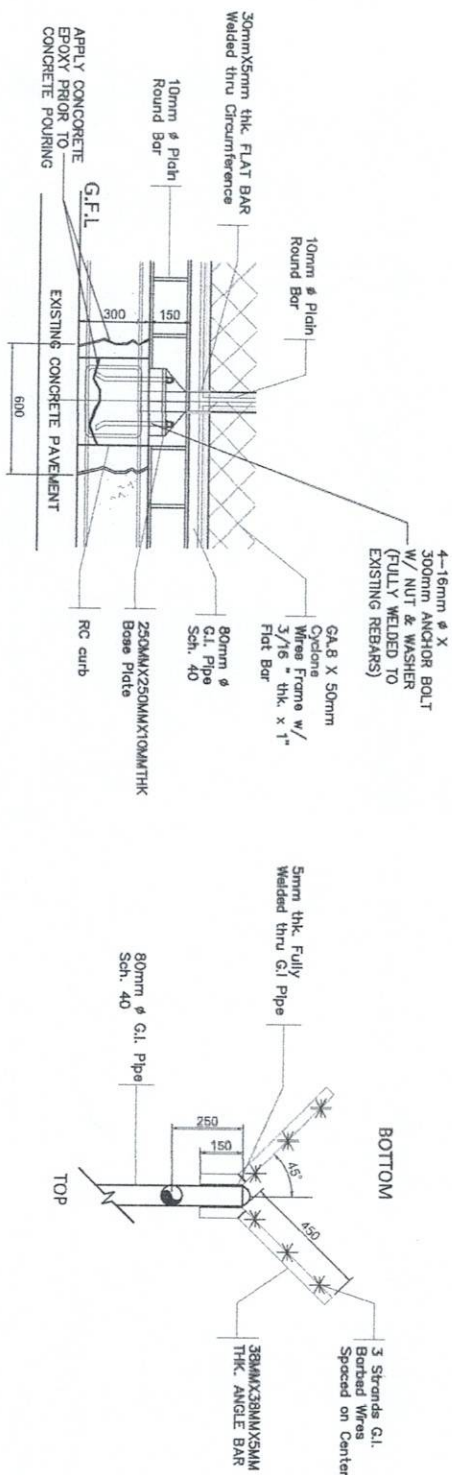

SPOT DETAIL
NOT TO SCALE

