


LEGEND:
— SEE TYP. PERIMETER FENCE DETAIL

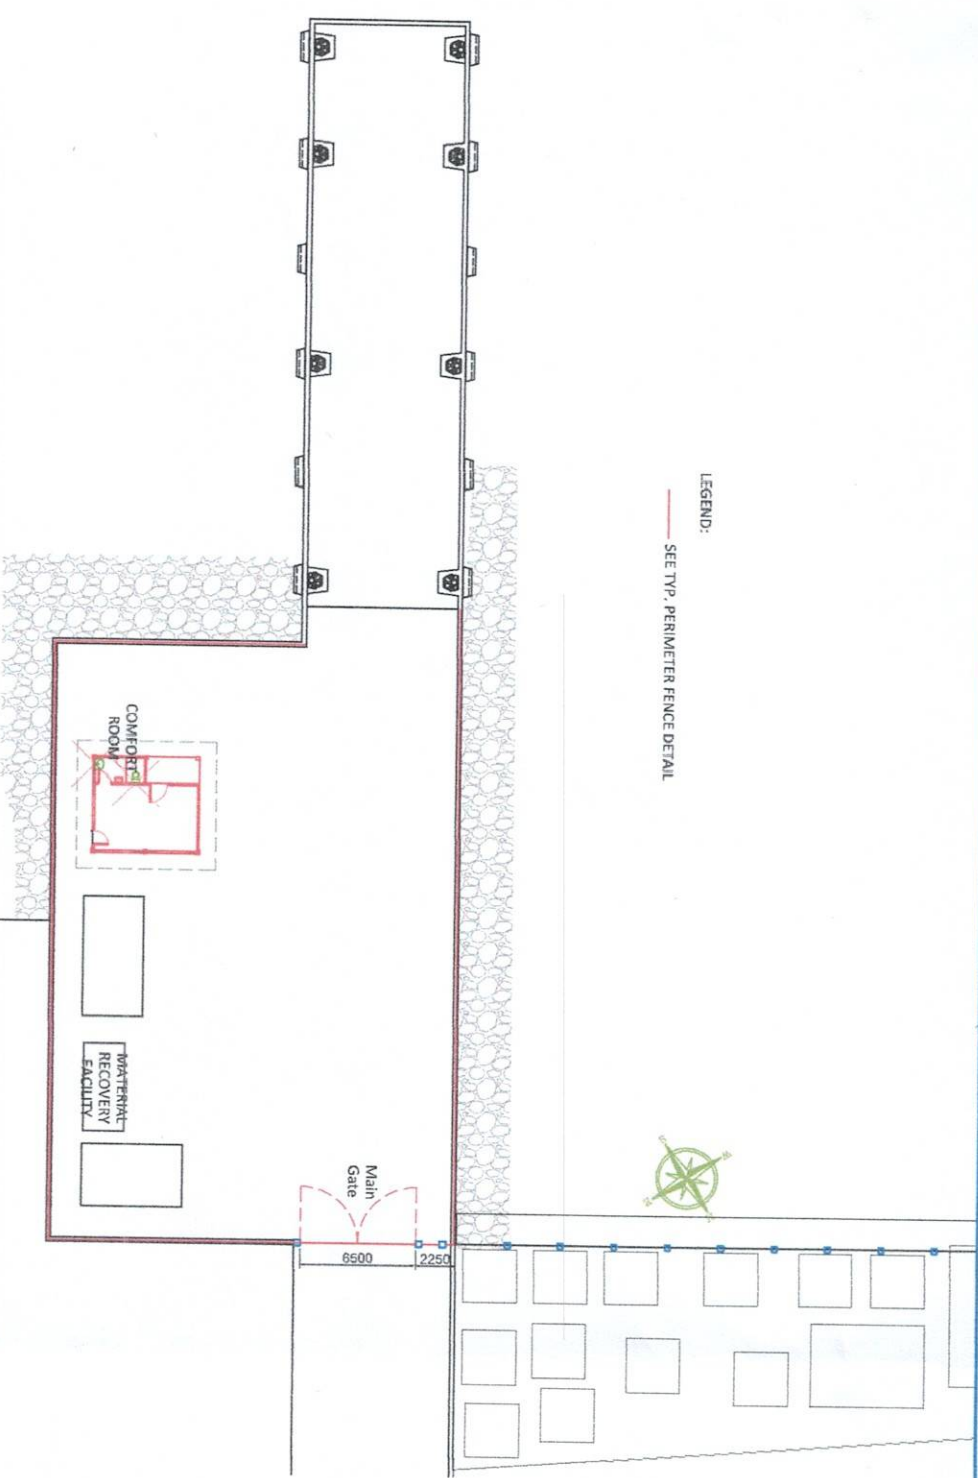

 **SITE DEVELOPMENT PLAN**
SCALE 1:300


		MAINTENANCE OF COMFORT ROOMS, MATERIAL RECOVERY FACILITY, FENCE AND GATES		PREPARED BY:  Frances Jansel L. Mantova Date: 2023.02.07 DESIGNER (P/COE)		CHECKED BY:  Ryan L. Badalos Date: 2023.02.07 SENIOR ENGINEER A		REVIEWED BY:  Maria Vivien M. Tanco Date: 2023.02.07 PRINCIPAL ENGINEER A		RECOMMENDING APPROVAL:  Jameson L. Leticia Date: 2023.02.07 EEO MANAGER		APPROVED BY:  ATTY. CESAR MANTAYA PORT MANAGER		SHEET CONTENT: 1. SITE DEVELOPMENT PLAN		DATE: 1/6	
---	--	--	--	--	--	--	--	--	--	--	--	--	--	--	--	--------------	--

- NOTE:
1. REPLACEMENT OF 400mmX400mm NON-SKID CERAMIC FLOOR TILES
 2. PROVIDE 400mmX400mm GLAZED CERAMIC TILES FOR WALL TILES INCLUDING CHB WALL PARTITION
 3. REPLACEMENT OF FIXTURES (WATER CLOSET, URINAL, LAVATORY, FAUCET, SHOWER)
 4. REPLACEMENT OF EXISTING DOOR
 5. PROVIDE TISSUE HOLDER
 6. PROVIDE STAINLESS STEEL SCREW TYPE 4" X 4" FLOOR DRAIN
 7. PROVIDE 1- H26.9 W5.7 D10.6cm, 9W FIXED LED LIGHTS WALL LAMP INSTALLED ABOVE THE LAVATORIES AND 21" X 27" BEVELLED FRAMELESS FACE MIRROR FOR EXISTING TOILET
 8. REPLACE WATER CLOSET WITH SLOW/SOFT CLOSE SEAT & COVER, FRONT LEVER, FLOOR DISCHARGE, CLOSED COUPLED TOILET AND ROUND FRONT WATER CLOSER, WITH ANTI-BACTERIAL PROTECTION, STAIN RESISTANT AND LOW MAINTENANCE
 9. REPLACEMENT STAINLESS STEEL P-TRAP WITH CLEAN OUT
 10. REPAINTING OF EXISTING CEILING OF COMFORT ROOM


11. ALL CONCRETE SURFACE PAINTED (1-COAT ELASTOMERIC PAINT)
12. PAINTING RATE NOT MORE THAN 20sq.m/GALLON

LEGEND:

FAU	FAUCET
WC	WATER CLOSET
FD	4" X 4" STAINLESS STEEL FLOOR DRAIN
UR	URINAL
LAV	LAVATORY
SHO	SHOWER
-b	STAINLESS STEEL BIDET AT EXISTING TOILET

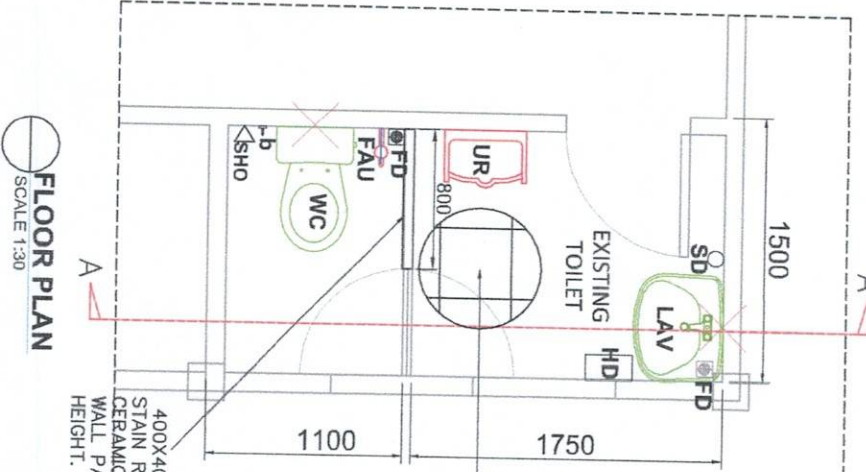


FLOOR PLAN
SCALE 1:30

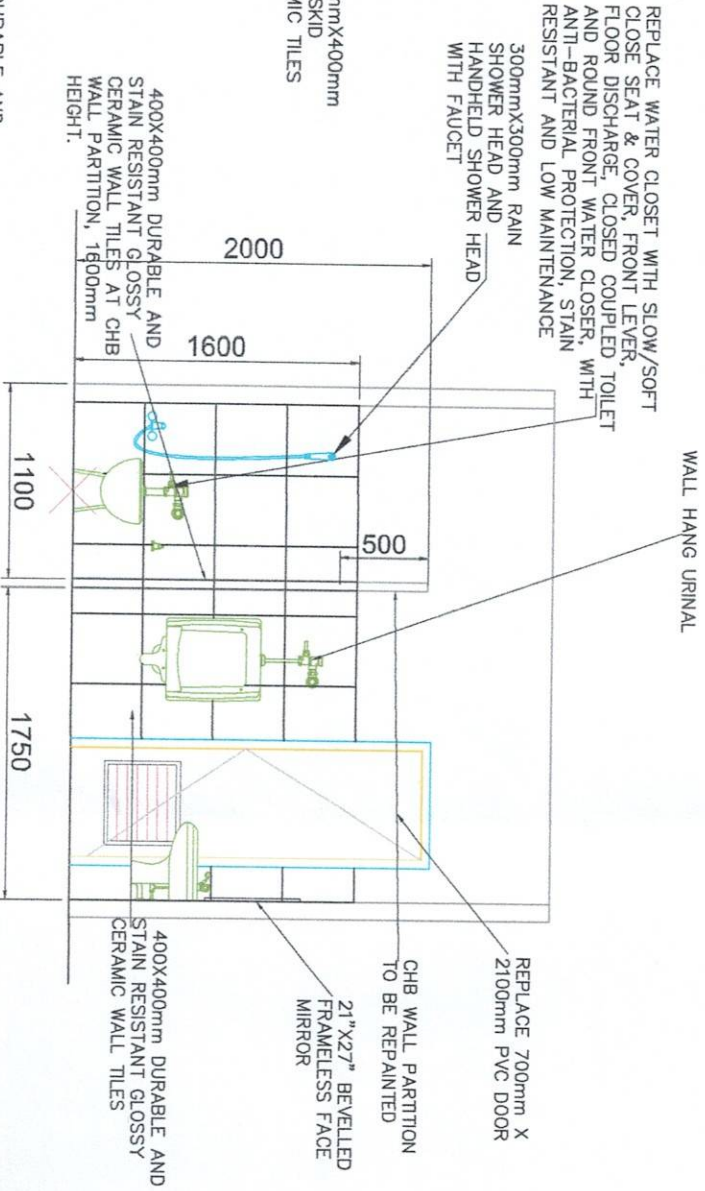


SECTION "A-A"
SCALE 1:30


------------------------	--	---	--	--	--	--	--	---	--	--	--	---	--	--	--	--------------	--

50mm $\varnothing$ UPVC PIPE
50mm $\varnothing$ UPVC PIPE

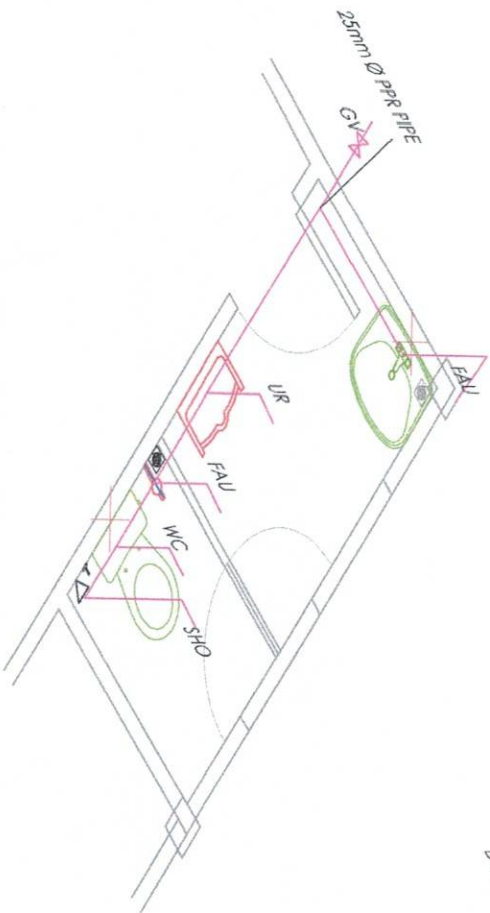


WATER PIPING ISOMETRIC
SCALE 1:25

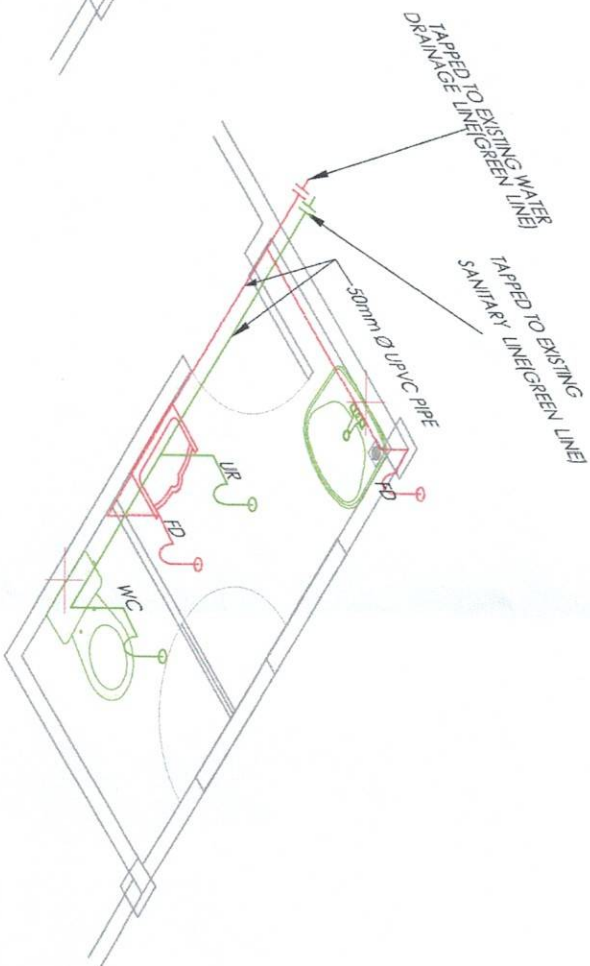


SANITARY AND DRAINAGE PIPING ISOMETRIC
SCALE 1/25

- NOTE:
1. ALL STEEL SURFACES PAINTED (1-COAT WATER-BASED ACRYLIC EPOXY PAINT)
 2. PAINTING RATE NOT MORE THAN 20sqm/GALLON

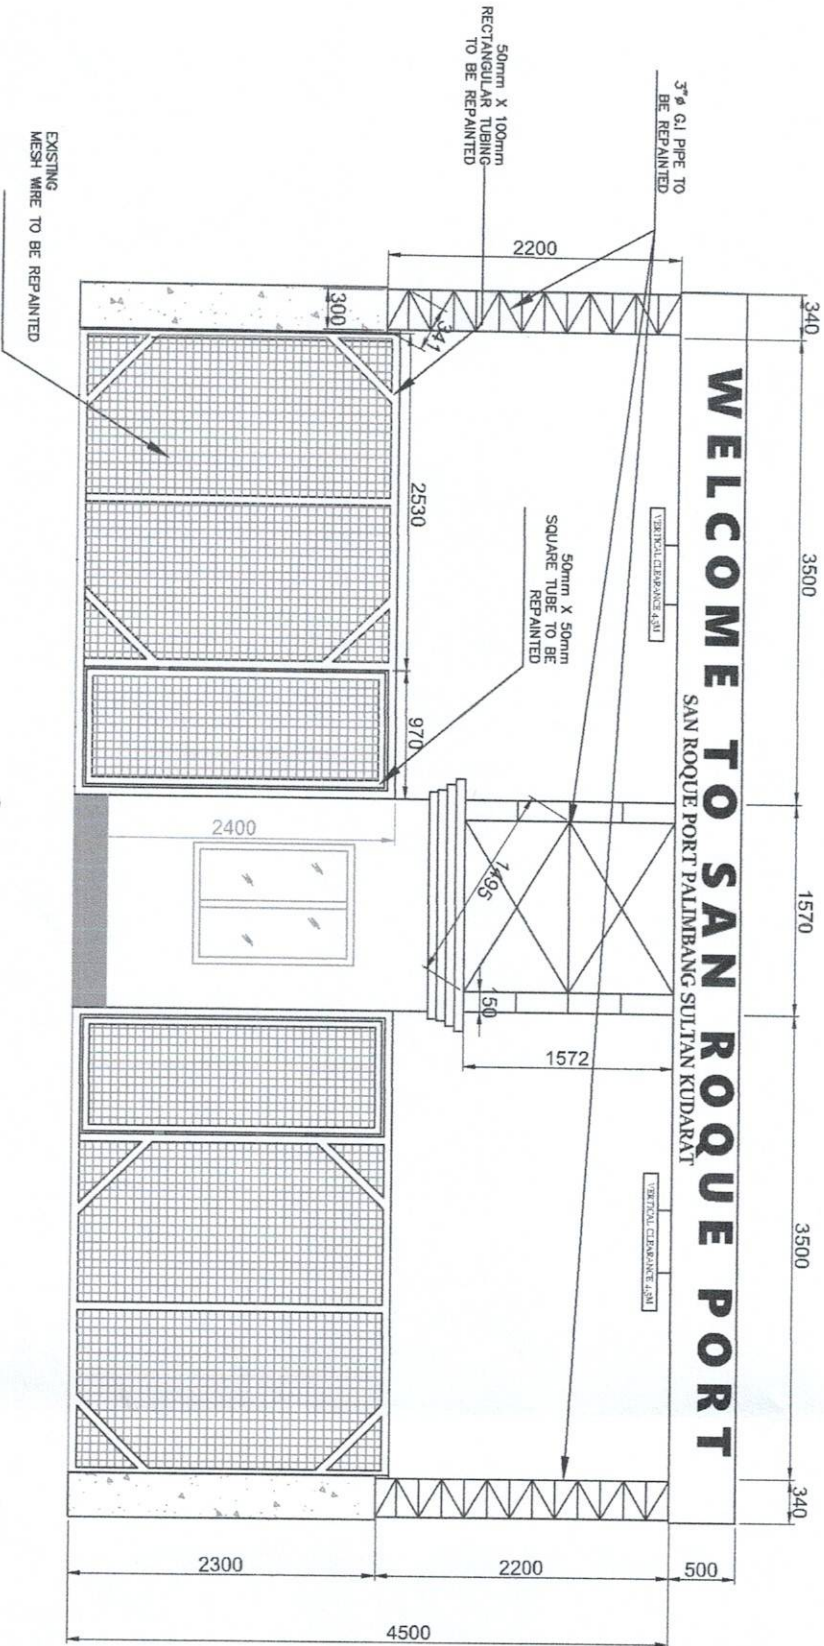


 **GATE ARC PLAN**
SCALE 1:40


		MAINTENANCE OF COMFORT ROOMS, MATERIAL RECOVERY FACILITY, FENCE AND GATES		PREPARED BY: Digitally signed by Frances Janse L. Mantoya DN: cn=Frances Janse L. Mantoya, o=Philippine Ports Authority, email=frances.janse.l.mantoya@ppa.gov.ph, c=PH		CHECKED BY: Digitally signed by Ryan L. Badalos DN: cn=Ryan L. Badalos, o=Philippine Ports Authority, email=ryan.l.badalos@ppa.gov.ph, c=PH		REVIEWED BY: Digitally signed by Maria Vivien M. Tanco DN: cn=Maria Vivien M. Tanco, o=Philippine Ports Authority, email=maria.vivien.m.tanco@ppa.gov.ph, c=PH		RECOMMENDING APPROVAL: Digitally signed by Jameson T. Tancos DN: cn=Jameson T. Tancos, o=Philippine Ports Authority, email=jameson.t.tancos@ppa.gov.ph, c=PH		APPROVED BY: Digitally signed by Atty. Cesar M. Mantoya DN: cn=Atty. Cesar M. Mantoya, o=Philippine Ports Authority, email=cesar.m.mantoya@ppa.gov.ph, c=PH		SHEET CONTENT: 1. GATE ARC PLAN		DATE: 4/6	
---	--	---	--	---	--	---	--	--	--	--	--	---	--	------------------------------------	--	--------------	--

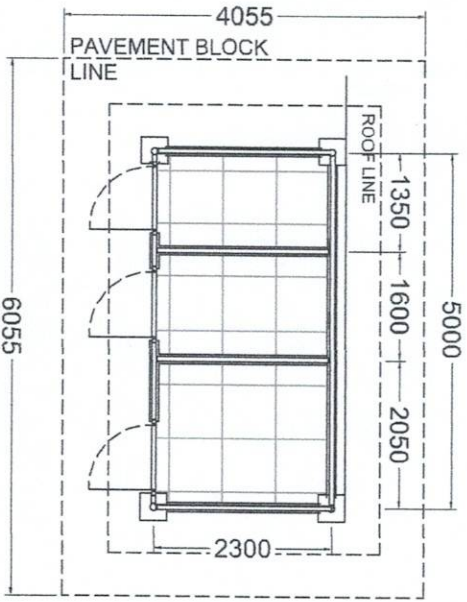


FLOOR PLAN
SCALE 1:80

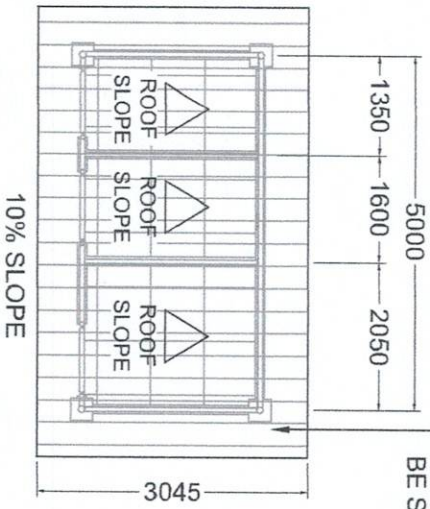

ROOF PLAN
SCALE 1:60

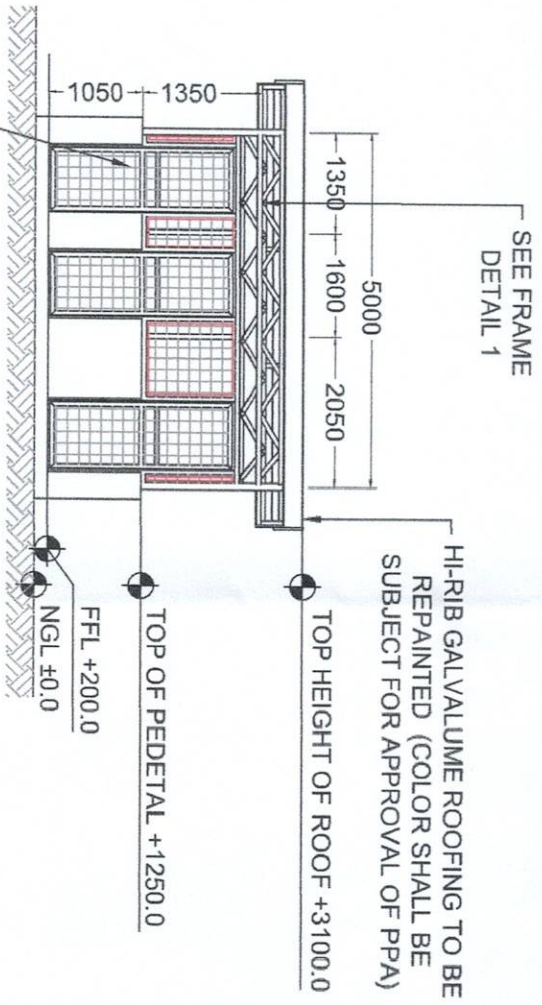

FRONT ELEVATION
SCALE 1:60

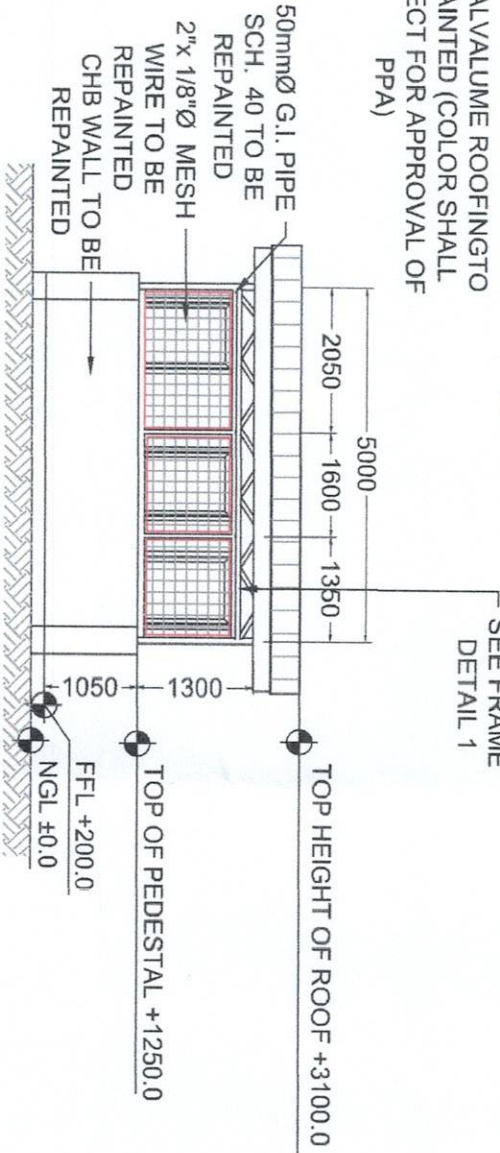

REAR ELEVATION
SCALE 1:60

HI-RIB GALVALUME ROOFING TO BE REPAINTED (COLOR SHALL BE SUBJECT FOR APPROVAL OF PPA)

2"x 1/8" DIAMETER MESH WIRE TO BE REPAINTED

HI-RIB GALVALUME ROOFING TO BE REPAINTED (COLOR SHALL BE SUBJECT FOR APPROVAL OF PPA)

SEE FRAME DETAIL 1

MAINTENANCE OF COMFORT ROOMS, MATERIAL RECOVERY FACILITY, FENCE AND GATES

PORT OF SAN ROQUE, PALIMBANG, SULTAN KUDARAT

PREPARED BY




APPROVED BY
ATTY. CECILIA DATAYA

SHEET CONTENT:
1. FLOOR PLAN
2. ROOF PLAN
3. FRONT ELEVATION
4. REAR ELEVATION

DATE:

5/6



EXISTING OLD PAINT TO BE REPAINTED

EXISTING OLD PAINT TO BE REPAINTED

EXISTING OLD PAINT TO BE REPAINTED

1800

3080

670

